


Existing Front Elevation

Existing Rear Elevation
Scale 1:100

Existing Side Elevation

Existing Side Elevation

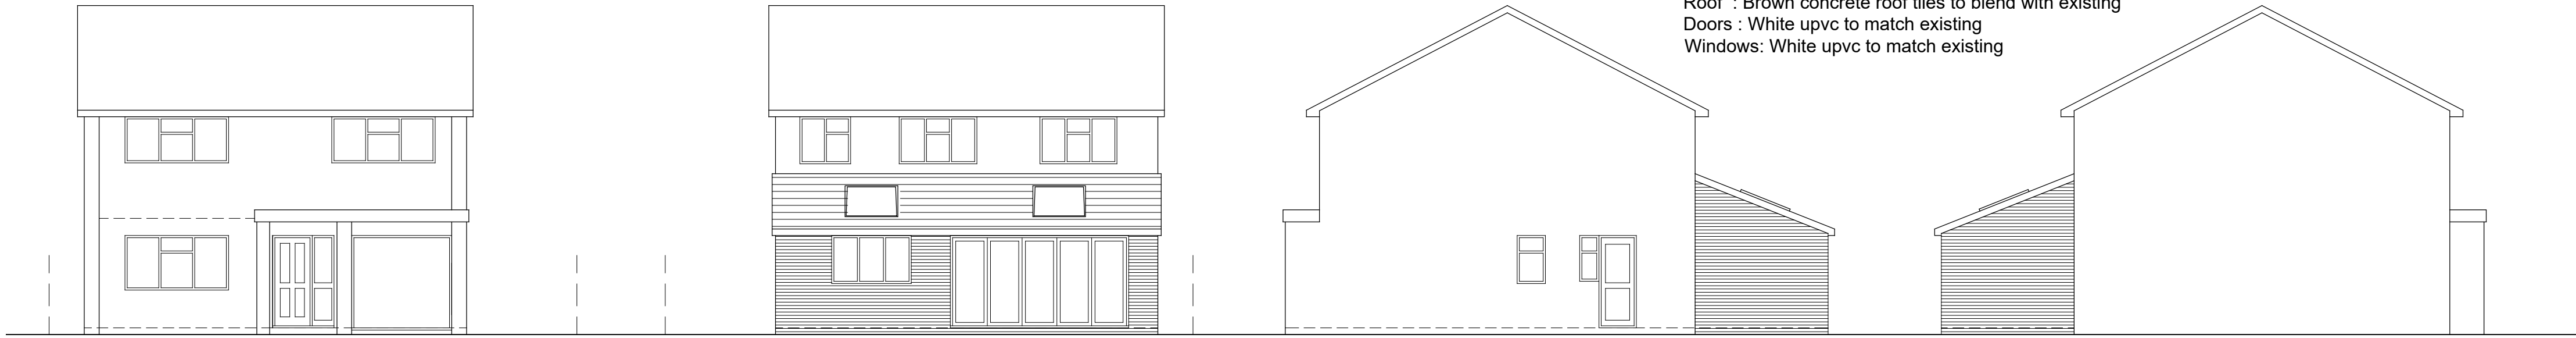



Proposed Front Elevation

Proposed Rear Elevation
Scale 1:100

Proposed Side Elevation


Proposed Side Elevation

MATERIALS
Walls: Red/Brown facing brickwork to match existing
Roof : Brown concrete roof tiles to blend with existing
Doors : White upvc to match existing
Windows: White upvc to match existing

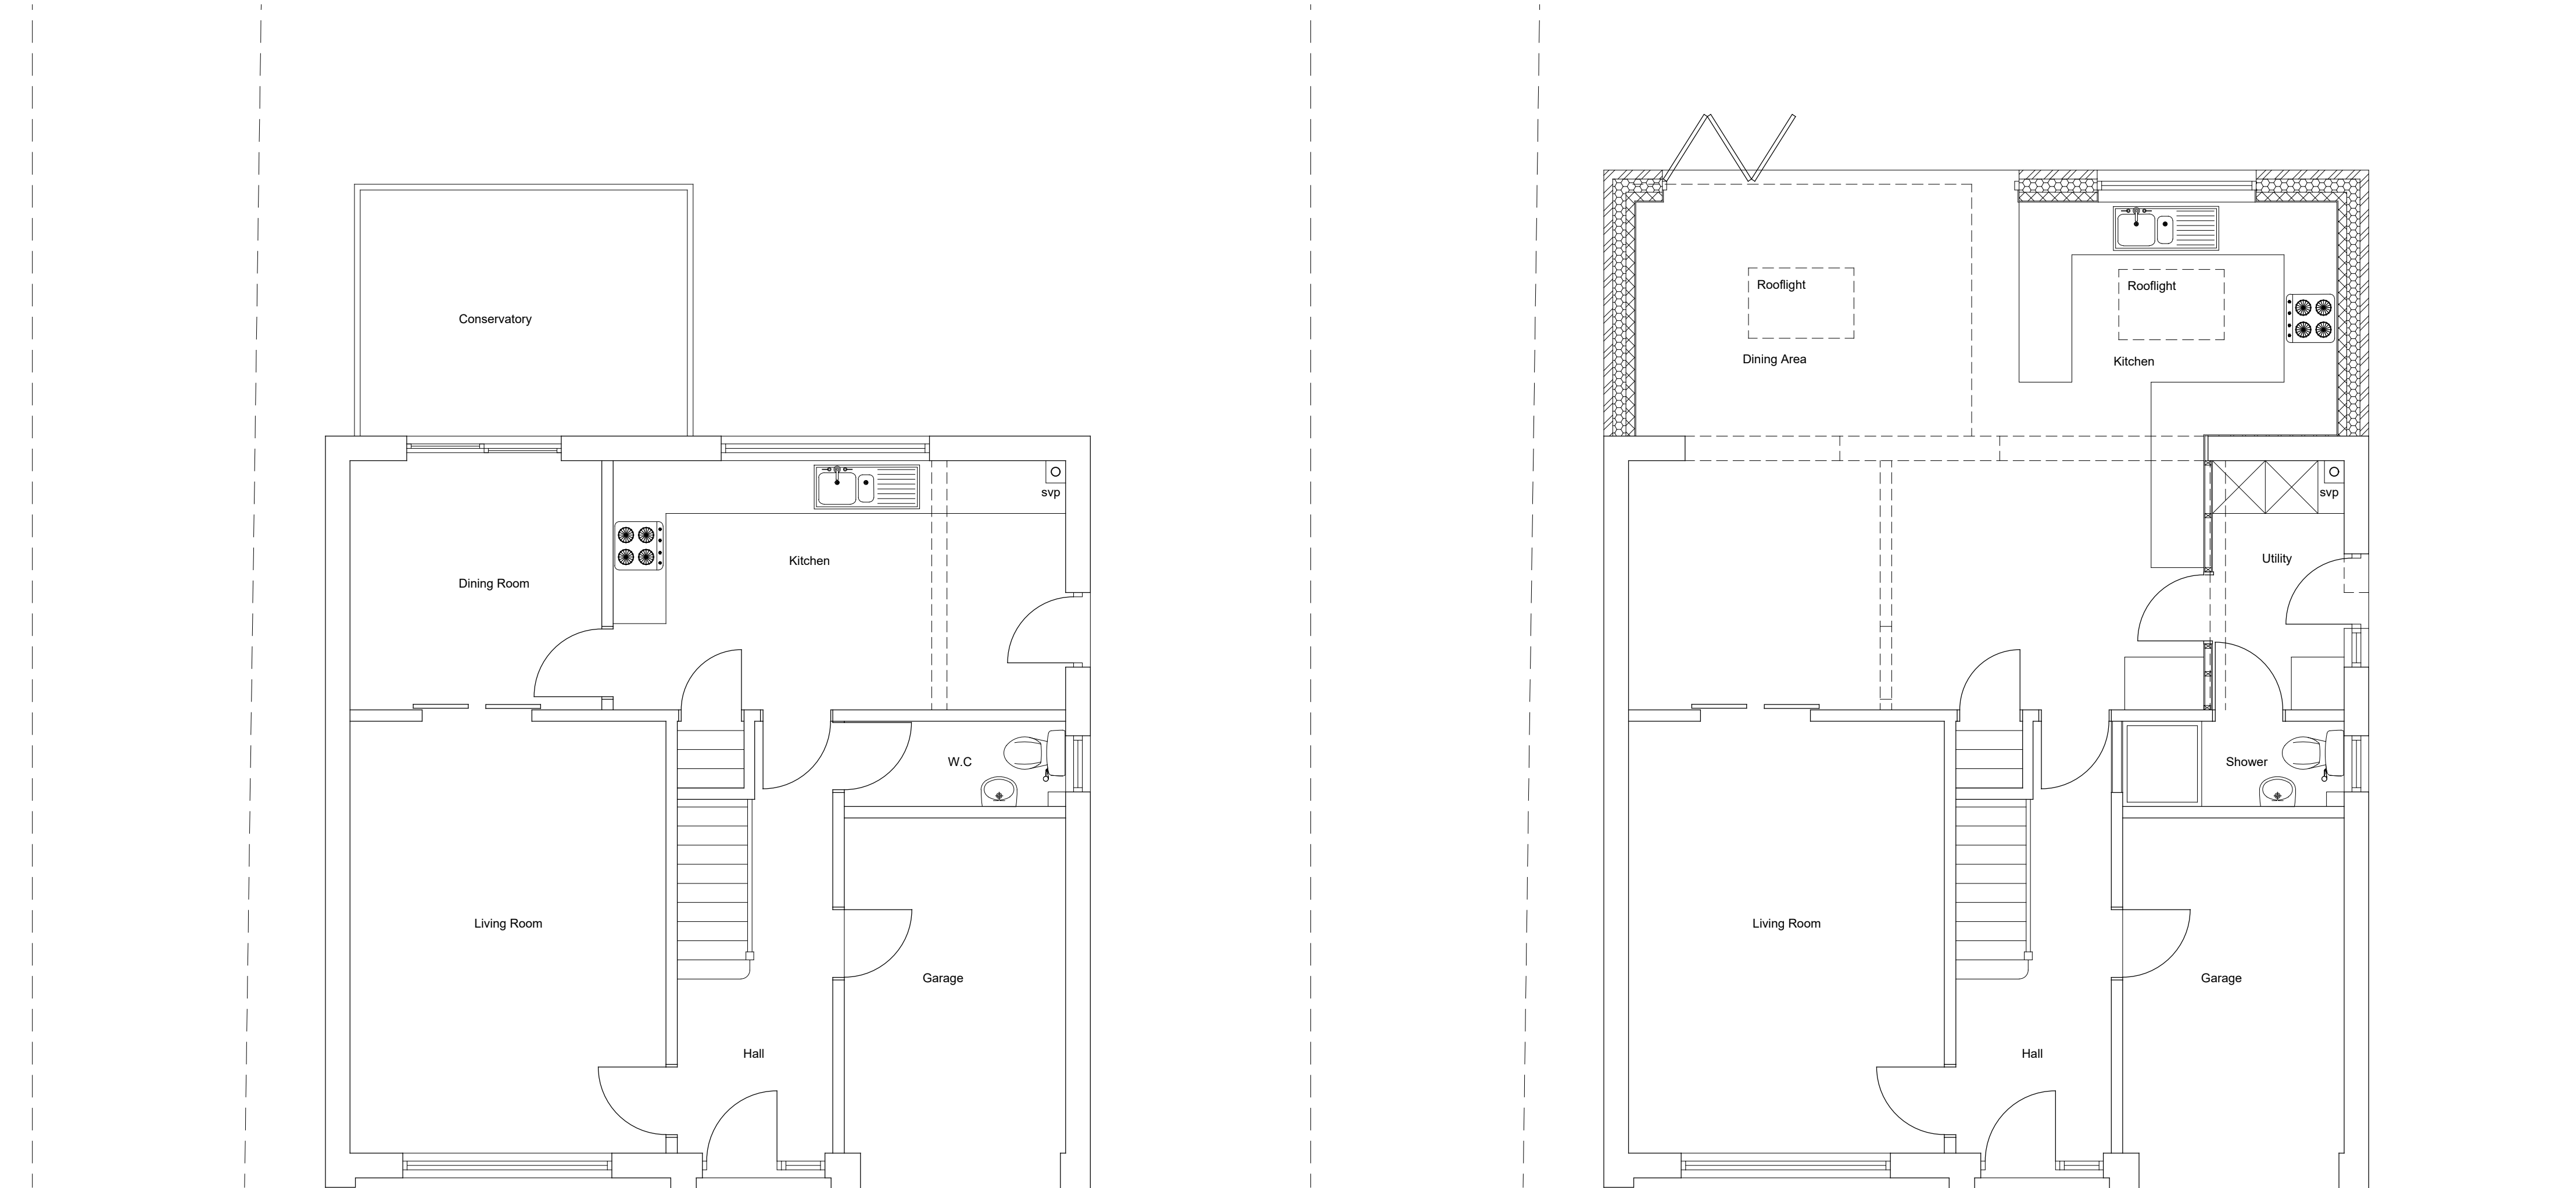
 


Existing Ground Floor Plan
Scale 1:50

Proposed Floor Plan
Scale 1:50

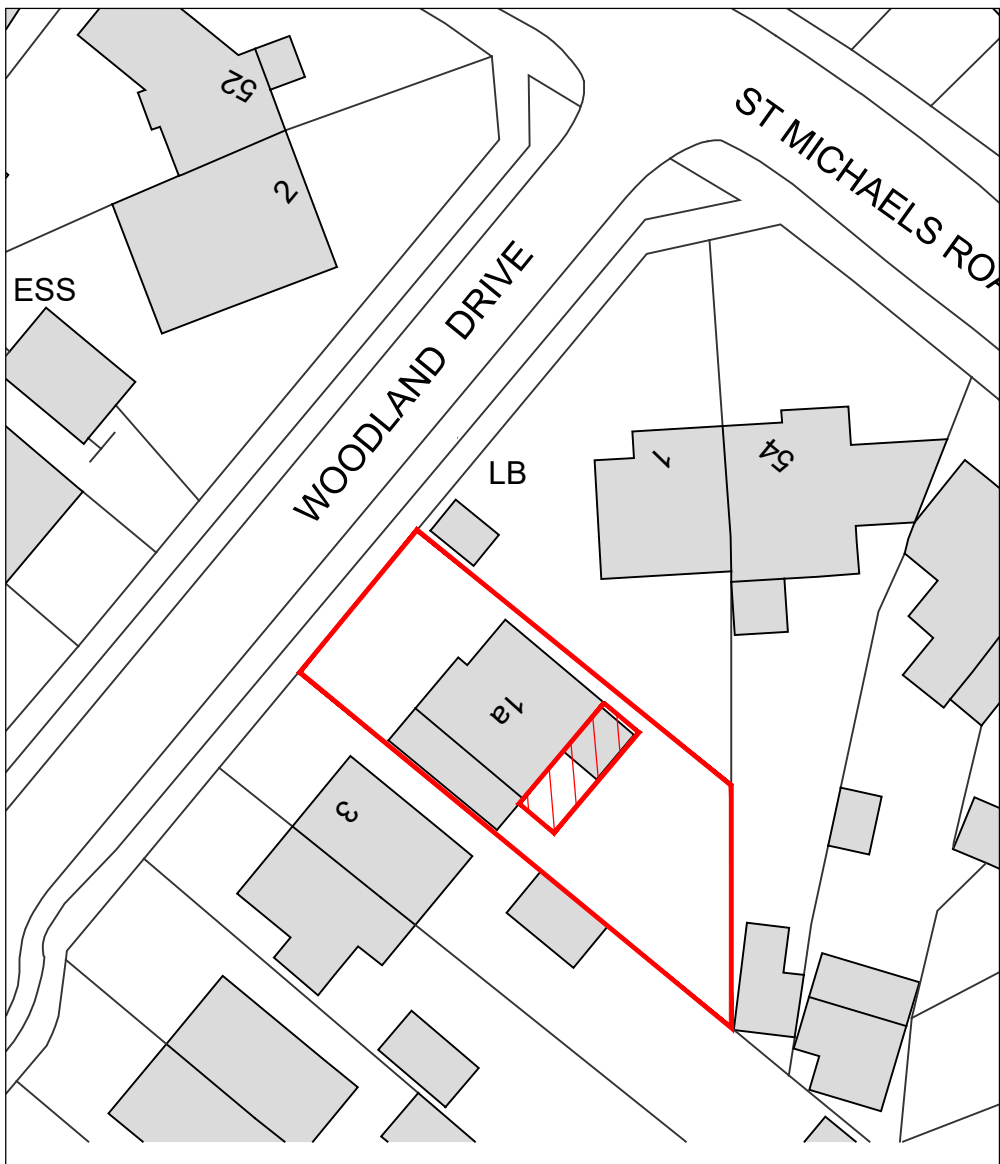


Block Plan
scale 1:500

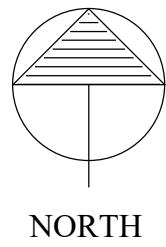 

Location Plan
scale 1:1250



Proposed Site Plan
scale 1:1250

 

REV	DATE	NOTES	BY
FOR ISSUE AS PLANNING APPLICATION			

— David Tingle —
Building Design & Surveying Services

17 Woodland Drive, Tilehurst, Reading
Berkshire, RG30 4RT.
T: 0118.9419311 M: 07711902344

Copyright © David Tingle Building Design (2003)

MR AND MRS D. OFFLEY
1A WOODLAND DRIVE, TILEHURST
READING RG30 4RT

PROPOSED
SINGLE STOREY REAR EXTENSION
PROPOSED
PLAN & ELEVATIONS
Scale: 1:100 & 1:50 A1 Date: June 2023
Dwg No: **1AWW.MP02** Rev: