

STATUS	REV	DATE	DESCRIPTION
PL	P22	21/10/2024	UPDATED PLANNING PACK
PL	P27	05/11/2024	PLANNING ISSUE FINAL


General Notes:
Drawing information has been based on existing record drawings. Stride Treglown accept no responsibility for omissions and errors made in the production of this base line information or errors in new construction information deriving from the existing drawings.

All figured dimensions should be checked on site and any discrepancies reported to Stride Treglown immediately.

This drawing is to be read in conjunction with all other relevant drawings and information prepared by consultants and sub-contractors.




ALL TIMBER CONSTRUCTION

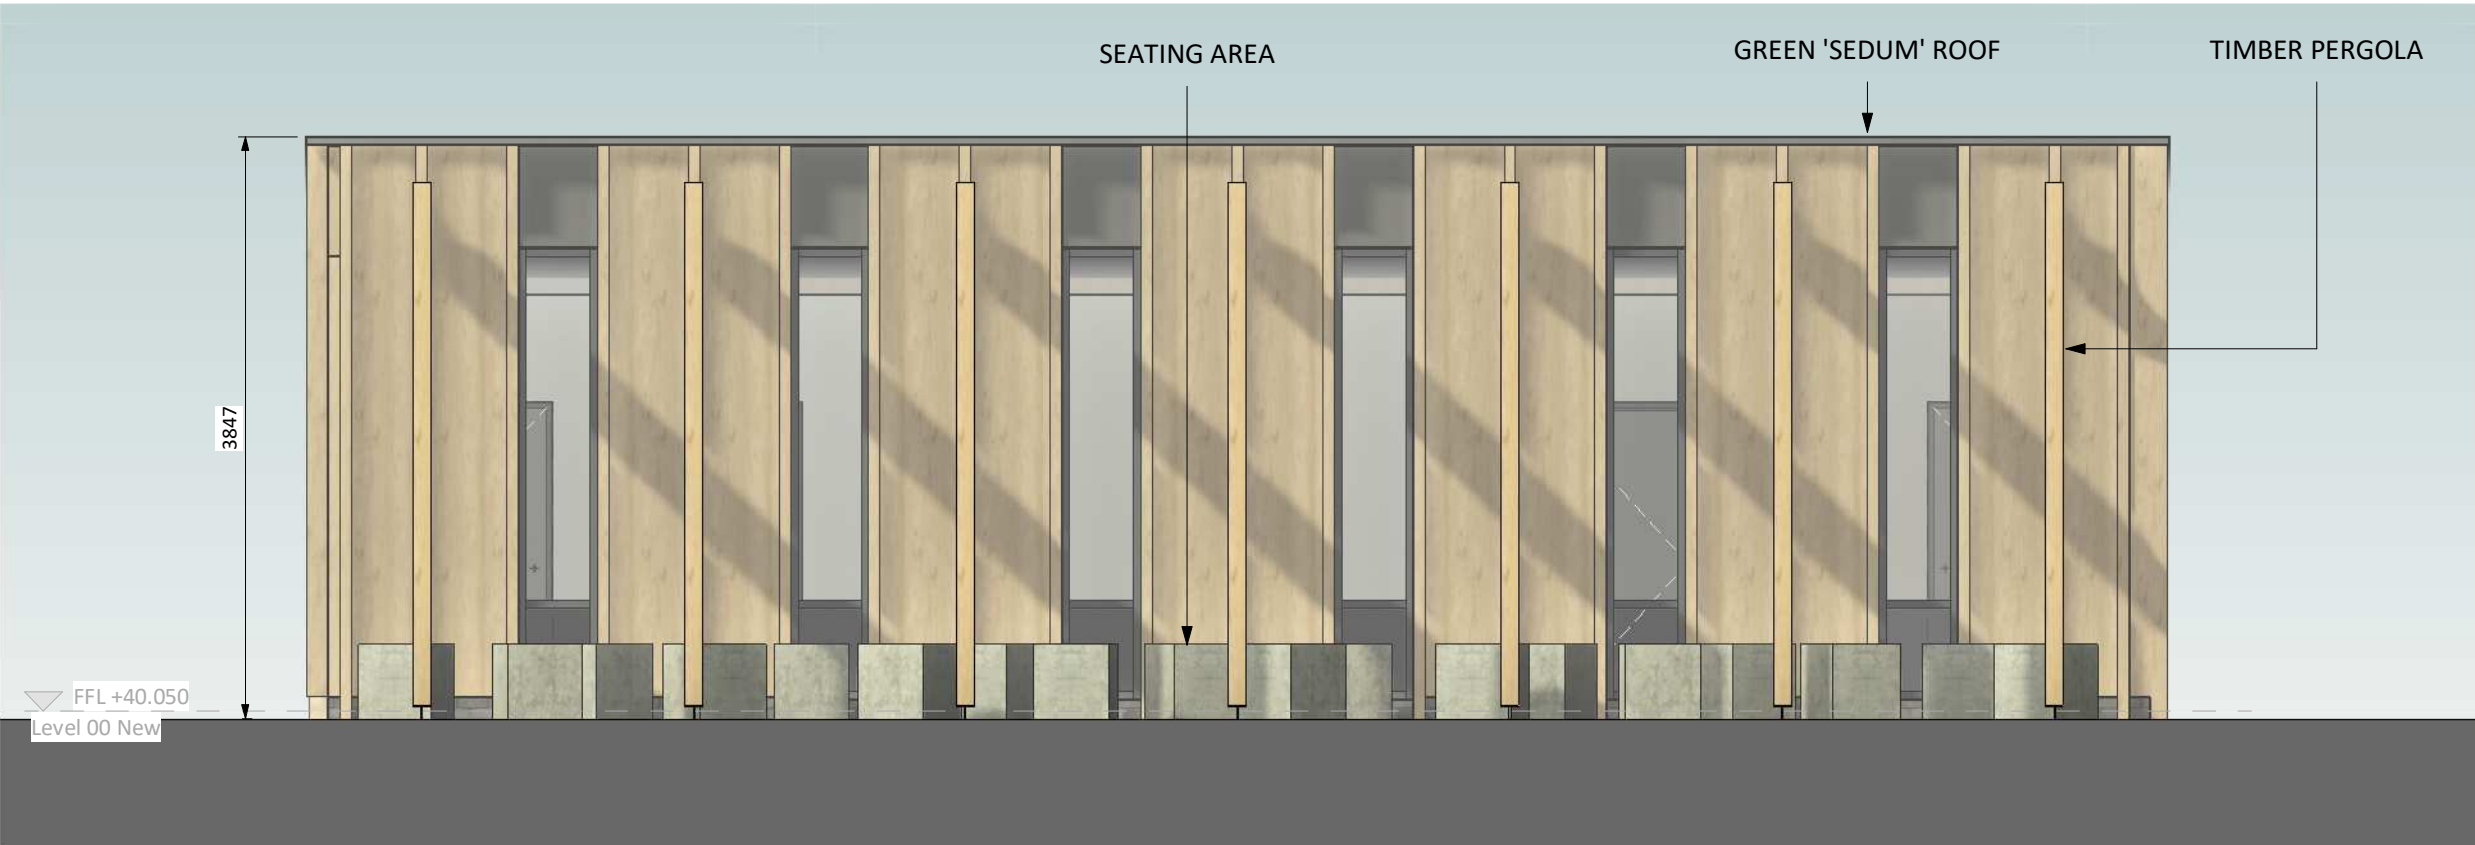

End of Journey Facility - West Elevation - Option 1
1 : 50



End of Journey Facility - South Elevation - Option 1
1 : 50

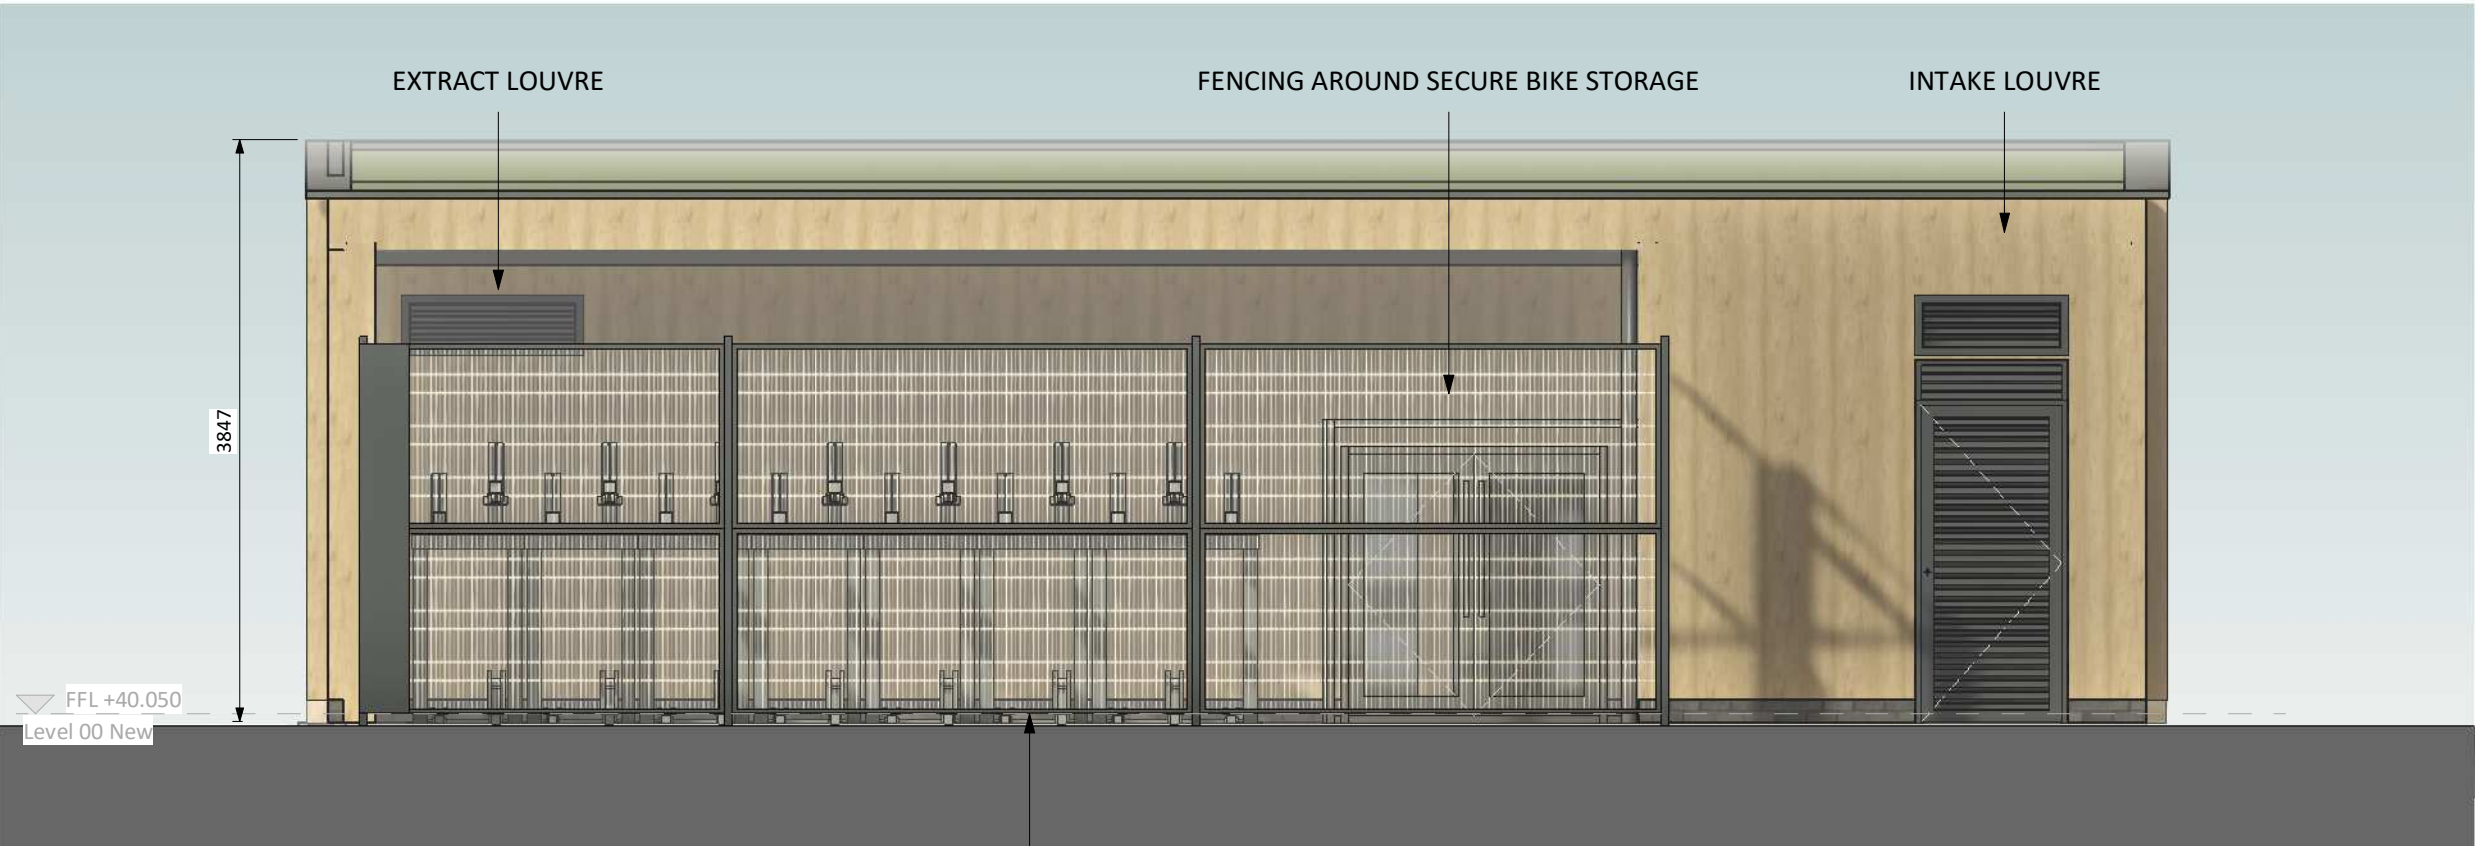

End of Journey Facility - East Elevation - Option 1
1 : 50



End of Journey Facility - North Elevation - Option 1
1 : 50

TITLE: EOJF - Proposed Elevations
PROJECT: 300 Brook Drive
CLIENT: Mapletree Investments

REVISED BY: NC
CHECKED BY: GW
ORIGINATOR NO: 156210

SUITABILITY STATUS: PL : Authorized and accepted
DRAWING USAGE: PLANNING ISSUE
SCALE: As indicated@A1

PROJECT-ORIGINATOR-VOLUME-LEVEL-TYPE-ROLE-CLASS.-NUMBER
156210-STL-XX-XX-DR-A-XXXX-20003
STATUS_REVISION: PL_P27

STRIDE TREGLOWN

www.stridetreglown.com © Stride Treglown Limited 2020