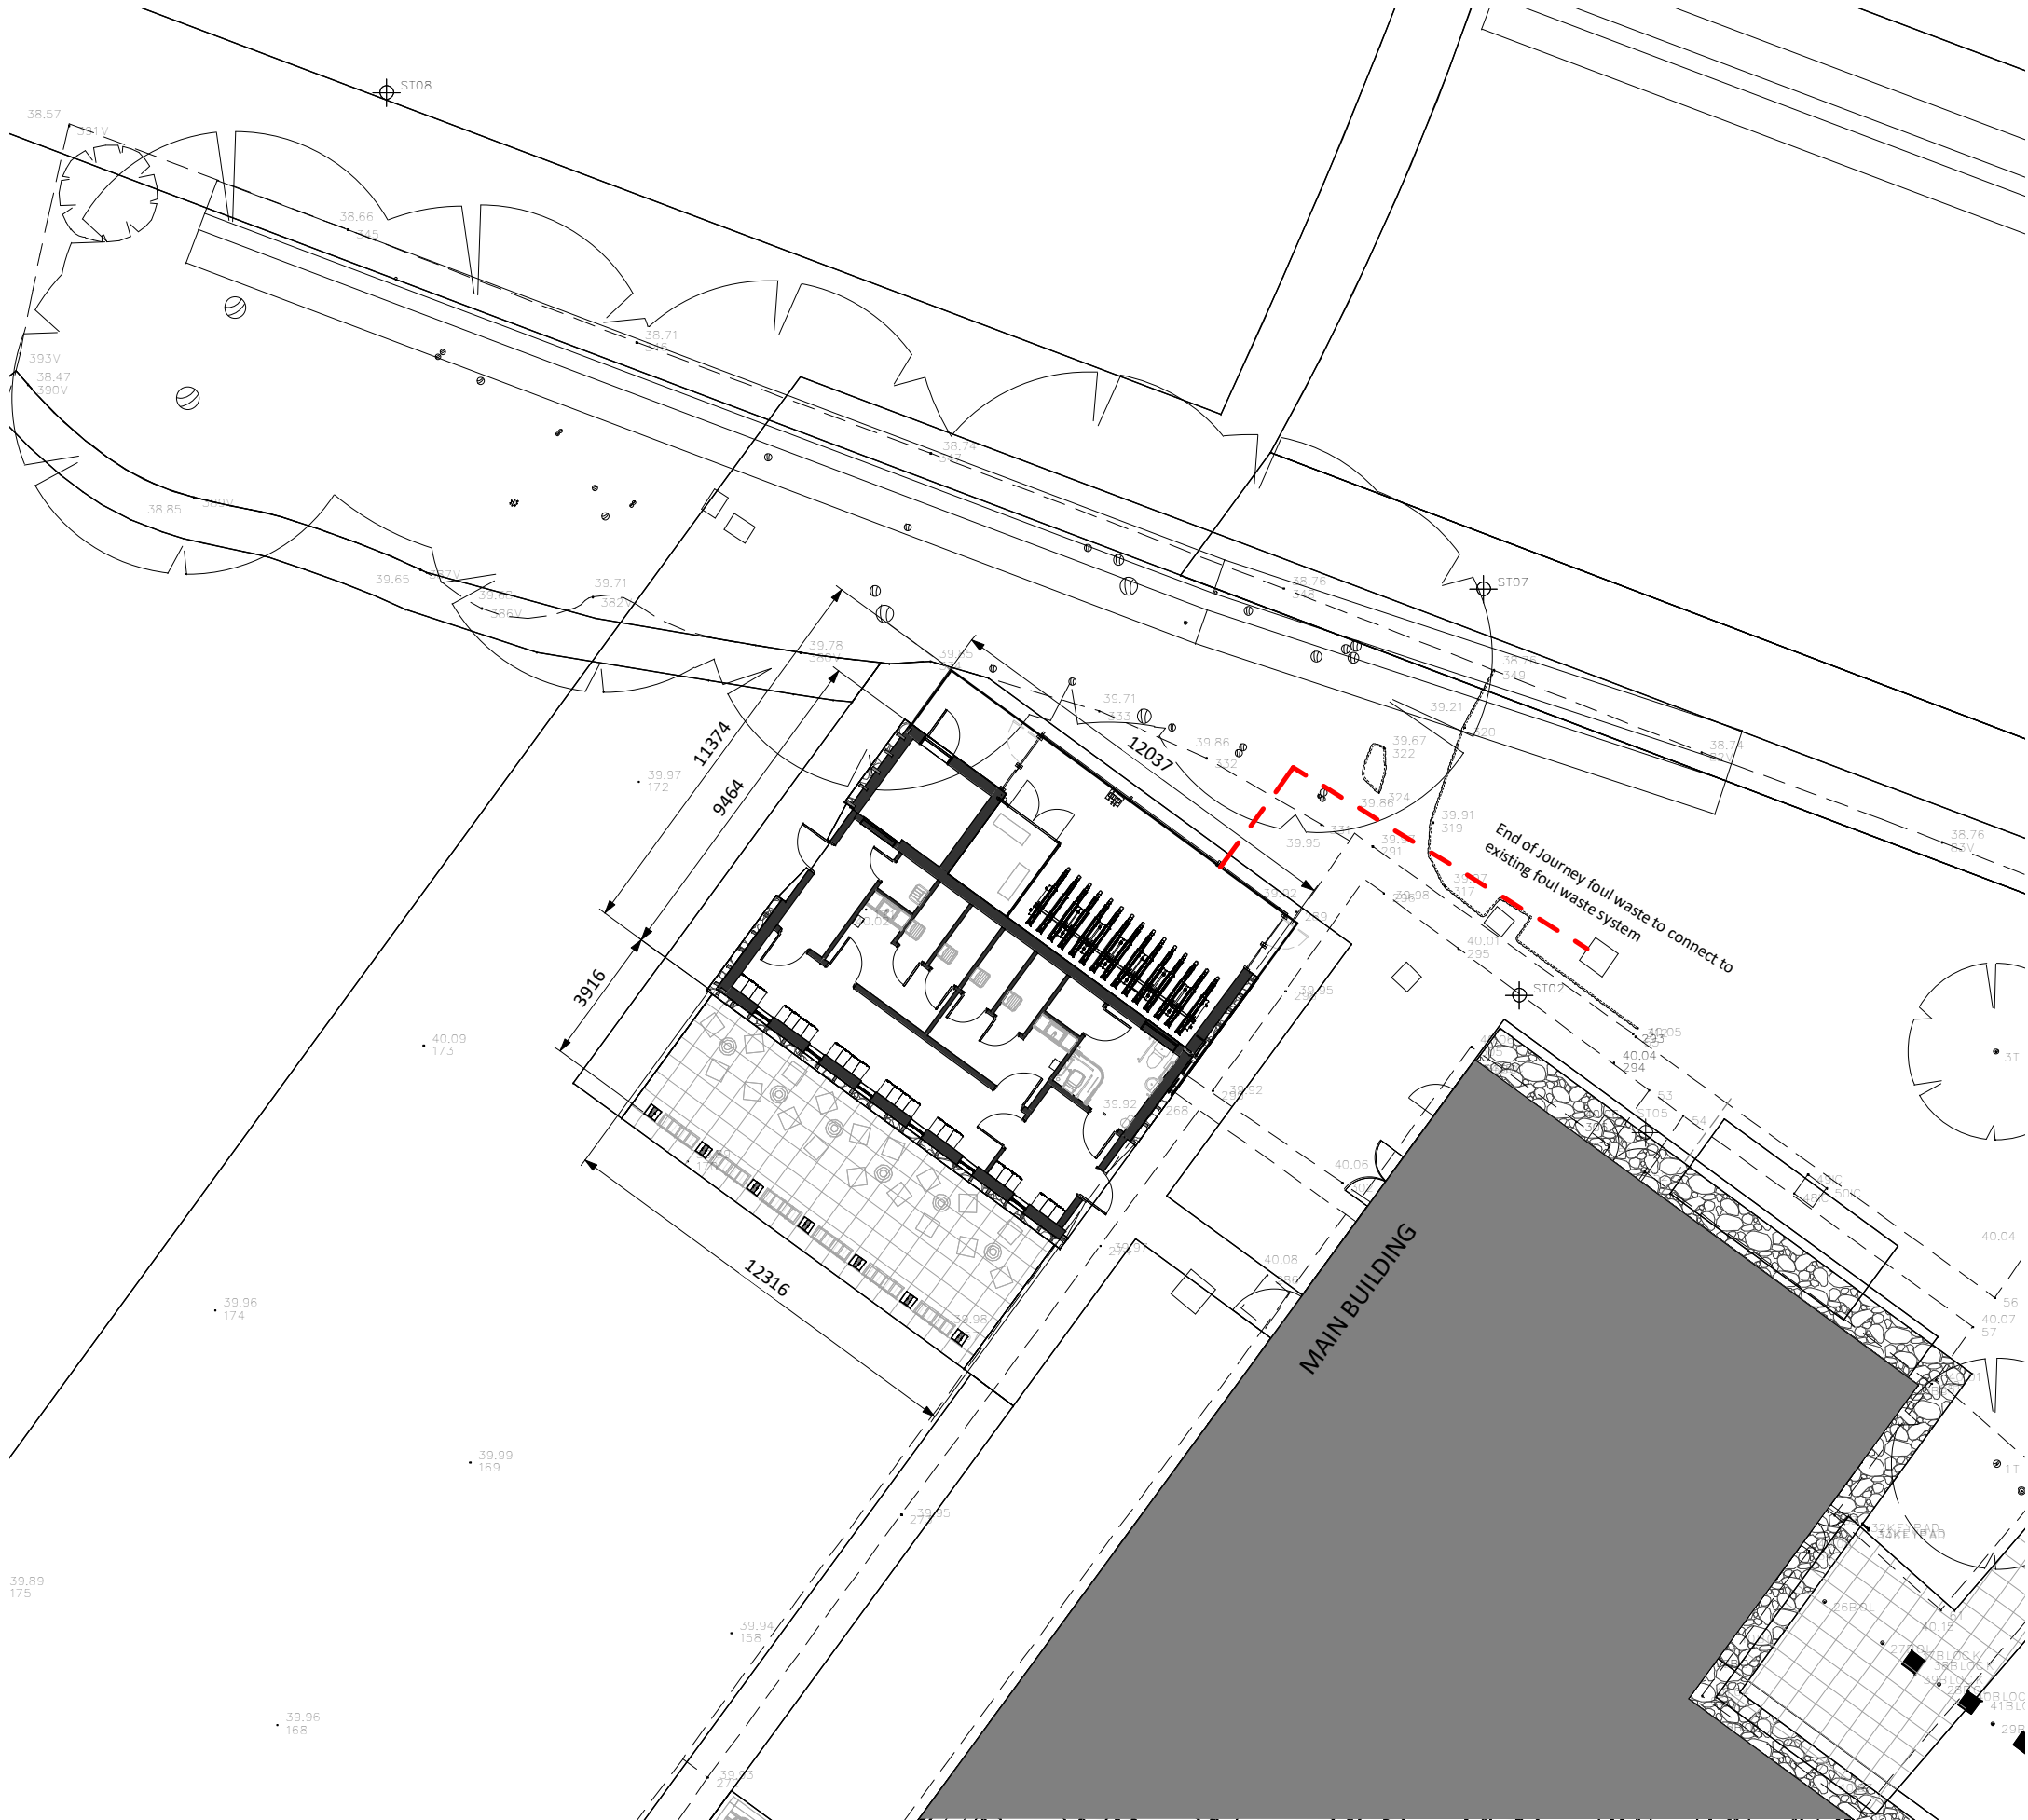


Responsibility is not accepted for errors made by others in scaling from this drawing.  
All construction information should be taken from figured dimensions only.

**General Notes:**  
Drawing information has been based on existing record drawings. Stride Treglown accept no responsibility for omissions and errors made in the production of this base line information or errors in new construction information deriving from the existing drawings.

All figured dimensions should be checked on site and any discrepancies reported to Stride Treglown immediately.

This drawing is to be read in conjunction with all other relevant drawings and information prepared by consultants and sub-contractors.

GIA: 89m<sup>2</sup>  
NIA: 75m<sup>2</sup>  
Slab area = 138m<sup>2</sup> (11.4m x 12.1m)  
Roof area = 117m<sup>2</sup>

|                       |     |            |                                   |
|-----------------------|-----|------------|-----------------------------------|
| PL                    | P27 | 05/11/2024 | PLANNING ISSUE FINAL              |
| PL                    | P24 | 24/10/2024 | PLANNING - EoJ Proposed Site Plan |
| STATUS                | REV | DATE       | DESCRIPTION                       |
| CLIENT                |     |            |                                   |
| Mapletree Investments |     |            |                                   |
| REVISOR               |     |            |                                   |
| ACS                   |     |            |                                   |
| CHECKED BY            |     |            |                                   |
| GW                    |     |            |                                   |
| ORIGINATOR NO         |     |            |                                   |
| 156210                |     |            |                                   |

CONSULTANT  
**STRIDE TREGLOWN**  
www.stride-treglown.com © Stride Treglown Limited 2020\_  
PROJECT  
300 Brook Drive  
Green Park, Reading RG2 6UB

DRAWING TITLE  
**EOJF - Proposed Site Plan**

|                                                                      |                 |
|----------------------------------------------------------------------|-----------------|
| SUITABILITY STATUS                                                   | SCALE           |
| PL : Authorized and accepted                                         | As indicated@A3 |
| DRAWING USAGE: <b>PLANNING ISSUE</b>                                 |                 |
| PROJECT - ORIGINATOR - VOLUME - LEVEL - TYPE - ROLE - CLASS - NUMBER | STATUS_REVISION |
| 156210-STL-XX-00-DR-A-XXXX-10002                                     | PL_P27          |