


General Notes:
Drawing information has been based on existing record drawings. Stride Treglown accept no responsibility for omissions and errors made in the production of this base line information or errors in new construction information deriving from the existing drawings.

All figured dimensions should be checked on site and any discrepancies reported to Stride Treglown immediately.

This drawing is to be read in conjunction with all other relevant drawings and information prepared by consultants and sub-contractors.

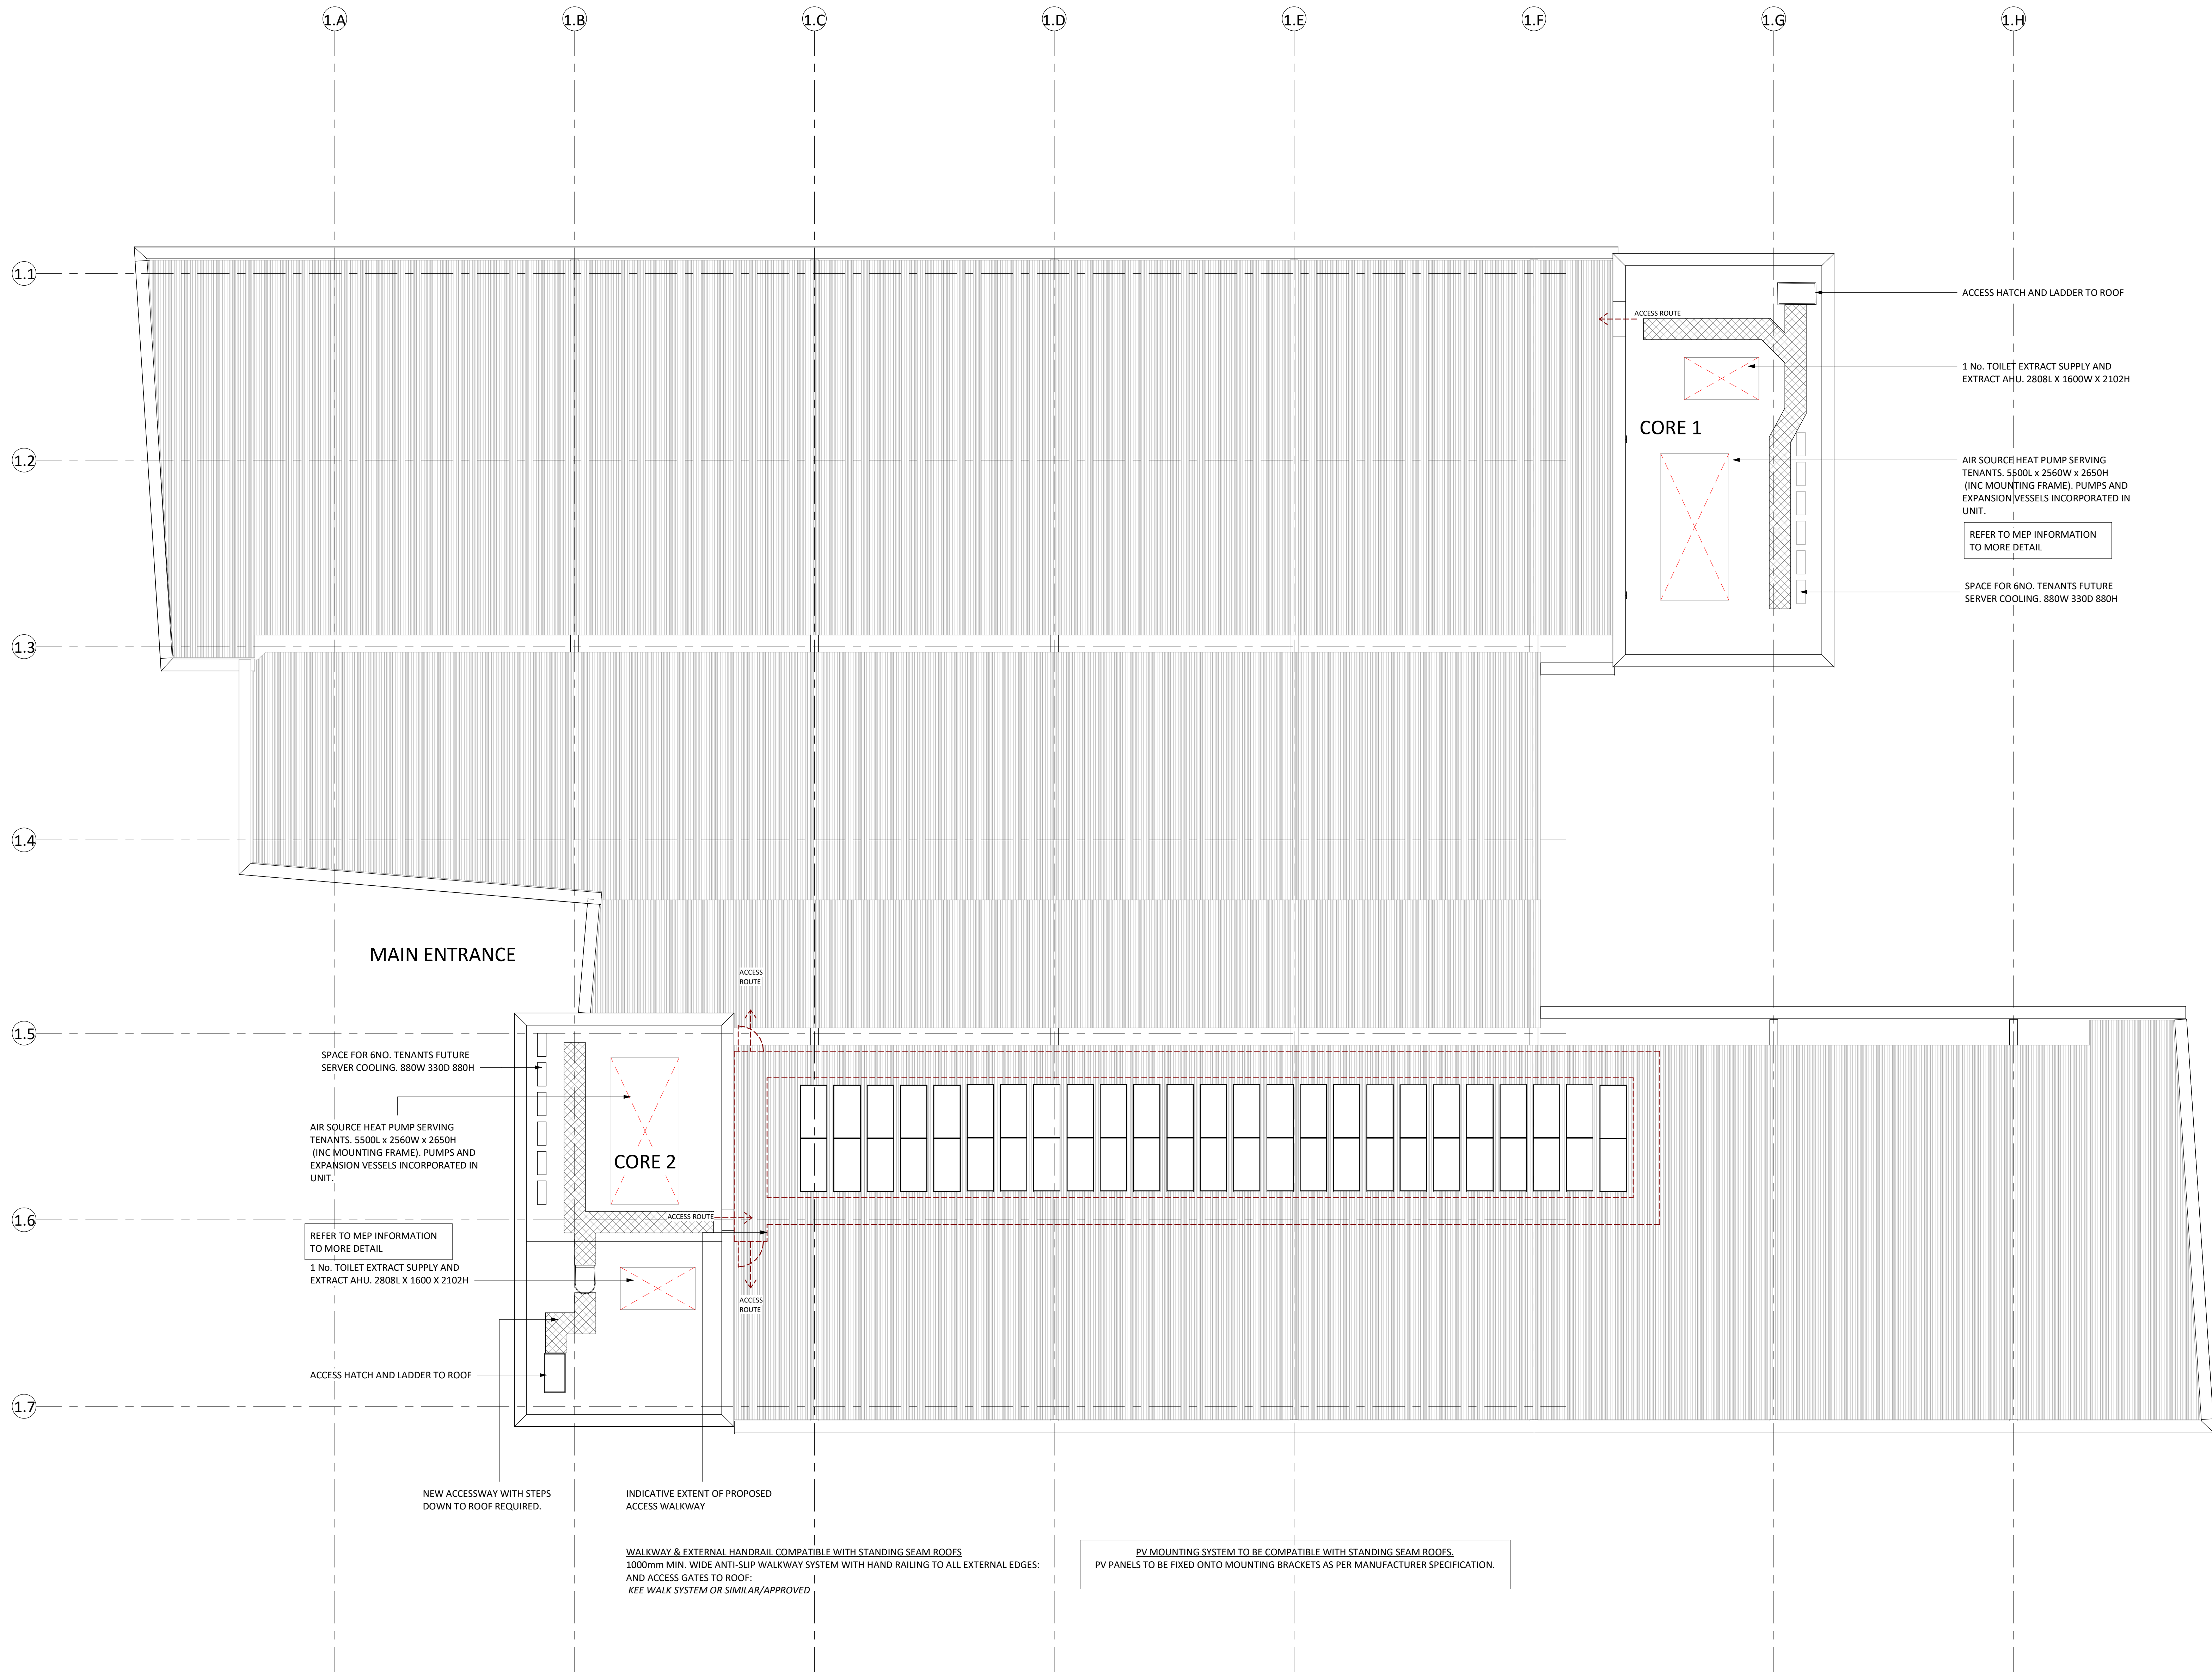

PL	P27	05/11/2024	PLANNING ISSUE FINAL
PL	P22	21/10/2024	UPDATED PLANNING PACK
S2	P08	04/03/2024	Final Planning Pack Revised
S2	P07	20/02/2024	Final Planning Pack
S2	P05	14/02/2024	Issued for Planning
S2	P04	05/02/2024	Issued for Planning
S2	P02	19/01/2024	Issued for Planning
[STATUS REV DATE DESCRIPTION]			
CLIENT			REVISED BY
Mapletree Investments			ACS
			CHECKED BY
			GW
			ORIGINATOR NO
			156210

CONSULTANT
STRIDE TREGLOWN
www.stridetreglown.com © Stride Treglown Limited 2020
PROJECT
300 Brook Drive
Green Park, Reading RG2 6UB

DRAWING TITLE
Proposed Roof Plan

STATUS CODE		SCALE
PL : Authorized and accepted		1 : 100@A0
DRAWING USAGE		PLANNING ISSUE
PROJECT - ORIGINATOR - VOLUME - LEVEL - TYPE - ROLE - CLASS - NUMBER		STATUS - REVISION
156210-STL-XX-03-DR-A-XXXX-10204		PL_P27

