


General Notes:
Drawing information has been based on existing record drawings. Stride Treglown accept no responsibility for omissions and errors made in the production of this base line information or errors in new construction information deriving from the existing drawings.

All figured dimensions should be checked on site and any discrepancies reported to Stride Treglown immediately.

This drawing is to be read in conjunction with all other relevant drawings and information prepared by consultants and sub-contractors.

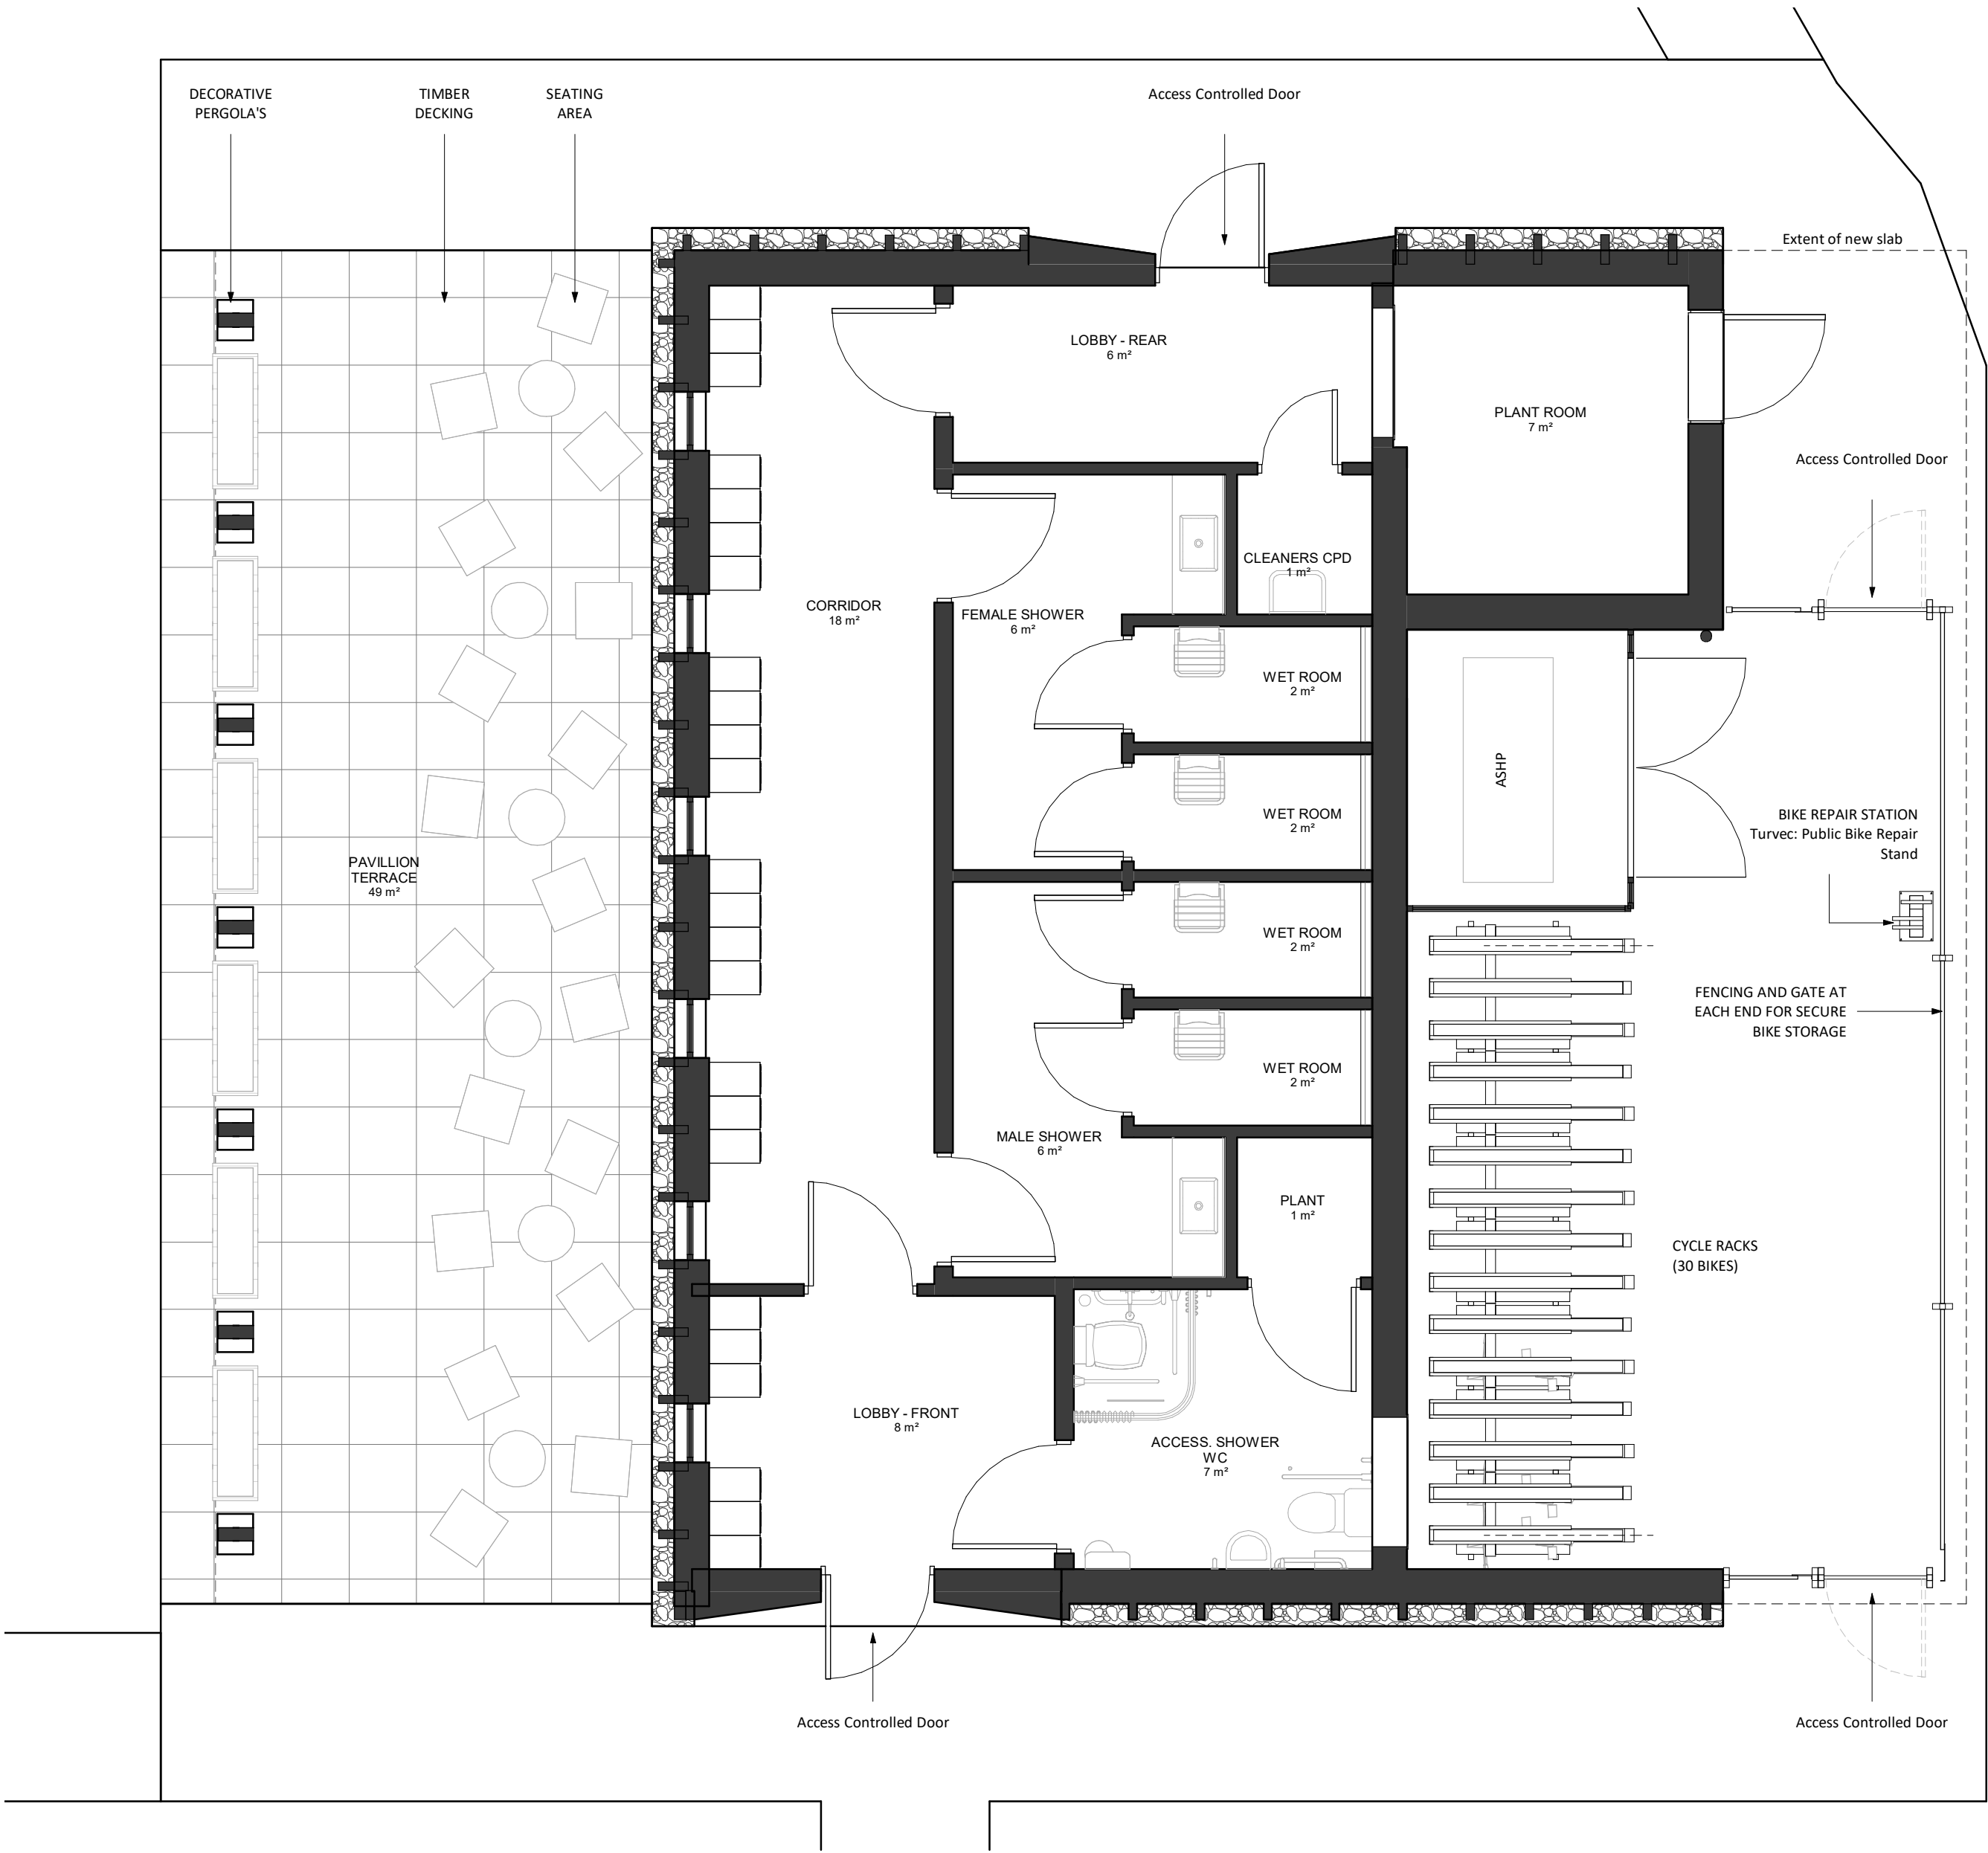

PL	P22	21/10/2024	UPDATED PLANNING PACK	
STATUS	REV	DATE	DESCRIPTION	REVISED BY
CLIENT				JG
Mapletree Investments				CHECKED BY
				CS
ORIGINATOR NO				156210

CONSULTANT
STRIDE TREGLOWN
www.stridetreglown.com © Stride Treglown Limited 2020
PROJECT
300 Brook Drive
Green Park, Reading RG2 6UB

DRAWING TITLE
EOJF - Proposed GA Plan


SUITABILITY STATUS	SCALE
PL : Authorized and accepted	As indicated@A2
DRAWING USAGE: PLANNING ISSUE	
PROJECT - ORIGINATOR - VOLUME - LEVEL - TYPE - ROLE - CLASS - NUMBER	STATUS, REVISION
156210-STL-XX-00-DR-A-XXXX-10000	PL_P22

0 10 m 20 m 40 m

General Notes:
Drawing information has been based on existing record drawings. Stride Treglown accept no responsibility for omissions and errors made in the production of this base line information or errors in new construction information deriving from the existing drawings.

All figured dimensions should be checked on site and any discrepancies reported to Stride Treglown immediately.

This drawing is to be read in conjunction with all other relevant drawings and information prepared by consultants and sub-contractors.

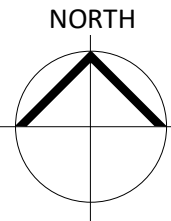

Site Planning Boundary

PL	P23	23/10/2024	PLANNING - EV charging updated
PL	P22	21/10/2024	UPDATED PLANNING PACK
S1	P19	07/08/2024	Revised EoI location Site Plan
S4	P16	19/04/2024	STAGE 3+ ISSUE
S2	P15	05/04/2024	STAGE 3+ PRELIMINARY DESIGN
S2	P08	04/03/2024	Final Planning Pack Revised
S2	P07	20/02/2024	Final Planning Pack
S2	P06	15/02/2024	Reissued for Planning
S2	P05	14/02/2024	Issued for Planning
S2	P04	05/02/2024	Issued for Planning
S2	P02	19/01/2024	Issued for Planning
STATUS REV DATE DESCRIPTION			
CLIENT			REVISED BY
Mapletree Investments			ACS
			CHECKED BY
			GW
			ORIGINATOR NO
			156210

CONSULTANT
STRIDE TREGLOWN
www.stride-treglown.com © Stride Treglown Limited 2020
PROJECT
300 Brook Drive
Green Park, Reading RG2 6UB

DRAWING TITLE
Proposed Site Plan

SUITABILITY STATUS	SCALE
PL : Authorized and accepted	As indicated@A2
DRAWING USAGE: PLANNING ISSUE	
PROJECT - ORIGINATOR - VOLUME - LEVEL - TYPE - ROLE - CLASS - NUMBER	STATUS_REVISION
156210-STL-XX-00-DR-A-XXXX-17002	PL_P23




Site Plan
1 : 500

STATUS	REV	DATE	DESCRIPTION
S2	P02	19/01/2024	Issued for Planning
S2	P04	05/02/2024	Issued for Planning
S2	P05	14/02/2024	Issued for Planning
S2	P07	20/02/2024	Final Planning Pack
S2	P08	04/03/2024	Final Planning Pack Revised
S2	P15	05/04/2024	STAGE 3+ PRELIMINARY DESIGN
S4	P16	19/04/2024	STAGE 3+ ISSUE
PL	P22	21/10/2024	UPDATED PLANNING PACK


General Notes:
Drawing information has been based on existing record drawings. Stride Treglown accept no responsibility for omissions and errors made in the production of this base line information or errors in new construction information deriving from the existing drawings.

All figured dimensions should be checked on site and any discrepancies reported to Stride Treglown immediately.


This drawing is to be read in conjunction with all other relevant drawings and information prepared by consultants and sub-contractors.

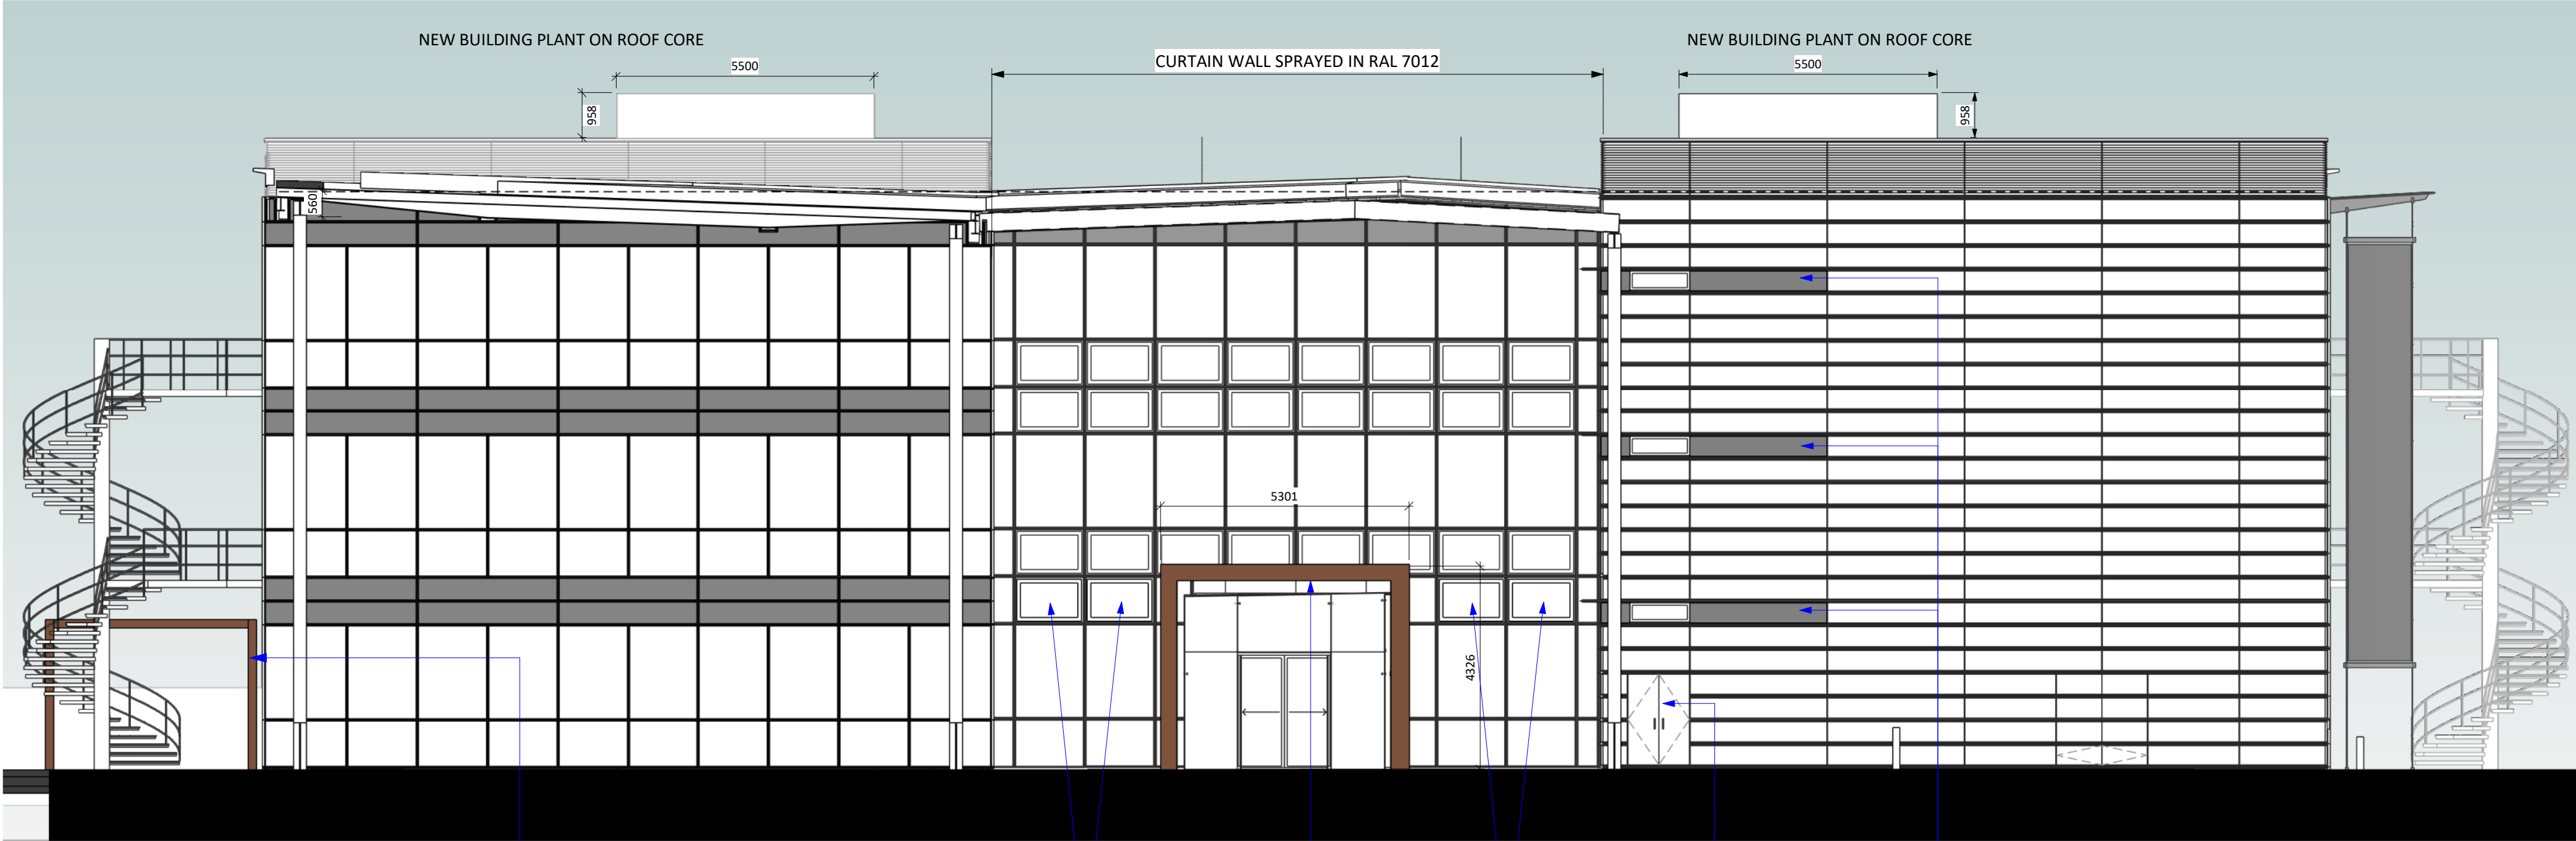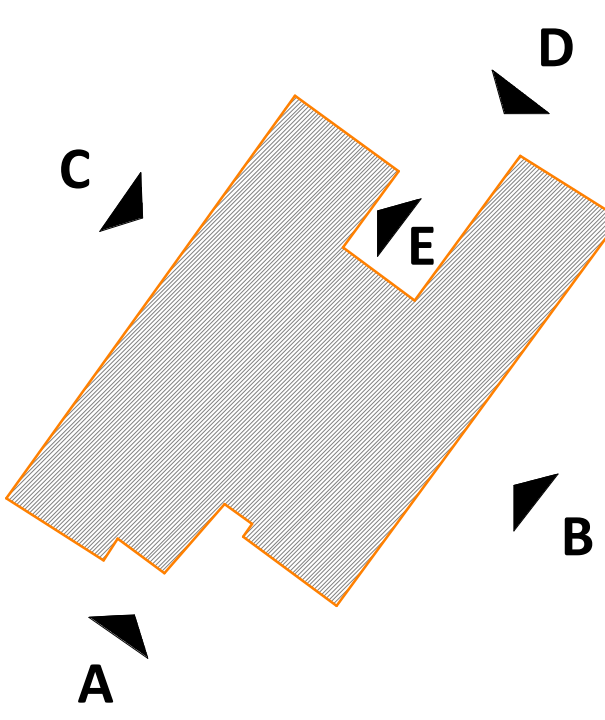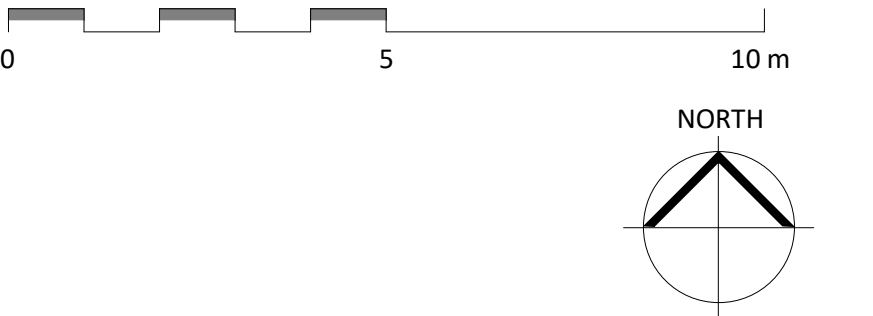

GA Elevation - A
1 : 100

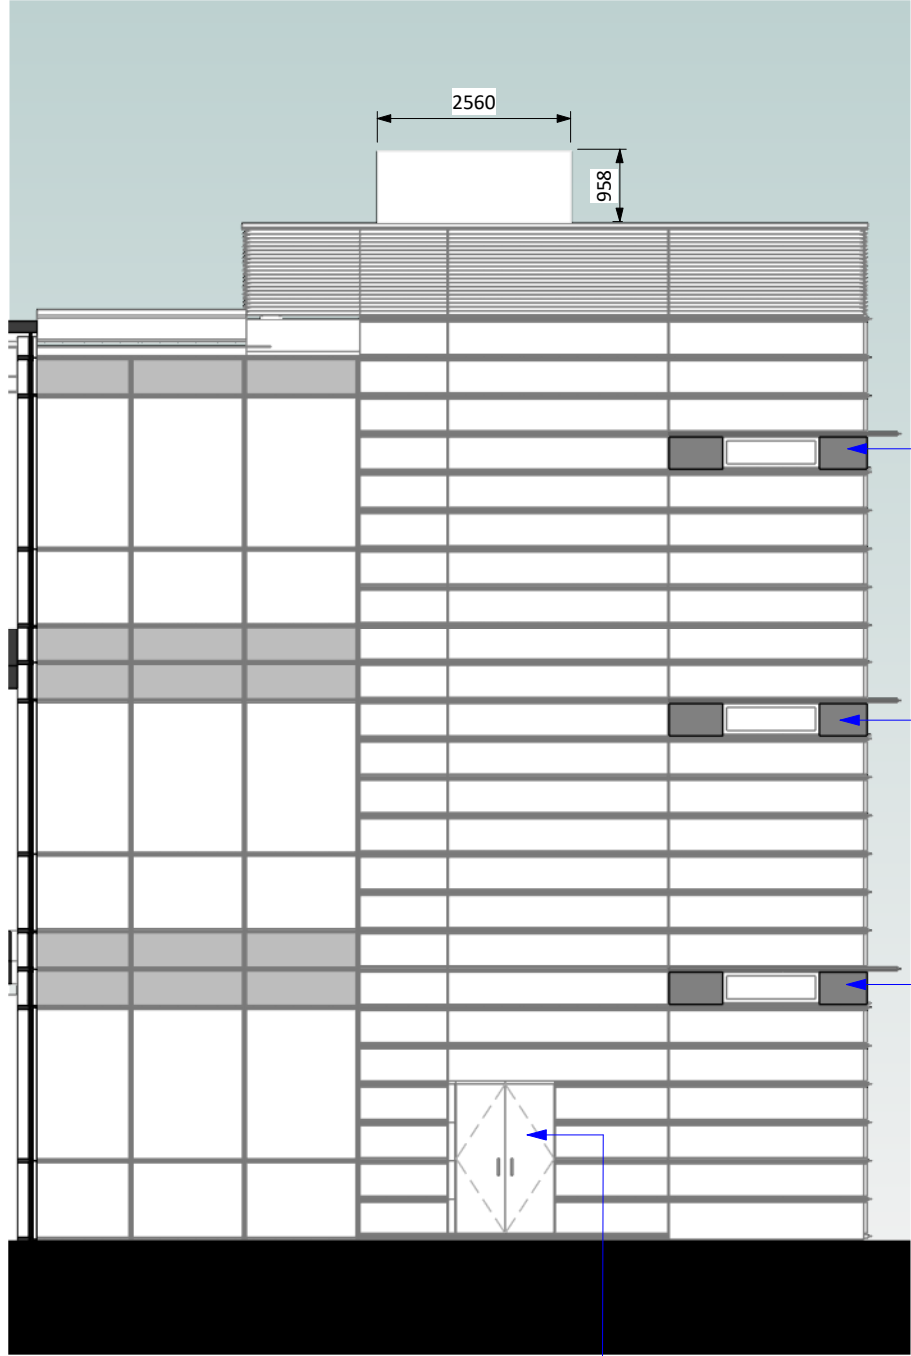

GA Elevation - E
1 : 100

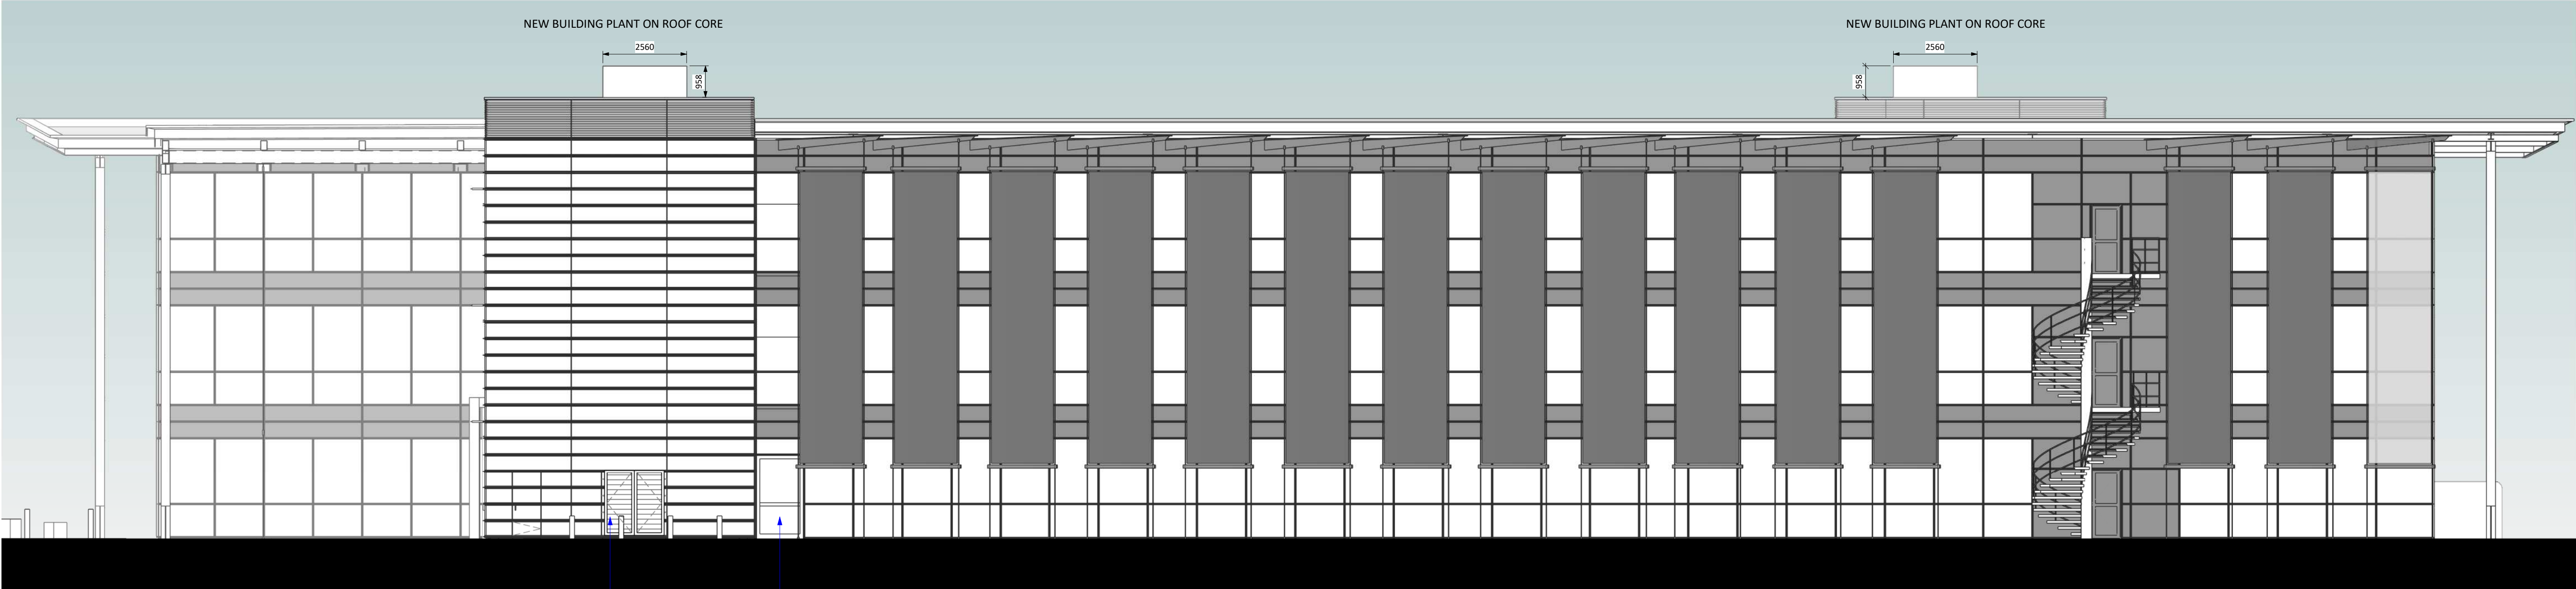

GA Elevation - B
1 : 100


TITLE: Proposed Building Elevations - Sheet 01
PROJECT: 300 Brook Drive
CLIENT: Mapletree Investments

REVISED BY: ACS
CHECKED BY: GW
ORIGINATOR NO: 156210

SUITABILITY STATUS: PL : Authorized and accepted
DRAWING USAGE: PLANNING ISSUE
SCALE: As indicated@A1

PROJECT-ORIGINATOR-VOLUME-LEVEL-TYPE-ROLE-CLASS.-NUMBER
156210-STL-XX-XX-DR-A-XXXX-20001
STATUS_REVISION: PL_P22

STRIDE TREGLOWN
www.stridetreglown.com © Stride Treglown Limited 2020

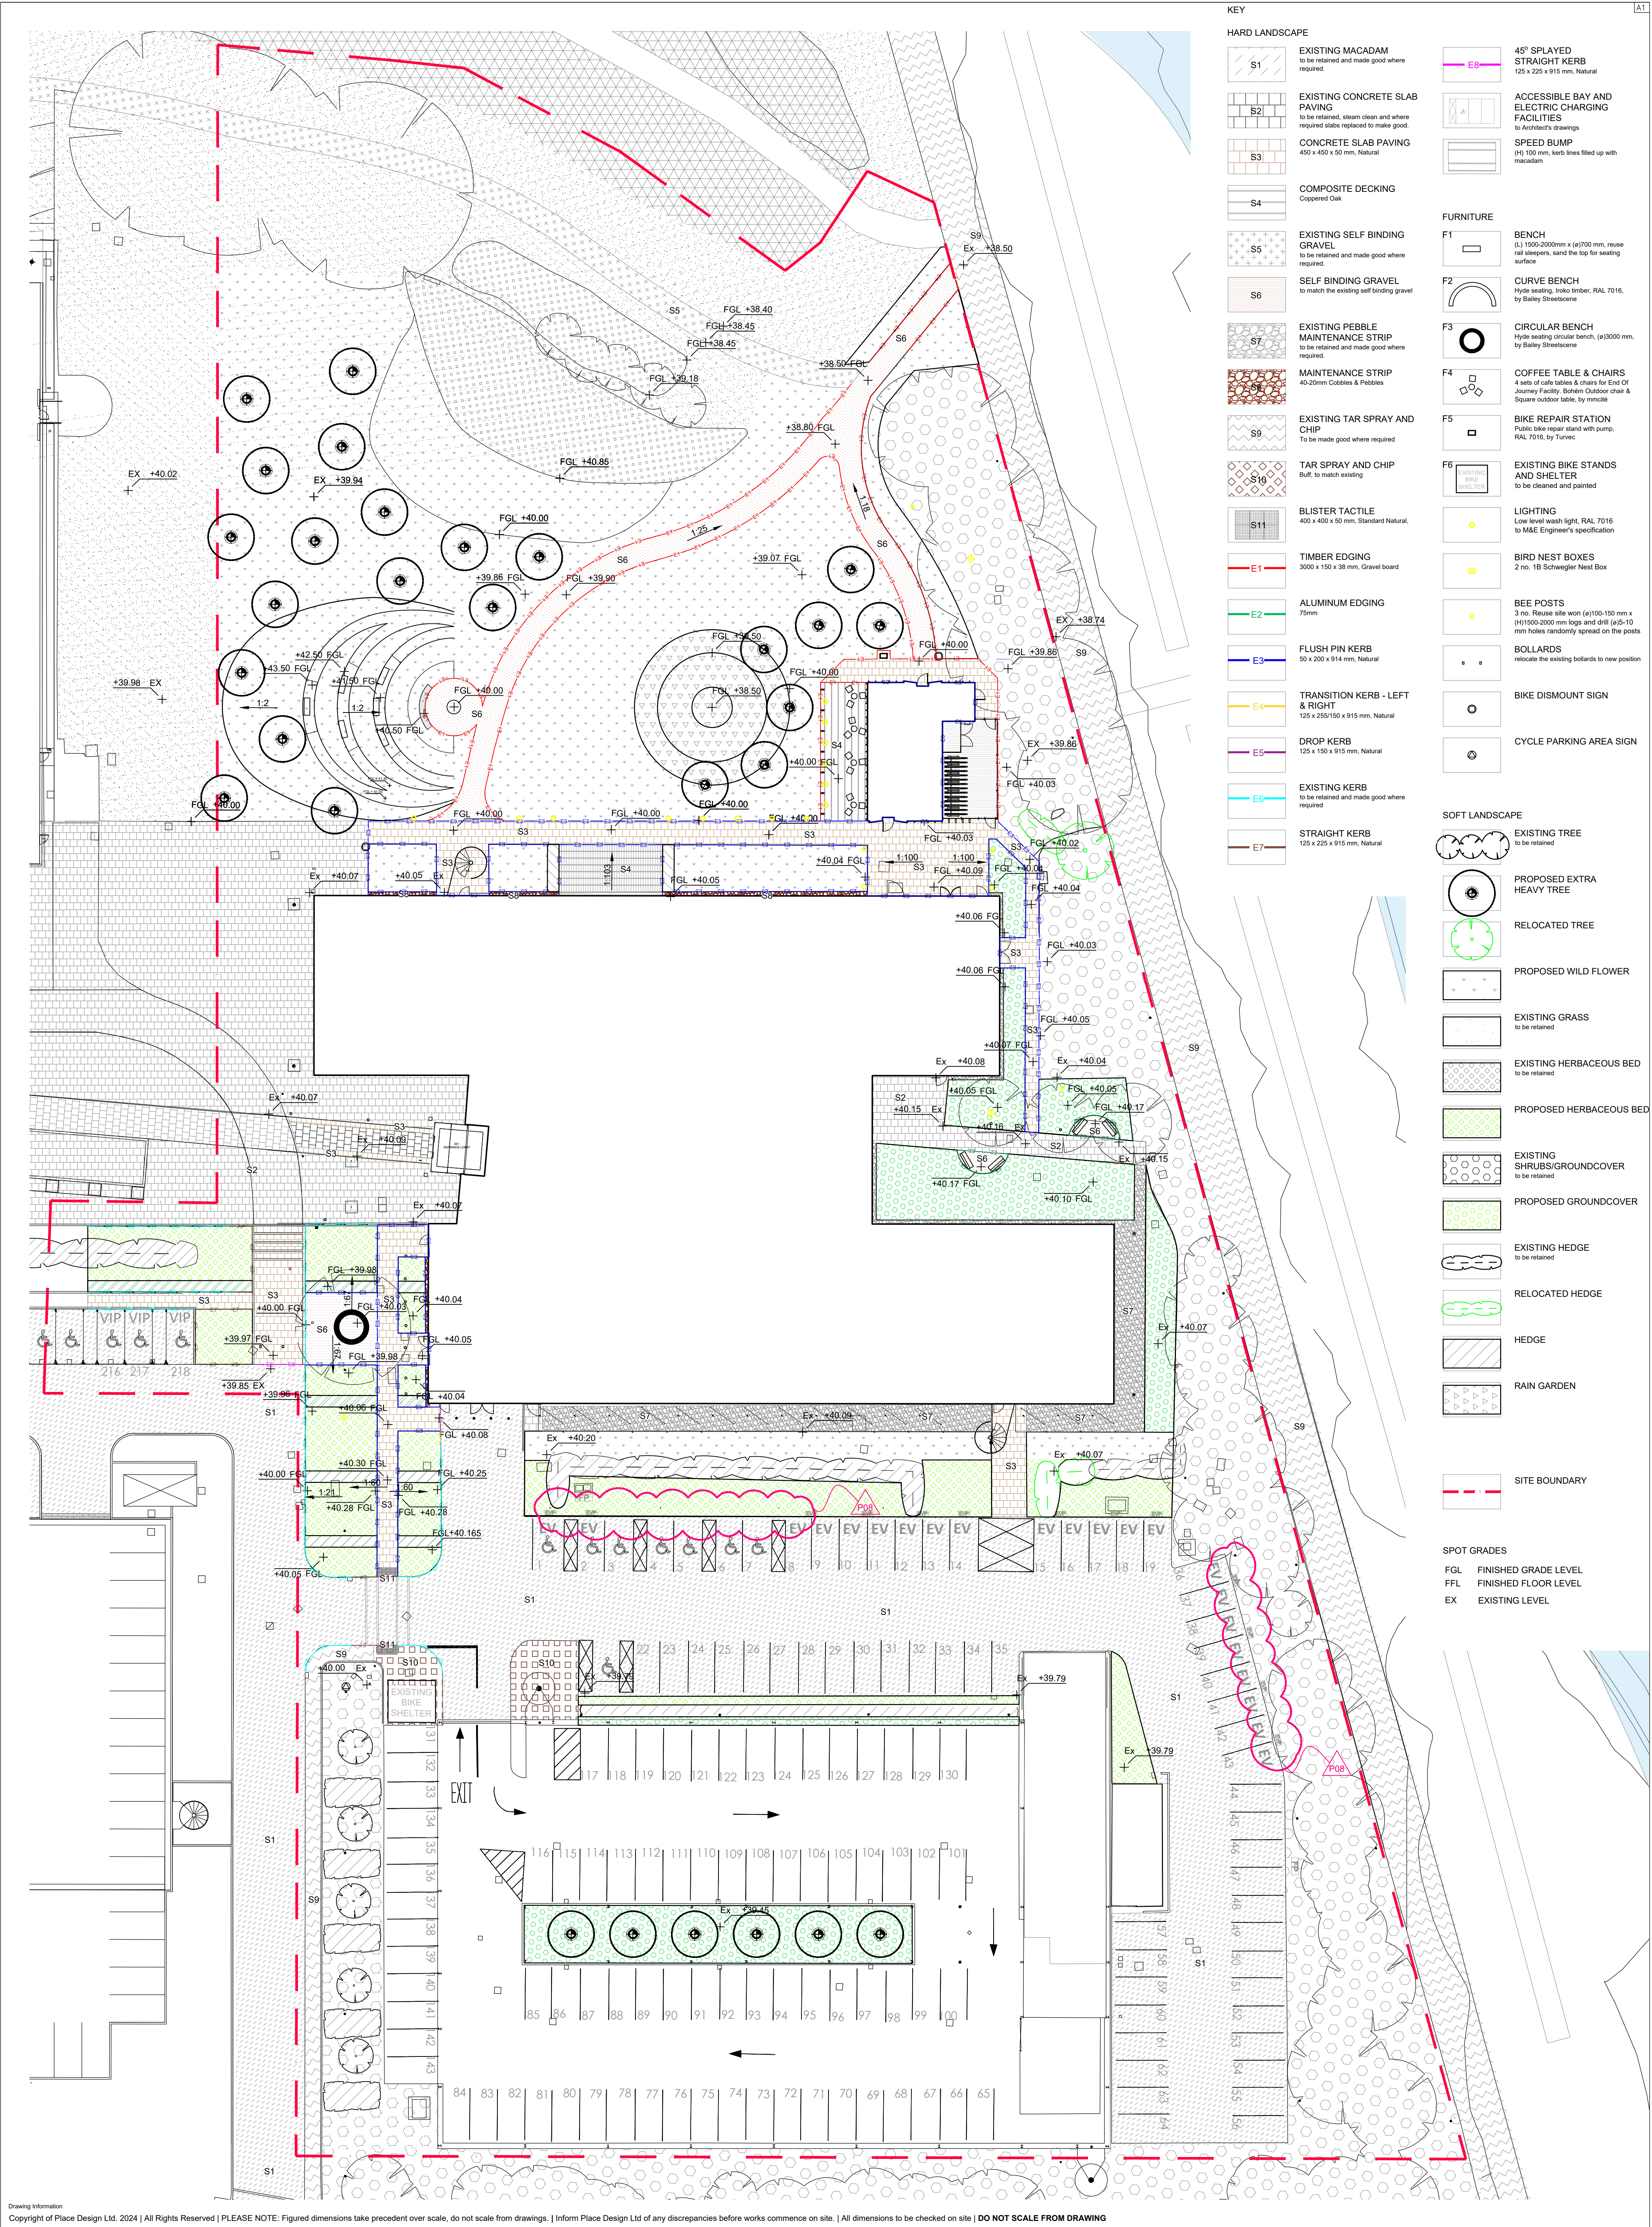

KEY		HARD LANDSCAPE	
	S1		E1
	S2		E2
	S3		E3
	S4		E4
	S5		E5
	S6		E6
	S7		E7
	S8		
	S9		
	S10		
	S11		
	F1		
	F2		
