



project: drawing number: revision:
420 02-00 -P
date: status:
July 19 Planning
1:1250 A3 JB
18
© 2019 colony architects

project:
4 Downshire Sq.
client:
A/C
drawing title:
Existing site
plan

REVISIONS



colony architects ltd is a collaboration of
architects and designers with an open
to find out more visit our website
contact: design@colonyarchitects.com
420 07990 513172
401 07719 255128
402 0118 380228
2155 South Oak Way
Stevenage SG2 8DD



REVISIONS

NO.	DATE	BY	REVISION
1			
2			
colony
architects
RIBA #

colony
architects

project: drawing number: revision:
420 02-01 -P
date: 19 July
author: JB
checked: IB
scale: 1:500
© 2017 colony architects

colony architects is a collective of architects and designers with an open attitude to find out more via our beautiful website
contact: design@colonyarchitects.com
215 SOUTH GATE, NEW
STREET, BIRMINGHAM
B2 2DD

4 Downshire Sq.
Reading K&I 6NH
Existing block
plan
client: A/C
drawing title: plan

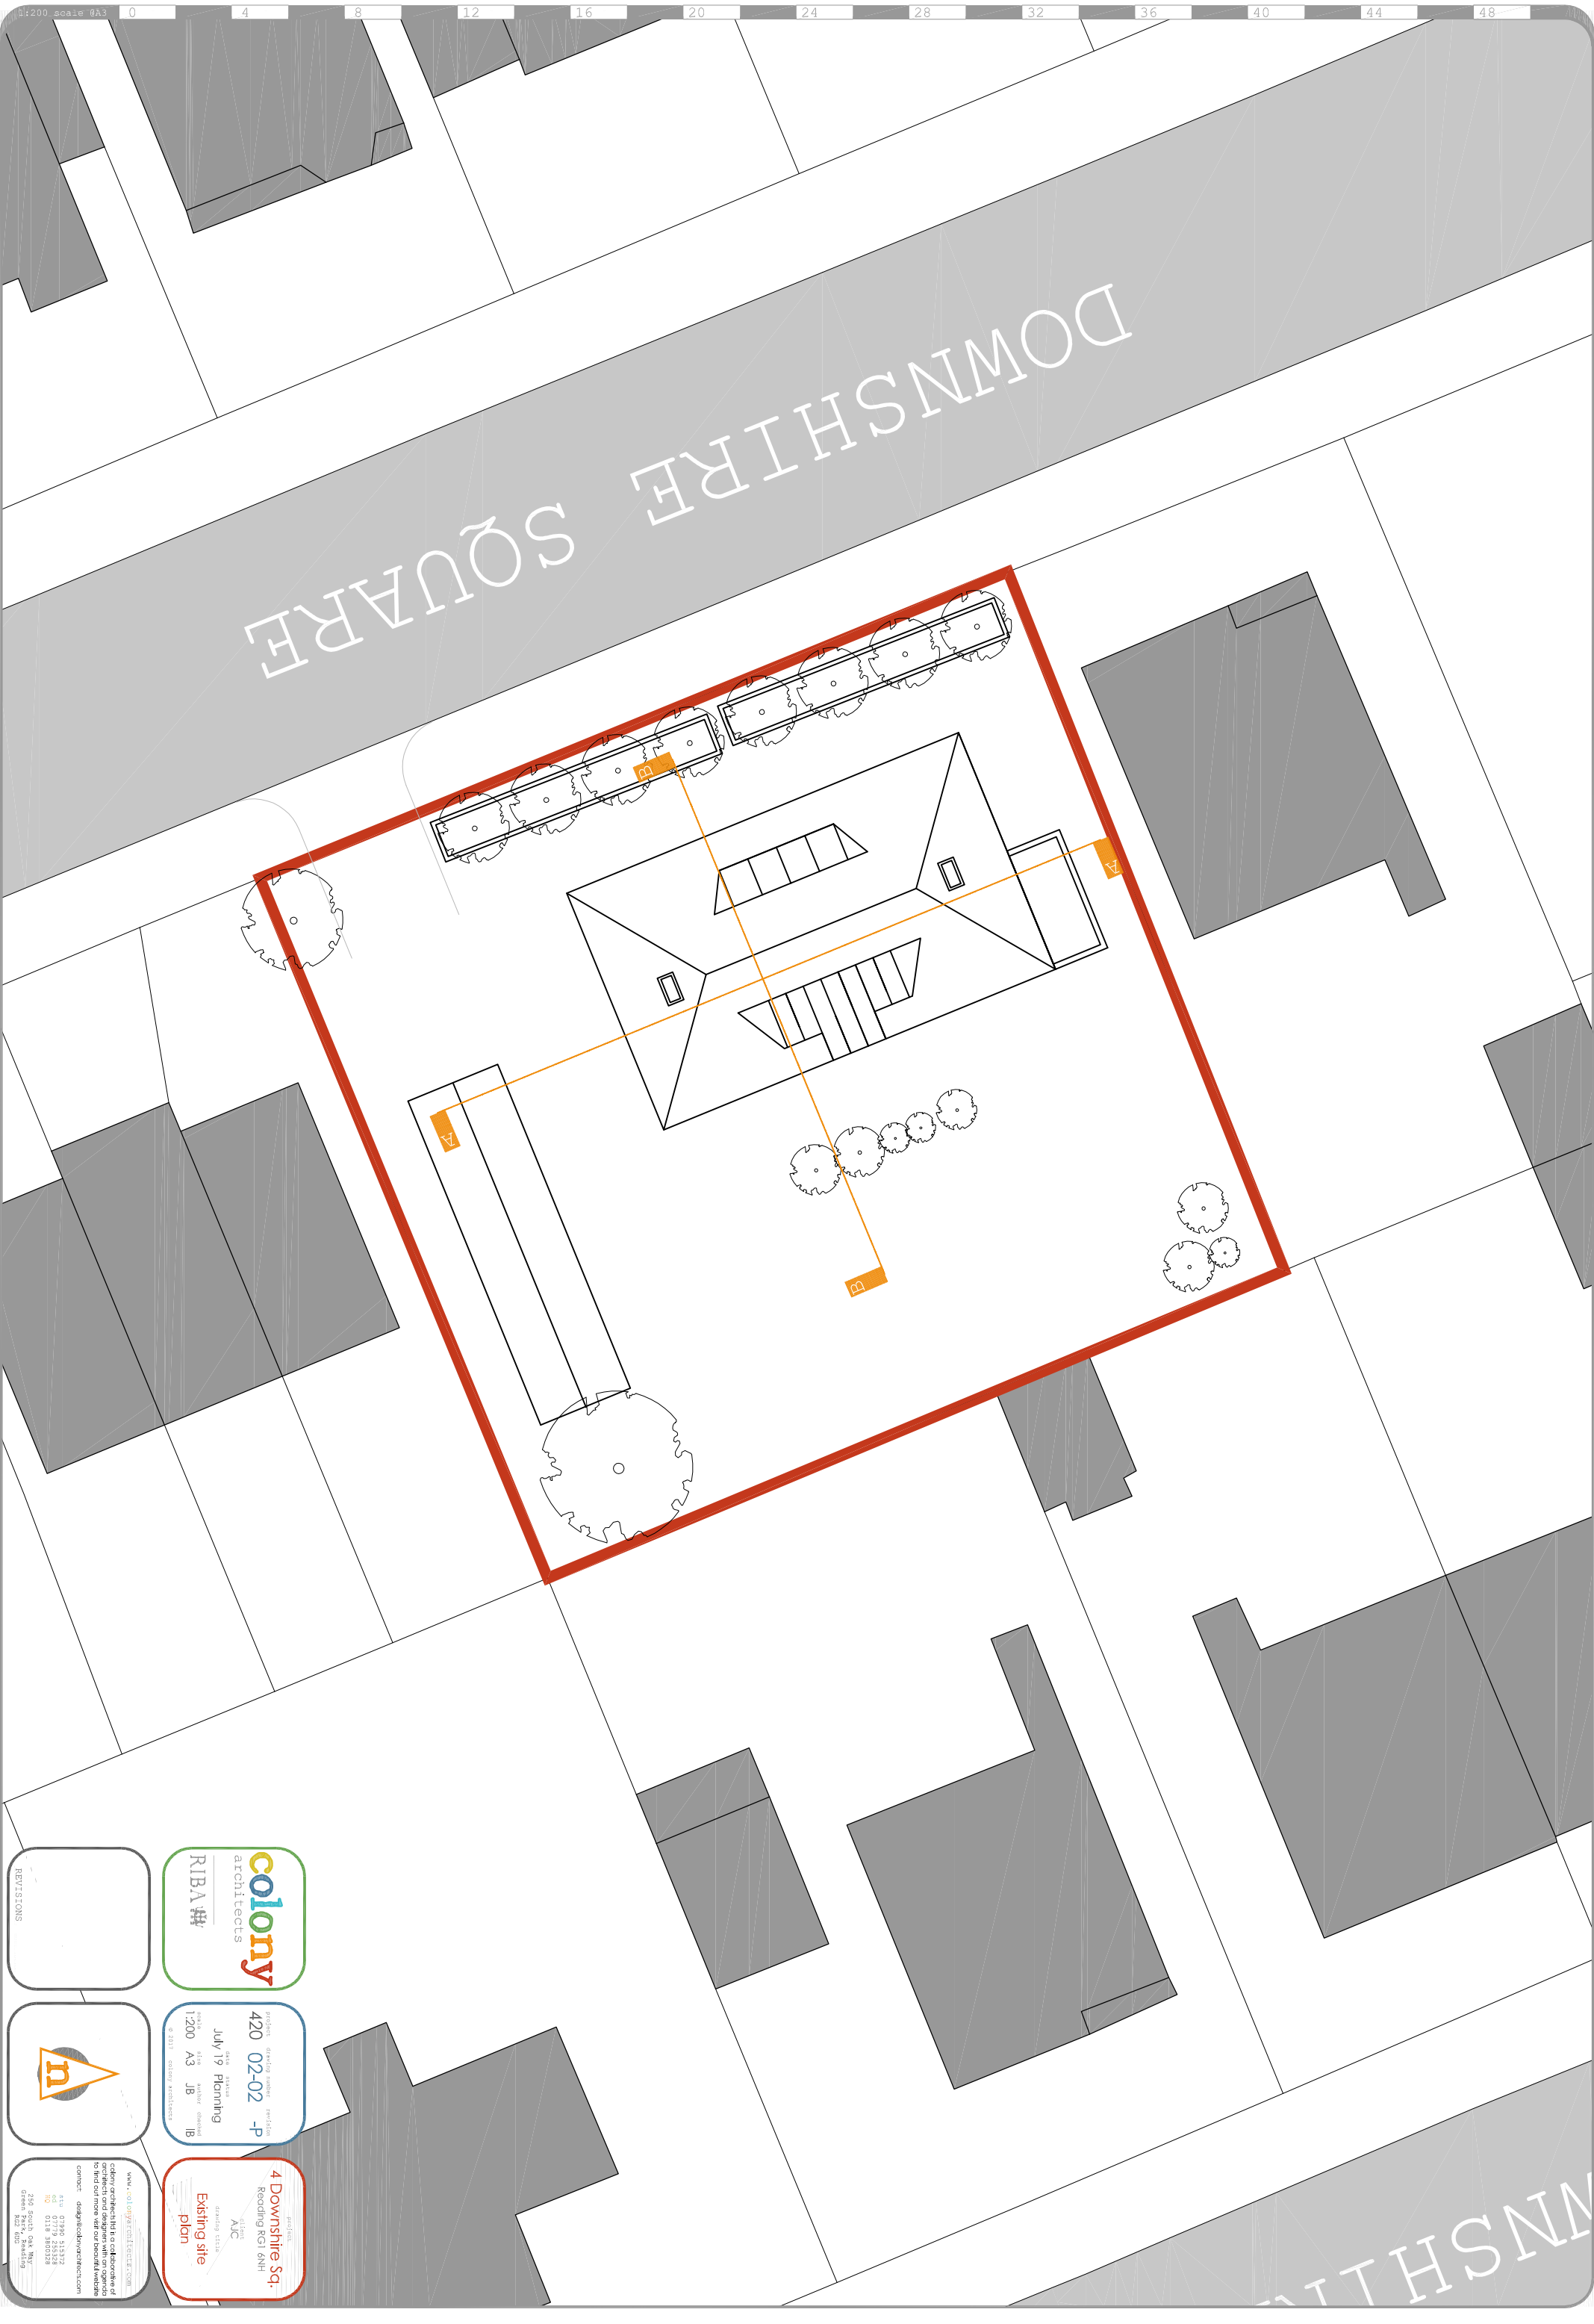

DOWNSHIRE SQUARE

DOWNSHIRE




architects

RIBA #


project: 420
drawing number: 02-02
date: July 19
status: Planning
author: JB
checked: IB
© 2021 colony architects


4 Downshire Sq.
Reading RG1 6NH
A/C
drawing title: Existing site plan

REVISIONS

 

colony architects Ltd is a collaboration of architects and designers with an agenda to find out more via our beautiful website
contact: design@colonyarchitects.com
t: 0118 953332
f: 0118 255128
e: 0118 365228
215 South Oak Way
Stevenage SG2 8SD




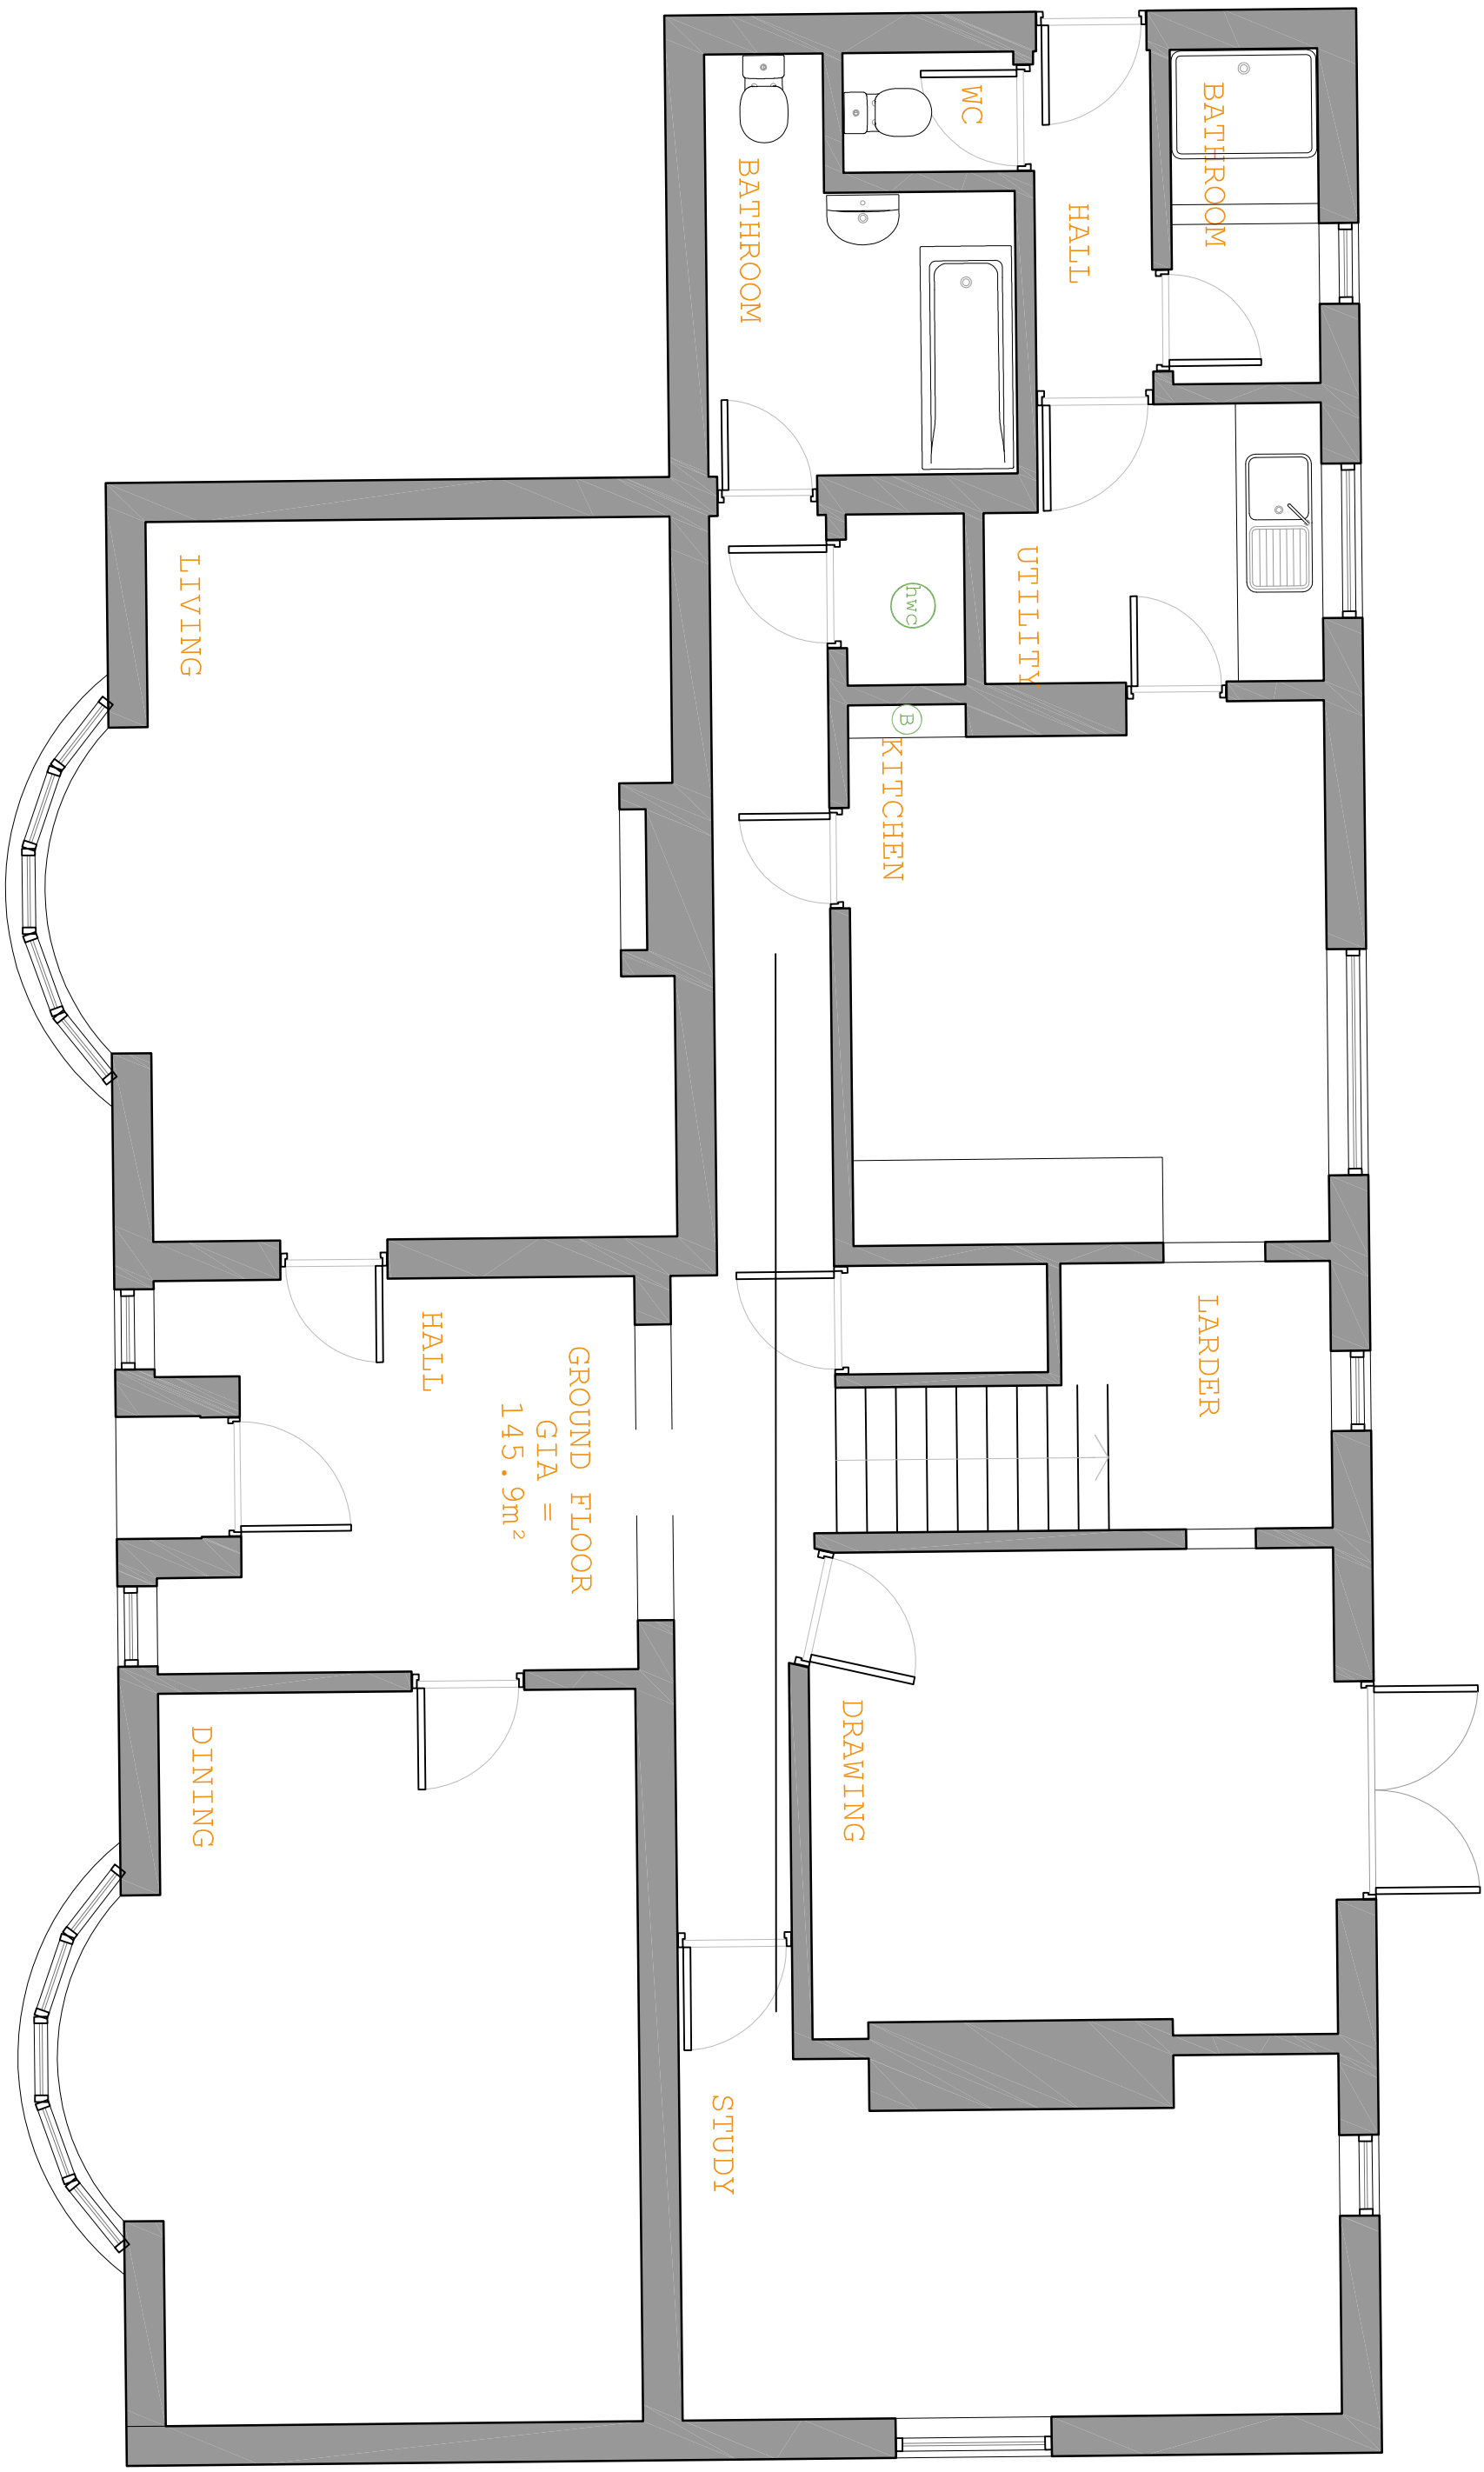


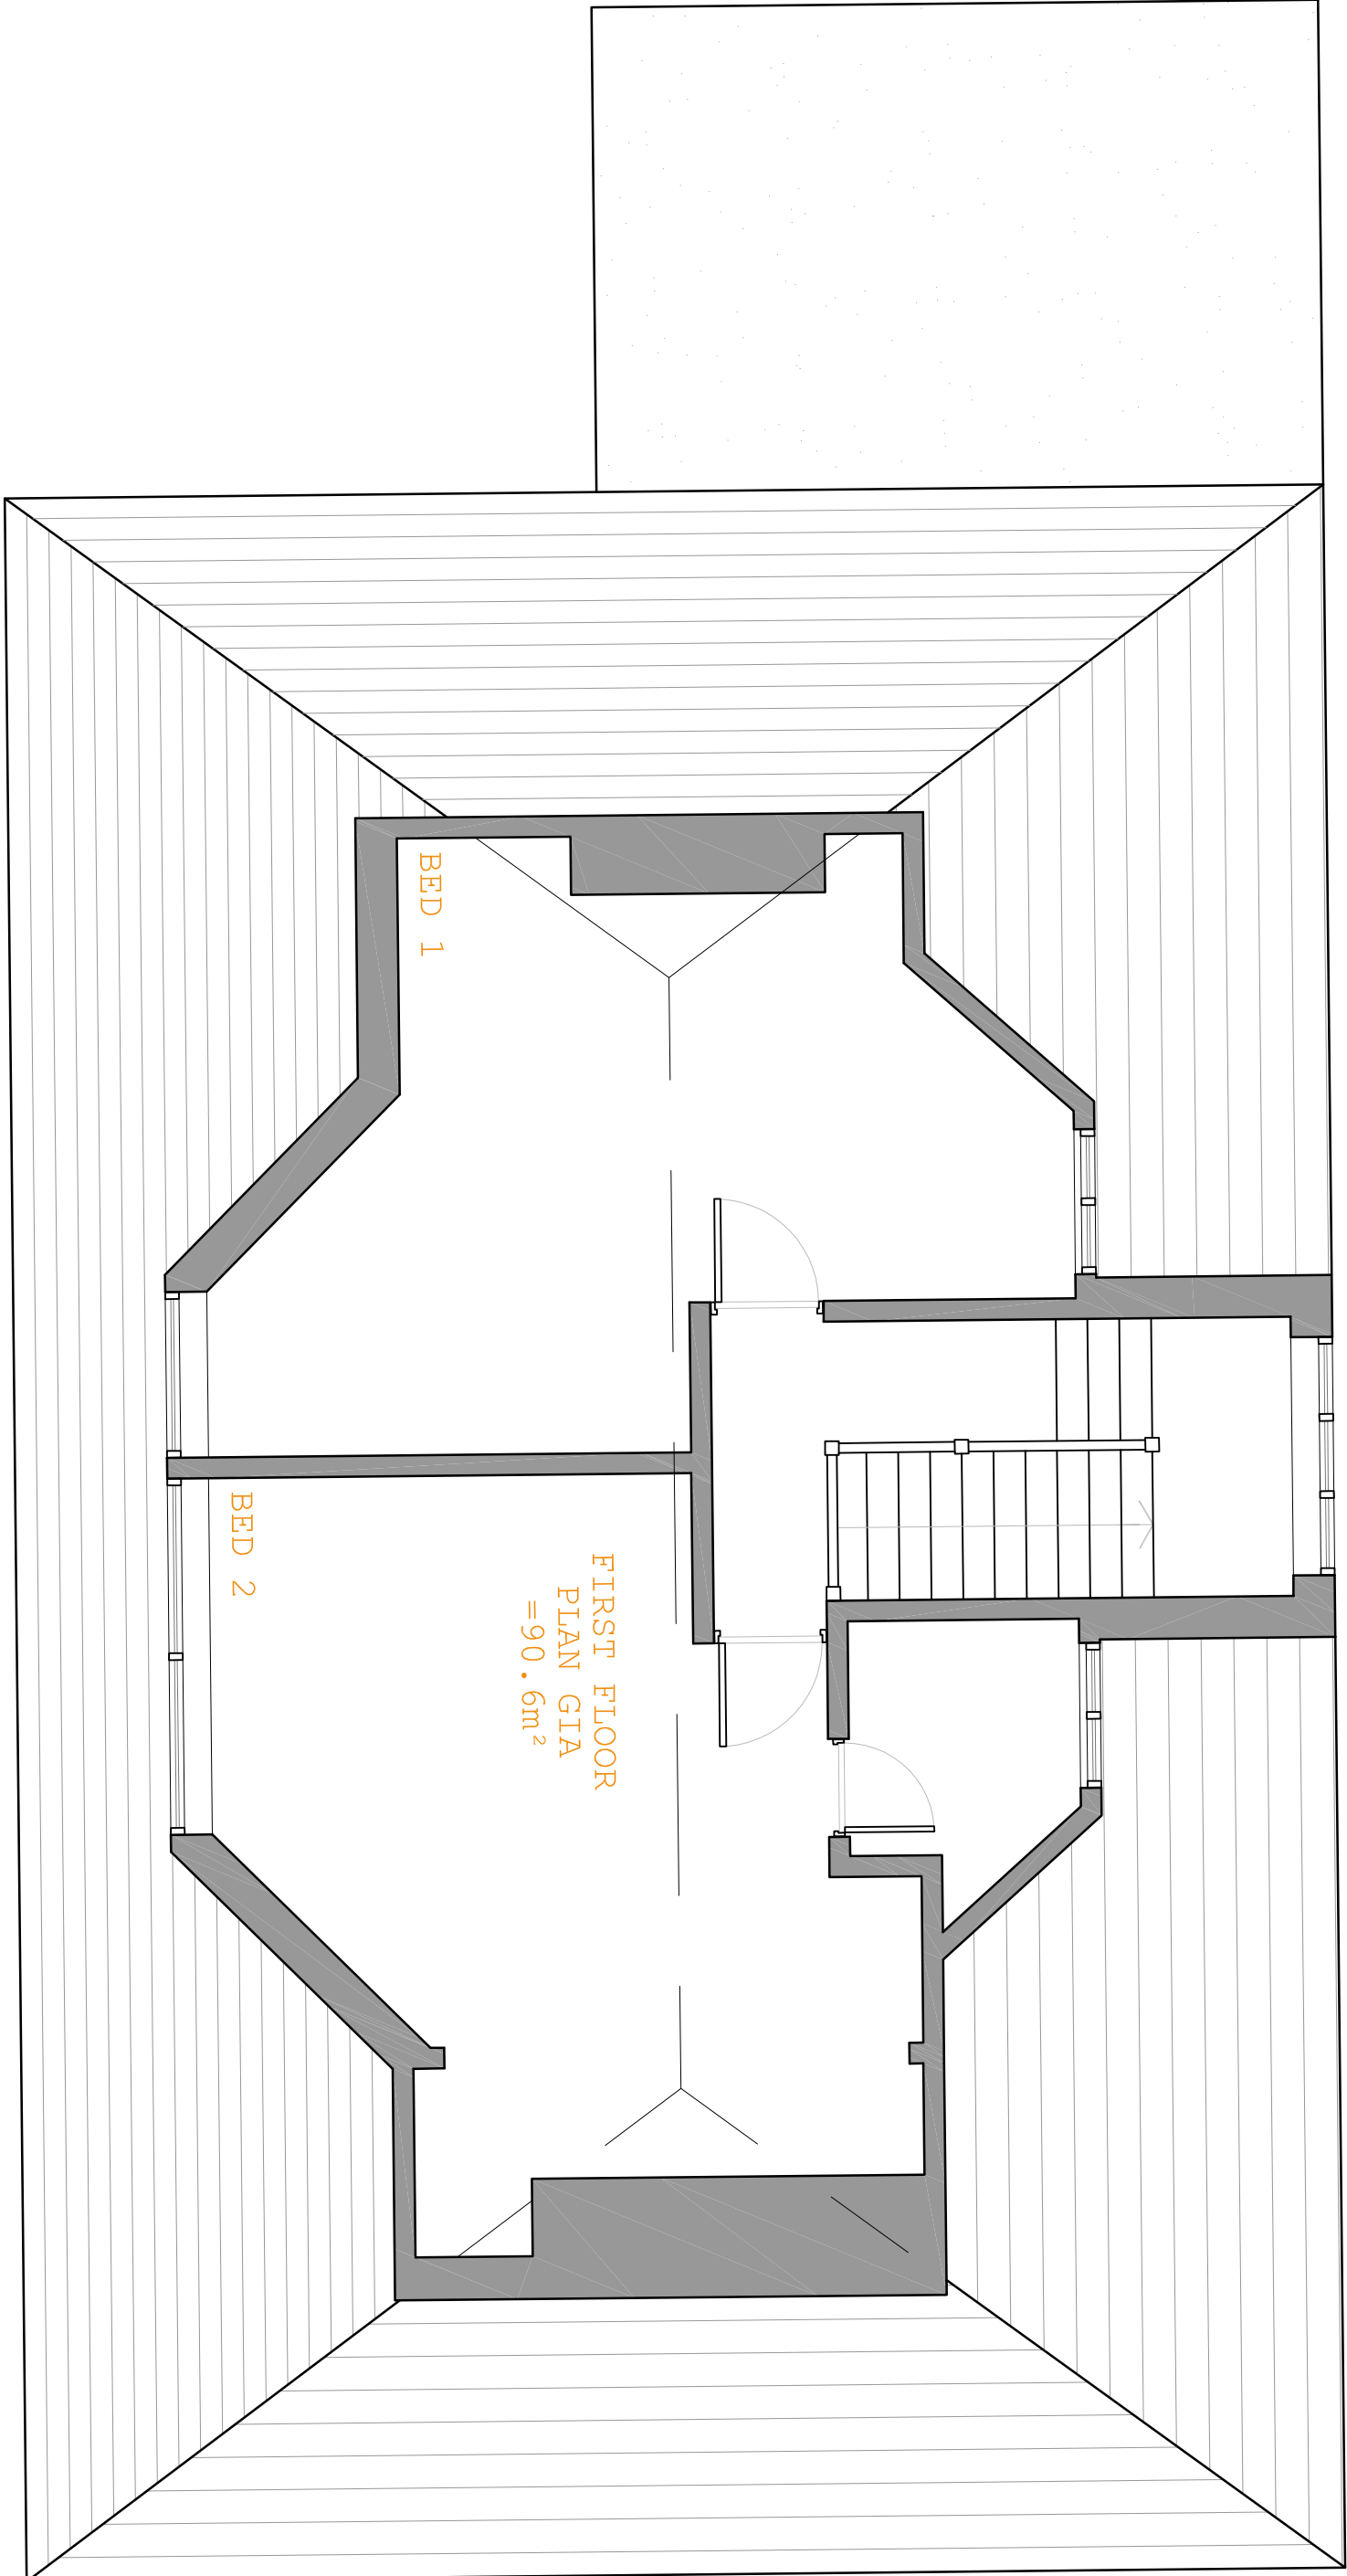

FIRST FLOOR
PLAN GIA
= 90.6m²

BED 1

BED 2

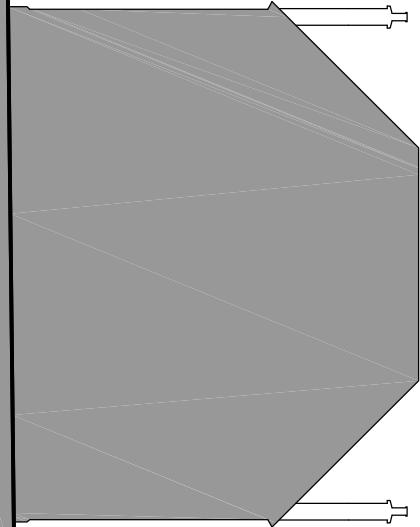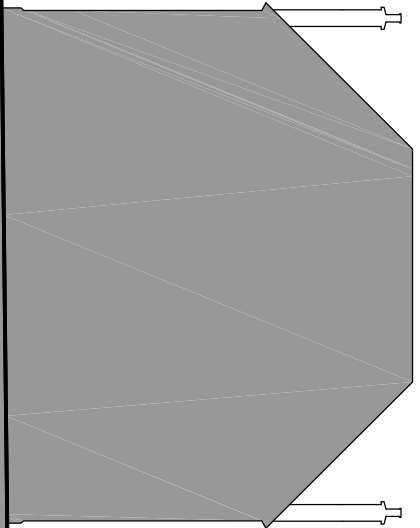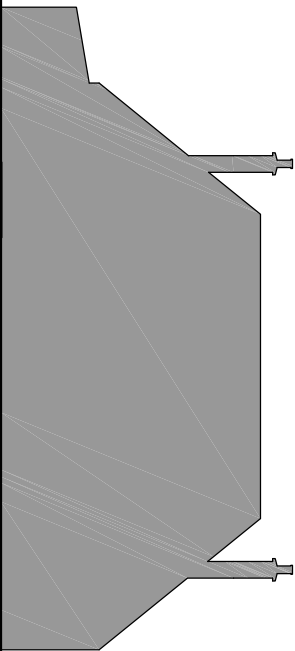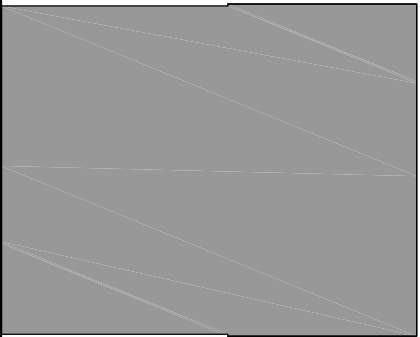




NO 8 DOWNSHIRE SQUARE

SUBJECT SITE

6 DOWNSHIRE SQUARE

5 DOWNSHIRE SQUARE

A - A SITE SECTION 1:200

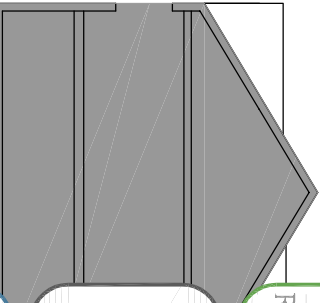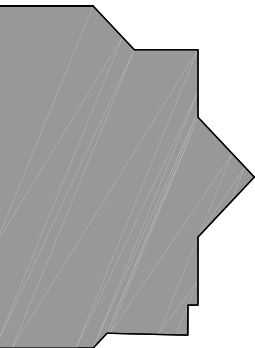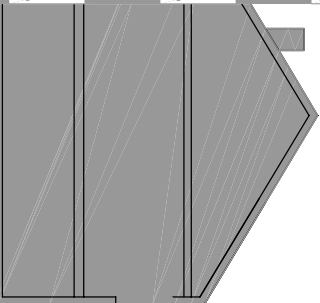

NO 9 DOWNSHIRE SQUARE

SUBJECT SITE

DOWNSHIRE SQUARE

NO 11 DOWNSHIRE SQUARE

B - B SITE SECTION 1:200



REVISED	DATE	BY	REVISION
1	2024	JB	REVISION

PROJECT: 430 04-00 -P
DRAWING NUMBER: 1:200 A3
DATE: June 19, 2024
STATUS: Planning
DESIGNER: JB
CHECKER: JB
DATE: 2024

4 Downshire Sq.
Reading RG1 6NH
CLIENT: A/C
DRAWING STATUS: Existing site sections

WWW.COLONYARCHITECTS.COM
colony architects ltd is a collaborative of architects and designers with an agenda to find out more via our beautiful website
contact: design@colonyarchitects.com
430 07950 515172
430 07719 255128
430 0118 380228
235 SOUTH OAK WAY
READING RG2 6SD