


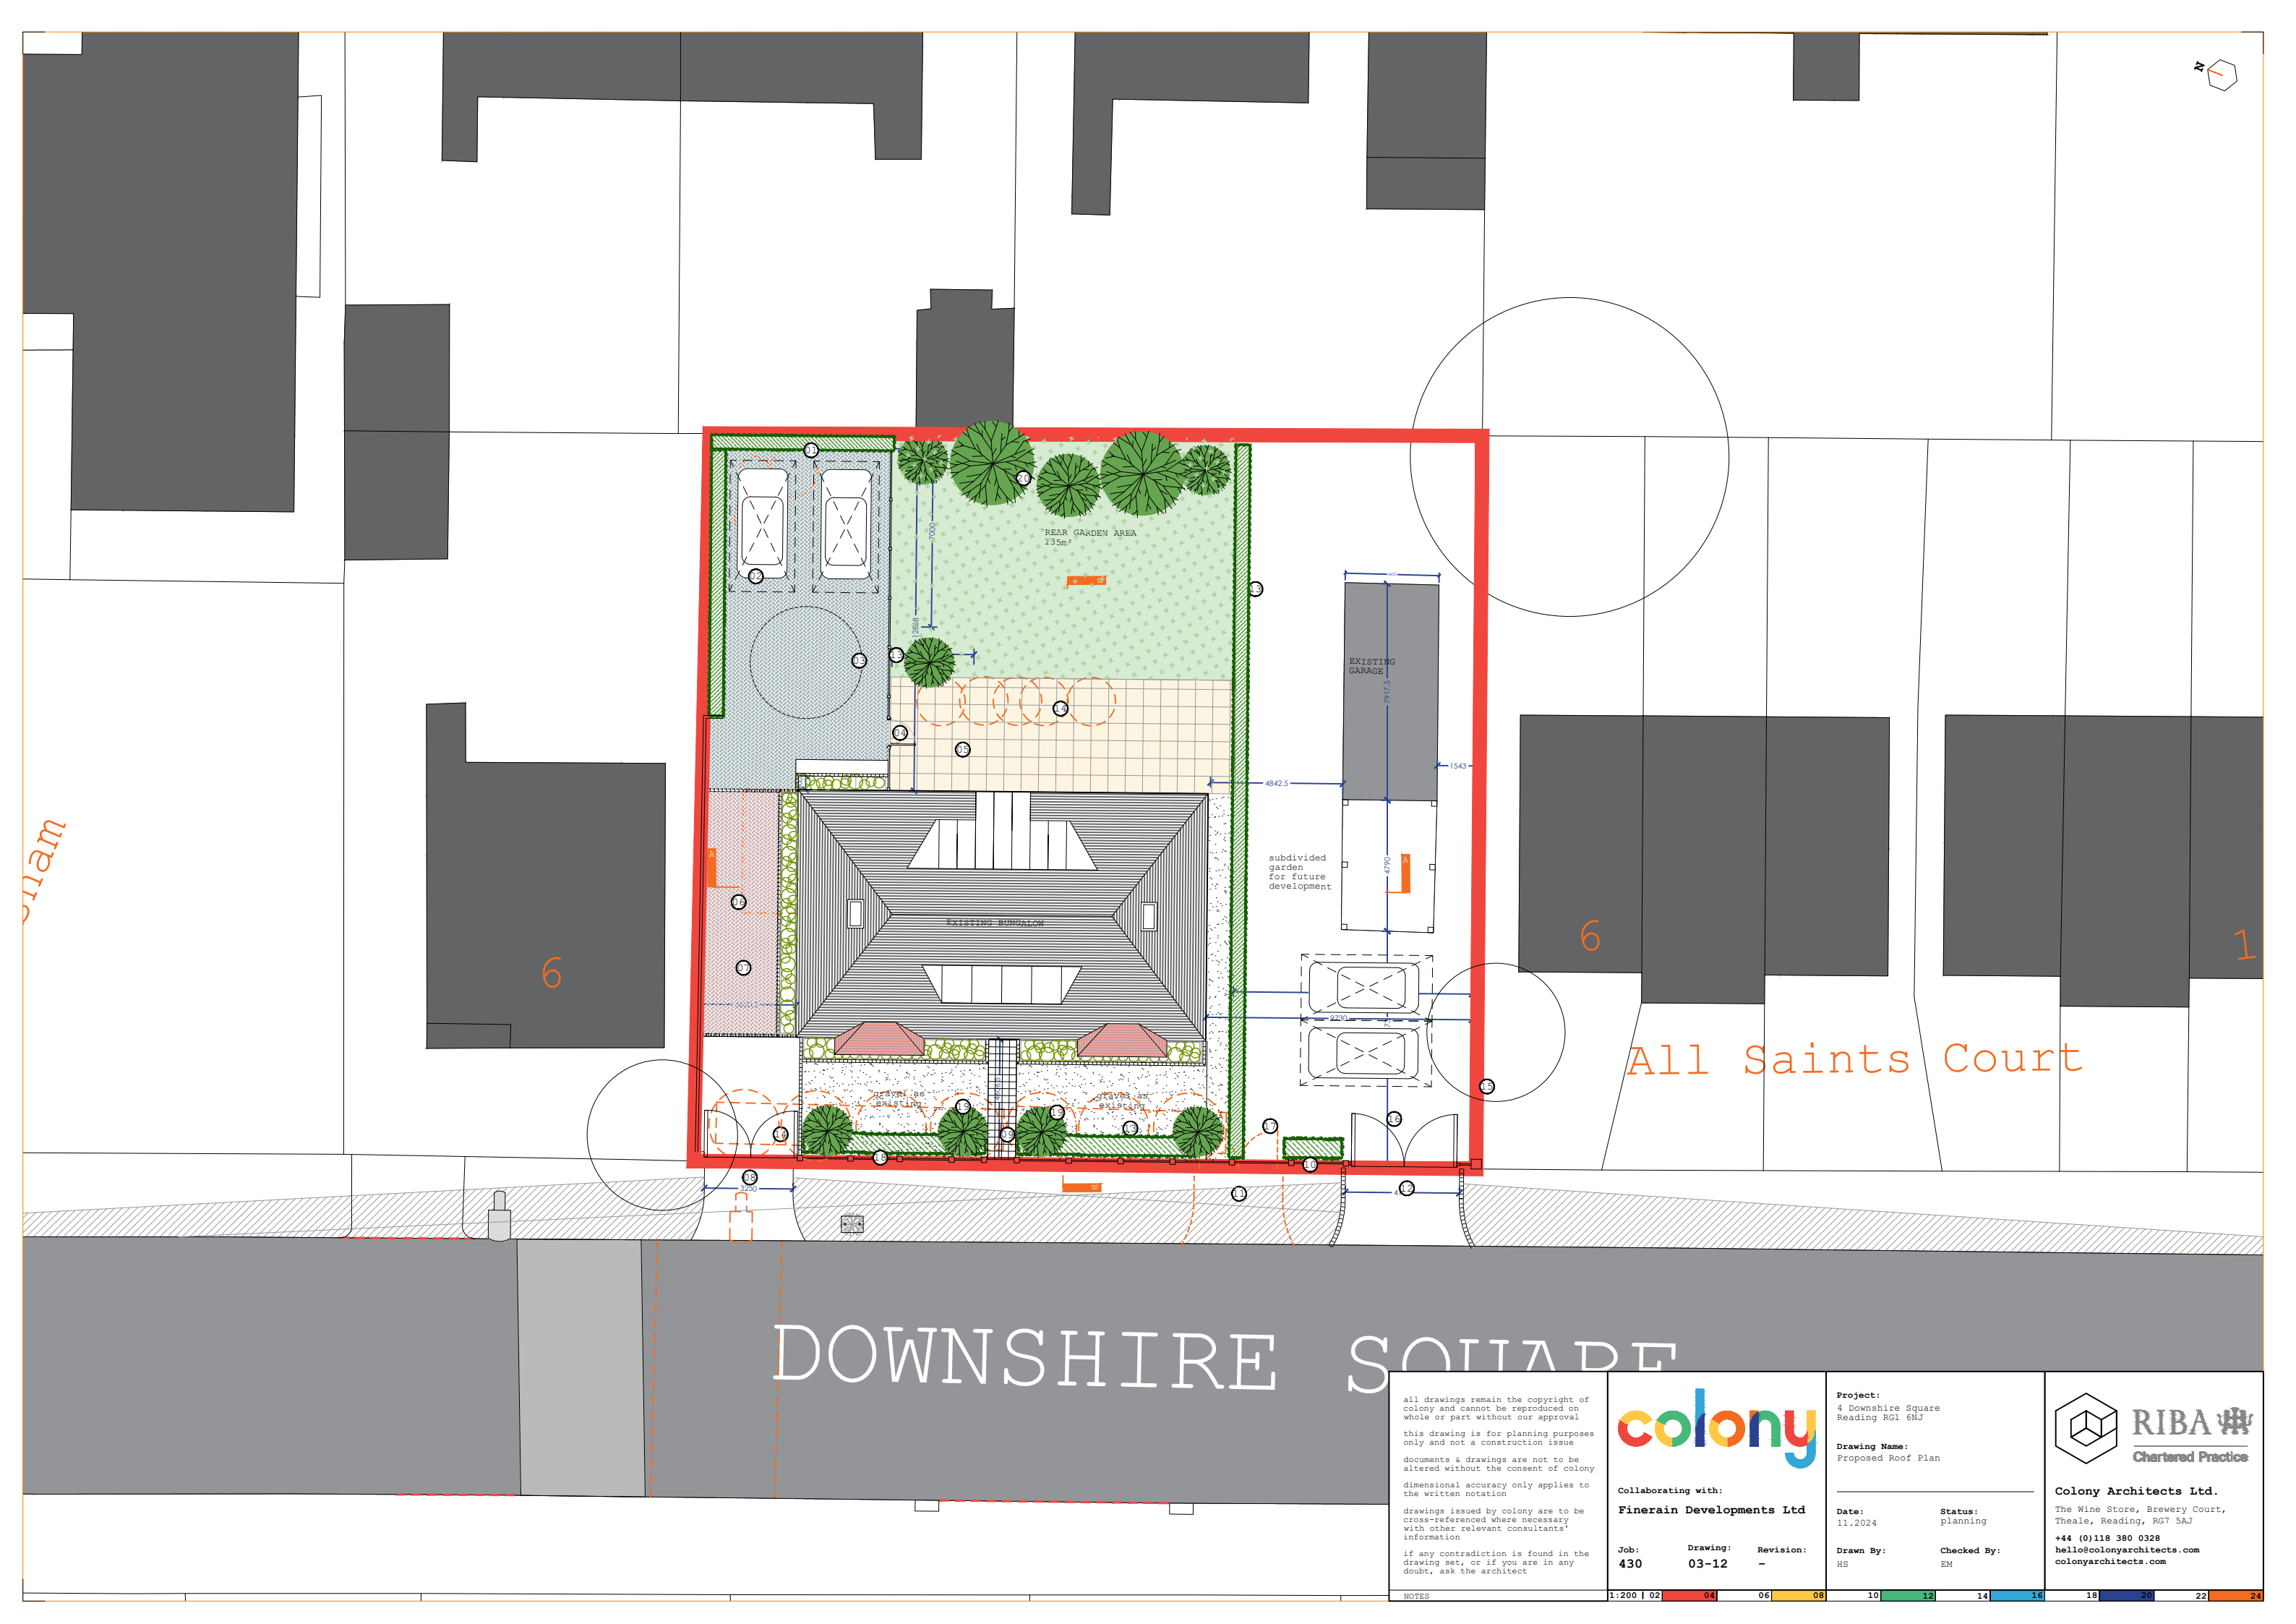

DOWNSHIRE SQUARE

all drawings remain the copyright of colony and cannot be reproduced on whole or part without our approval
this drawing is for planning purposes only and not a construction issue
documents & drawings are not to be altered without the consent of colony
dimensional accuracy only applies to the written notation
drawings issued by colony are to be cross-referenced where necessary with other relevant consultants' information
if any contradiction is found in the drawing set, or if you are in any doubt, ask the architect



Collaborating with:
Finerain Developments Ltd

Job: 430
Drawing: 03-12
Revision: -

Project:
4 Downshire Square
Reading RG1 6NJ

Drawing Name:
Proposed Roof Plan

Date: 11.2024
Status: planning
Drawn By: HS
Checked By: EM



Colony Architects Ltd.
The Wine Store, Brewery Court,
Theale, Reading, RG7 5AJ
+44 (0)118 380 0328
hello@colonyarchitects.com
colonyarchitects.com