


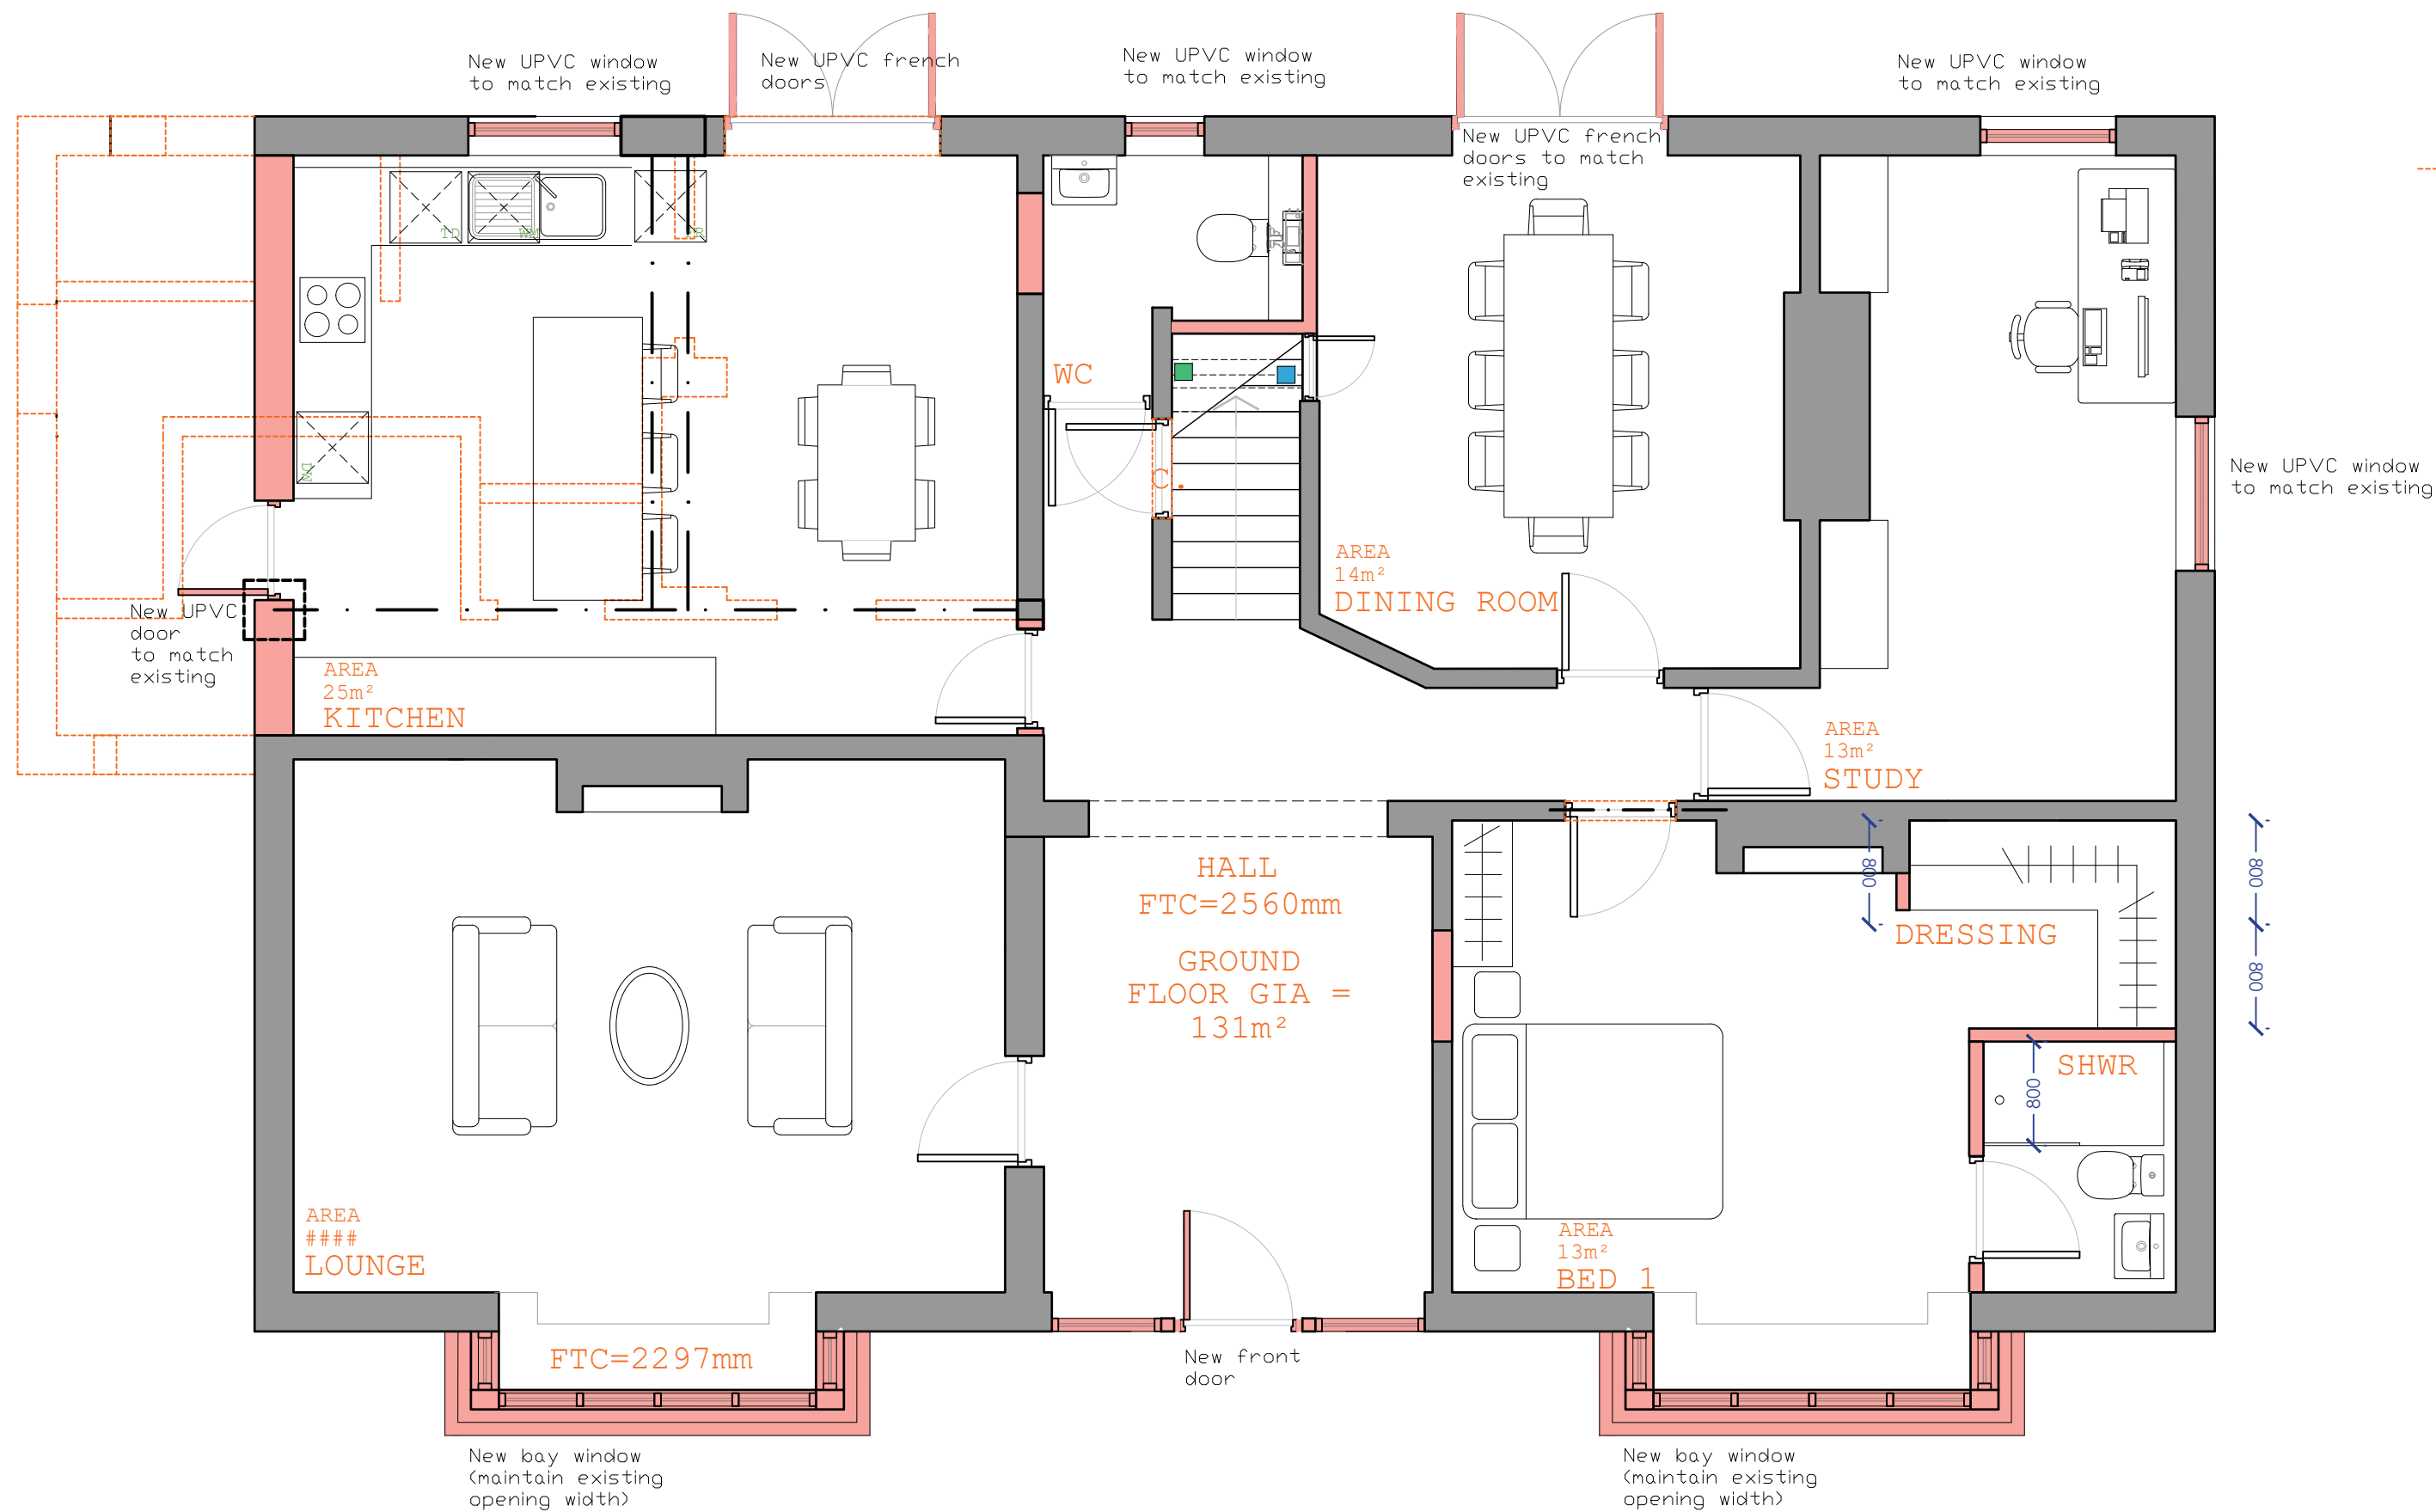

all drawings remain the copyright of colony and cannot be reproduced on whole or part without our approval this drawing is for planning purposes only and not a construction issue documents & drawings are not to be altered without the consent of colony dimensional accuracy only applies to the written notation drawings issued by colony are to be cross-referenced where necessary with other relevant consultants' information if any contradiction is found in the drawing set, or if you are in any doubt, ask the architect			Project: 4 Downshire Square Reading RG1 6NJ		
	Collaborating with: Finerain Developments Ltd		Drawing Name: Proposed Ground Floor Plan		
	Job: 430	Drawing: 03-10	Revision: -	Date: 11.2024	Status: planning
	Drawn By: HS		Checked By: EM		
Colony Architects Ltd. The Wine Store, Brewery Court, Theale, Reading, RG7 5AJ +44 (0)118 380 0328 hello@colonyarchitects.com colonyarchitects.com		 RIBA  Chartered Practice			

NOTES	1:50	01	02	03	04	05	06
-------	------	----	----	----	----	----	----