



SHEET NUMBER

1

Drawn By:

Date:

18/11/2024

Scale: @ A3

PROJECT SUMMARY

Plans prepared for: Kannan
Balasubramanian

**8 Hawthorne Road,
Caversham, Reading
RG4 6LY**

© 2020

Proposal for double storey front, side and rear extensions, and a single storey side and rear extension to an existing detached house.

OWNER: Kannan Balasubramanian

PROJECT: Householder Planning Permission

ADDRESS: 8 Hawthorne Road, Caversham, Reading, RG4 6LY

THAMES WATER PERMIT: _____

PLANNING REFERENCE: _____

DESIGNER: easyHomePlans


DESIGN CONSULTANT: Roger Bovell

BUILDER: _____


ENGINEERING: _____

INDEX OF DRAWINGS

PROJECT SUMMARY	1
SITE & BLOCK PLANS	2
EXISTING FLOOR PLANS	3
EXISTING ELEVATIONS	4
PROPOSED FLOOR PLANS	5
PROPOSED FRONT & REAR ELEVATIONS	6
PROPOSED LEFT ELEVATIONS	7
	8

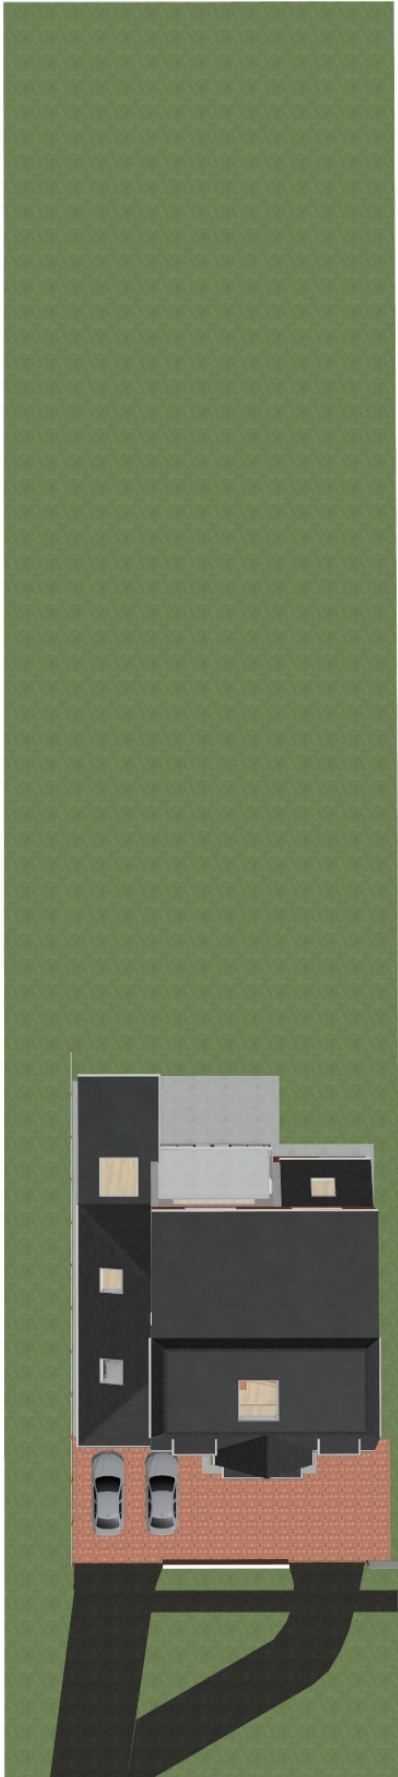

New proposed vehicular access to public highway

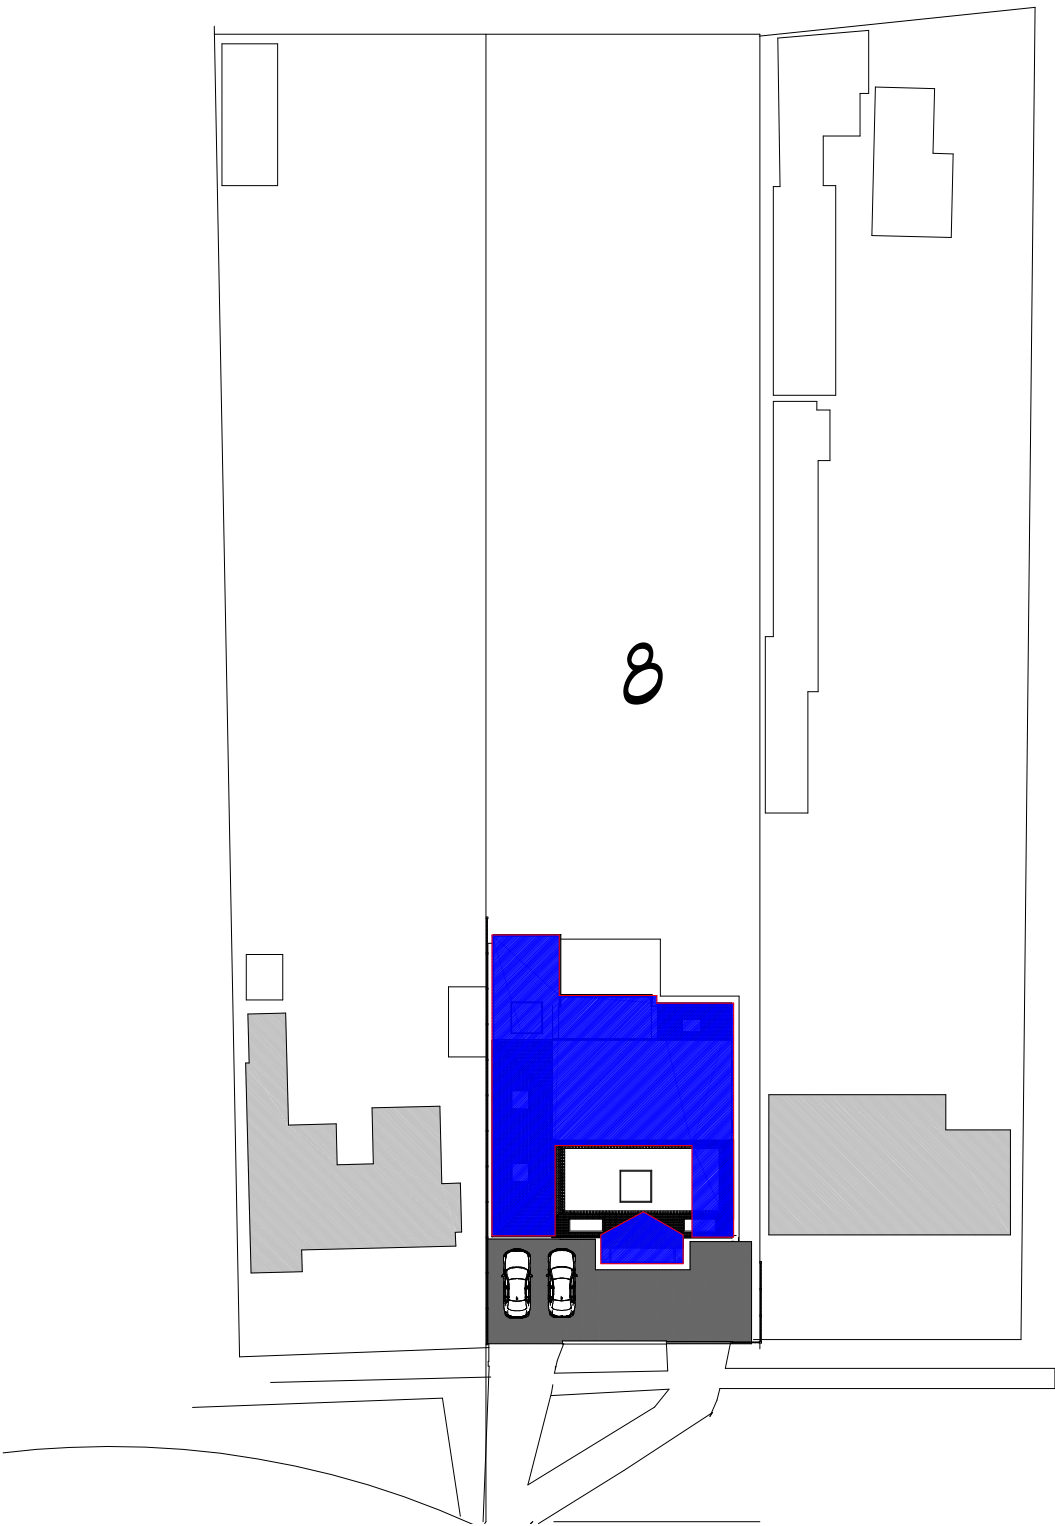


Block Plan @1:500

SHEET NUMBER	
2	
Drawn By:	
Date: 18/11/2024	
Scale: @ A3	
SITE & BLOCK PLAN	
Plans prepared for: Kannan Balasubramanian	8 Hawthorne Road, Caversham, Reading RG4 6LY
© 2020	


EXISTING FLOOR PLANS

Plans prepared for: Kannan
Balasubramanian

8 Hawthorne Road,
Caversham, Reading
RG4 6LY

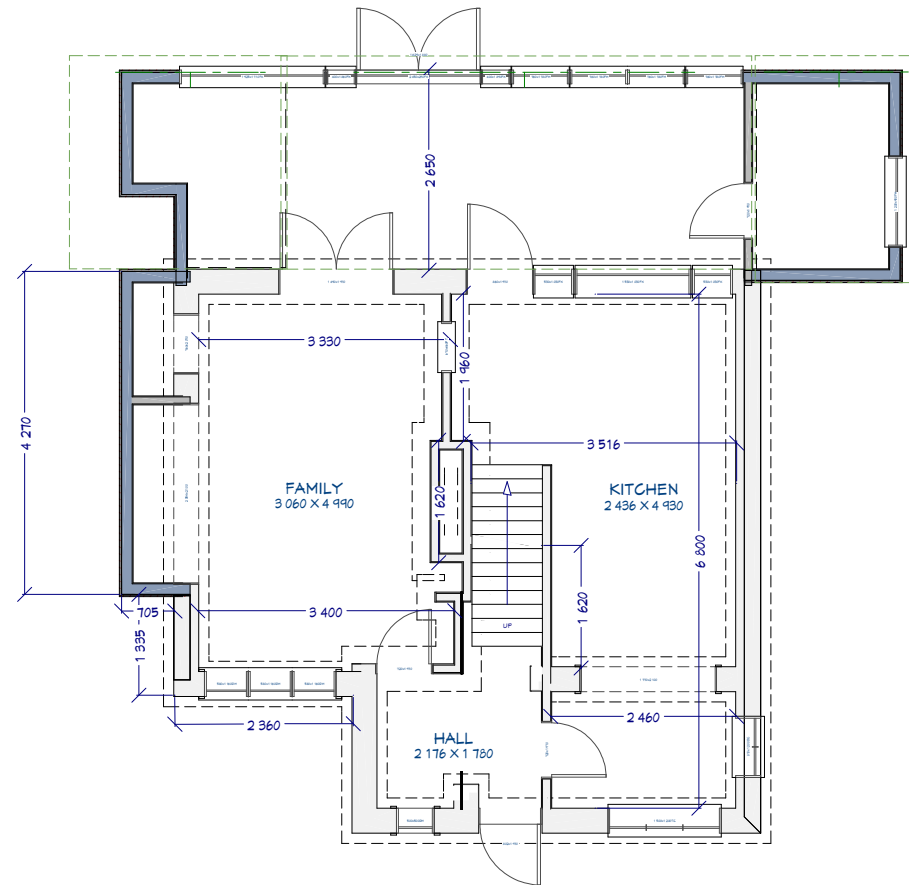


Existing Ground Floor Plan @1:100

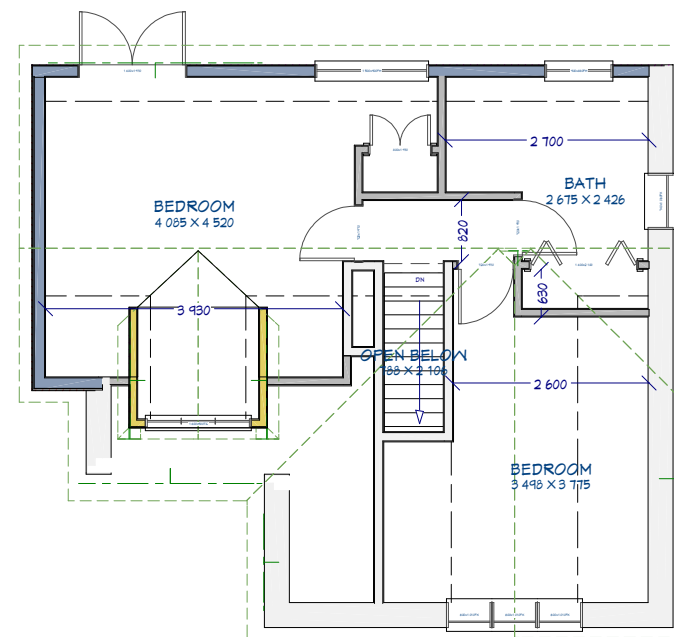


Existing First Floor Plan @1:100

Scale Bar 1:100

 




Existing Front Elevation @1:100

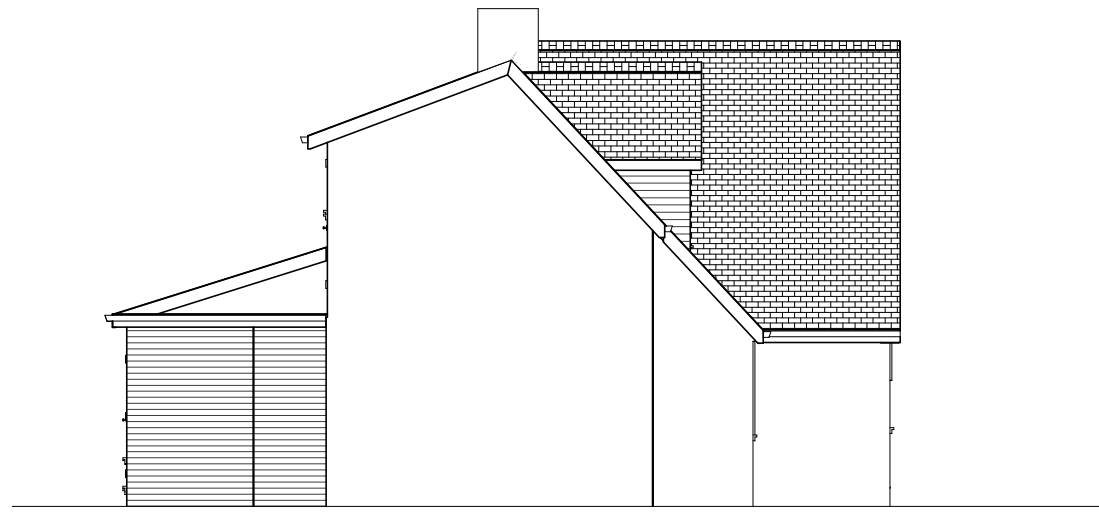


Existing Right Elevation @1:100



Existing Rear Elevation @1:100

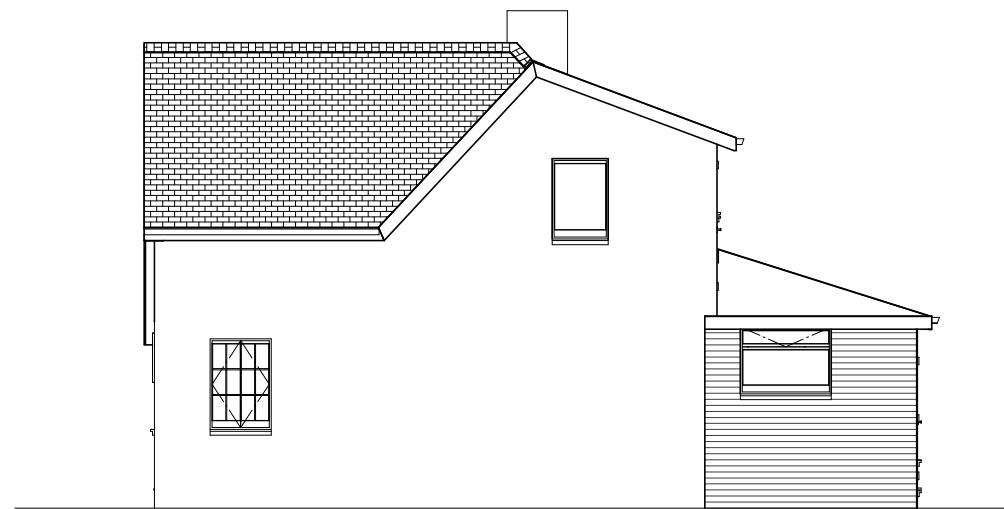

Existing Left Elevation @1:100

 

SHEET NUMBER

4

Drawn By:

Date:

18/11/2024


Scale: @ A3

EXISTING ELEVATIONS


Plans prepared for: Kannan
Balasubramanian

8 Hawthorne Road,
Caversham, Reading
RG4 6LY

© 2020

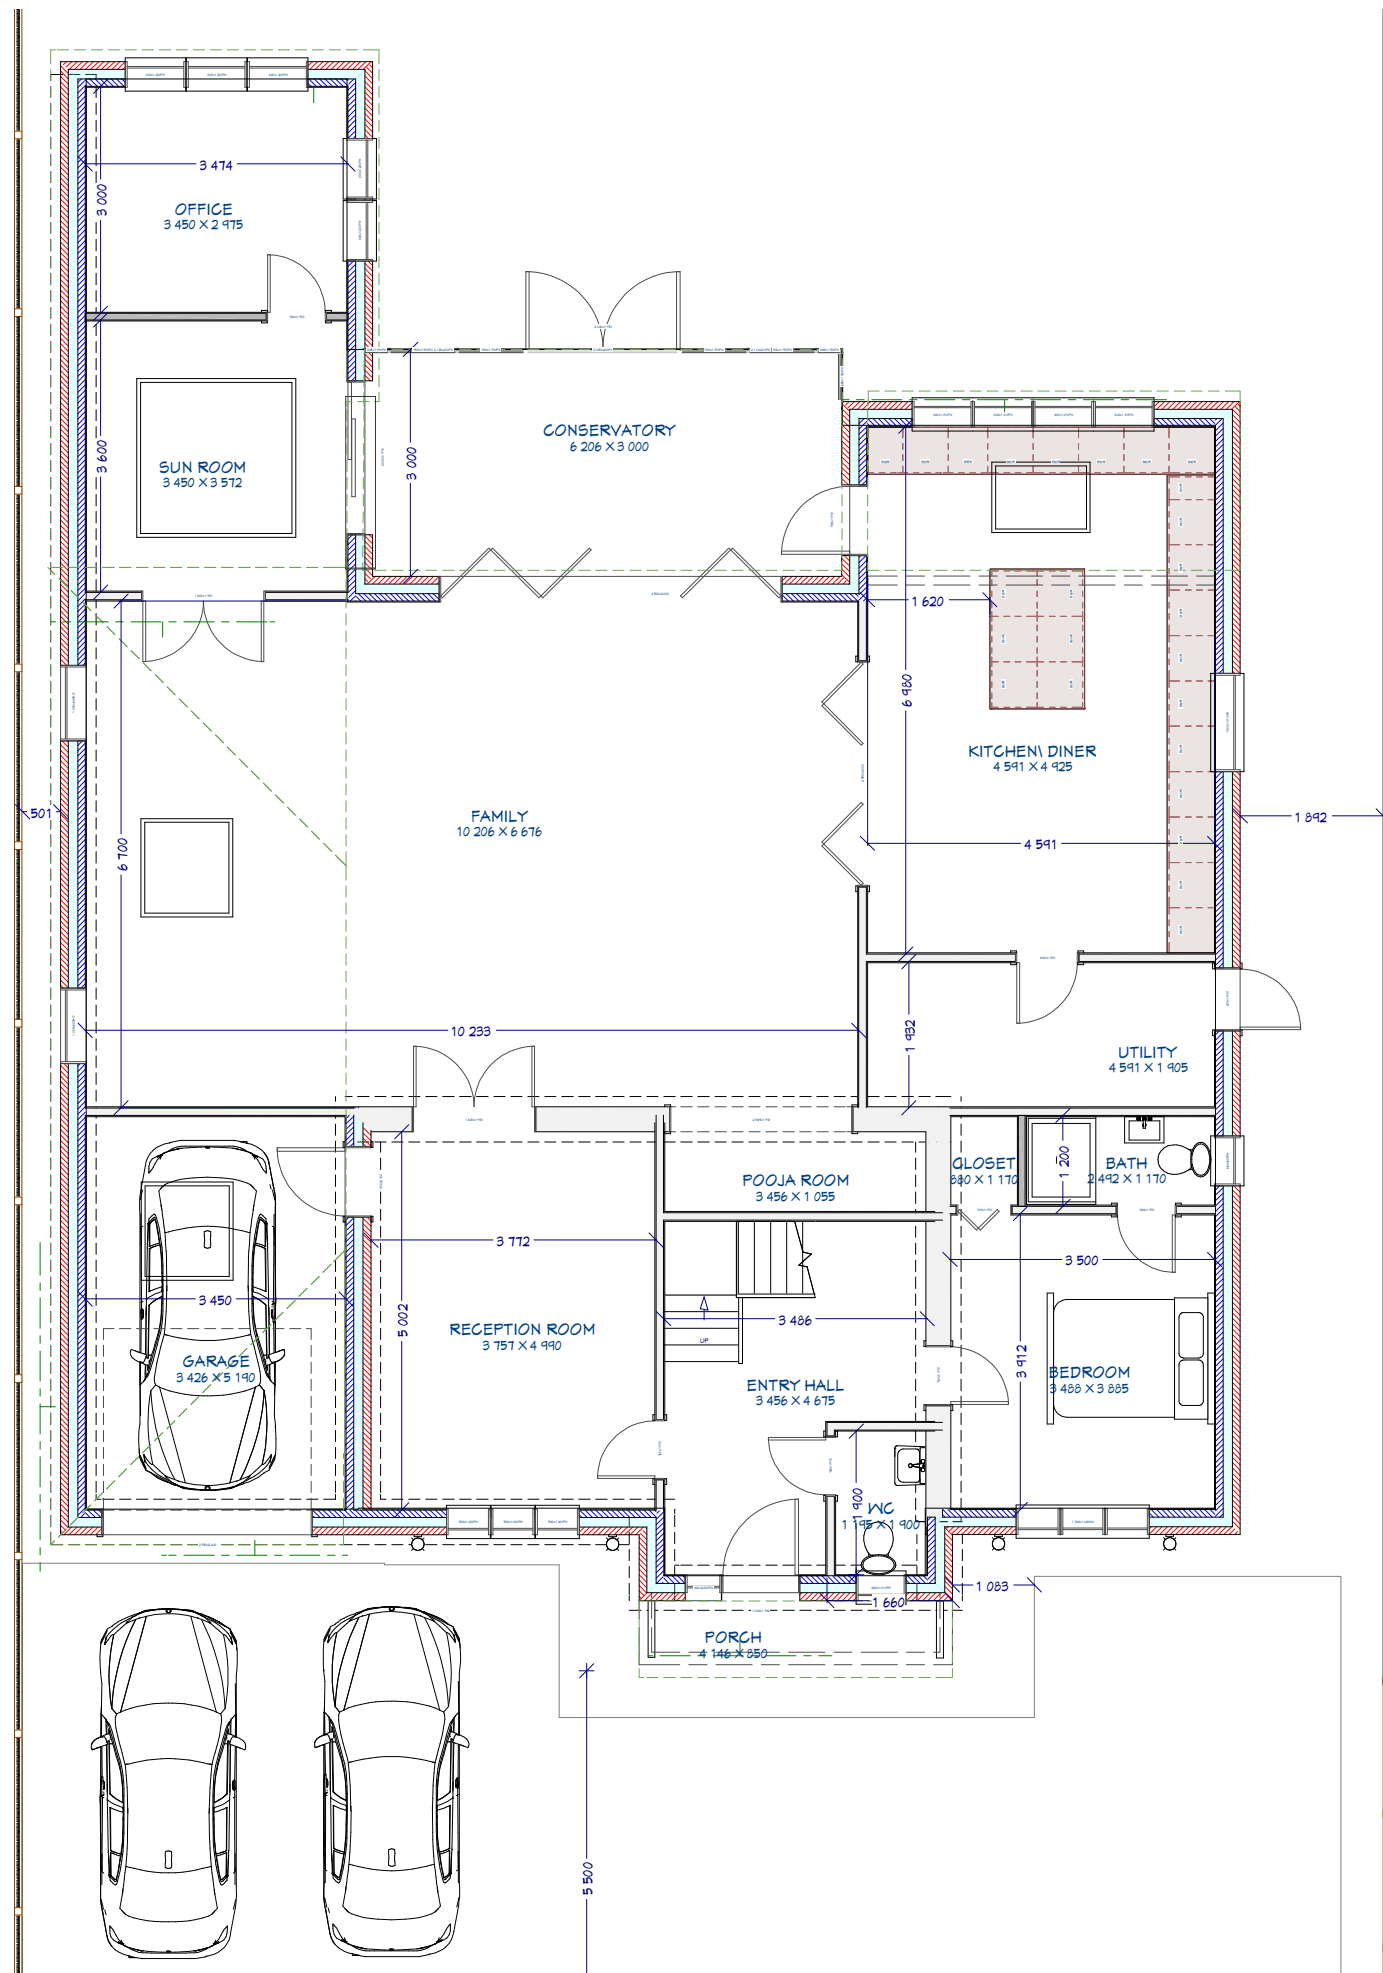


Proposed Ground Floor Plan @1:100

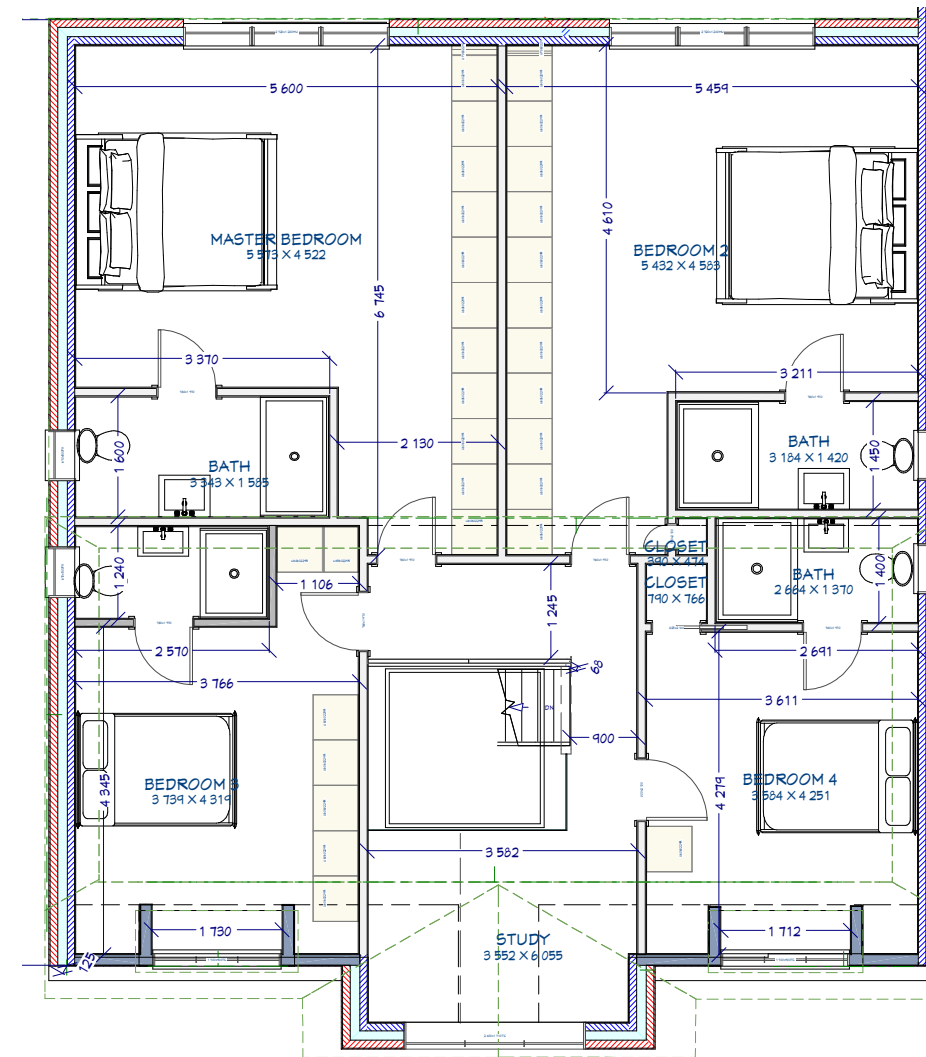

Proposed First Floor Plan @1:100

Scale Bar 1:100

 

SHEET NUMBER

5

Drawn By:

Date:

18/11/2024

Scale: @ A3

PROPOSED FLOOR PLANS

Plans prepared for: Kannan Balasubramanian

8 Hawthorne Road,
Caversham, Reading
RG4 6LY

© 2020


PROPOSED FRONT &
REAR ELEVATIONS

Plans prepared for: Kannan
Balasubramanian
**8 Hawthorne Road,
Caversham, Reading
RG4 6LY**

© 2020



Proposed Front Elevation @ 1:100

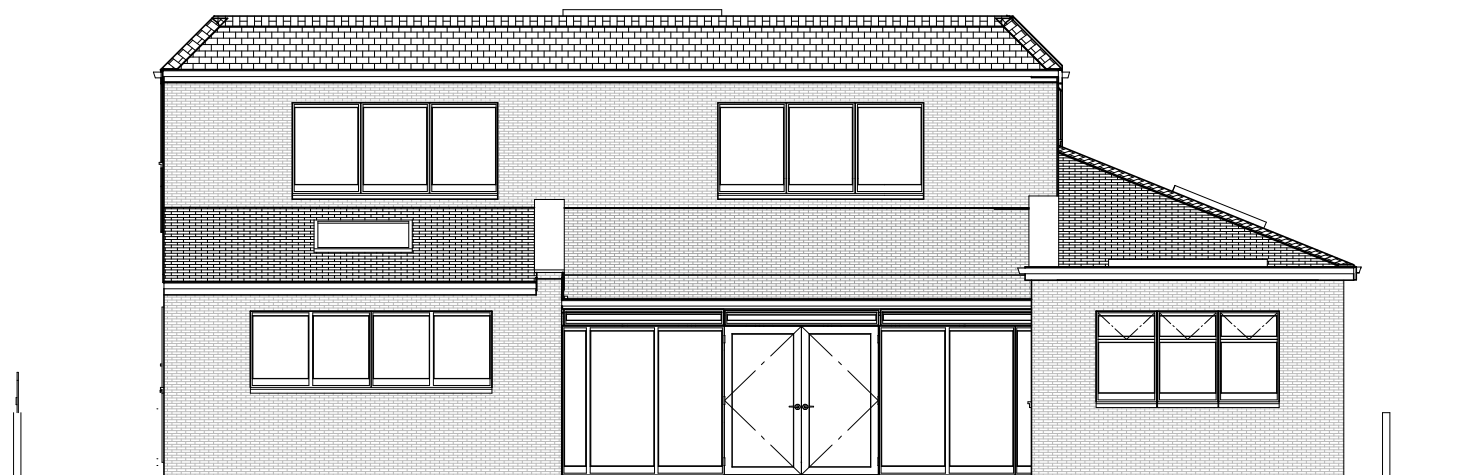

Proposed Rear Elevation @ 1:100


Scale Bar 1:100




PROPOSED LEFT & RIGHT
ELEVATIONS

Plans prepared for: Kannan
Balasubramanian
**8 Hawthorne Road,
Caversham, Reading
RG4 6LY**

© 2020

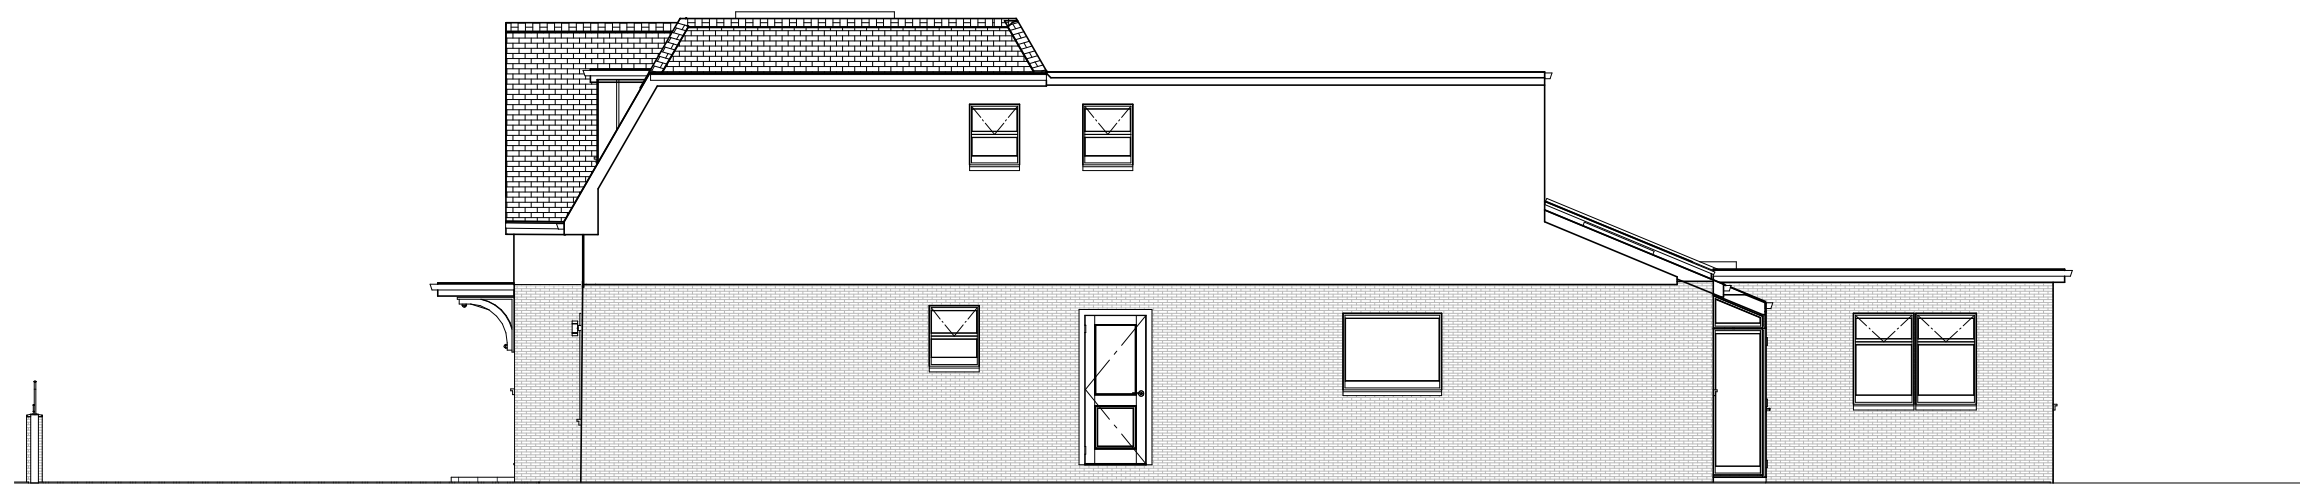

Proposed Left Elevation @ 1:100

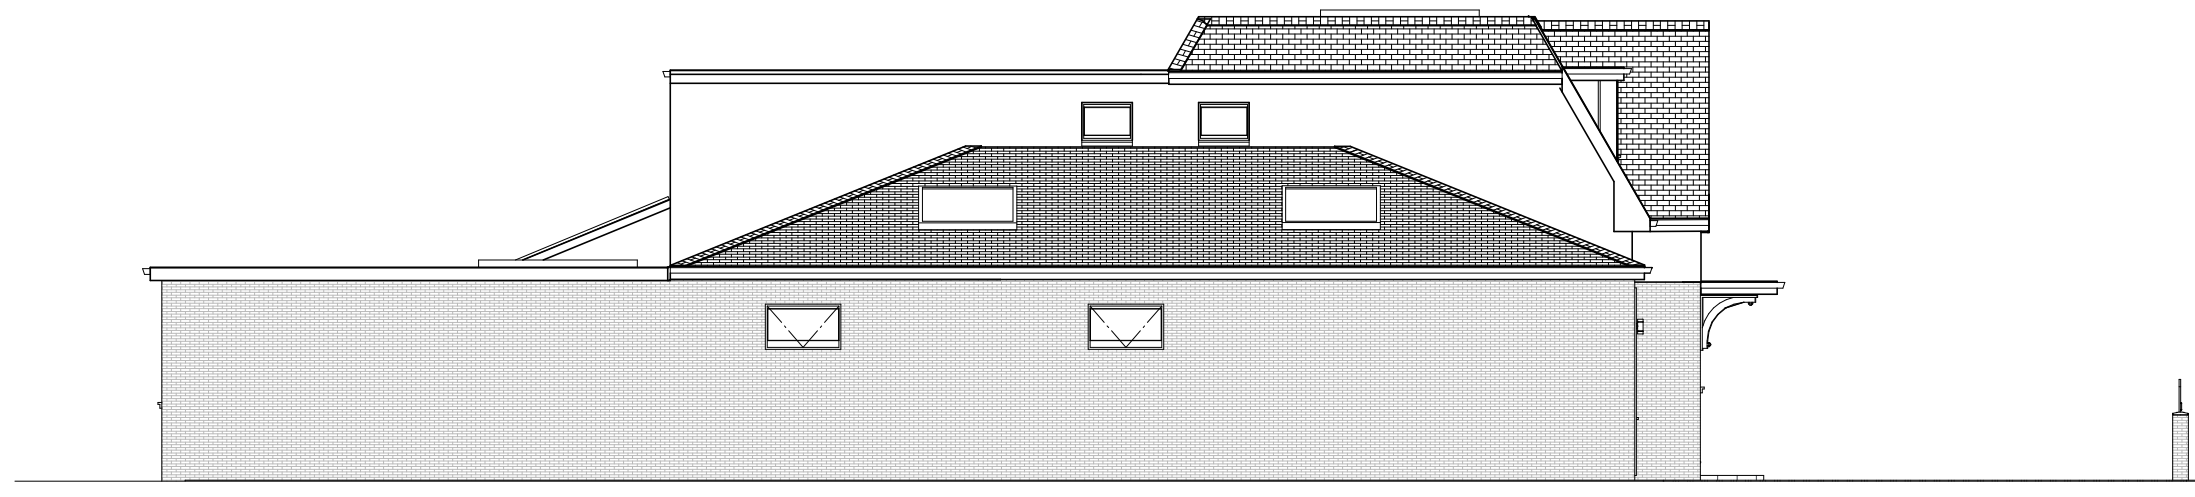

Proposed Right Elevation @ 1:100

Scale Bar 1:100

