
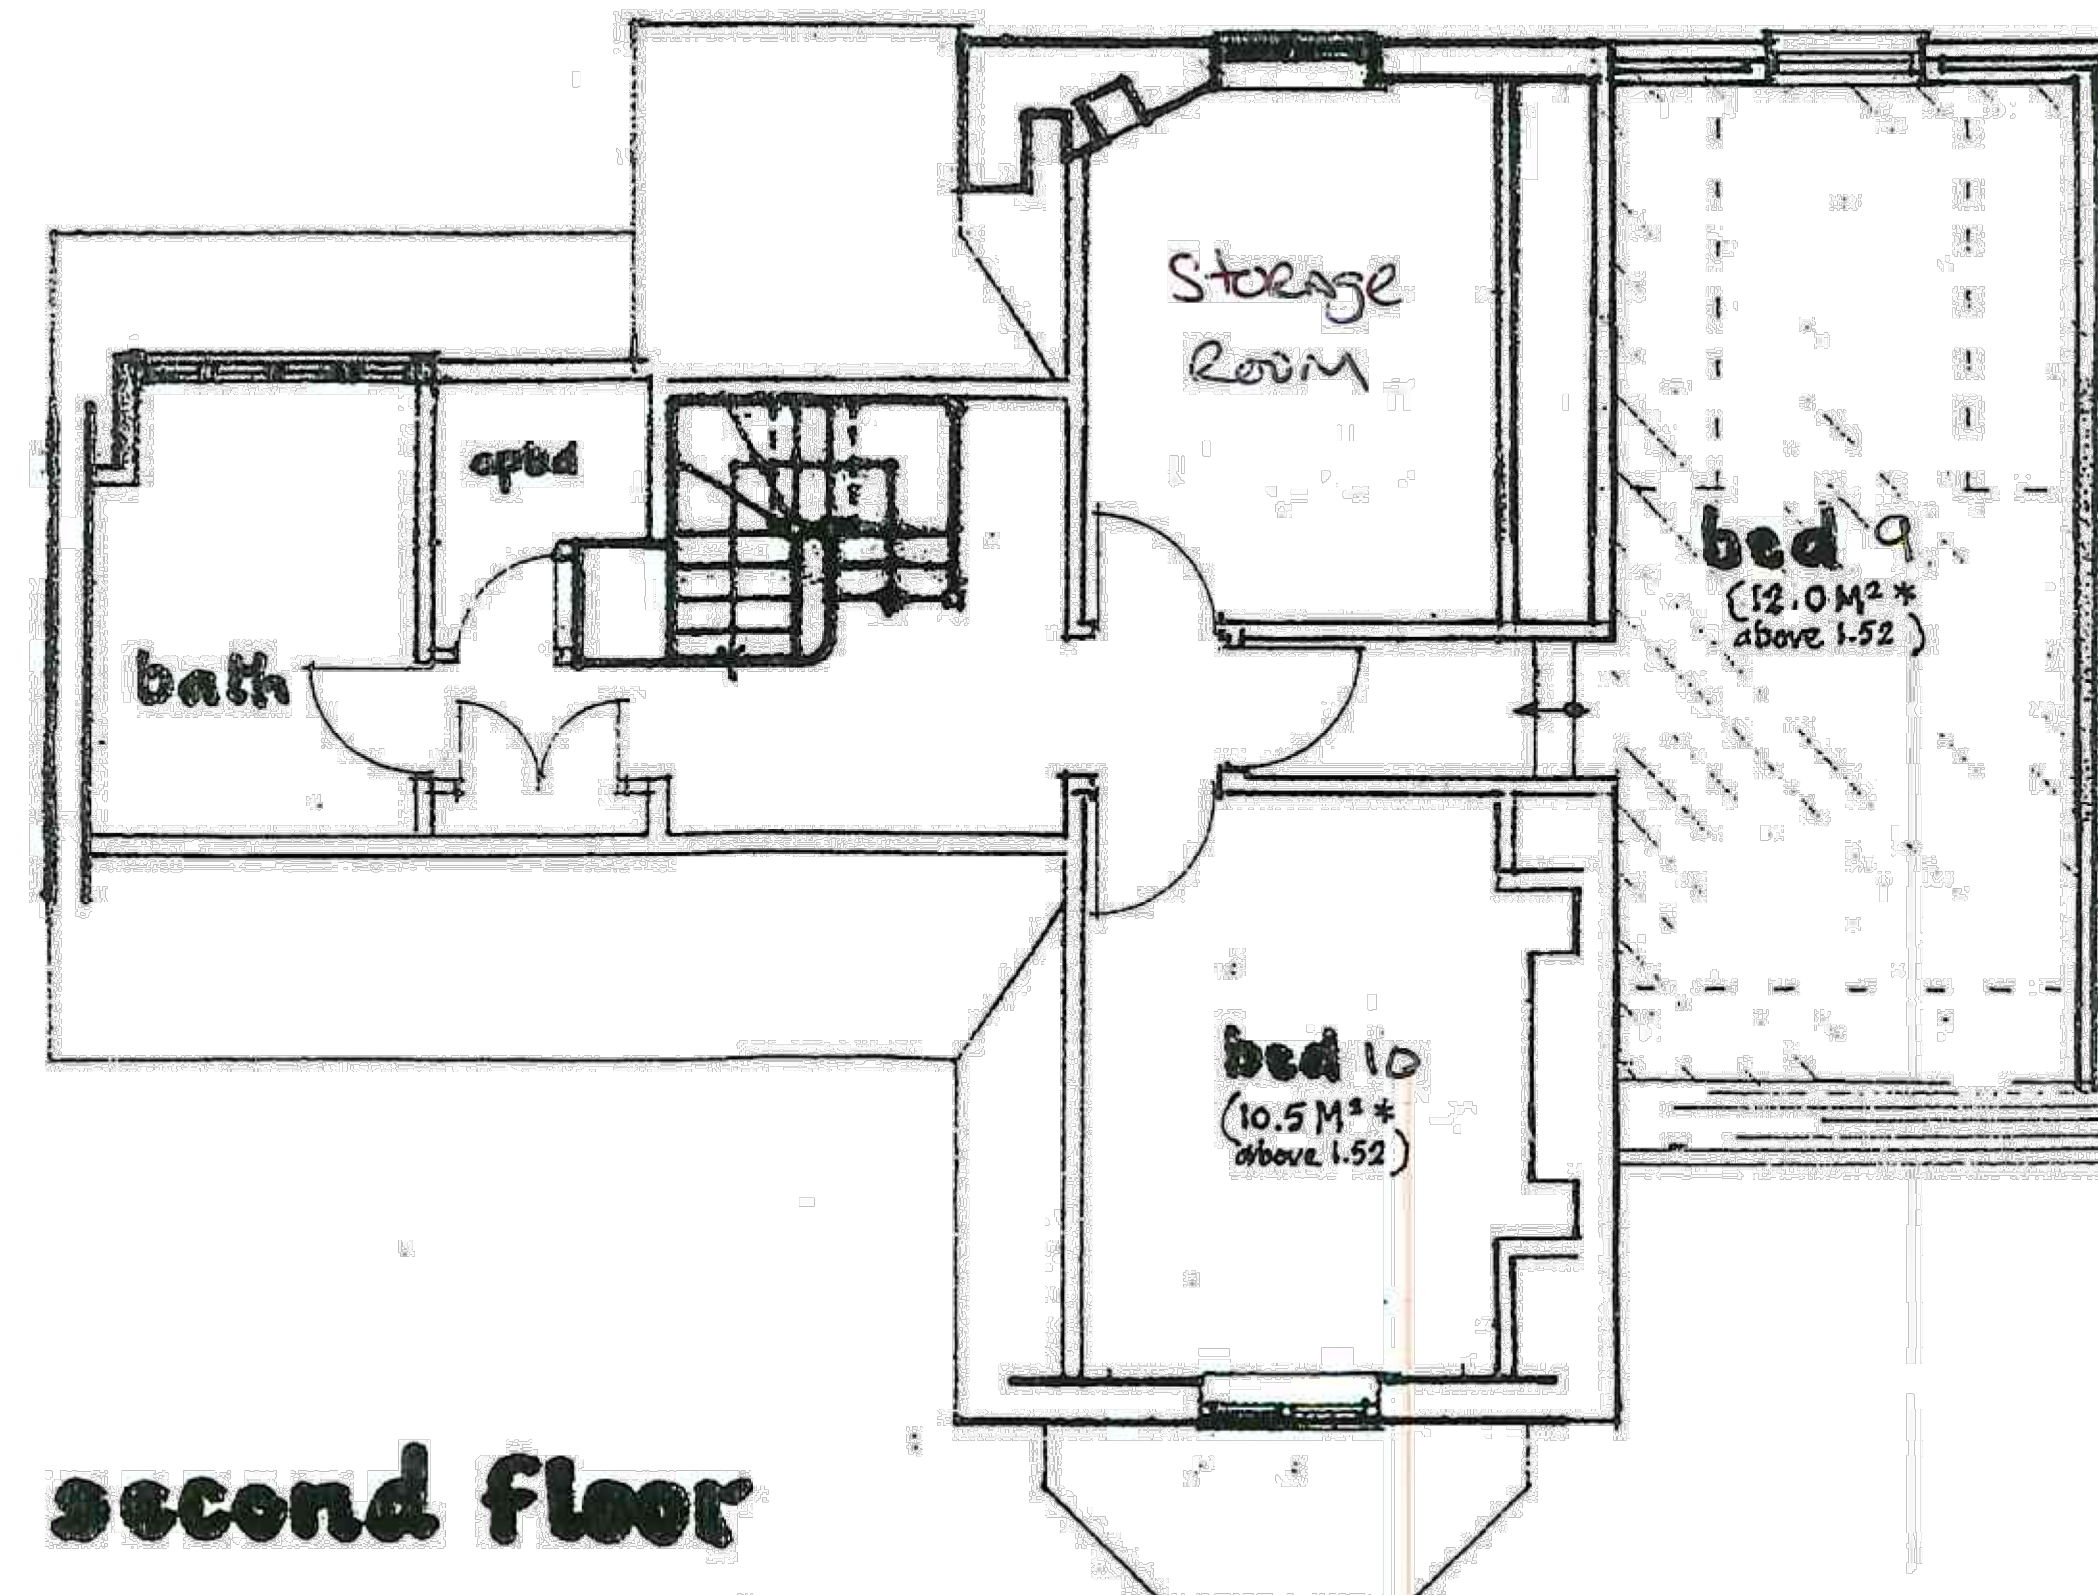
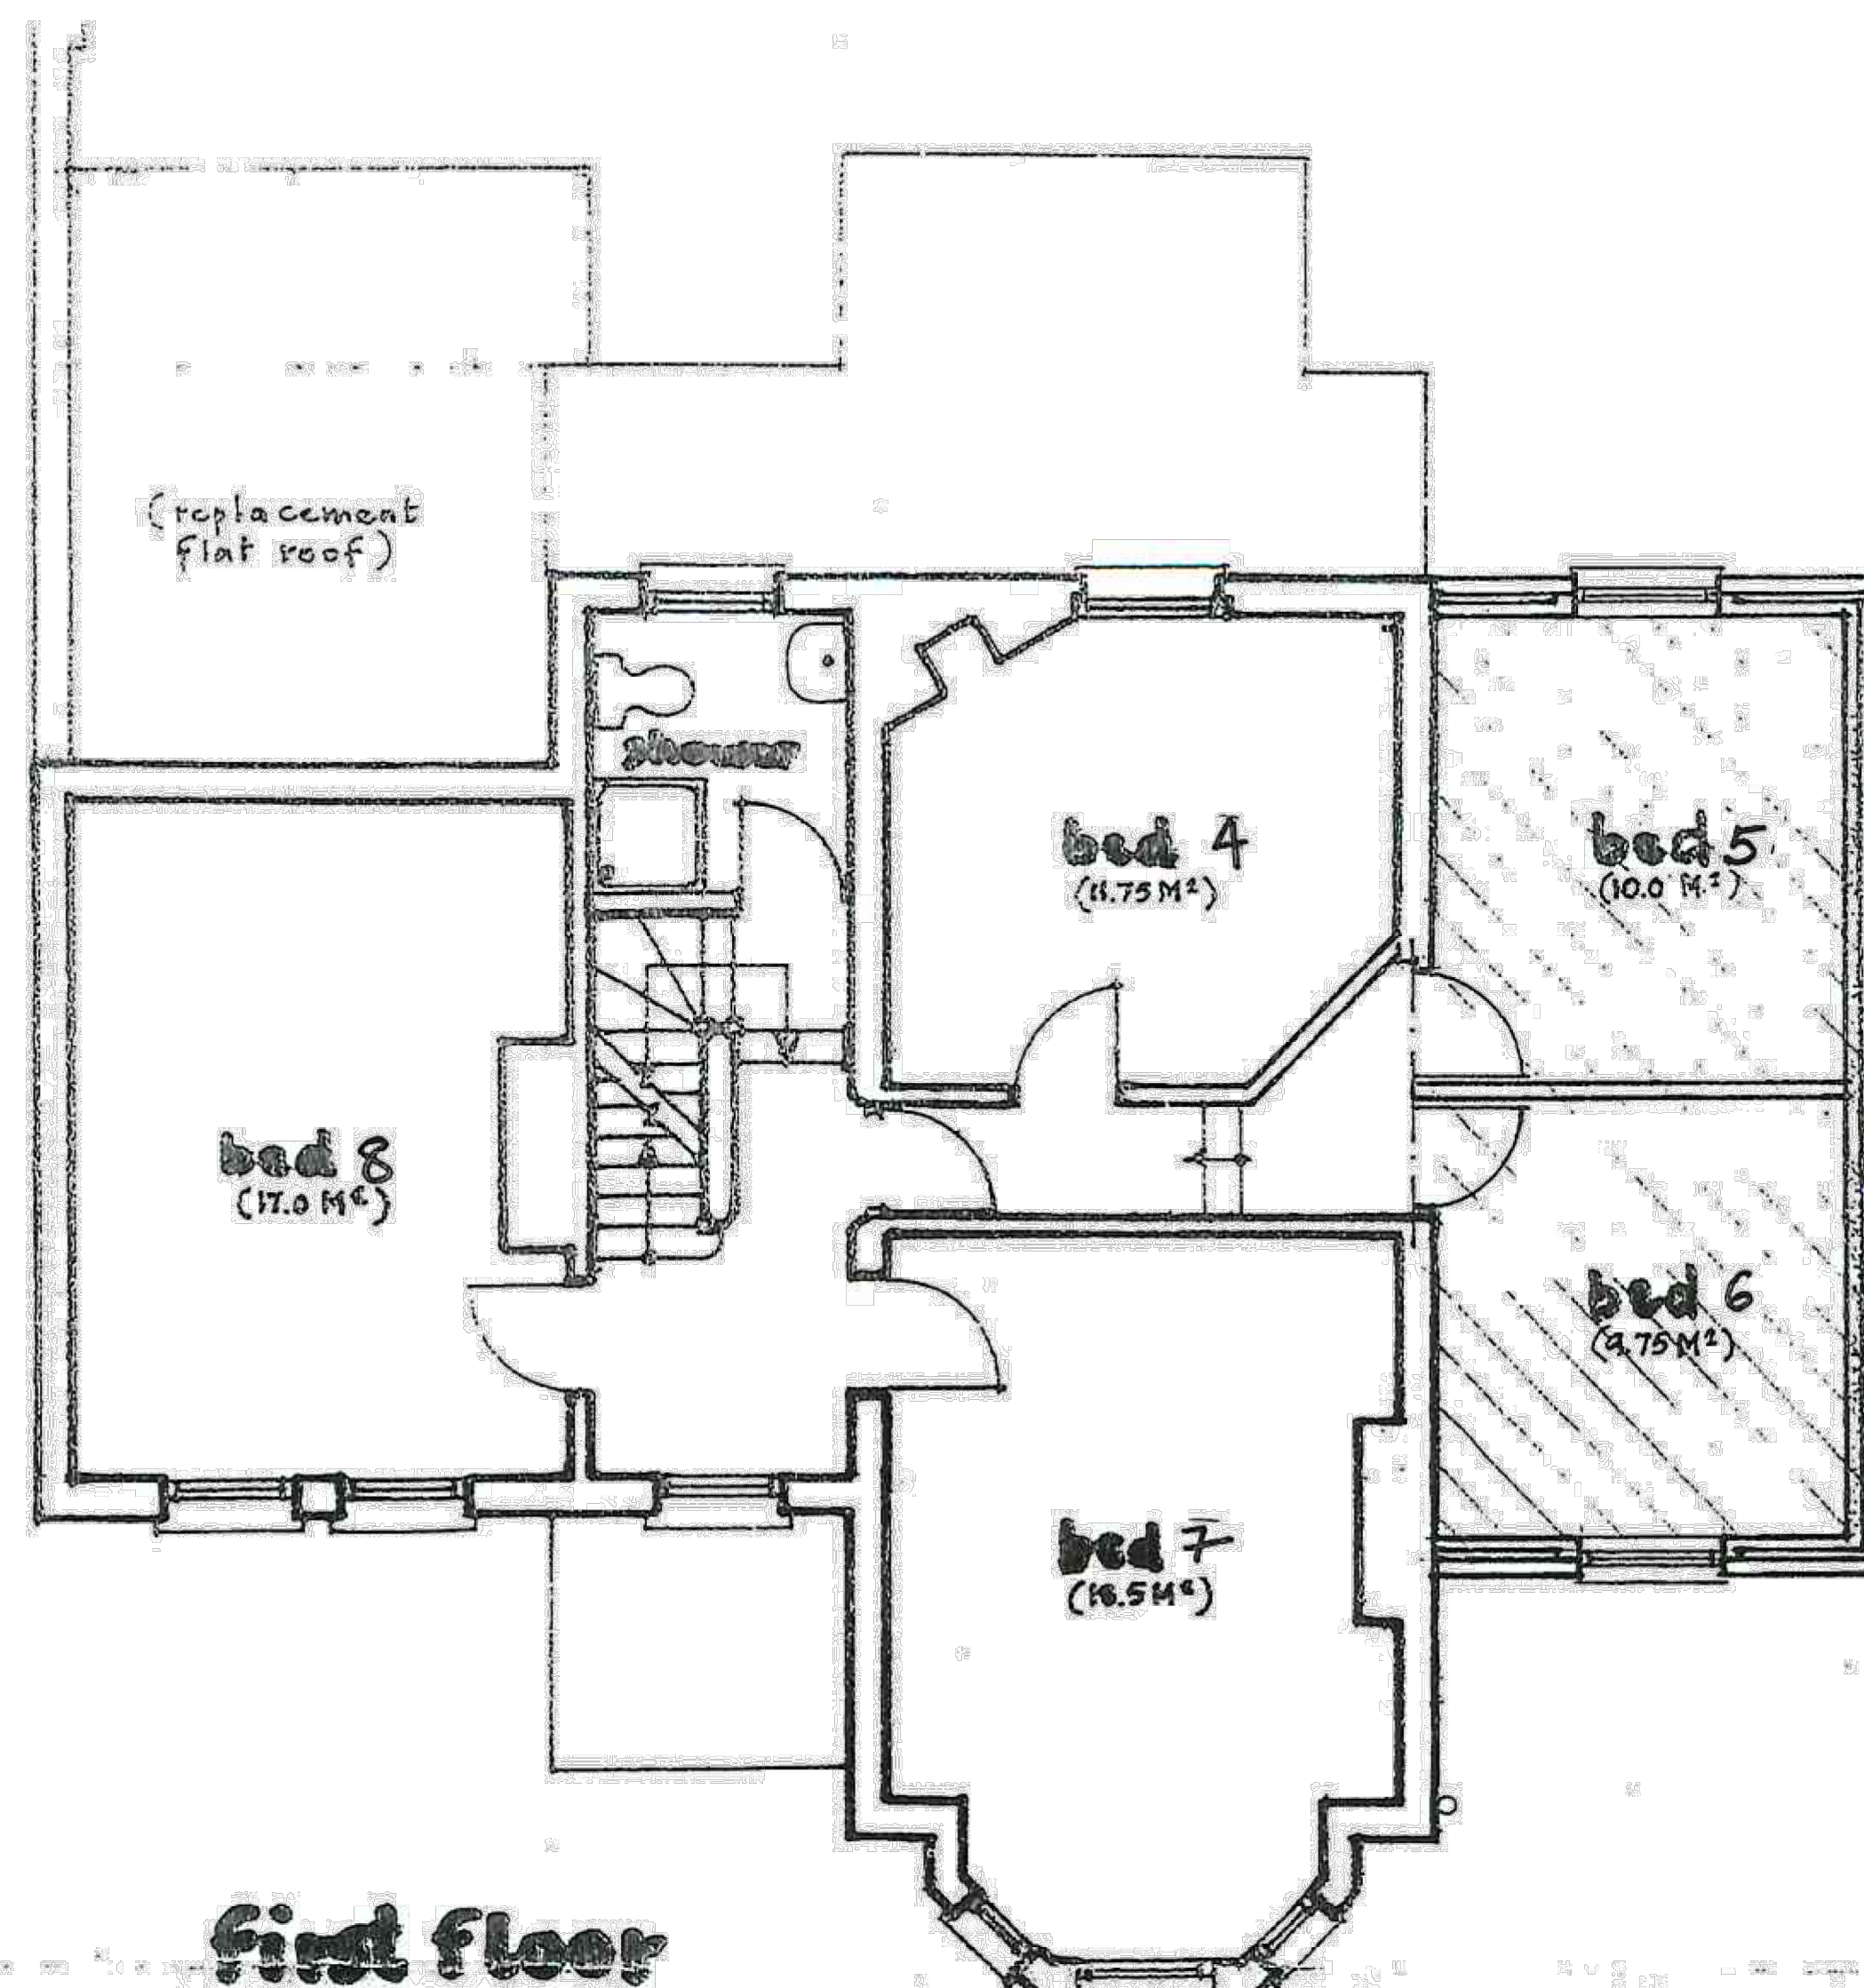


A	14.11.24	JA	DA	JA	ISSUED FOR CERTIFICATE LAWFULNESS
REV	DATE	DRN	CHKD	APPD	DESCRIPTION
DRAWING STATUS					

For Approval

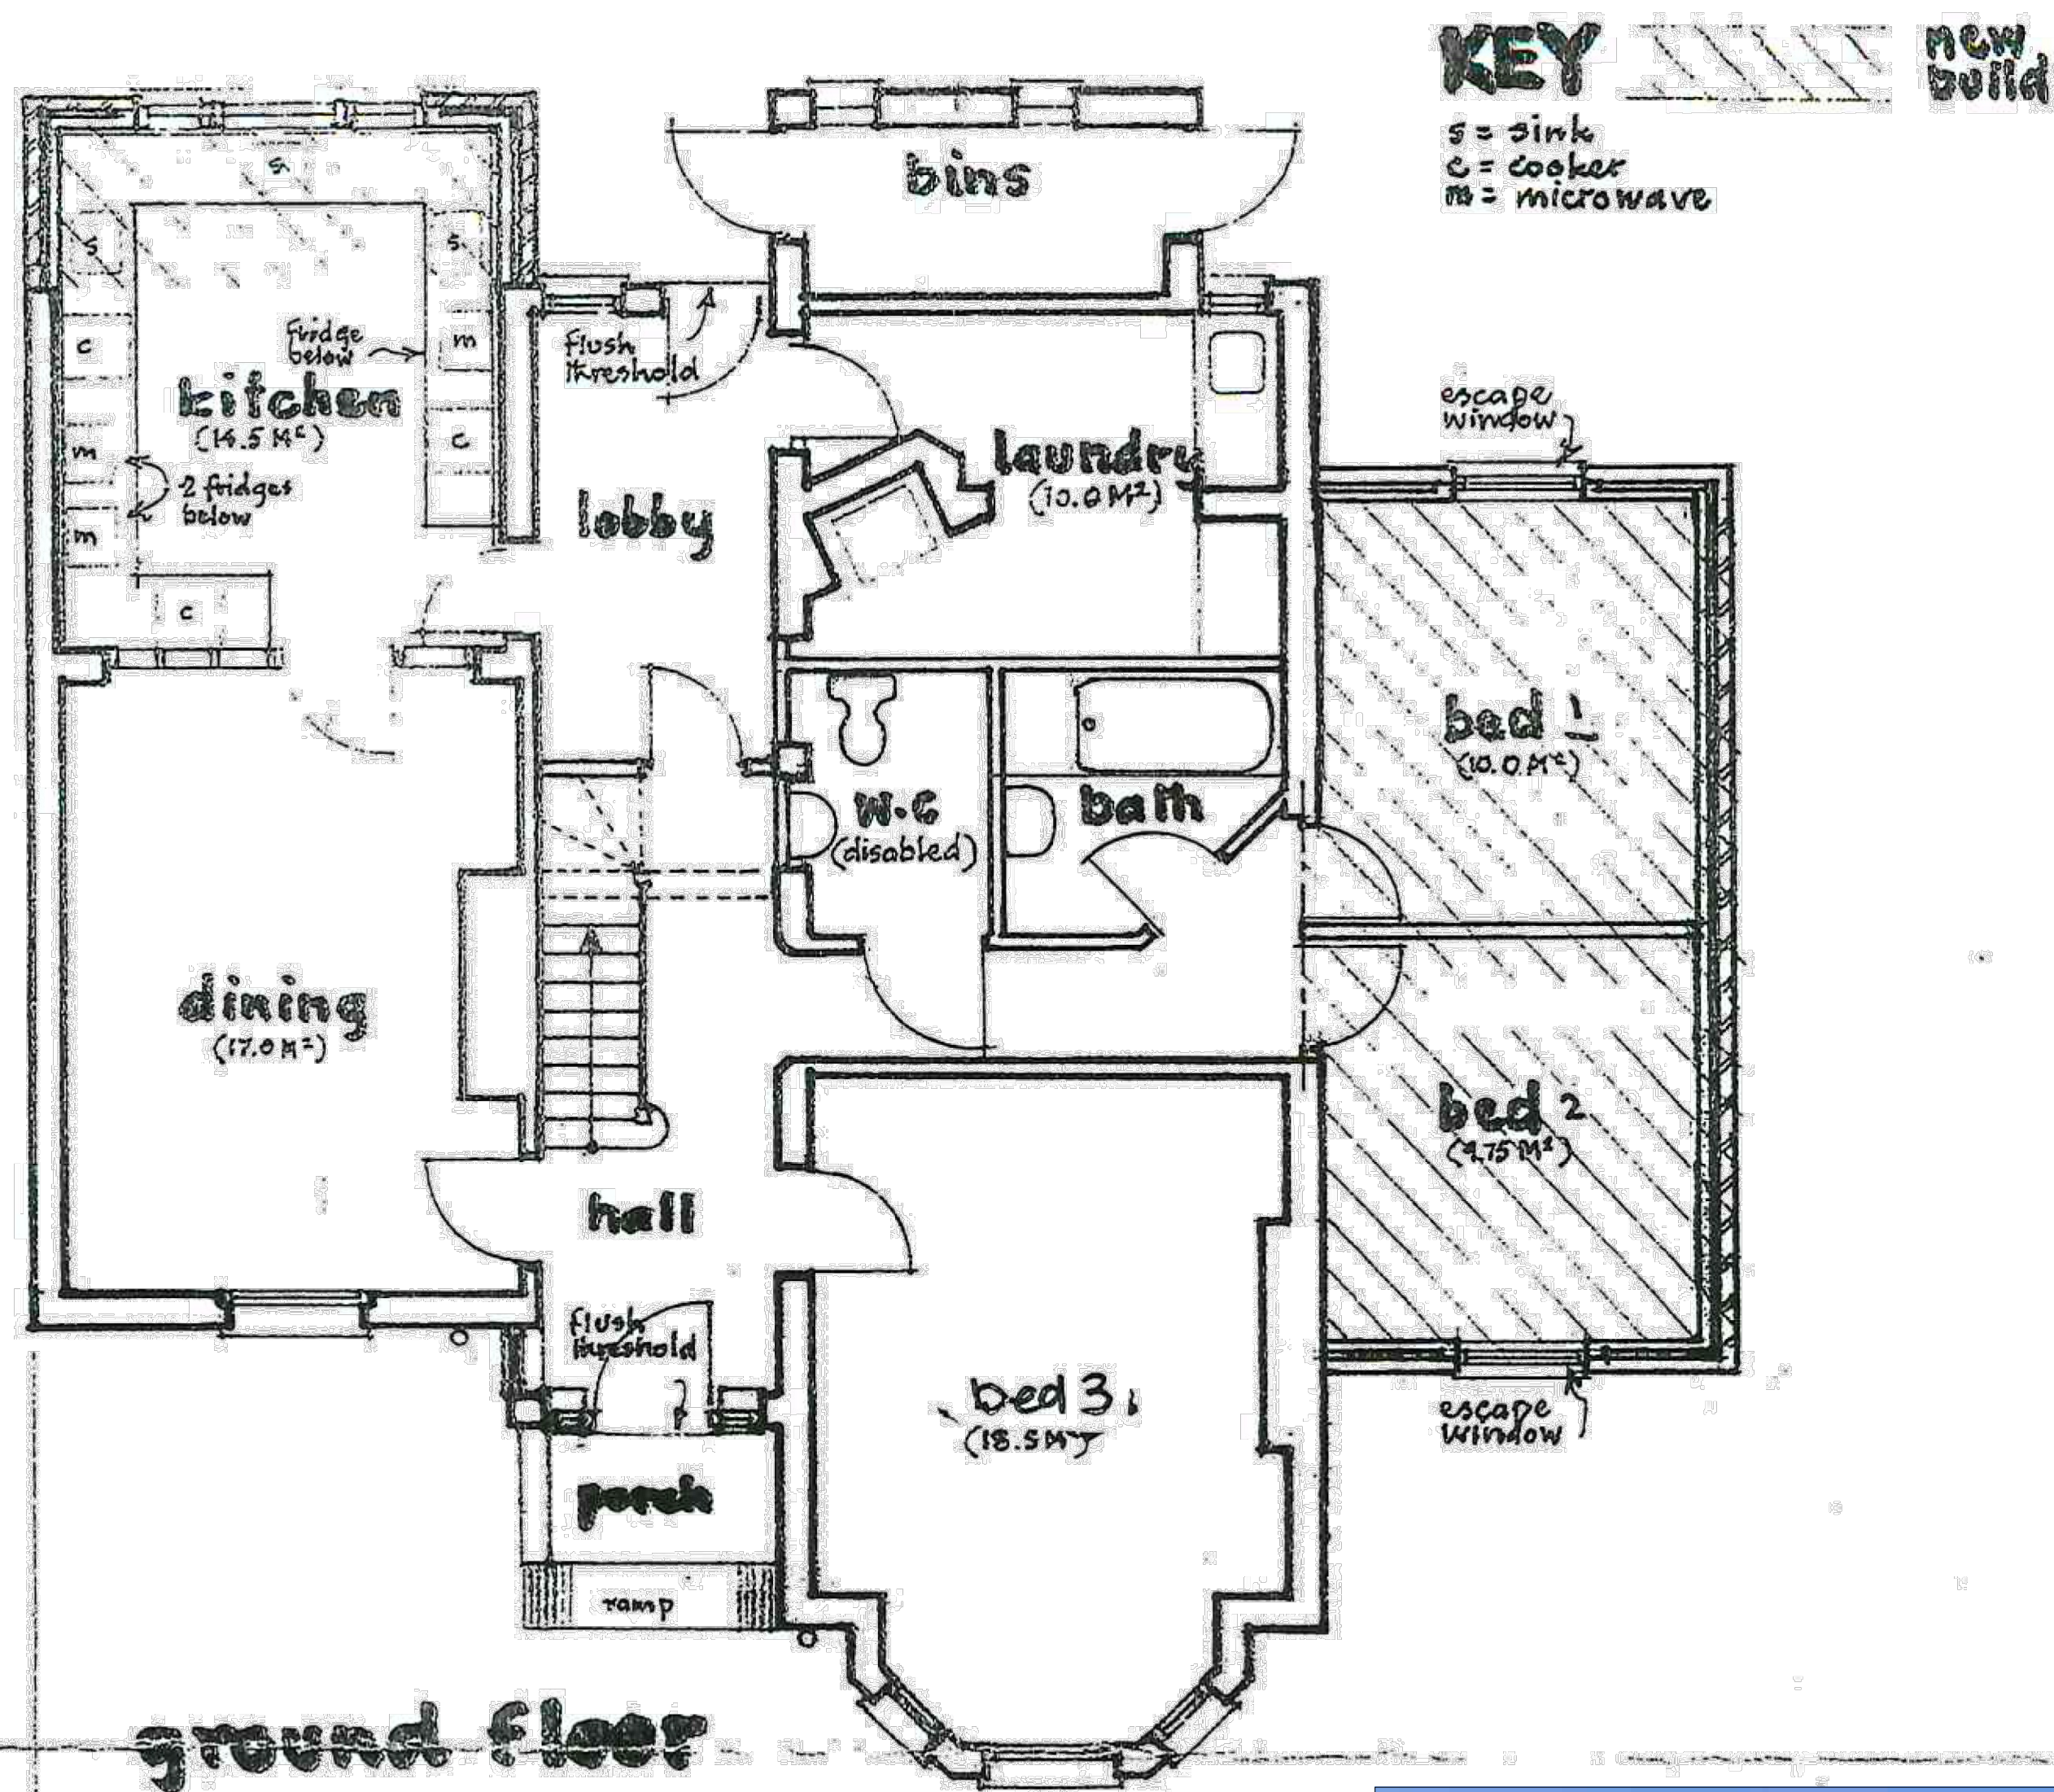

E: info@bluebirdengineering.co.uk
 T: 0118 9583 551
 A: 46 London Street, Reading, RG1 4SQ

CLIENT	Mr Dhillon	
PROJECT	49 Christchurch Road Reading	
TITLE	Existing Floor Plans	
DRAWN	JA	DATE
DRG NO	A-1010	REV
© BLUEBIRD ENGINEERING LTD 2022		

REVISIONS:
 A: 01/09/04; sinks, cookers, micro-wave ovens, fridges drawn (kitchen)
 + wash-basin (Shower Room) as per planning officers request 31/08/04

Barrie R Steele AADipARIBA FFB chartered architect
 consultants town planning landscaping building law costs and development
 GROVE HOUSE READING ROAD LOWER BASILDON READING RG8 9ND tel/fax 01491 875050

49 Christchurch Road, Reading
 proposed extensions/alterations+change of use for Mr Dhillon
FLOOR PLANS (proposed) **2.212/115A** SCALE 1:100 DATE 02/07/04

