



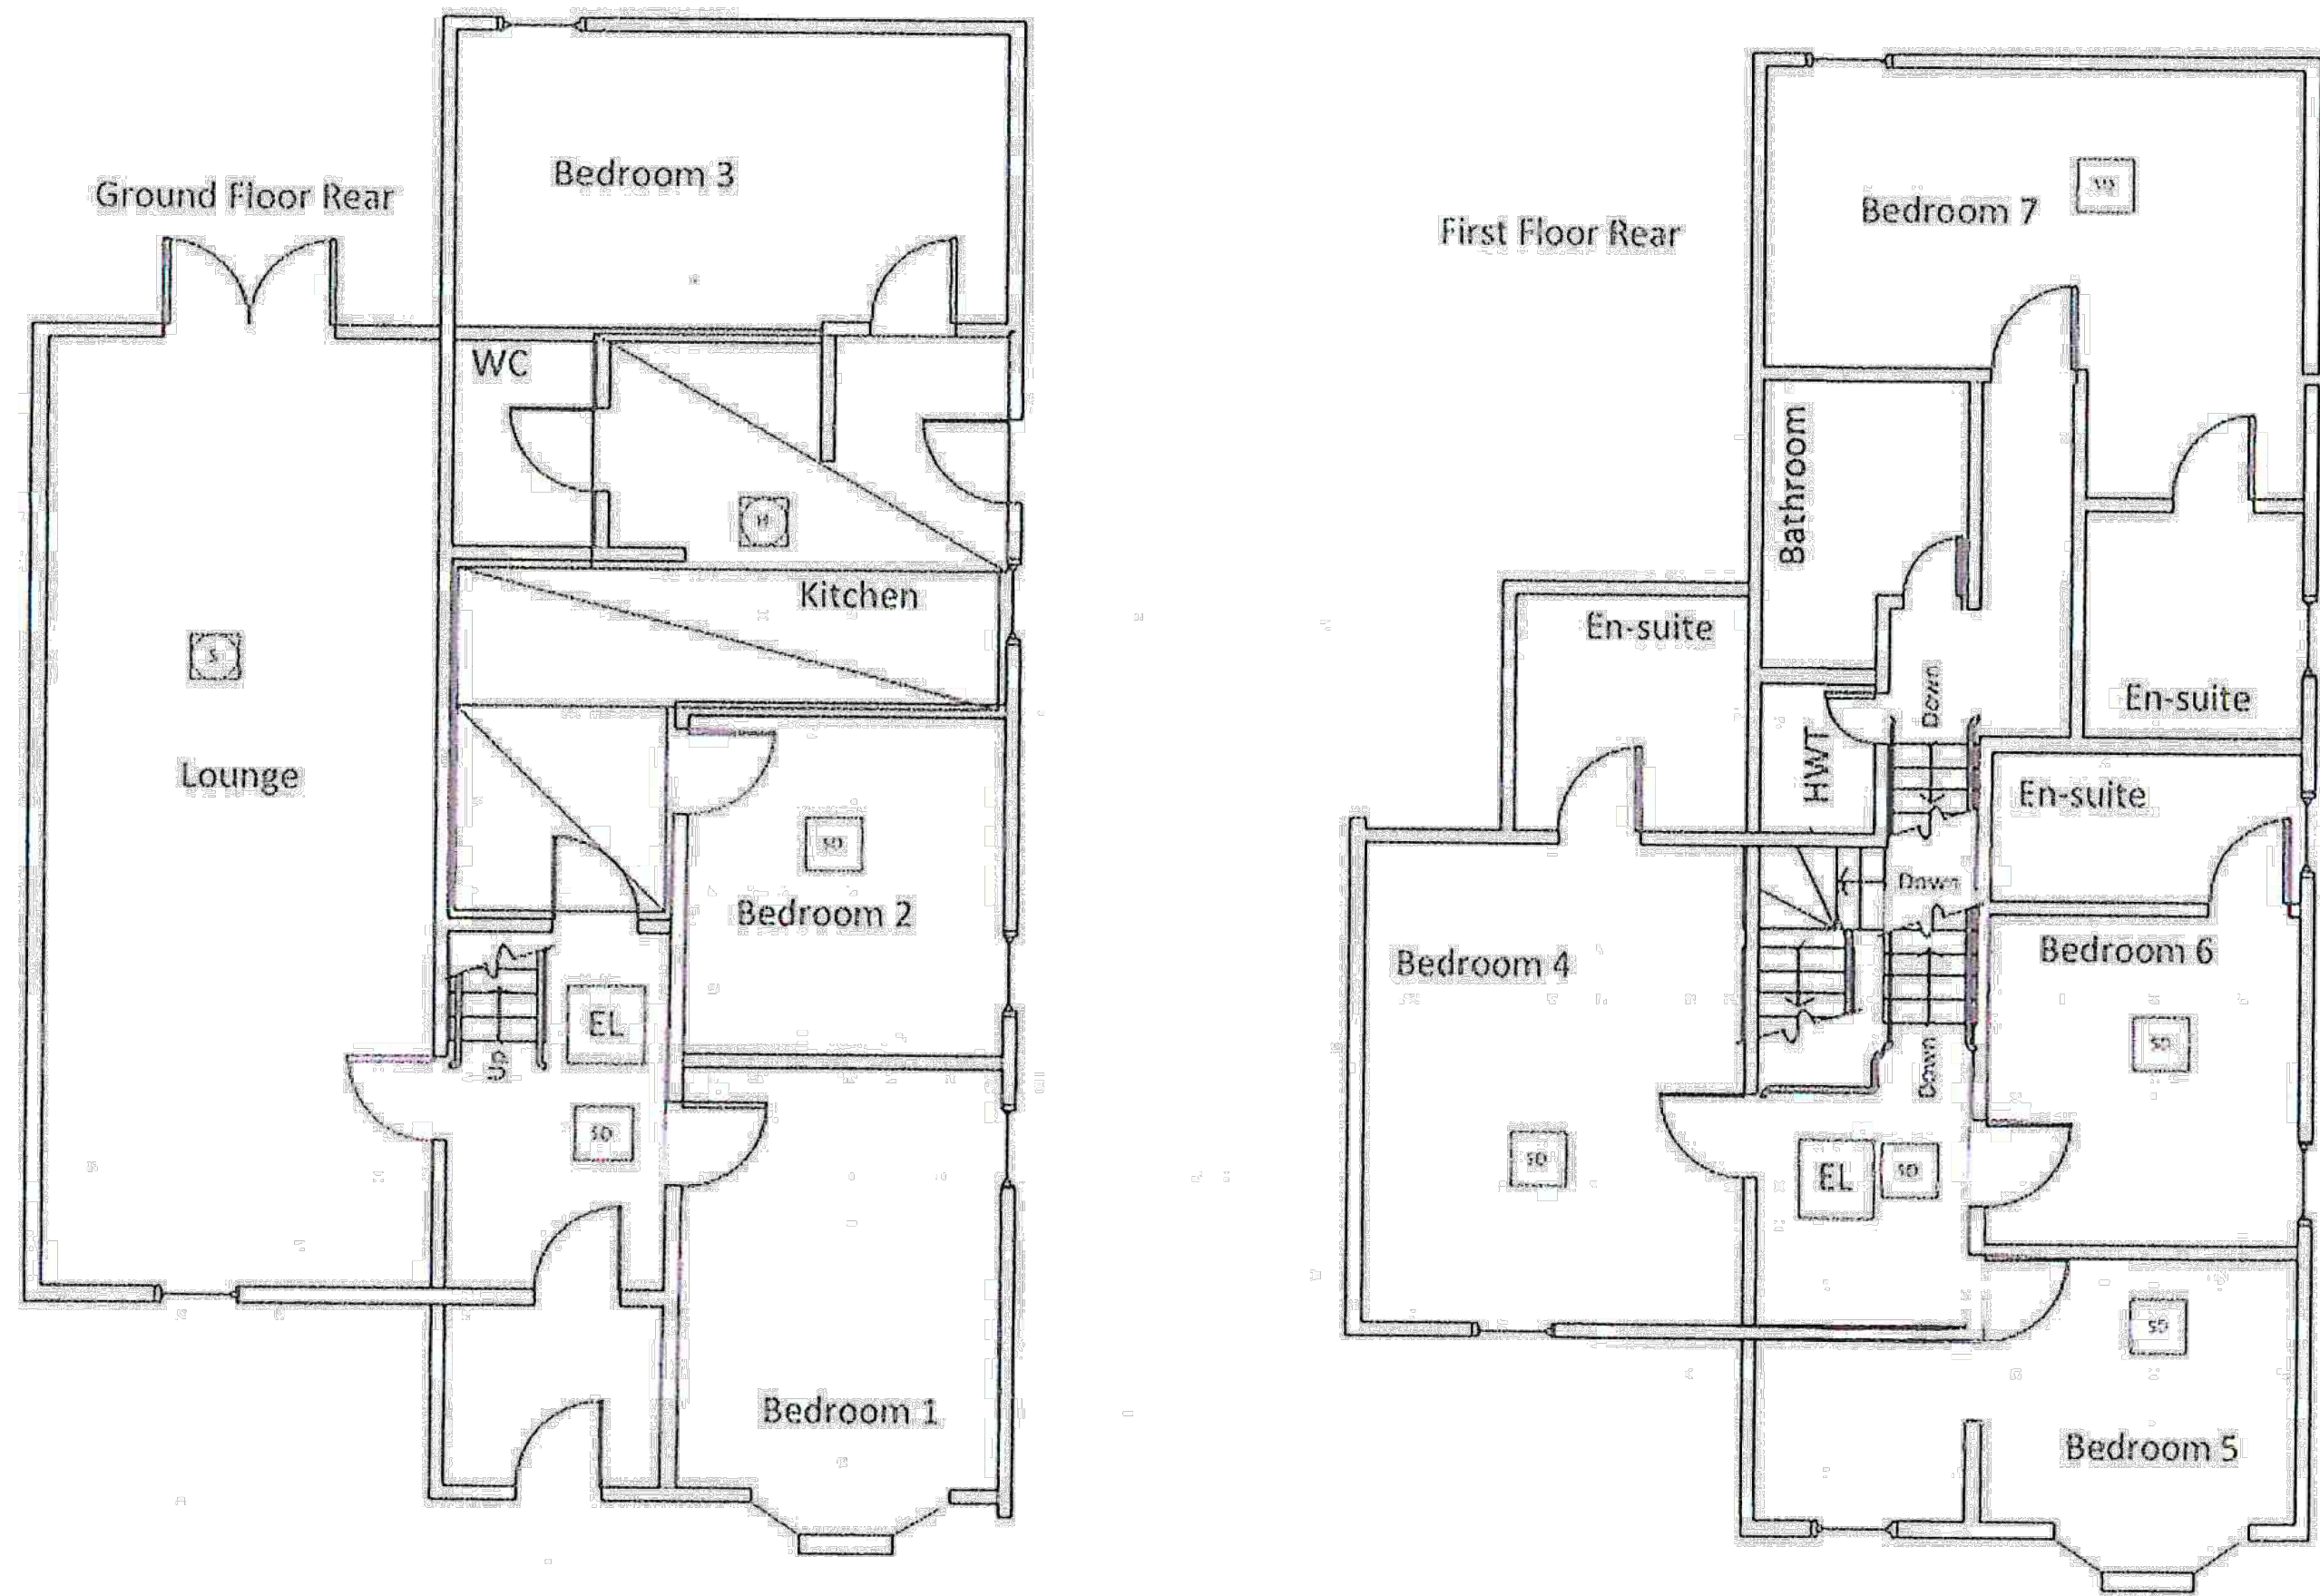

Proposed Plans Of
286 Wokingham Road, Reading
(Not to Scale)

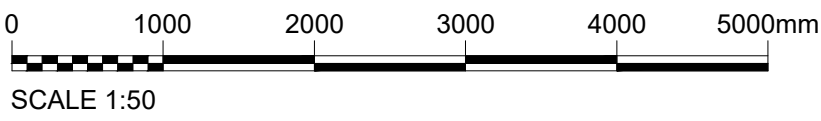

A	14.11.24	JA	DA	JA	ISSUED FOR CERTIFICATE OF LAWFULLNESS	
REV	DATE	DRN	CHKD	APPD	DESCRIPTION	
DRAWING STATUS						

For Approval



E: info@bluebirdengineering.co.uk
T: 0118 9583 551
A: 46 London Street, Reading, RG1 4SQ

CLIENT		Mr Dhillon	
PROJECT		286 Wokingham Road Reading	
TITLE		Existing Floor Plans	
DRAWN	DATE	SCALE	
JA	Nov 24	1:50 @ A1	
DRG NO		REV	
A-1010		A	
© BLUEBIRD ENGINEERING LTD 2022			