


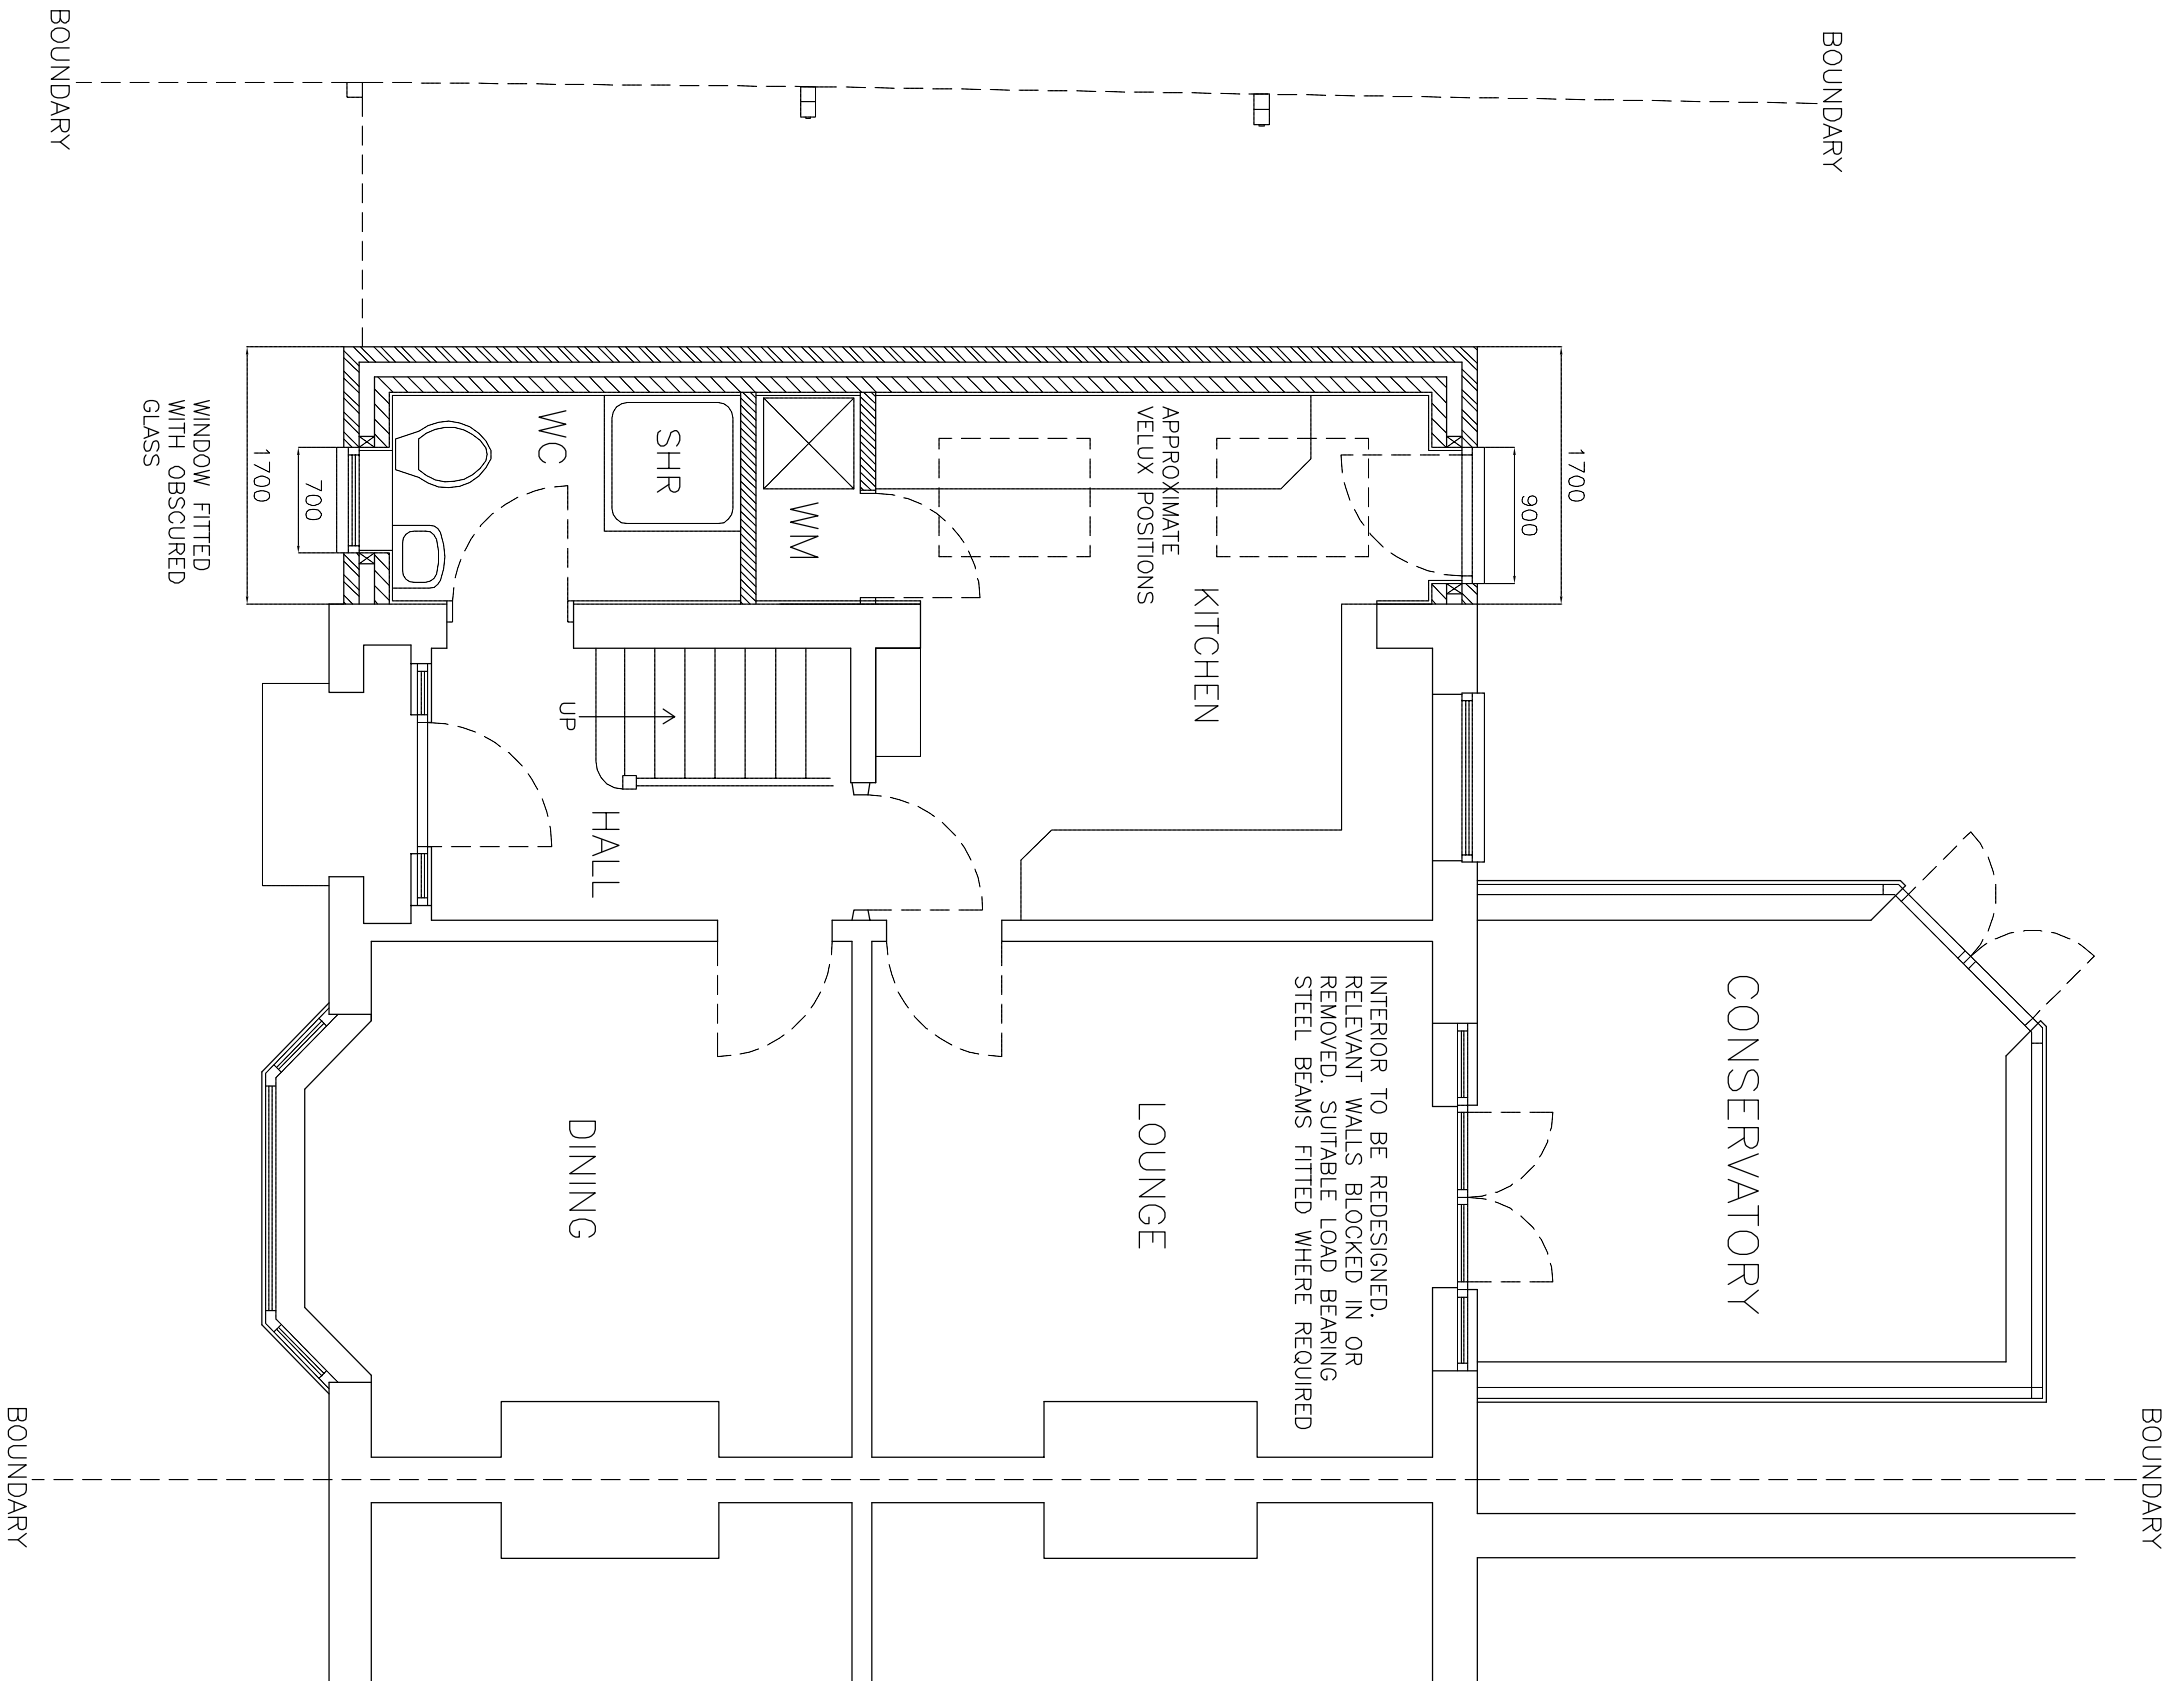

PROPOSED GROUND FLOOR PLAN

SINGLE STOREY SIDE EXTENSION



DRAWING NO. WF-004
DATE 1.11.24
SCALE 1:50

MR AND MRS WINFIELD

3 GRAVEL HILL EMMER GREEN BERKS RG4 8QN