



DEVELOPMENTS IN DESIGN LTD

WWW.DEVELOPMENTSINDSIGN.CO.UK
TEL.01344 641286

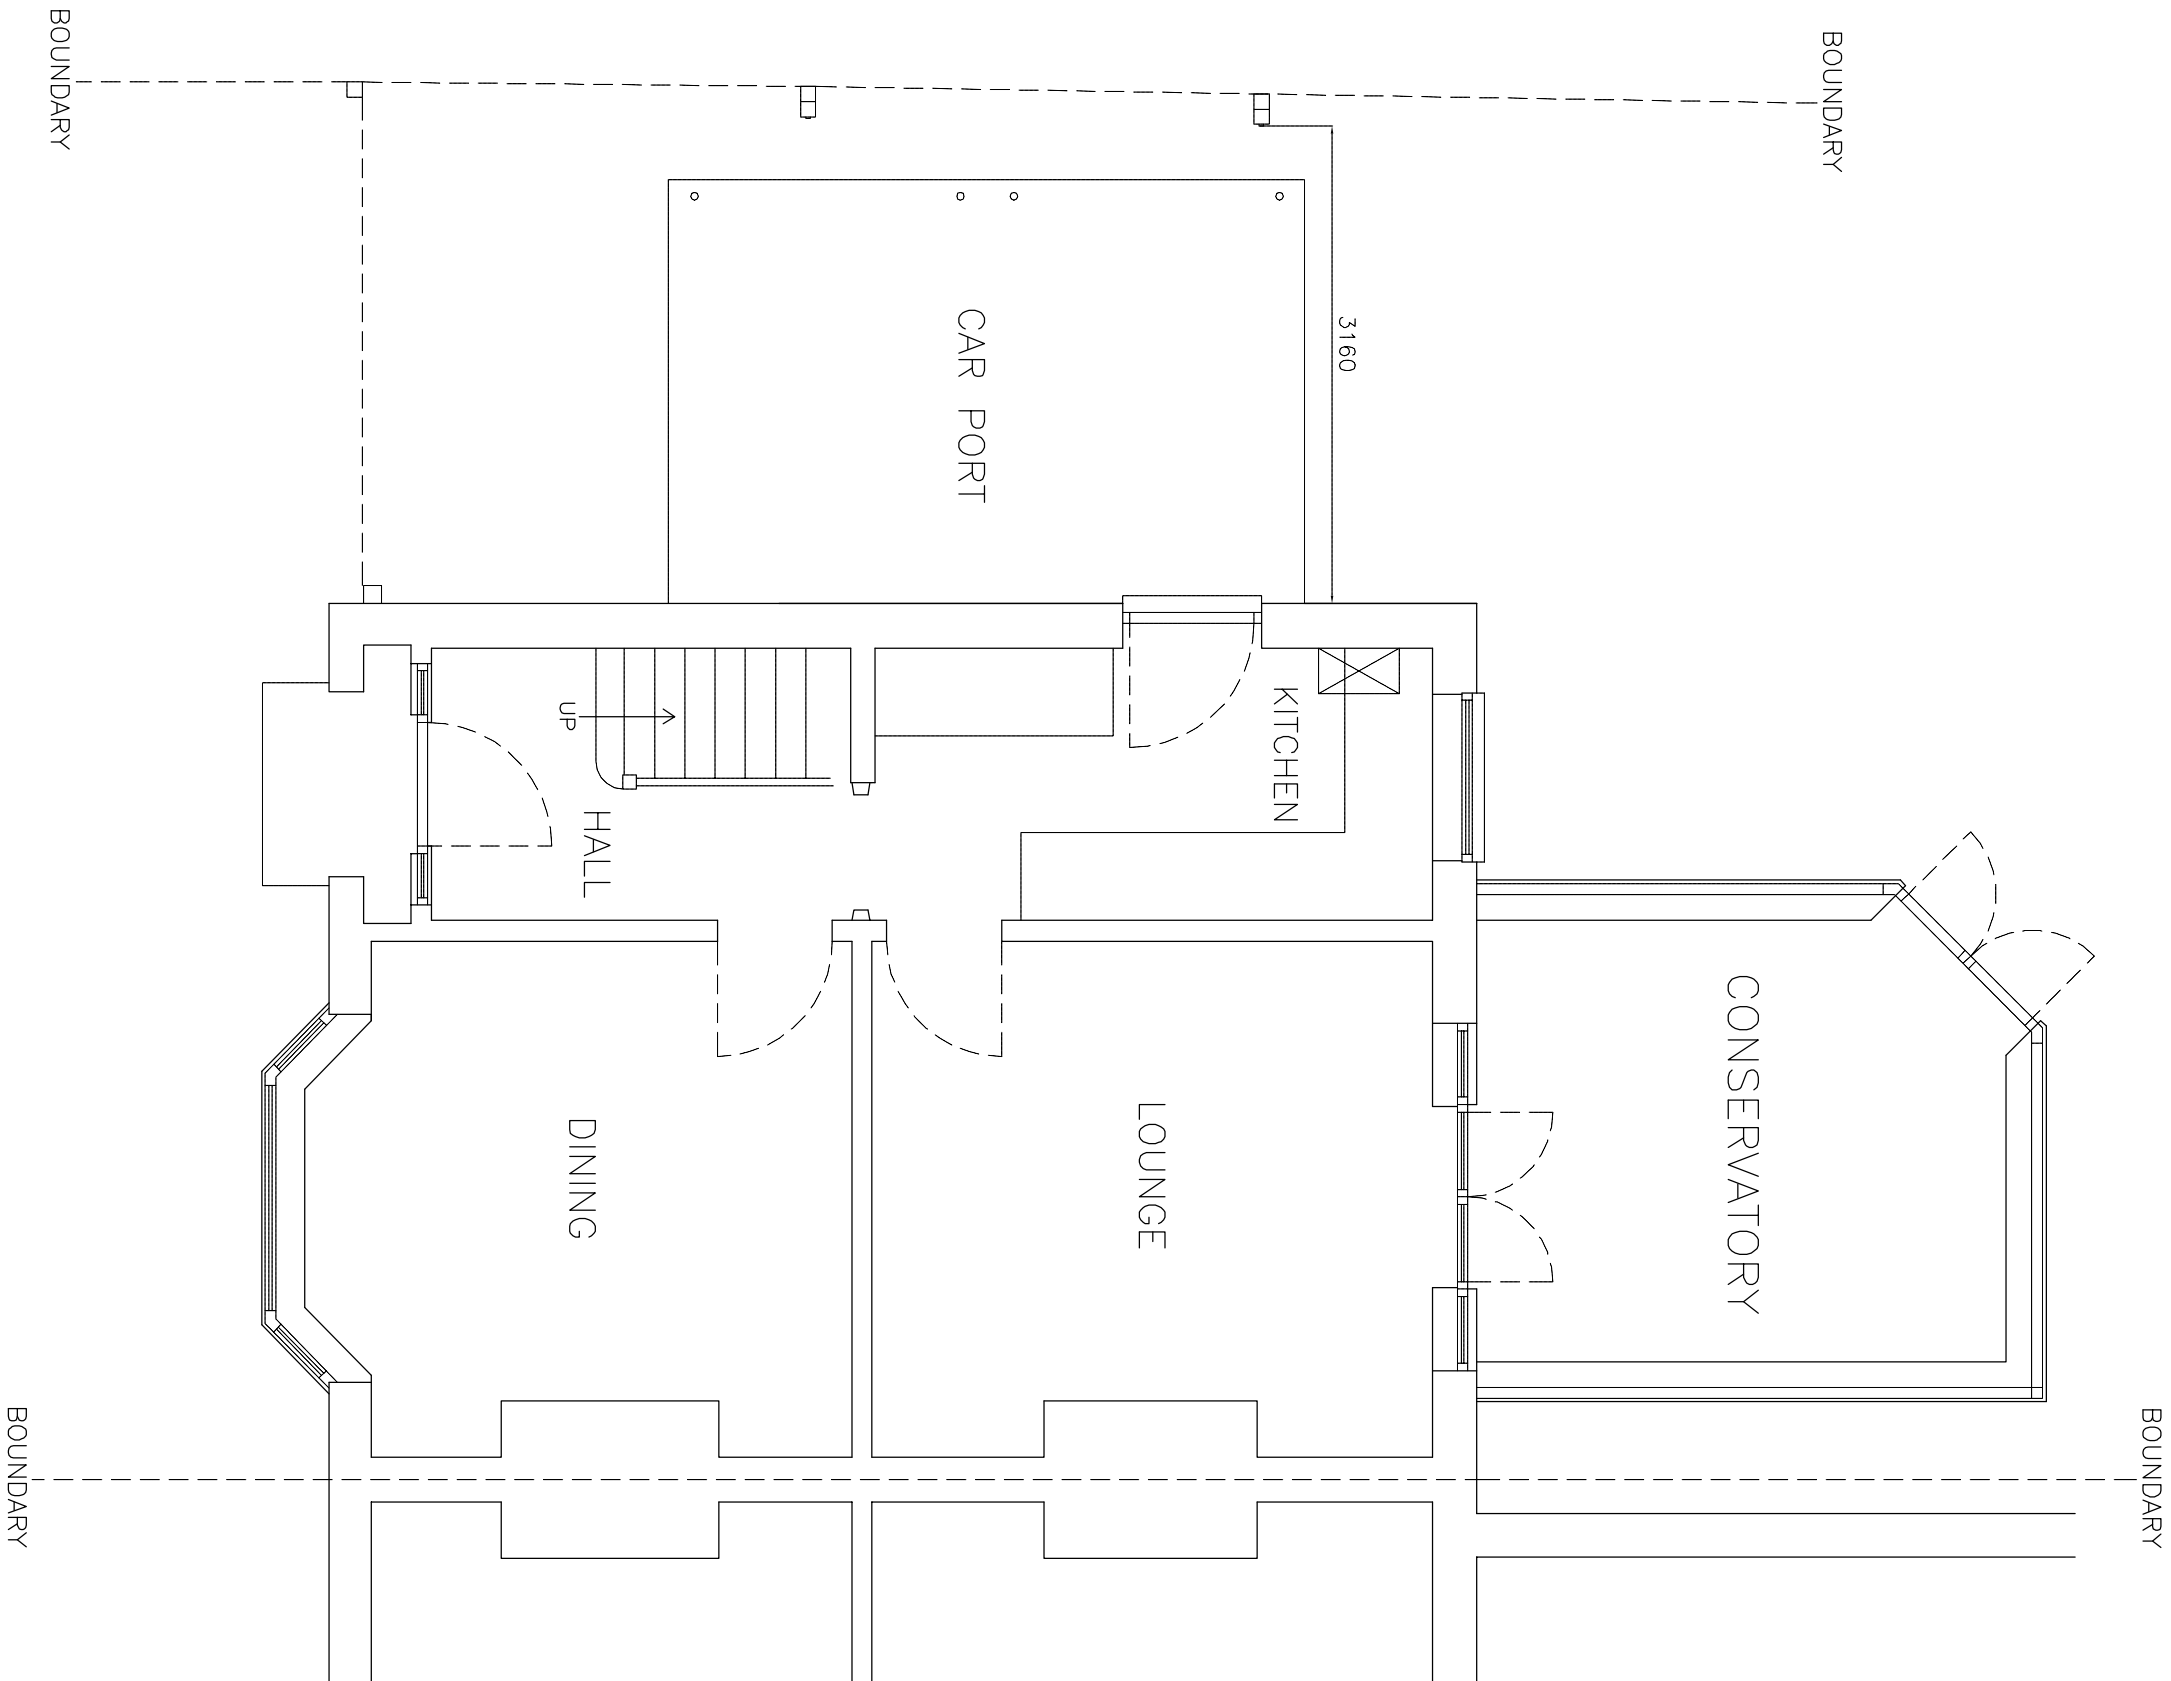

EXISTING GROUND FLOOR PLAN

SINGLE STOREY SIDE EXTENSION

 

DRAWING NO. WF.003
DATE 1.11.24
SCALE 1:50

MR AND MRS WINFIELD

3 GRAVEL HILL EMMER GREEN BERKS RG4 8QN