



DEVELOPMENTS IN DESIGN LTD


WWW.DEVELOPMENTSINDESIGN.CO.UK
TEL.01344 641286

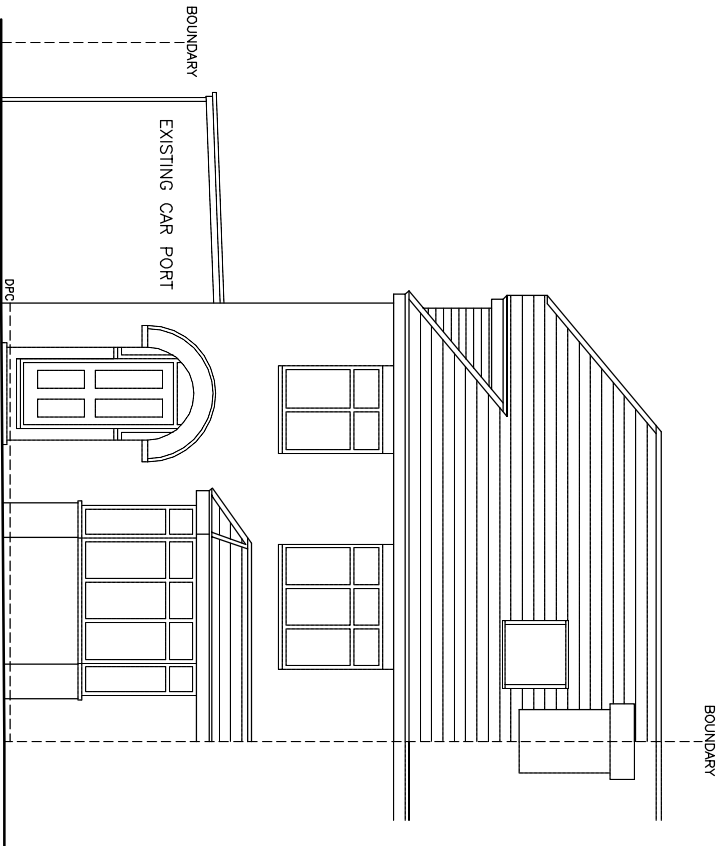

EXISTING FRONT ELEVATION

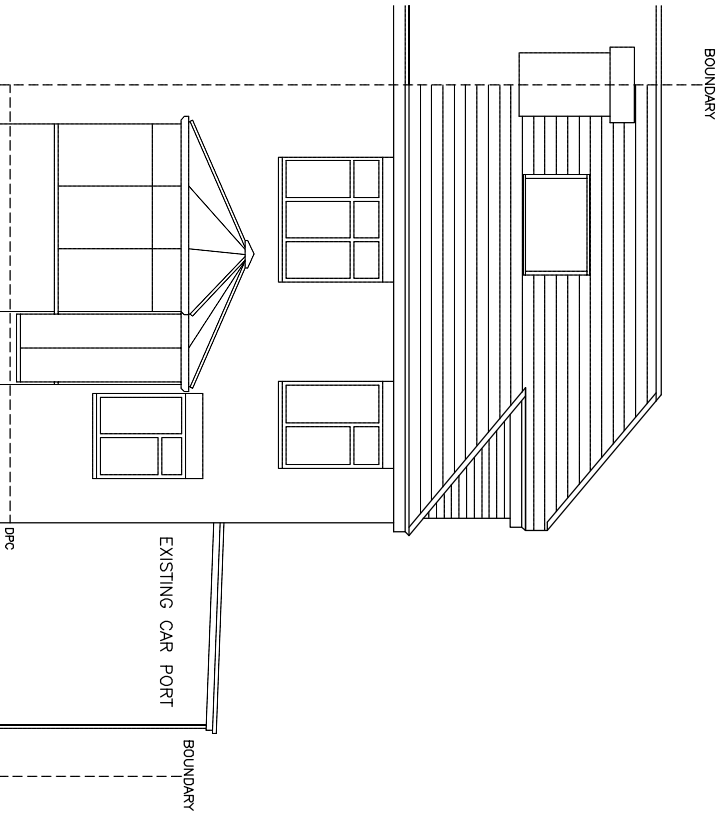


EXISTING REAR ELEVATION

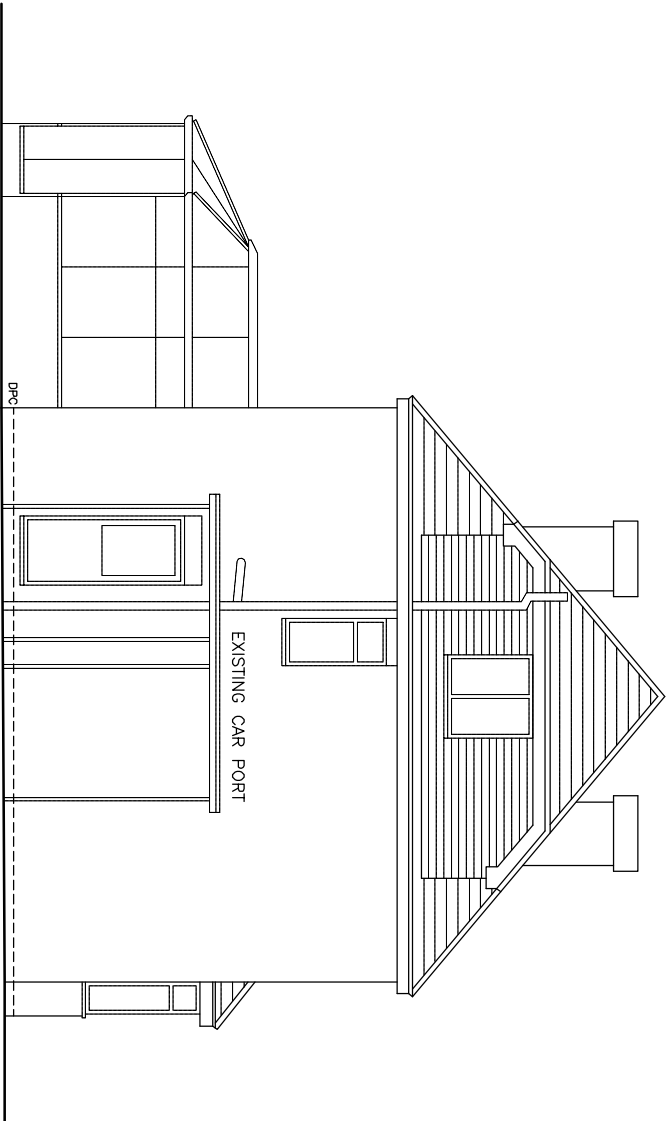

EXISTING SIDE ELEVATION

ROOF TILES, DARK RED PLAIN TILE
BRICKWORK, RED FACING BRICK
BRICK FEATURE OVER WINDOWS
ALL GUTTERING AND DOWNPIPES BLACK PLASTIC
WINDOWS WHITE UPVC
ALL EXTERNAL TIMBER CLAD WITH WHITE UPVC

SINGLE STOREY SIDE EXTENSION

 

DRAWING NO. WF.001
DATE 1.11.24
SCALE 1:100

MR AND MRS WINFIELD

3 GRAVEL HILL EMMER GREEN BERKS RG4 8QN