



DEVELOPMENTS IN DESIGN LTD


WWW.DEVELOPMENTSINDESIGN.CO.UK
TEL.01344 641286

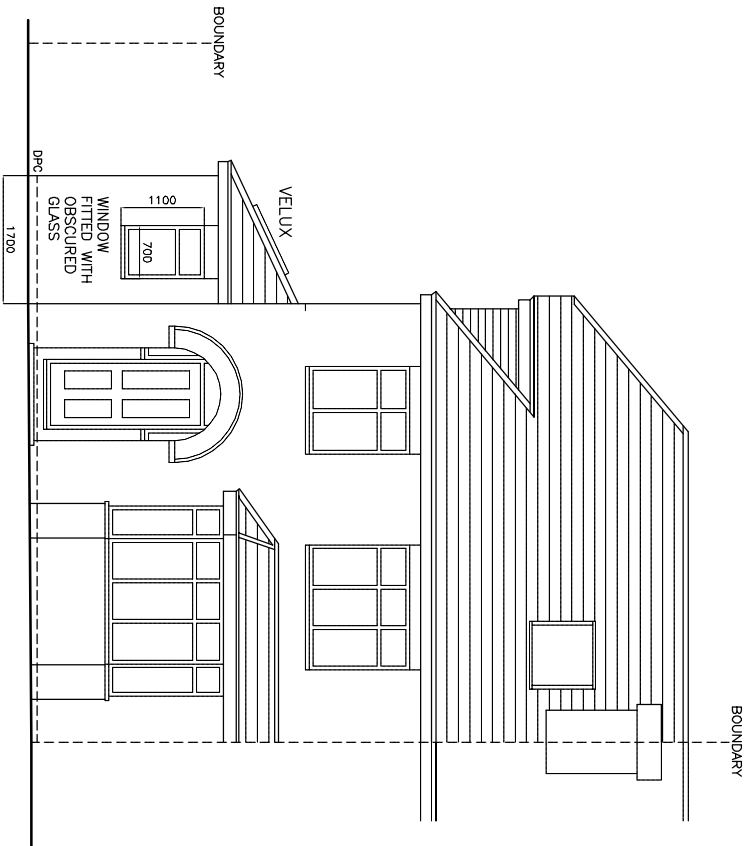

PROPOSED FRONT ELEVATION

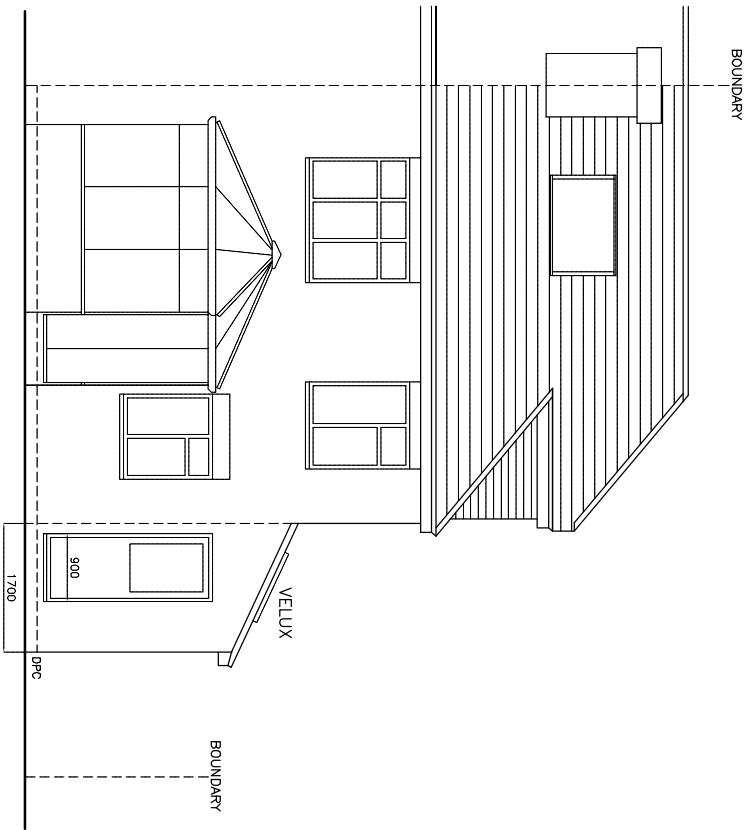

PROPOSED REAR ELEVATION

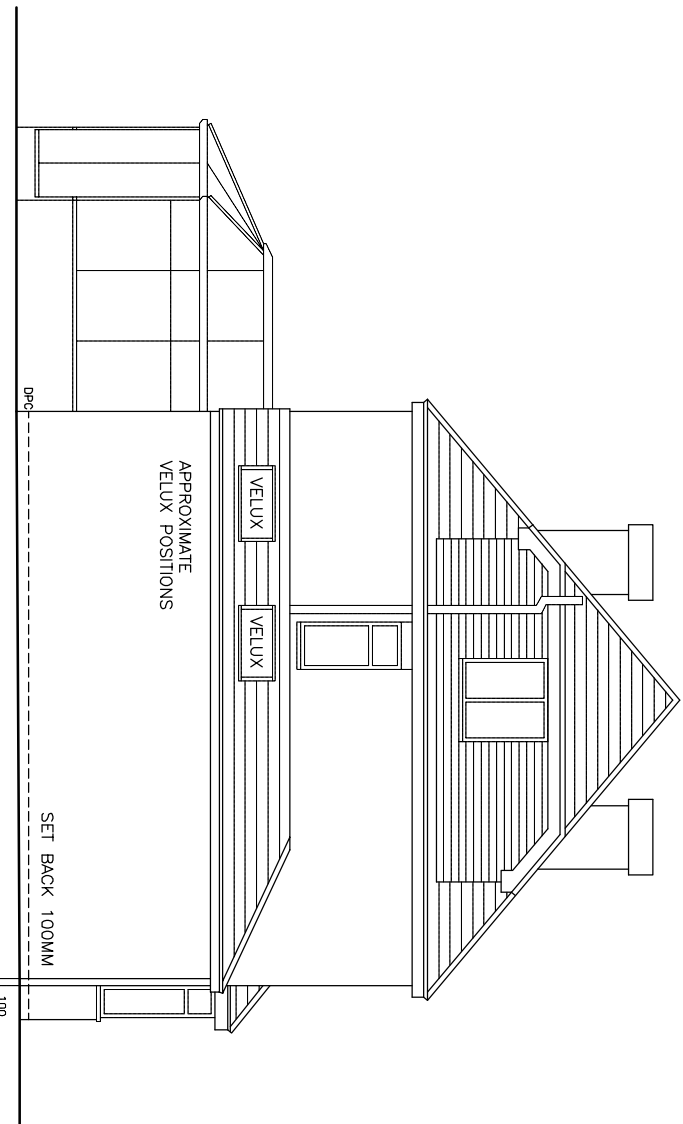

PROPOSED SIDE ELEVATION

ROOF TILES, DARK RED PLAIN TILE
BRICKWORK, RED FACING BRICK
BRICK FEATURE OVER WINDOWS
ALL GUTTERING AND DOWNPIPES BLACK PLASTIC
WINDOWS WHITE UPVC
ALL EXTERNAL TIMBER CLAD WITH WHITE UPVC

SINGLE STOREY SIDE EXTENSION



DRAWING NO. WF.002
DATE 1.11.24
SCALE 1:100

MR AND MRS WINFIELD

3 GRAVEL HILL EMMER GREEN BERKS RG4 8QN