



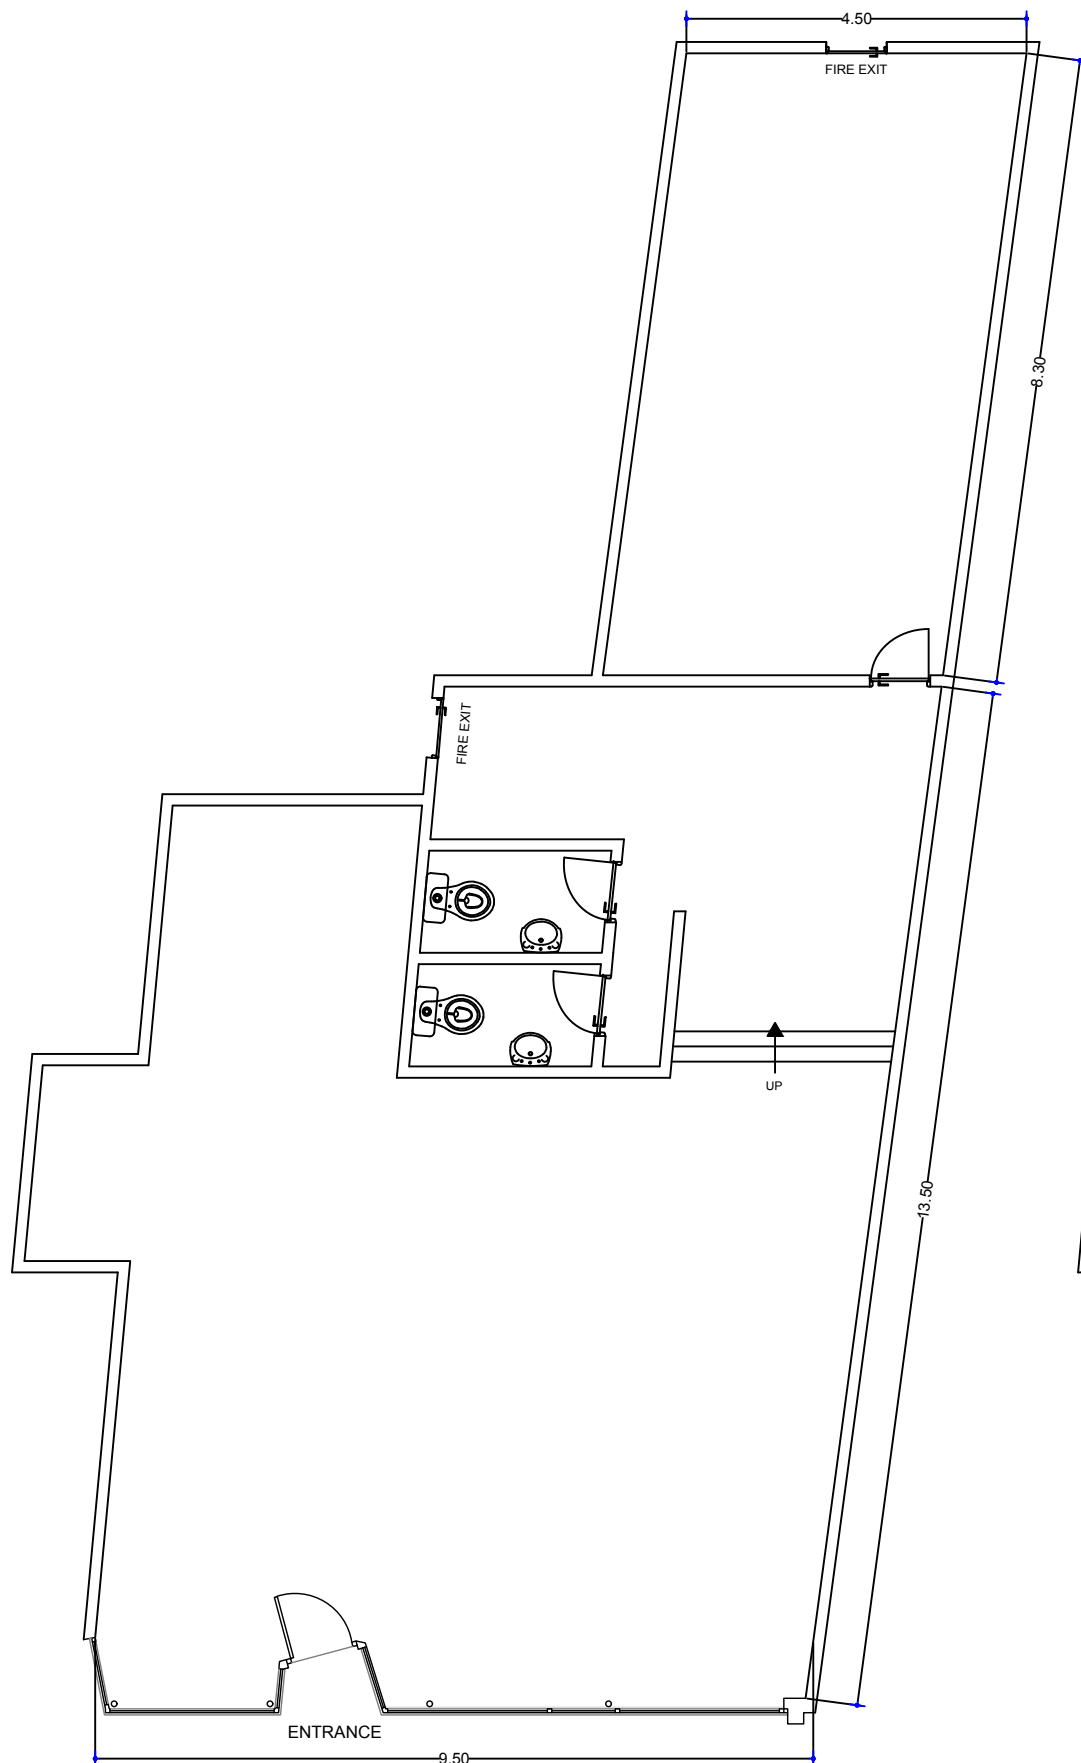


Existing Floor Plan

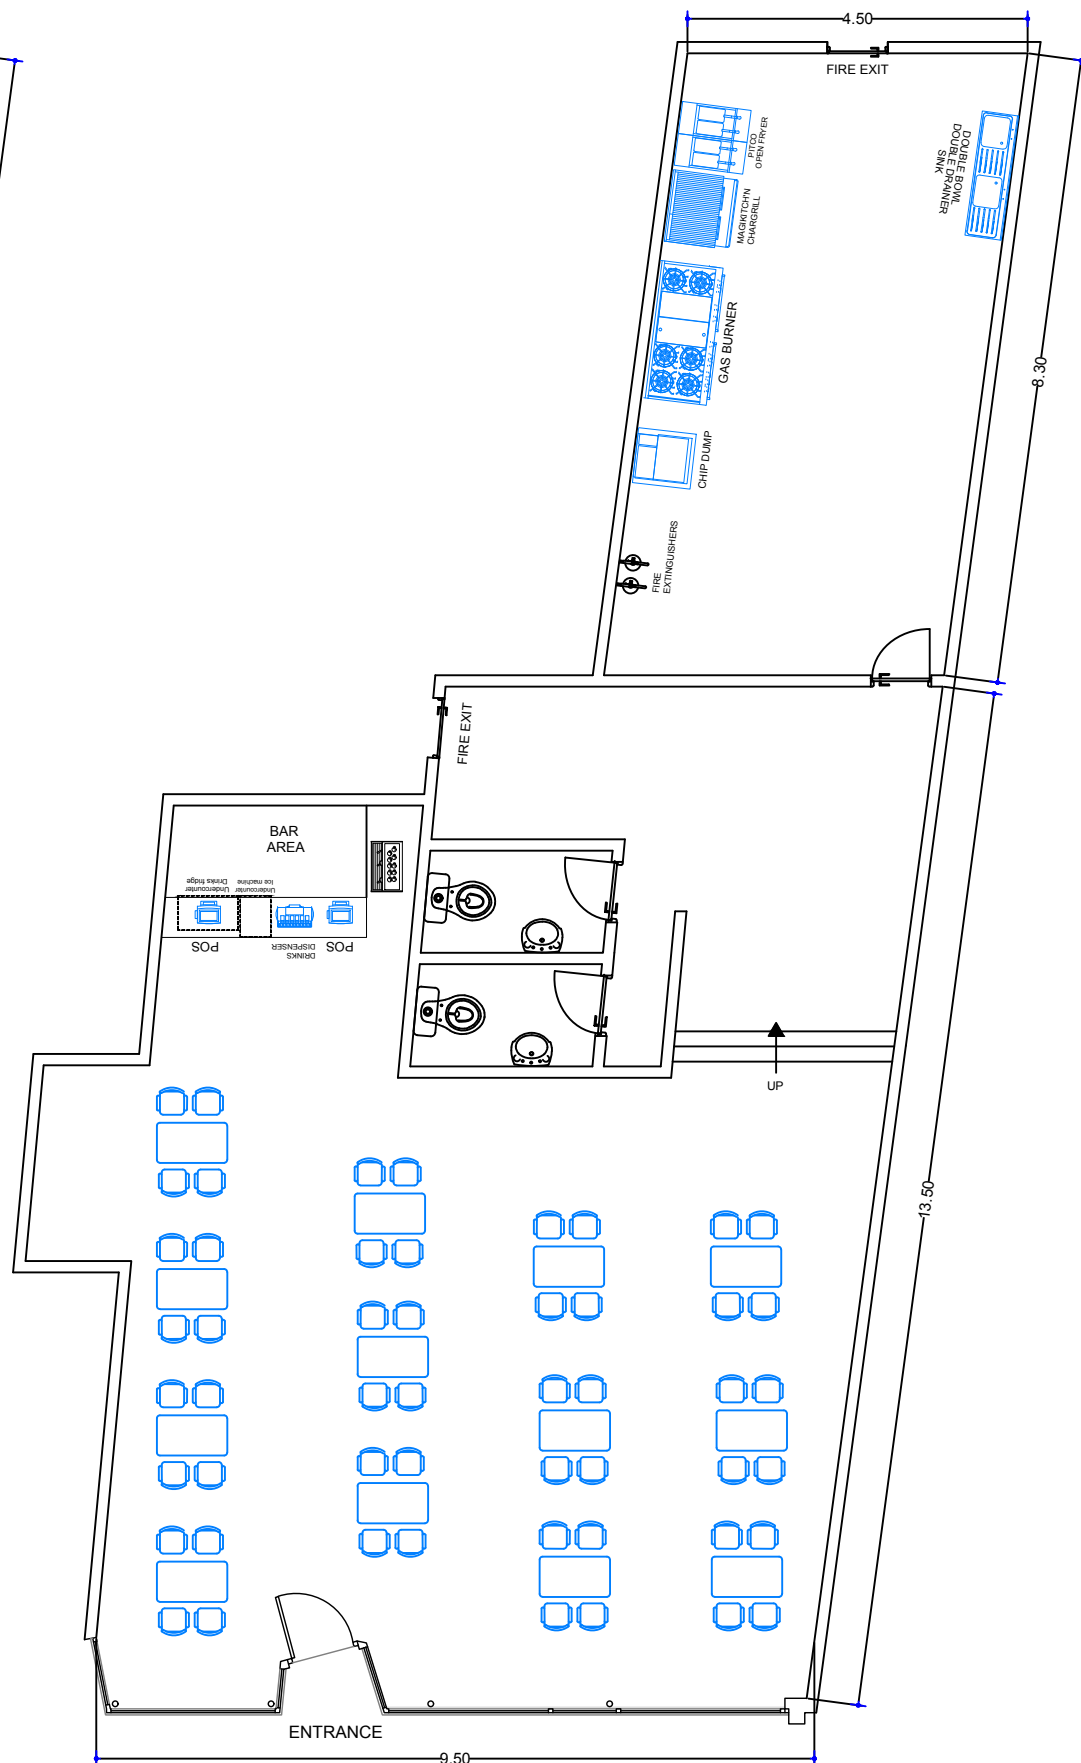

Proposed Floor Plan

SHOP FLOOR PLAN
1:100

 

.....		
REV.	DATE.	REVISIONS.
CHANGE OF USE APPLICATION		
 44 Broadway, London, E15 1XH Tel: 07398272023 admin@radon86.co.uk		
CLIENT:	Que Thi Nguyen	
PROJECT:	35-37 St Marys Butts Reading RG1 2LS	
SCALE: 1:100@A3	DATE:	15/11/2024
DRAW BY: MS	CHECKER BY:	
PROJECT NO.	DRAWING NO.	REVISION
24/065	A - 01PLAN	...
drawing title		
EXISTING AND PROPOSED FLOOR PLANS		