


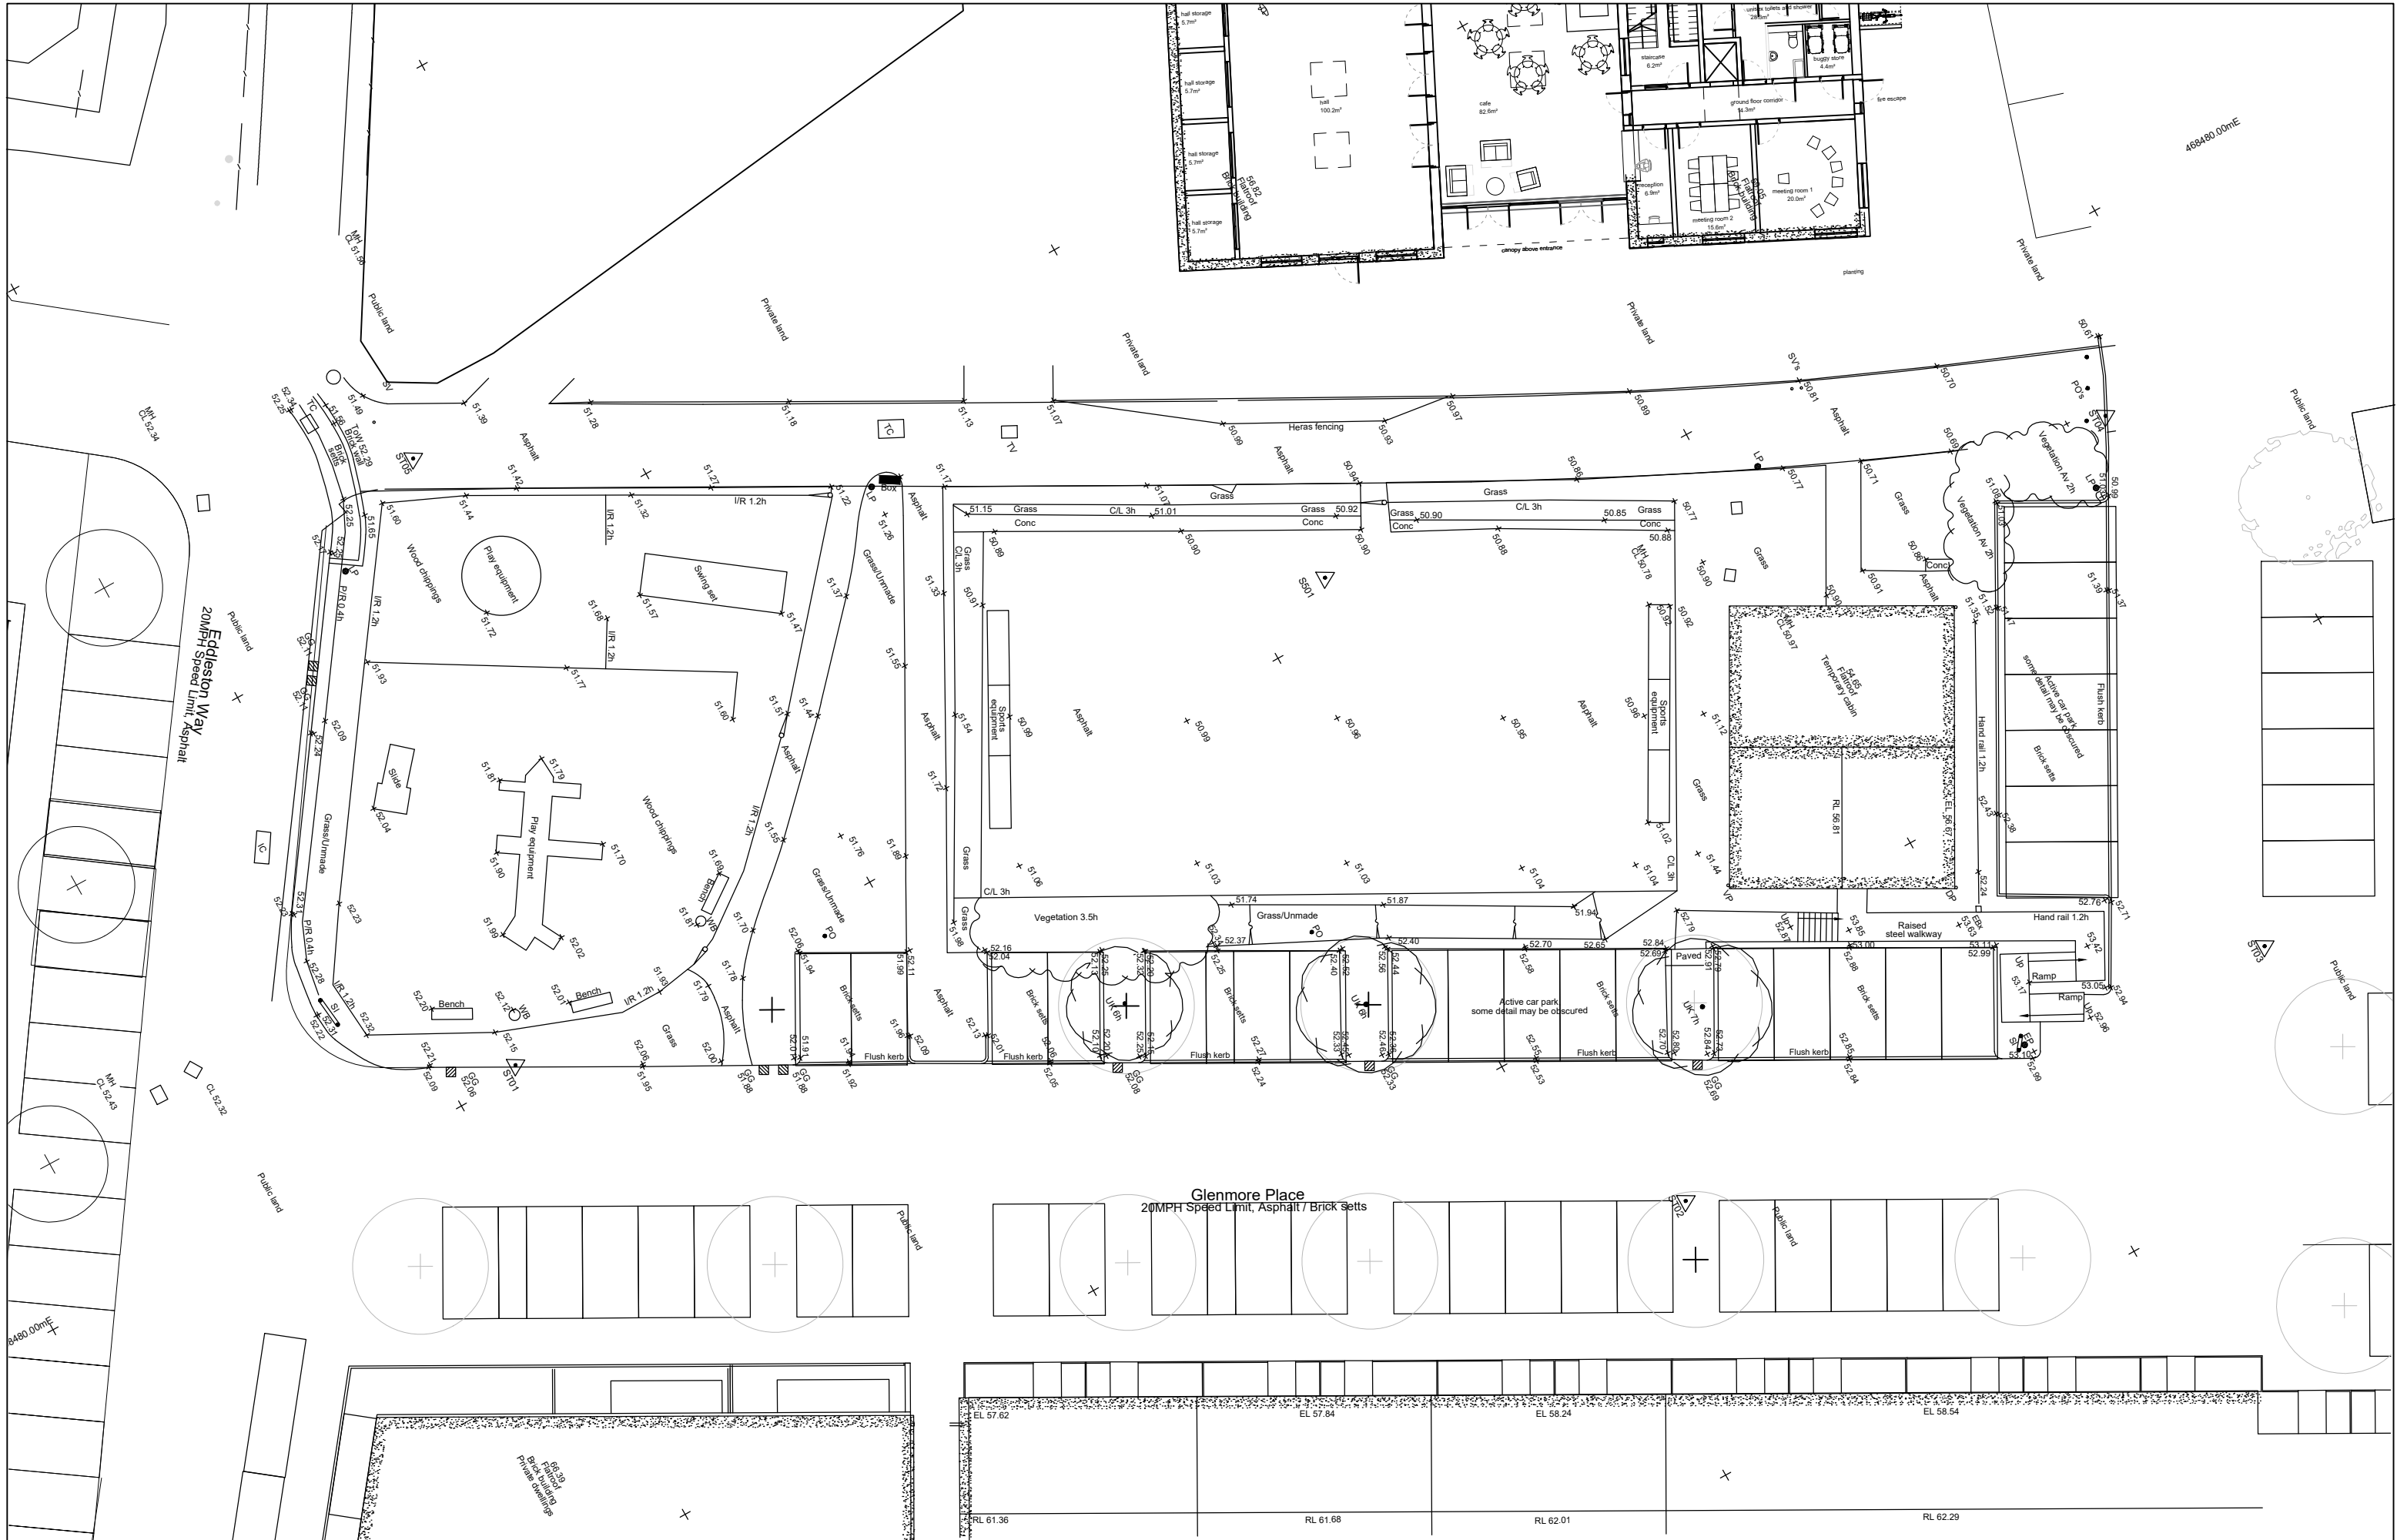

Rev

Date

Drawn

Description

-

24.09.24

KRA

For review and comment

-

08.10.24

KRA

For Planning

Notes:

Do not scale from drawings unless by agreement with HTA. Use figured dimensions only. Check all dimensions on site prior to commencing the works. Drawing to be read in conjunction with other relevant consultant information.

This drawing is the copyright of HTA Design LLP and must not be copied or reproduced in part, or in whole, without the express permission of HTA Design LLP. Drawing to be read in conjunction with specification.

Legend

0

1

2

3

4

5

6

7

8

9

10

Metres

NORTH

Existing Site Plan

drawing title

Reading Borough Council

client

Dea Park Open Space

RBC-DPR_HTA-L_DR_0904

drawing number

1:250

scale @ A3

RBC-DPR

project number

KRA

originated by

HTA Design LLP

www.hta.co.uk

London | Edinburgh | Manchester | Bristol

PLANNING

status

A

revision