



First Floor - Proposals

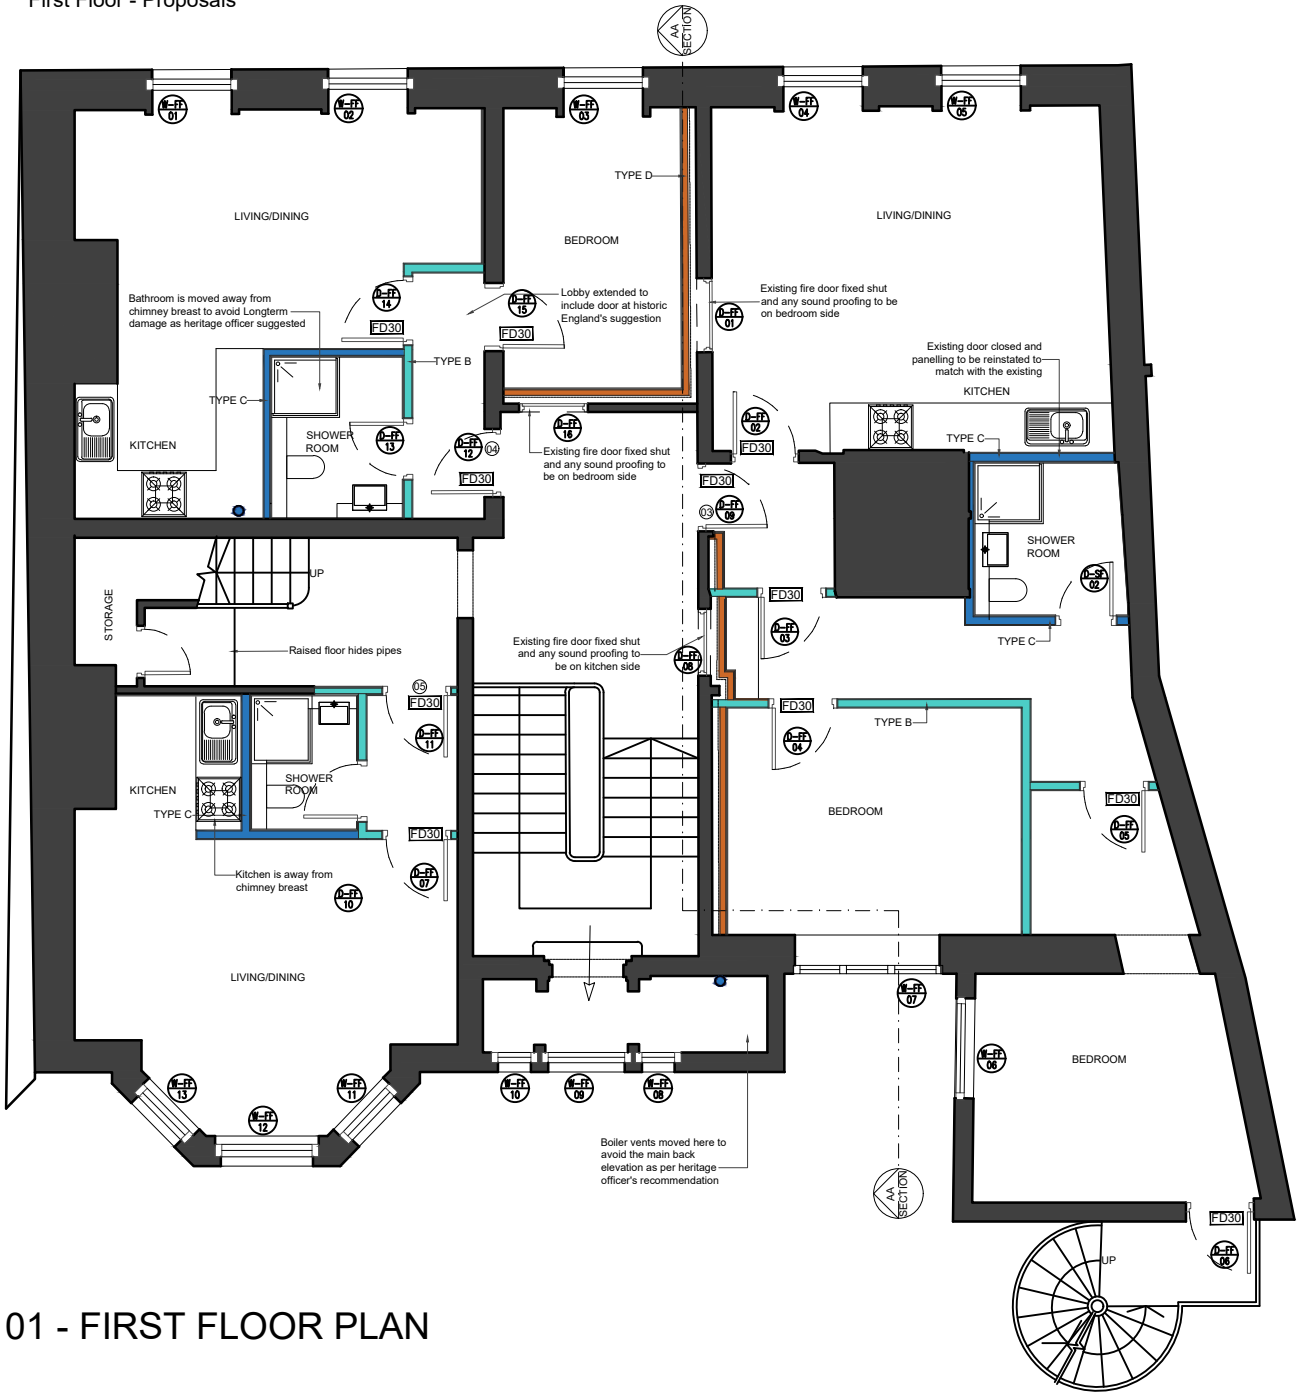

01 - FIRST FLOOR PLAN

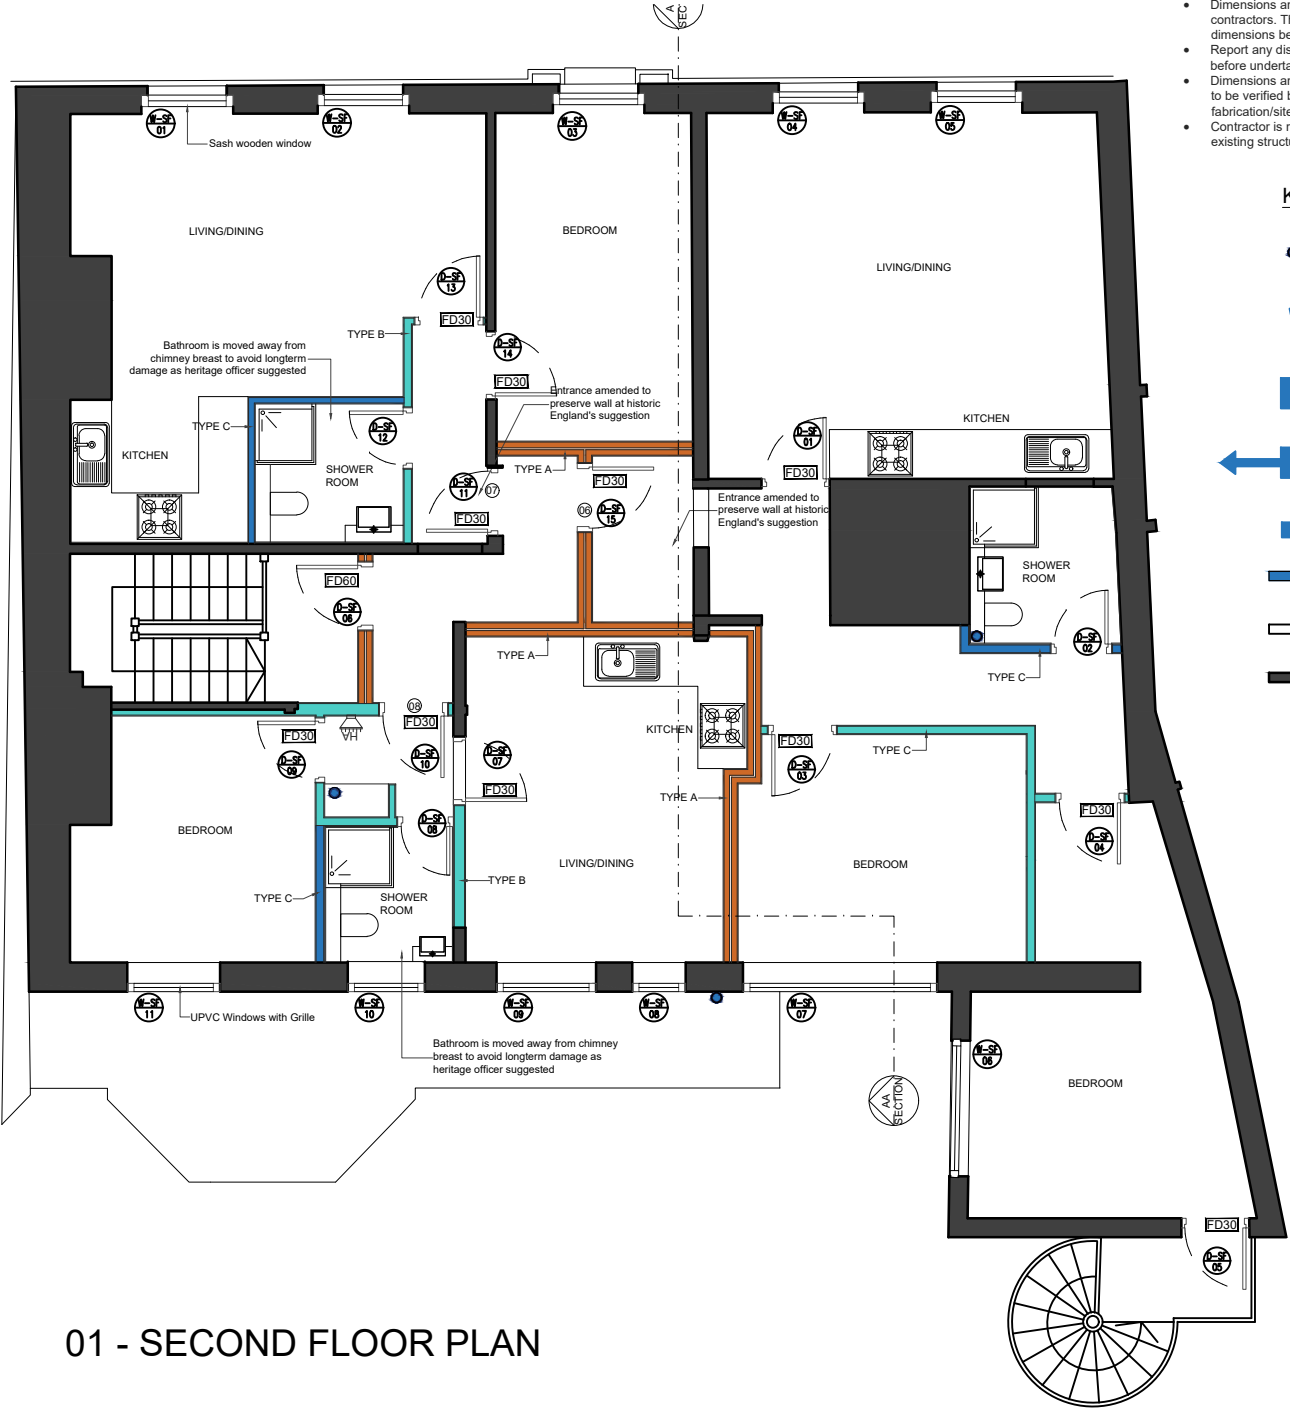

01 - SECOND FLOOR PLAN

- NOTES
- Dimensions are not to be scaled from this drawing by contractors. The contractor is requested to check all dimensions before the work started.
 - Report any discrepancies to the client or architect before undertaking the work described in the drawings.
 - Dimensions are approximate site dimensions and are to be verified by the contractor on site before any fabrication/site works i.e foundations etc occur
 - Contractor is responsible for all temporary propping to existing structure

KEY

- Vertical drainage stack to below
- Horizontal Drainage
- Gas boiler position flue to above
- Gas boiler flue to atmosphere
- Gas flue from below
- New walls
- To be demolished
- Existing

0 1 2m 3 4 5m
Scale

**NONE-MATERIAL
AMENDMENT**

DESIGN ENDEAVOURS LTD
M: 07824773079, 07869580774
E: design.endeavour@gmail.com

Project **73 ADDINGTON HOUSE, READING**
LONDON, RG1 4QA

Title **APPROVED PLANS**

Scale 1:100@A3	Drawn FA	Approved	Date NOV-24
Job No. DE-1100/24	Drawing No. P-73AH-02	Rev.	-