





NORTH (Front) ELEVATION
SCALE 1:100

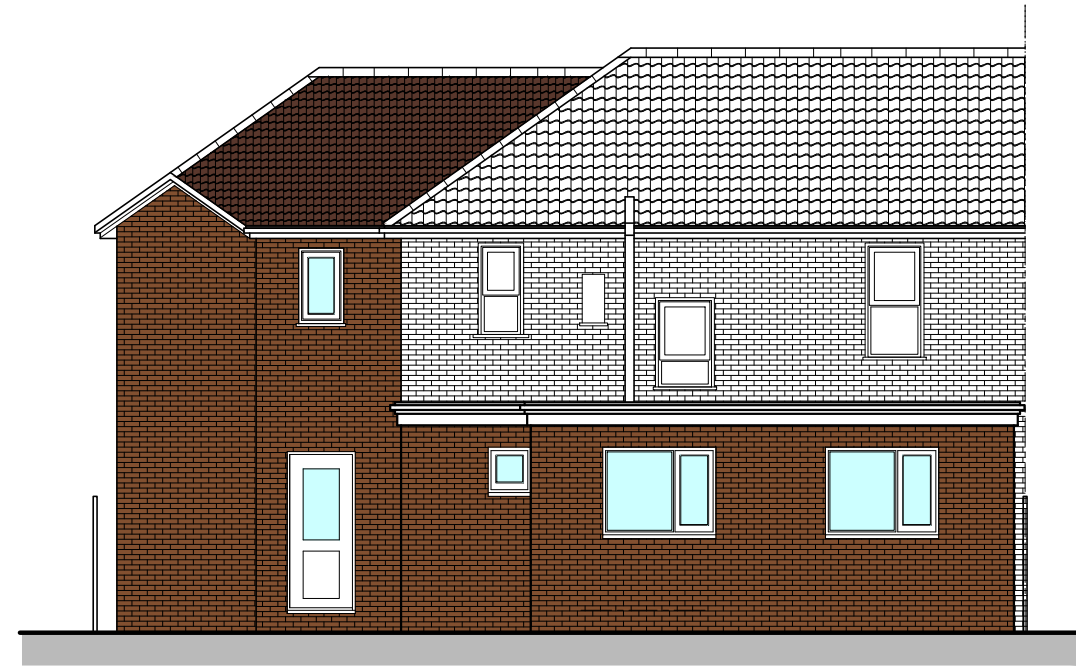


SOUTH (Rear) ELEVATION
SCALE 1:100

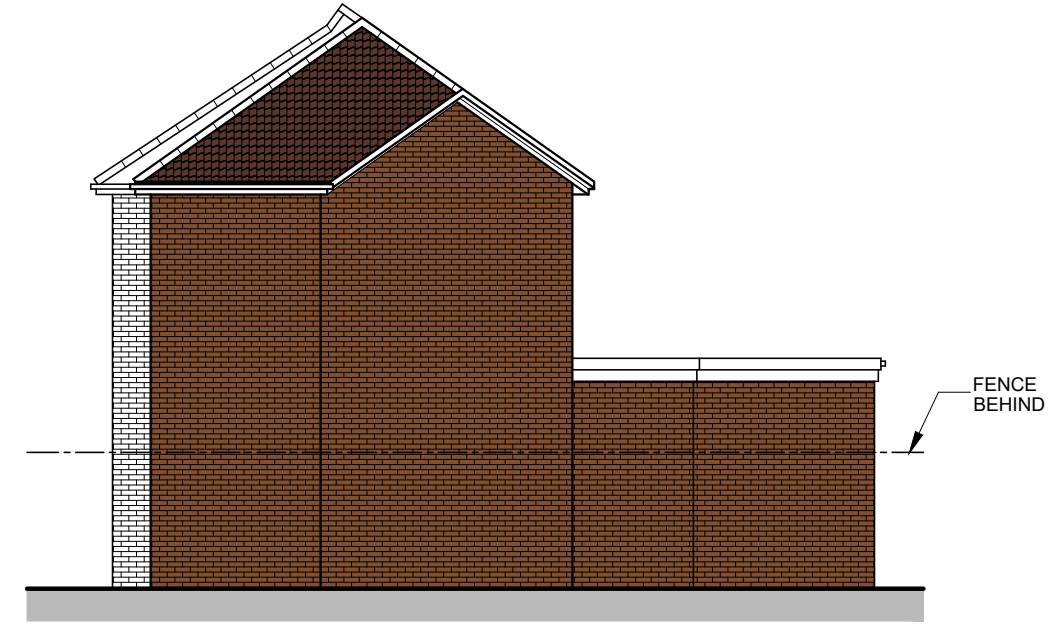


WEST (Side) ELEVATION
SCALE 1:100

MATERIALS
ROOF: CONCRETE ROOF TILES
TO MATCH EXISTING
WALL: BRICK FACING TO MATCH EXISTING
WINDOWS: UPVC 'A' RATED DOUBLE GLAZED WINDOWS
TO MATCH EXISTING
DOORS: UPVC 'A' RATED DOUBLE GLAZED DOORS
TO MATCH EXISTING
RAIN WATER UPVC GUTTER, RWP, FASCIA BOARD AND
GOODS: SOFFIT BOARD

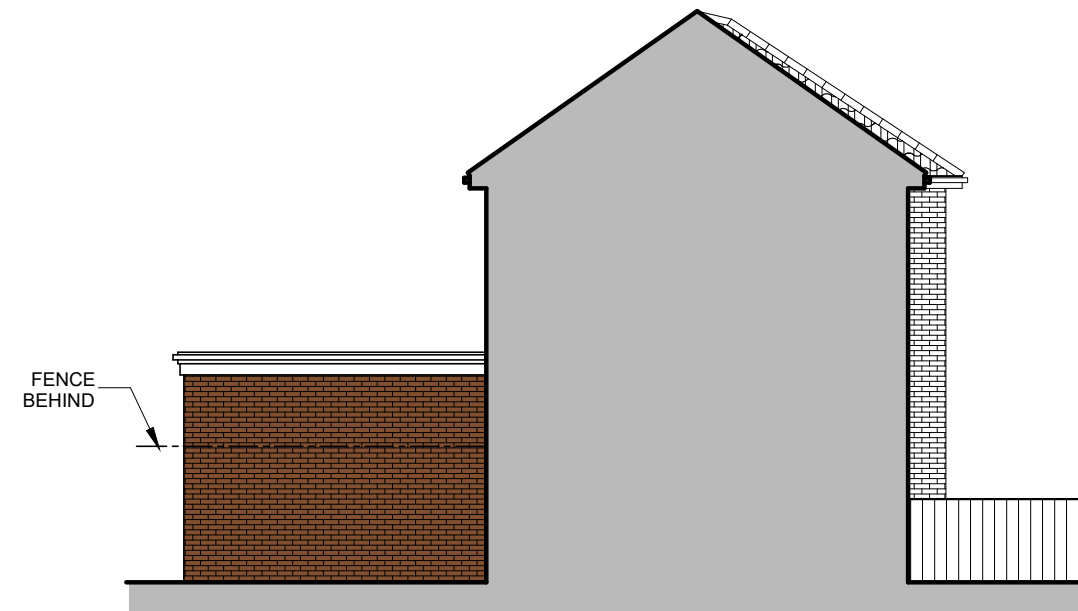


EAST (Side) ELEVATION
SCALE 1:100


LEGEND	
	EXISTING WALL (In Plan)
	NEW WALL (In Plan)
	NEW ROOF TILES
	EXISTING ROOF TILES
	NEW BRICK WALL
	EXISTING BRICK
	NEW RENDERING
	EXISTING RENDERING
	NEW WINDOWS / DOORS
	EXISTING WINDOWS / DOORS

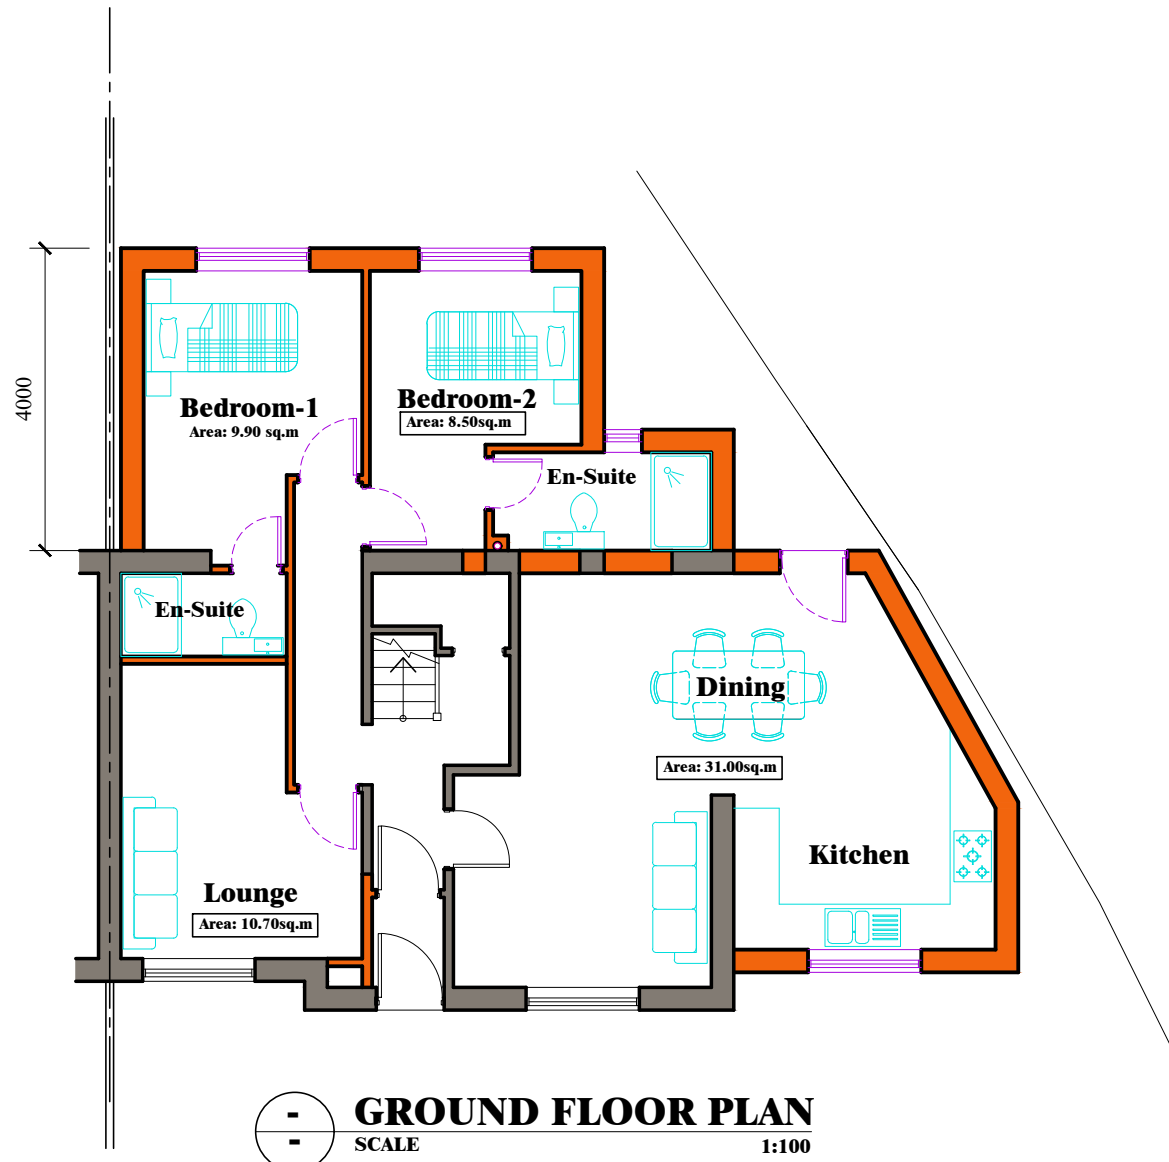


GROUND FLOOR PLAN
SCALE 1:100

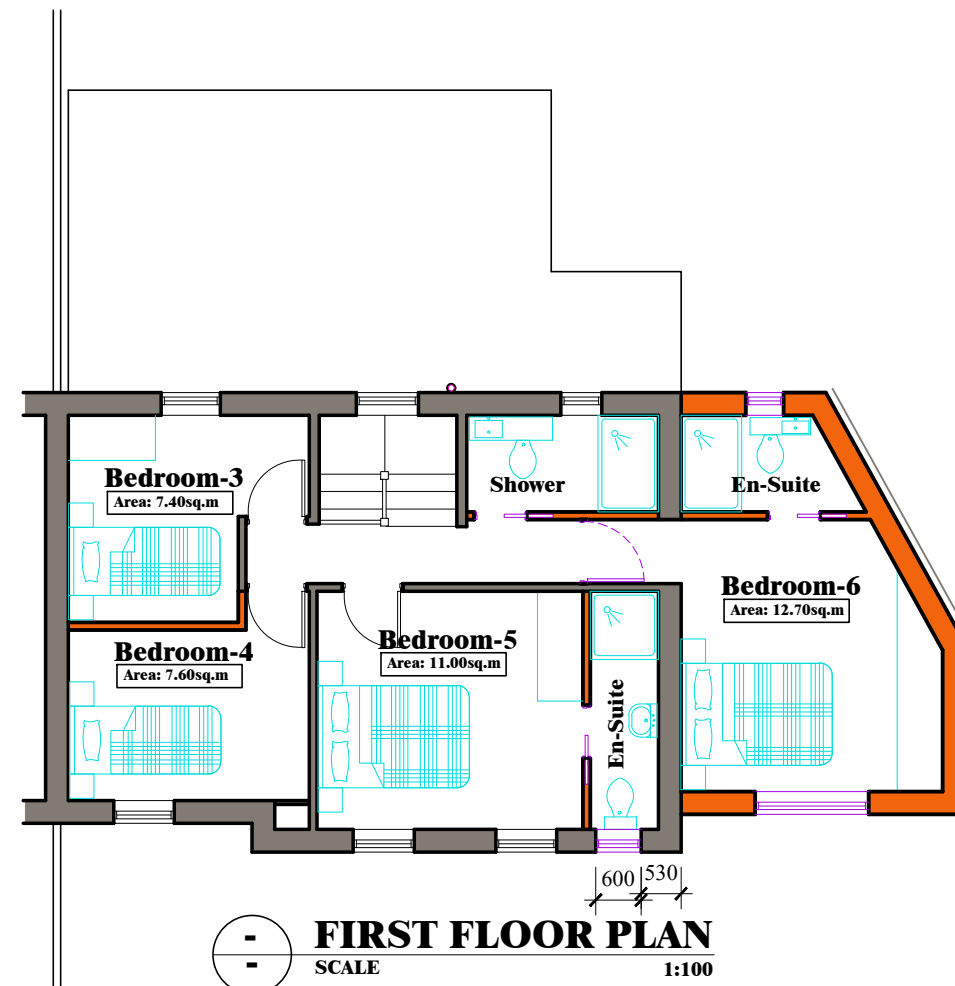

FIRST FLOOR PLAN
SCALE 1:100

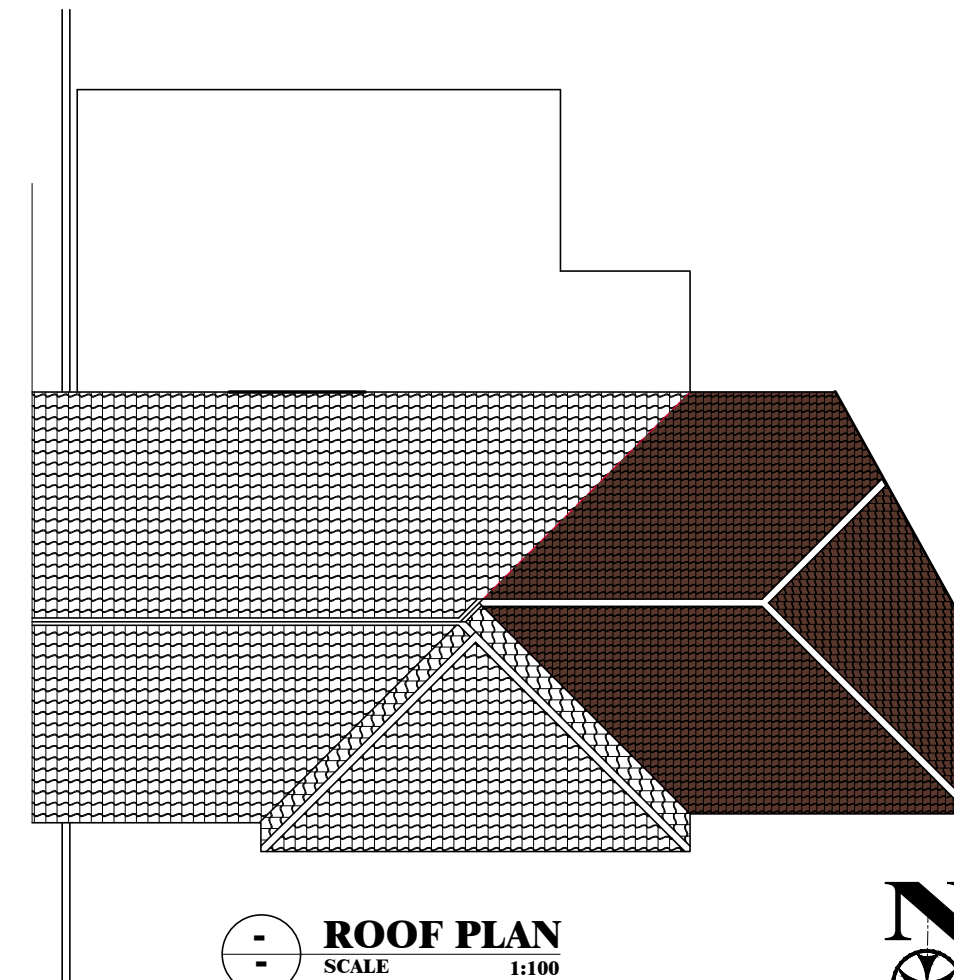

ROOF PLAN
SCALE 1:100

 

 MEKKARA Architectural Consultants 103 Shurdington Road Cheltenham, GL53 0JQ www.Mekkar.co.uk, info@mekkara.co.uk Ph: 0124228875, 07843020249		 CIAT CHARTERED PRACTICE
Client		
MR DAVIES OYEBATA		
Job Title		
PROPOSED EXTENSION 4, KINGSBRIDGE ROAD READING, RG2 7RE		
Drawing Title		
PROPOSAL FLOOR PLAN AND ELEVATIONS		
Scale		
1:100 on A2		
Date		Drawn By
AUG.2024		RMC
Job No	Drawing NO	Rev.
0724-32	120	B
© MEKKARA Architectural Consultants - THIS DRAWING AND DESIGN REMAINS THE COPYRIGHT AND INTELLECTUAL PROPERTY OF MEKKARA Architectural Consultants. SHALL NOT BE COPIED OR REPRODUCED IN ANY FORMAT WITHOUT APPROVAL.		