


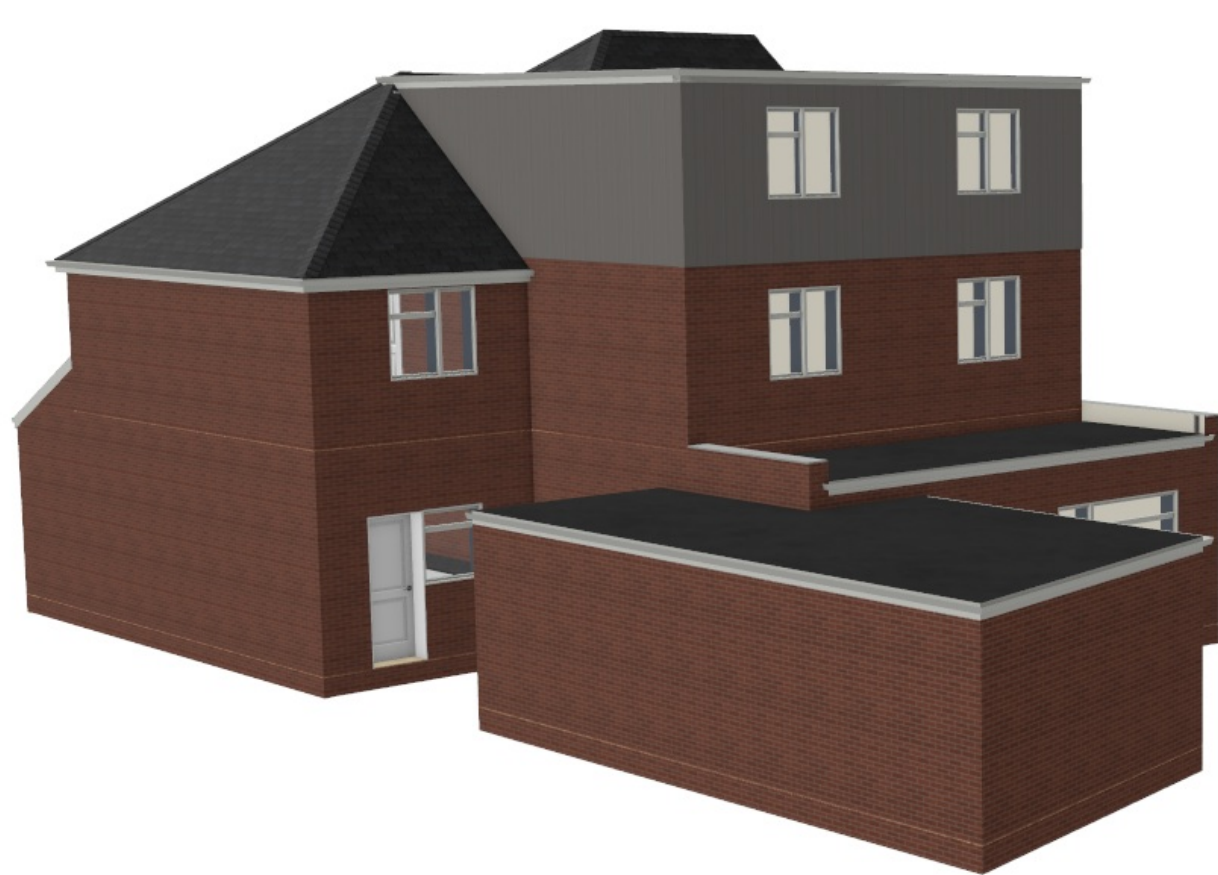

RENDERING
FOR ILLUSTRATION ONLY

Proposal for a first floor rear extension and loft conversion with a flat roof dormer to an existing semi-detached

OWNER: Mrs Manjit Kaur

PROJECT:
ADDRESS:

THAMES WATER PERMIT: _____
PLANNING REFERENCE: _____

DESIGNER: easyHomePlans
DESIGN CONSULTANT: Roger Bovell
BUILDER: _____
ENGINEERING: _____

INDEX OF DRAWINGS

PROJECT SUMMARY	1
SITE & BLOCK PLAN	2
LANDSCAPE PLANS	3
	4
EXISTING ELEVATIONS	5
EXISTING FLOOR PLANS	6
PROPOSED ELEVATIONS	7
PROPOSED FLOOR PLANS	8
	9

SHEET NUMBER

1

Drawn By:

Date:

20/11/2024

Scale: @ A3

PROJECT SUMMARY

Plans prepared for: Mrs
Manjit Kaur

135a Wokingham
Road


© 2020

SITE & BLOCK PLAN

Plans prepared for: Mrs
Manjit Kaur

135a Wokingham
Road

© 2020

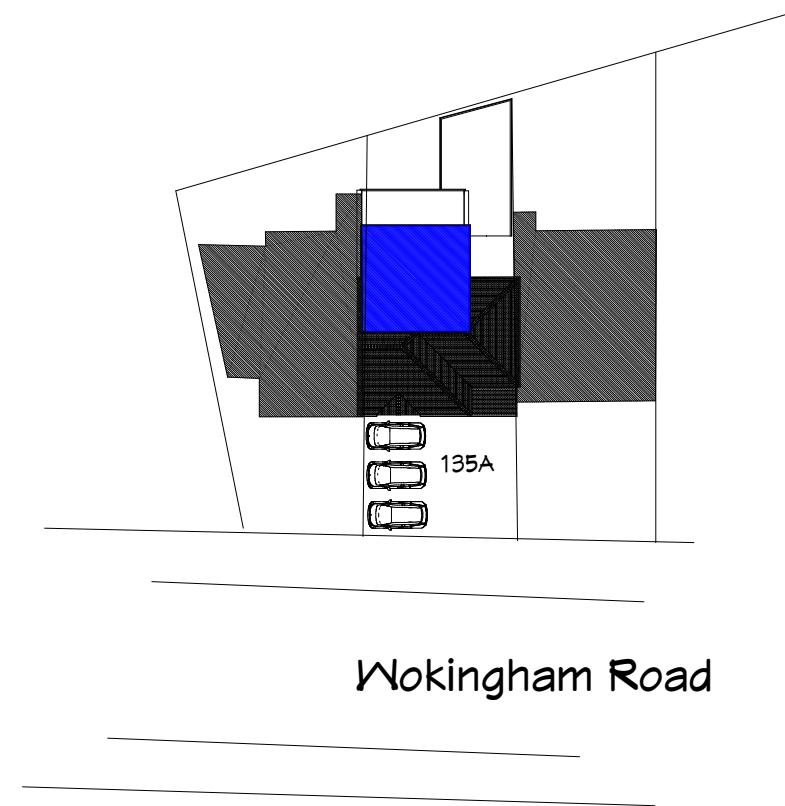


Block Plan @1:500







Existing Front Elevation @1:100

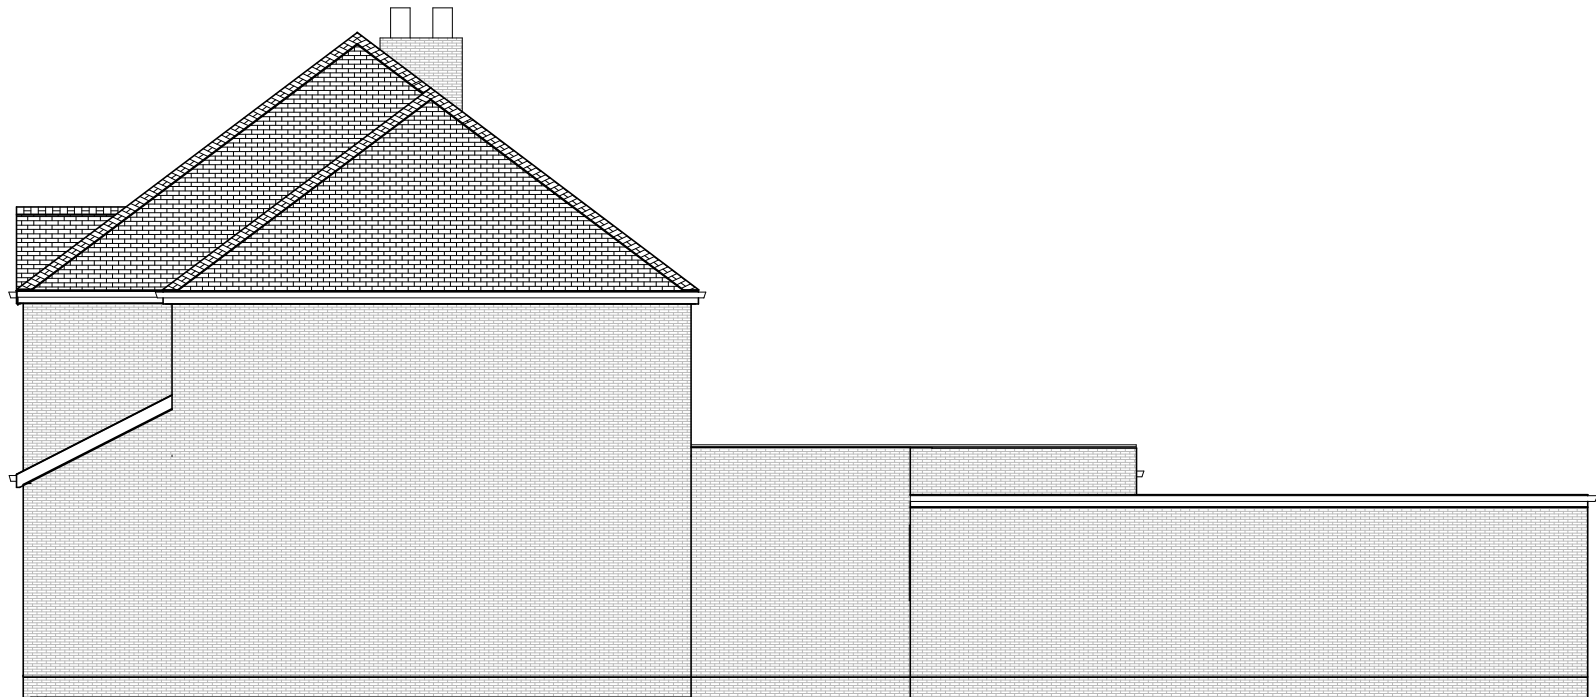

Existing Left Elevation @1:100

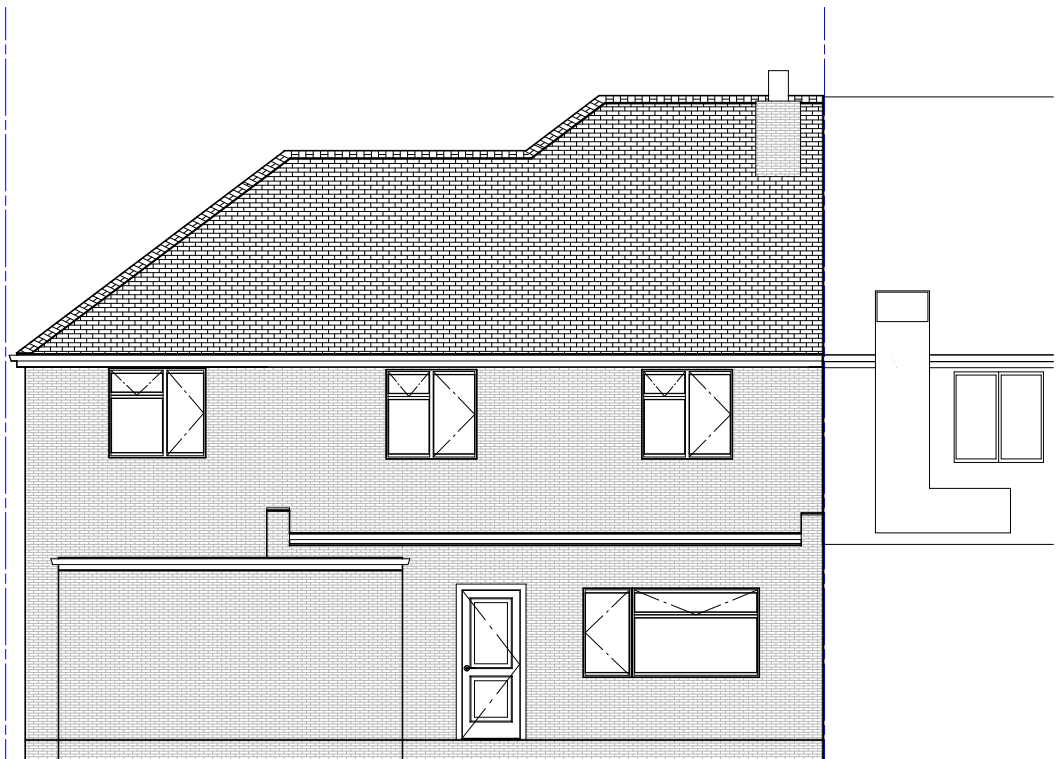

Existing Rear Elevation @ 1:100

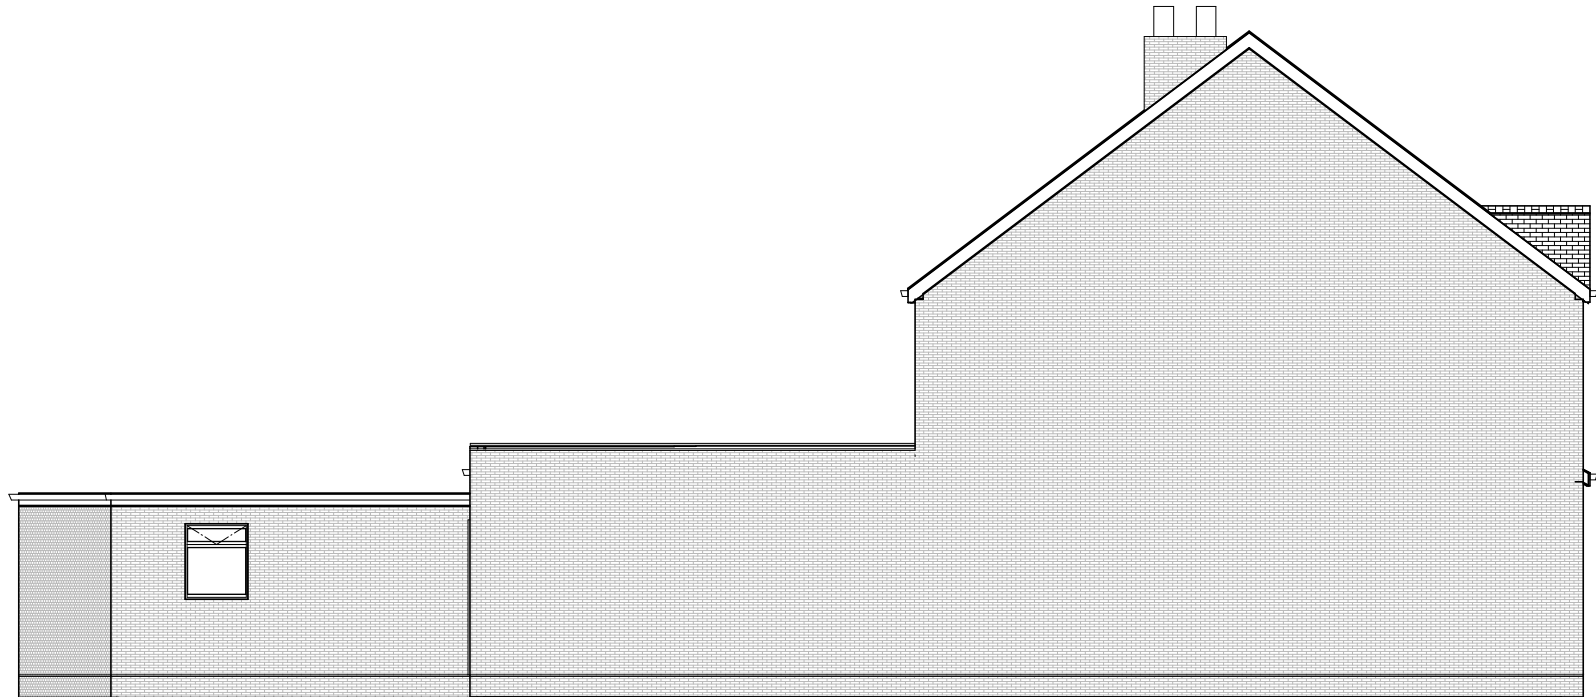

Existing Right Elevation @ 1:100



SHEET NUMBER

3

Drawn By:

Date:

20/11/2024


Scale: @ A3

EXISTING ELEVATIONS


Plans prepared for: Mrs
Manjit Kaur

135a Wokingham
Road

© 2020

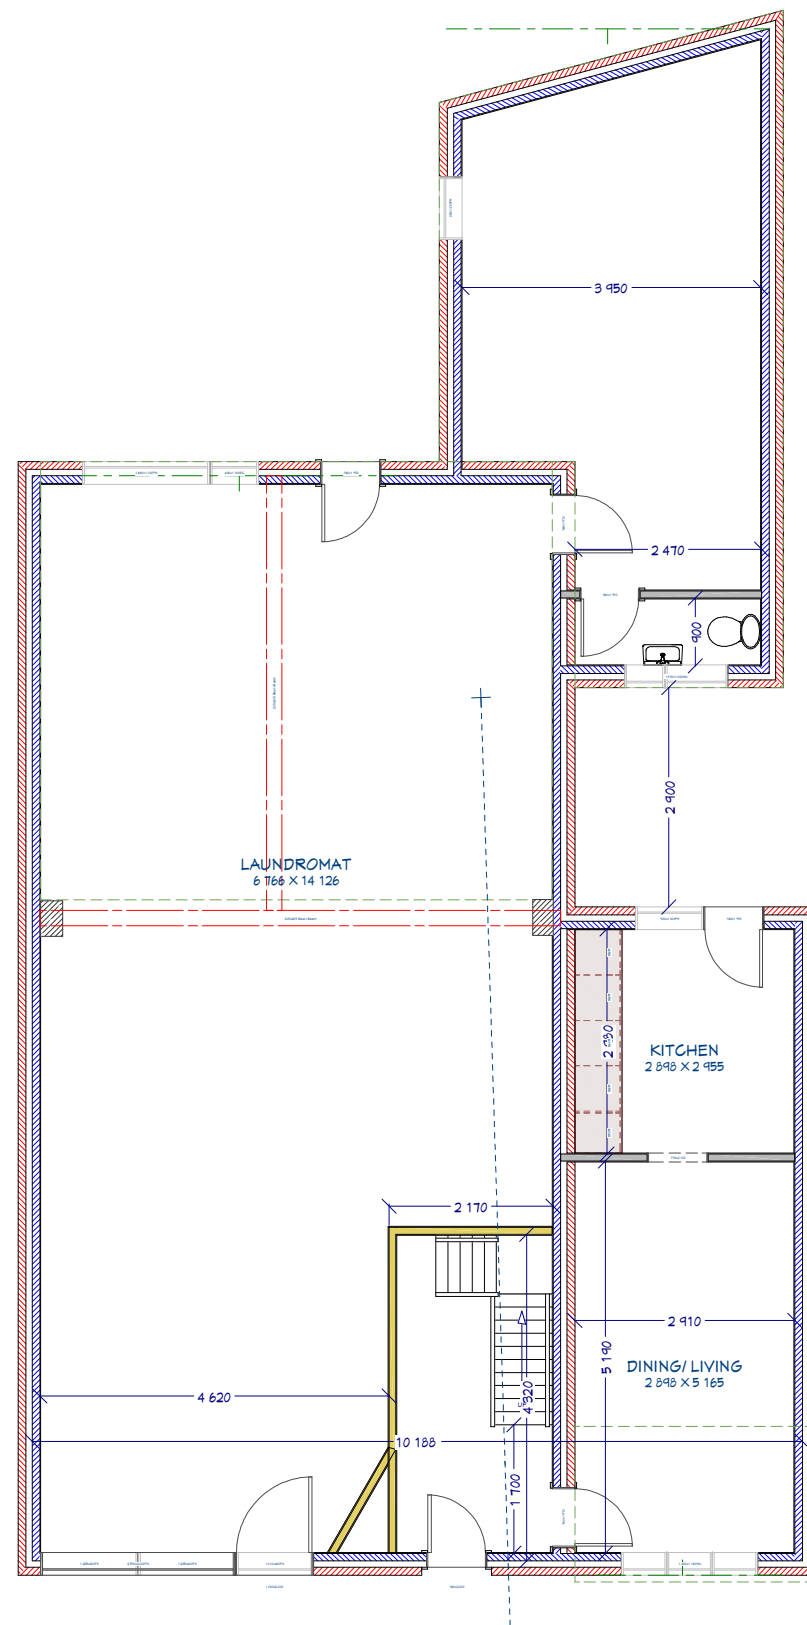

Existing Ground Floor Plan @1:100

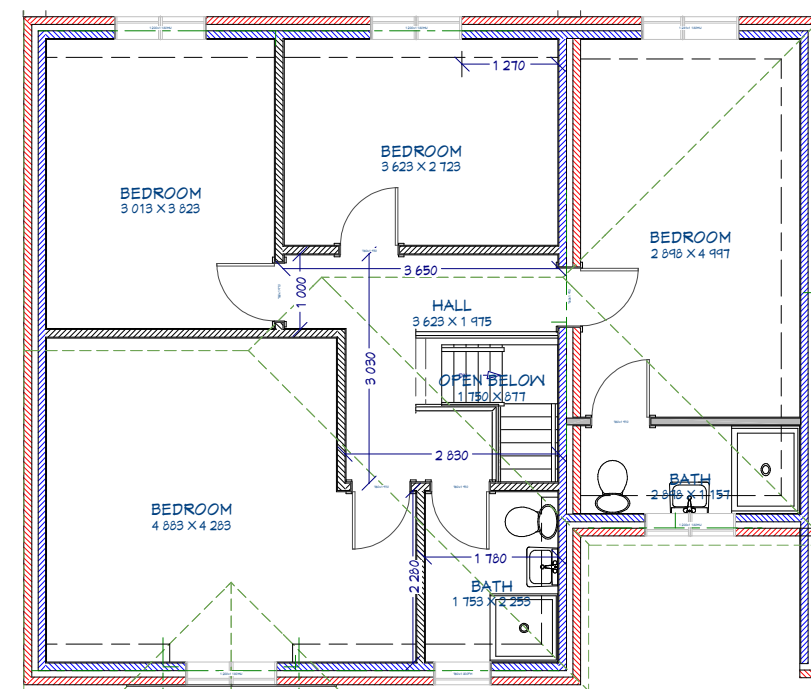

Existing First Floor Plan @1:100



Scale Bar 1:100

SHEET NUMBER

4

Drawn By:

Date:

20/11/2024

Scale: @ A3

EXISTING FLOOR PLANS


Plans prepared for: Mrs
Manjit Kaur

135a Wokingham
Road


© 2020




Proposed Front Elevation @1:100

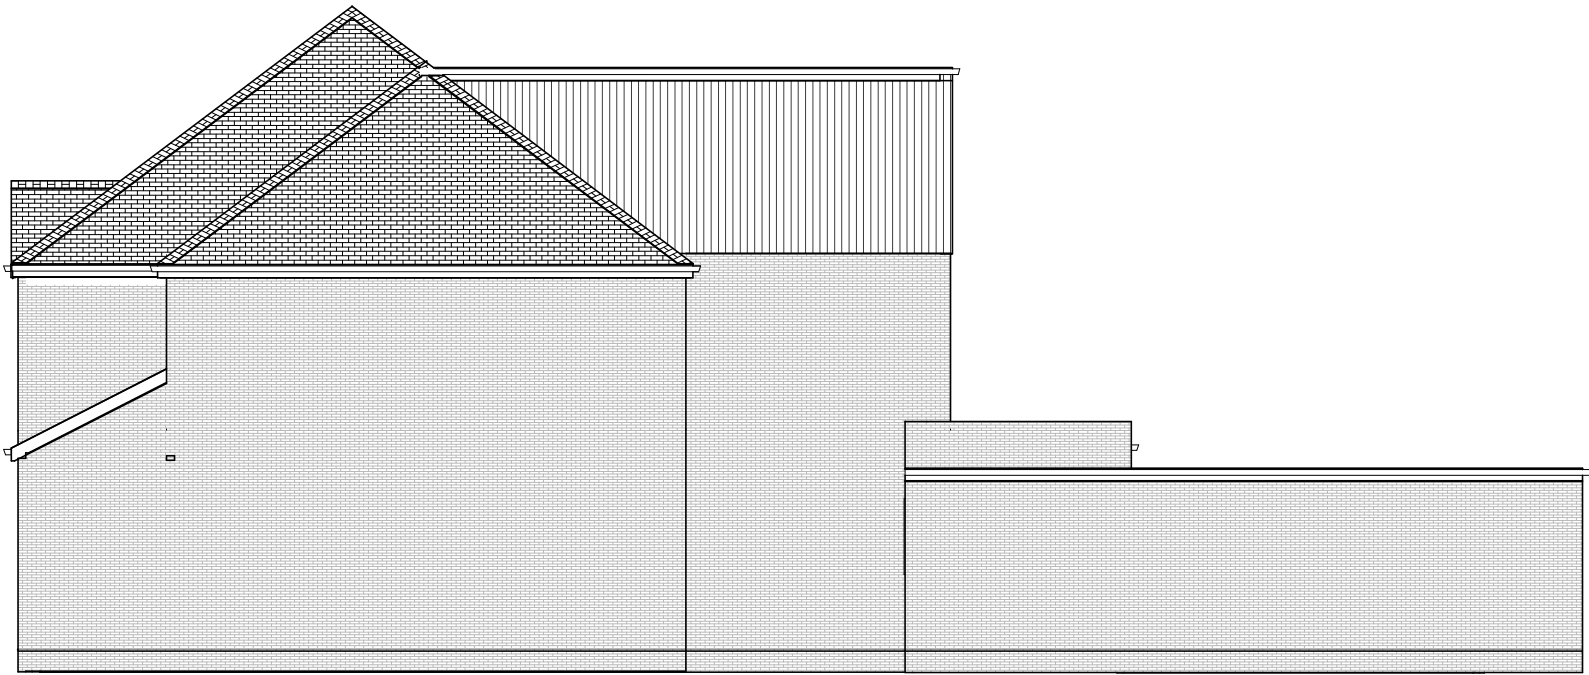

Proposed Left Elevation @1:100

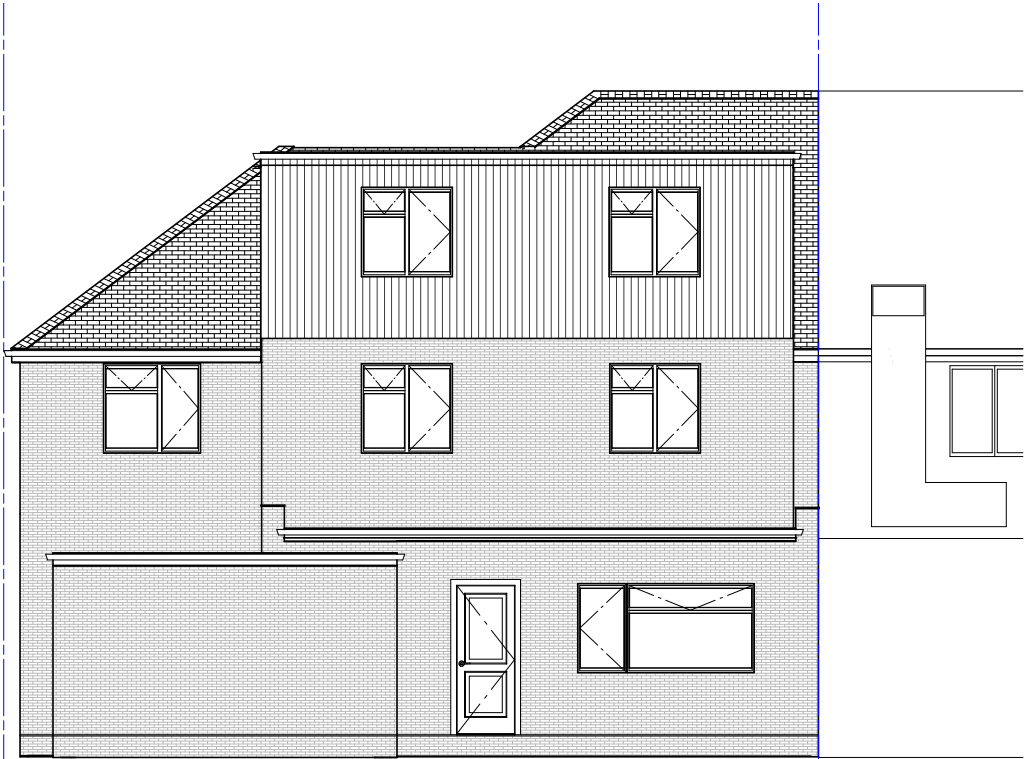

Proposed Rear Elevation @1:100

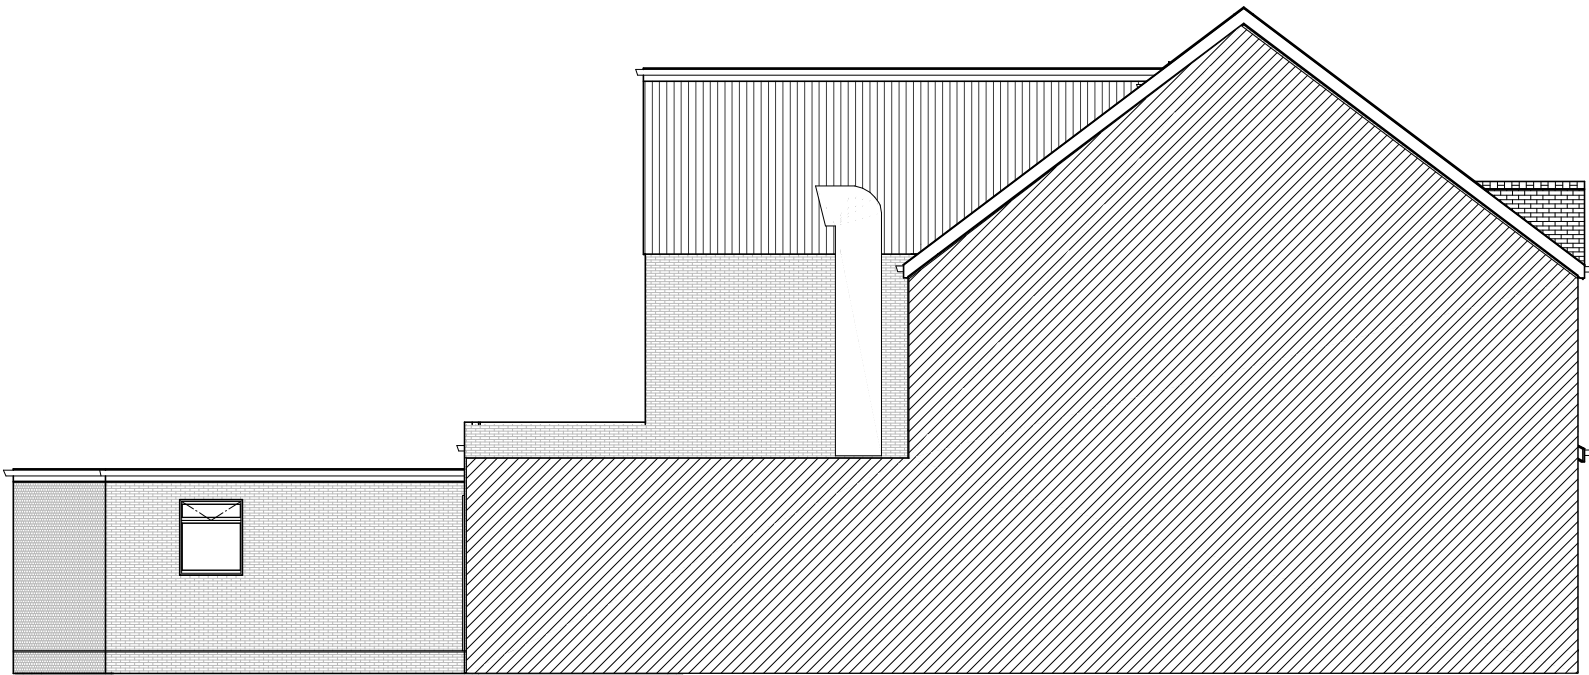

Proposed Right Elevation @1:100



Scale Bar 1:100

SHEET NUMBER

5

Drawn By:

Date:
20/11/2024

Scale: @ A3

PROPOSED ELEVATIONS

Plans prepared for: Mrs
Manjit Kaur

135a Wokingham
Road


© 2020

PROPOSED FLOOR
PLANS


Plans prepared for: Mrs
Manjit Kaur

135a Wokingham
Road

© 2020

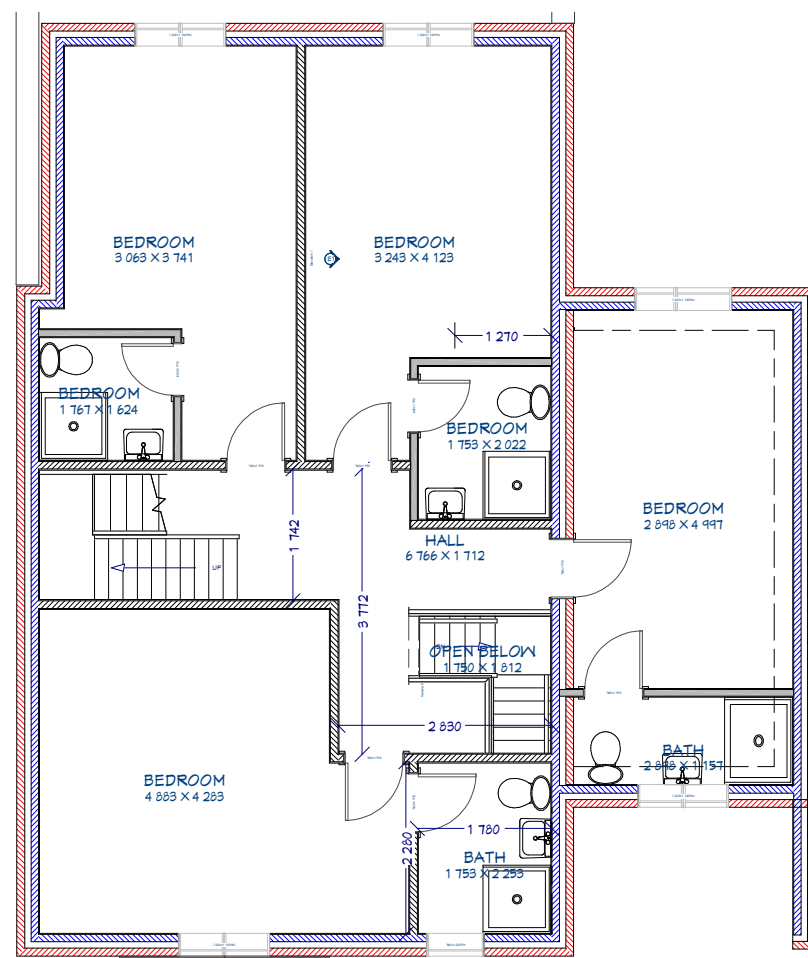

Proposed First Floor Plan @1:100

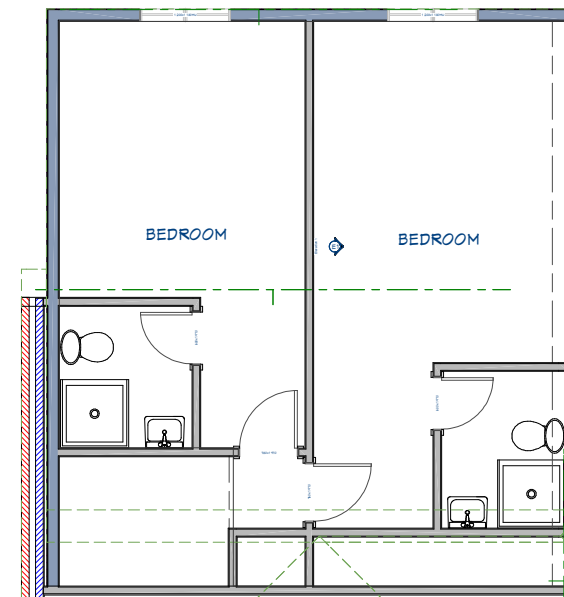

Proposed Loft Floor Plan @1:100

Scale Bar 1:100

