


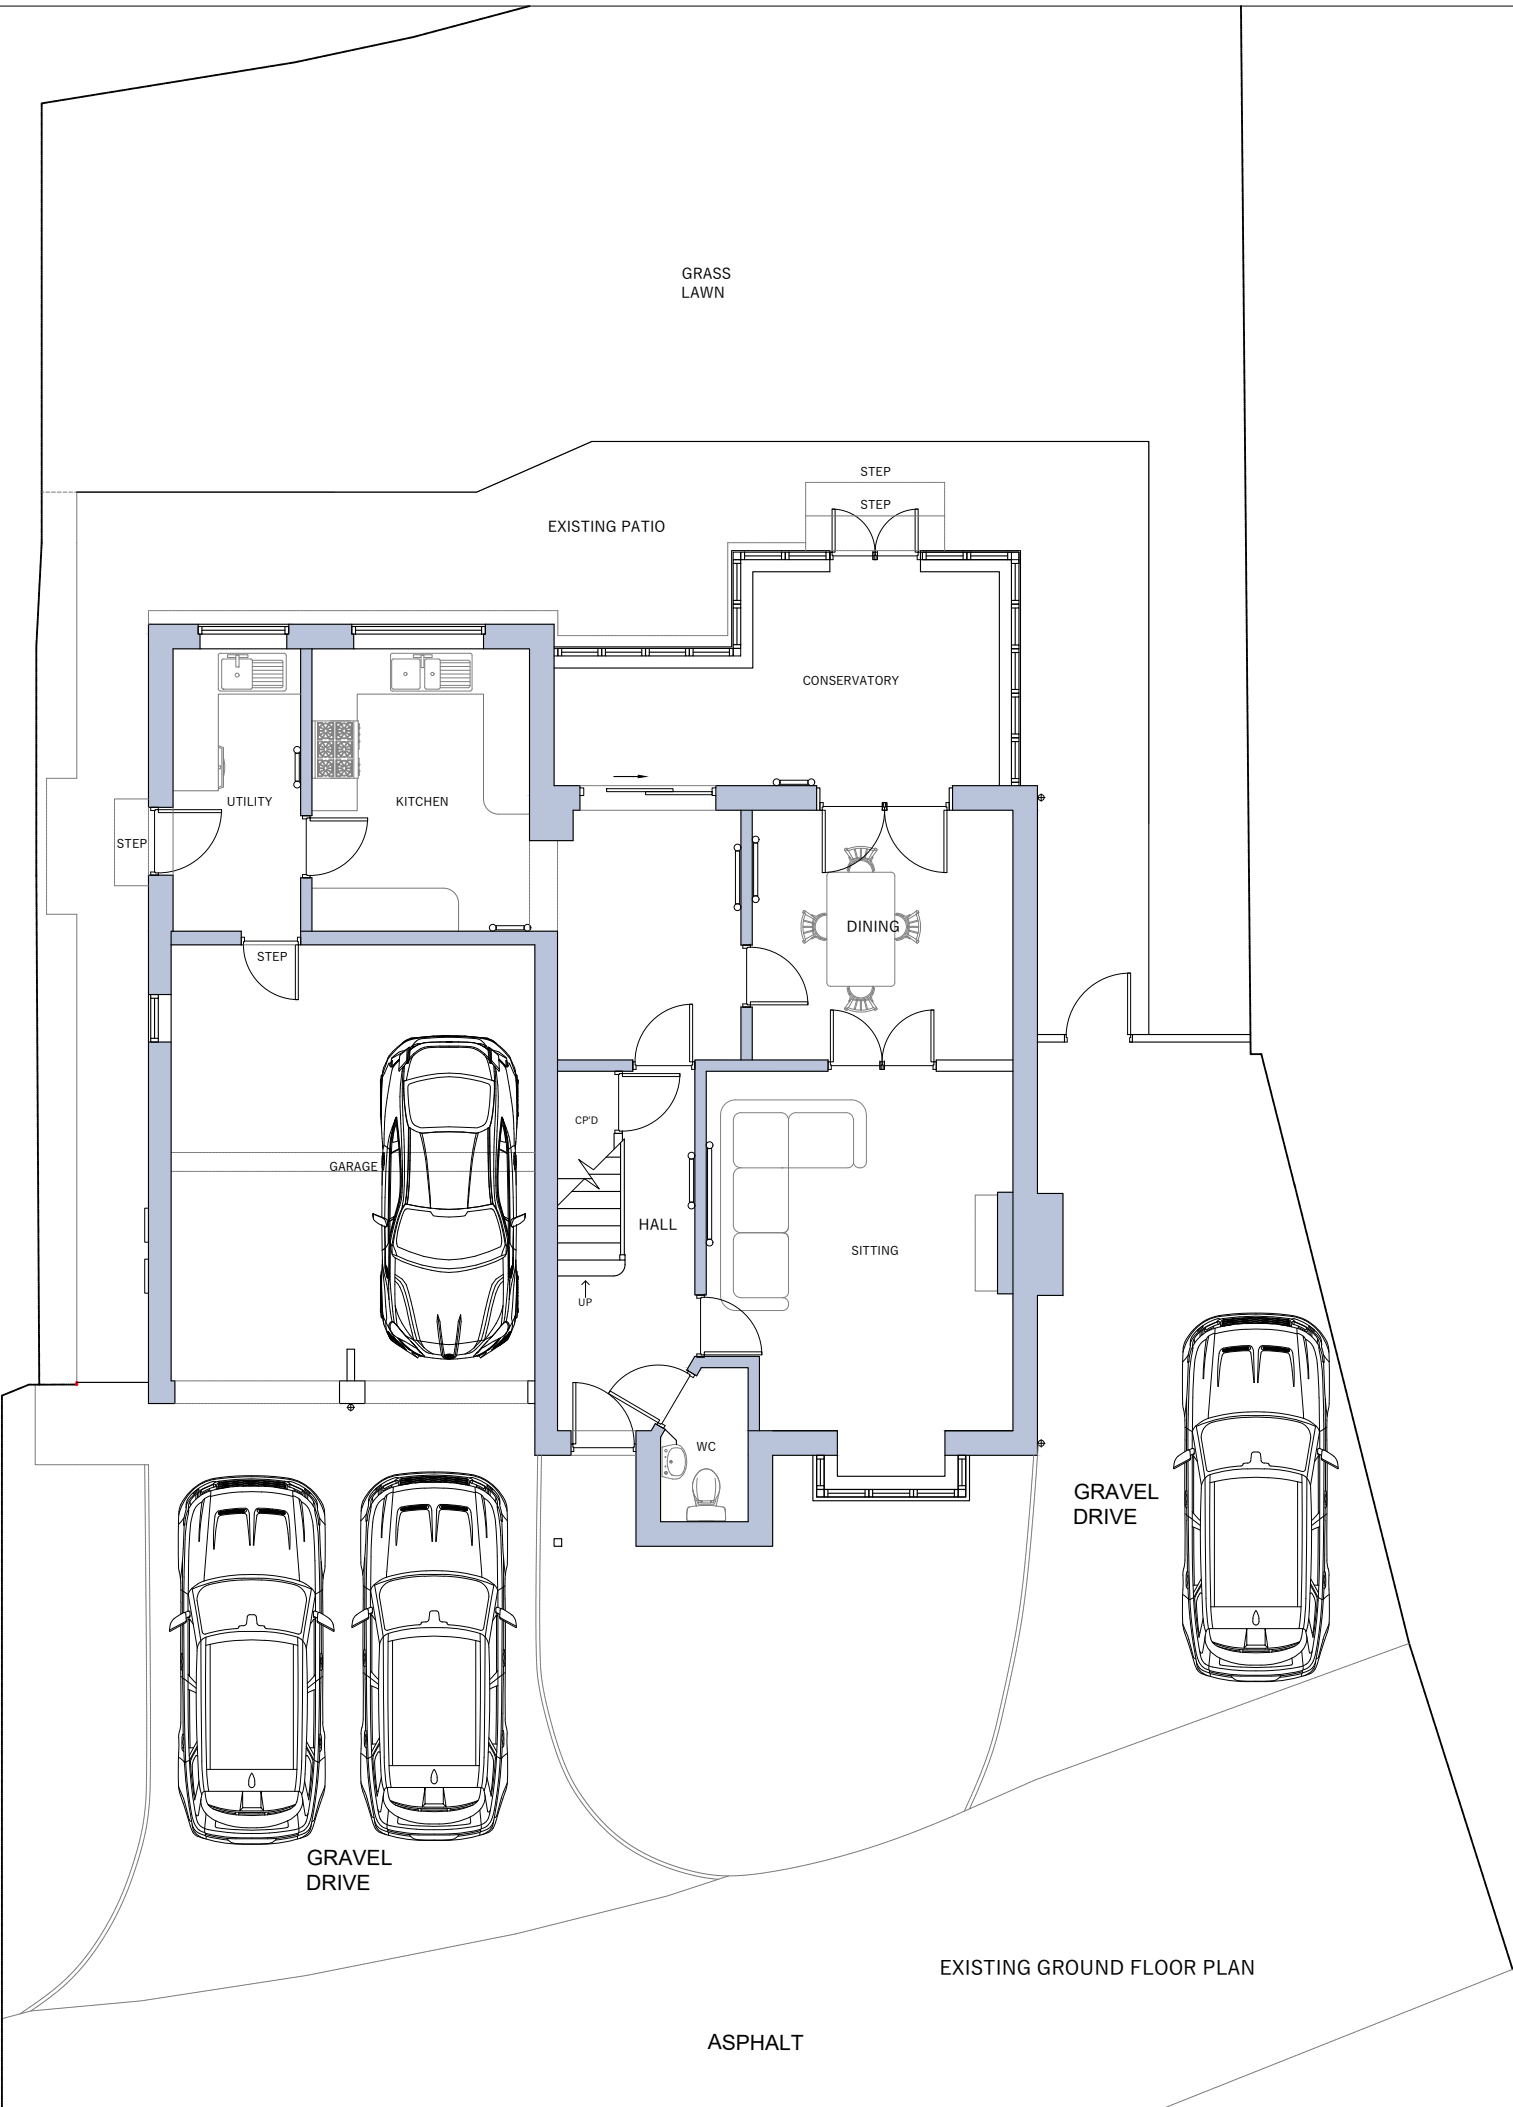

www.philipwadge.co.uk
info@philipwadge.co.uk
01635 736440

PROJECT
Rear extension and alterations

AT
77 Balmore Park
Caversham
Reading
RG4 8PX

TITLE
EXISTING FLOOR PLANS

DATE
21/11/24

SCALE
1:50 @ A1
1:100 @ A3

DRAWING NUMBER
24036/PL/04

Rev
C

All Rights Reserved © Philip Wadge Associates Ltd 2024

