


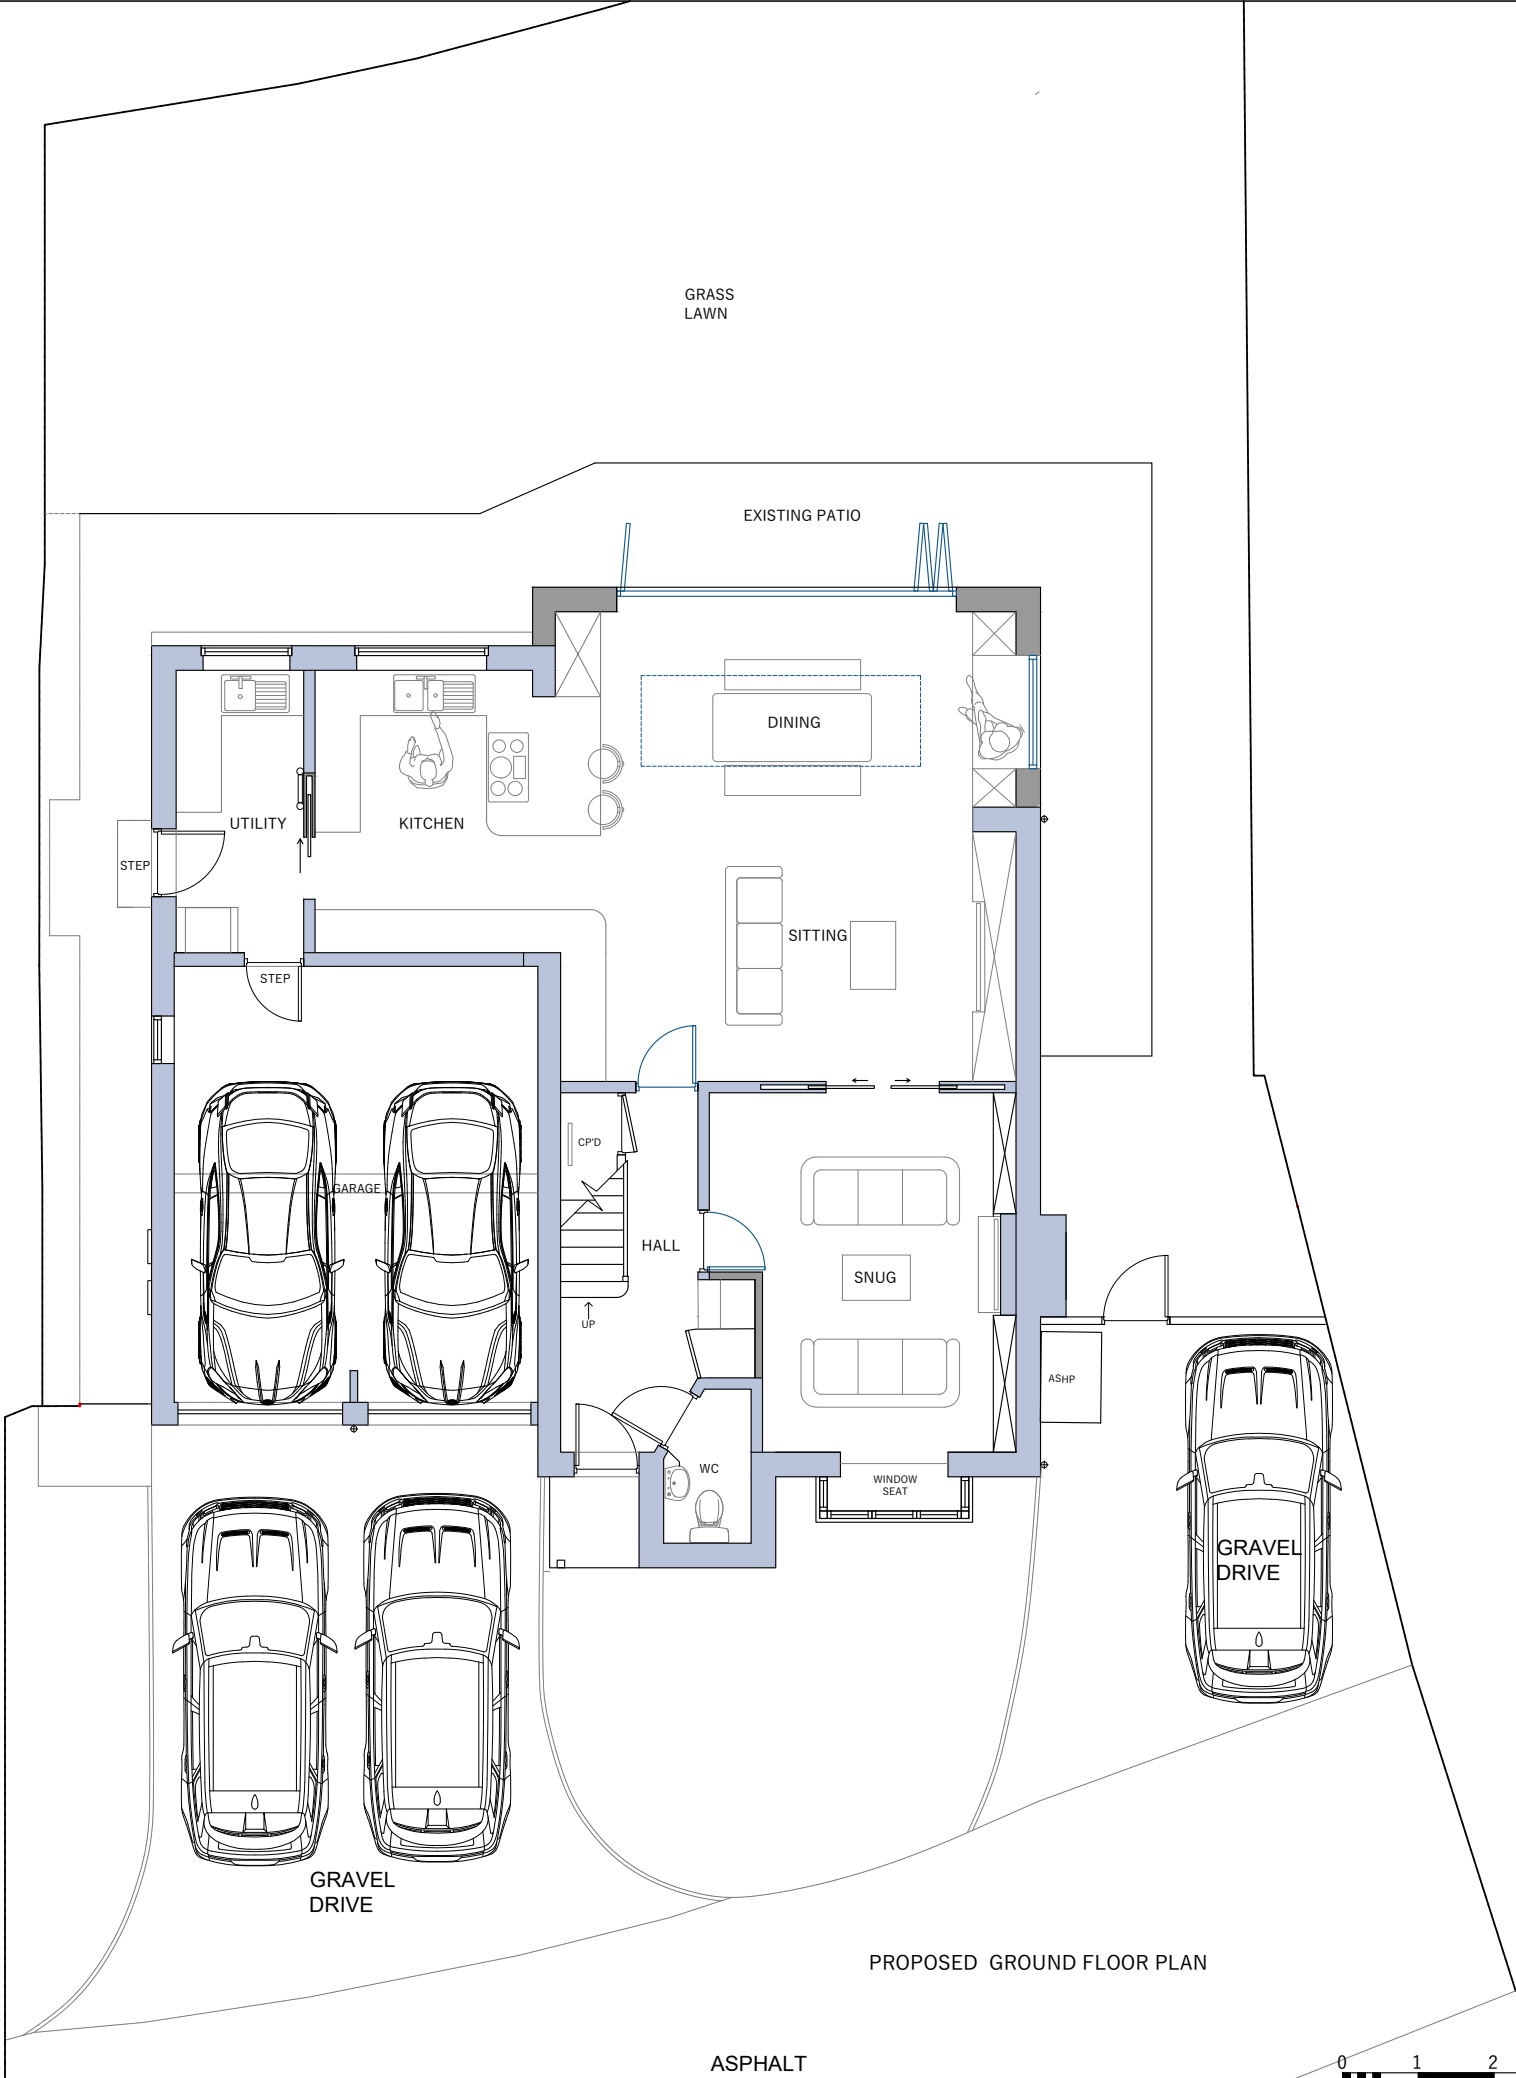

 PHILIP WADGE ARCHITECTURE		www.philipwadge.co.uk info@philipwadge.co.uk 01635 736440
PROJECT Rear extension and alterations		AT 77 Balmore Park Caversham Reading RG4 8PX
TITLE PROPOSED FLOOR PLANS		DATE 21/11/24
SCALE 1:50 @ A1 1:100 @ A3	DRAWING NUMBER 24036/PL/06	Rev C
All Rights Reserved © Philip Wadge Associates Ltd 2024		