





Site Plan 1:100

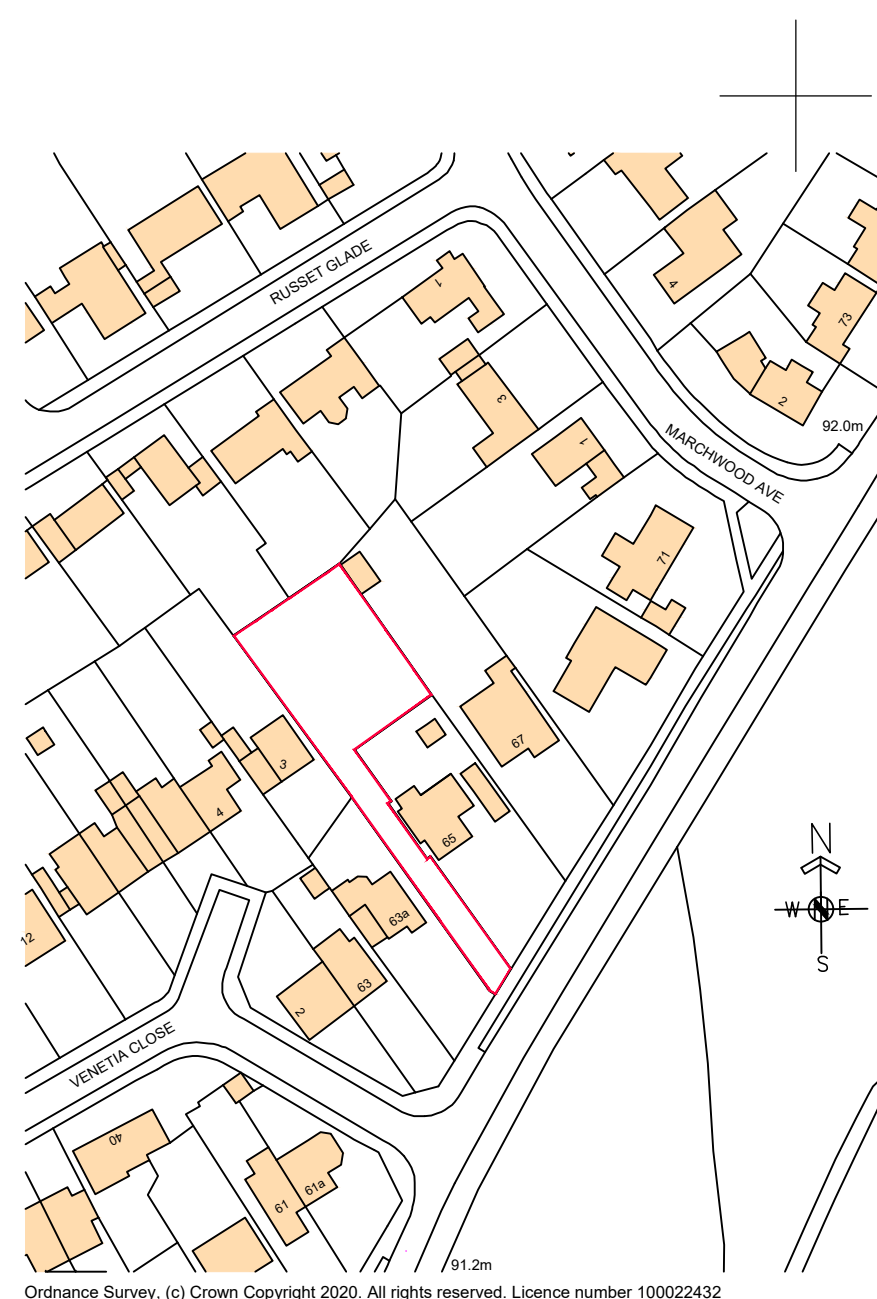

Location Plan 1:1250

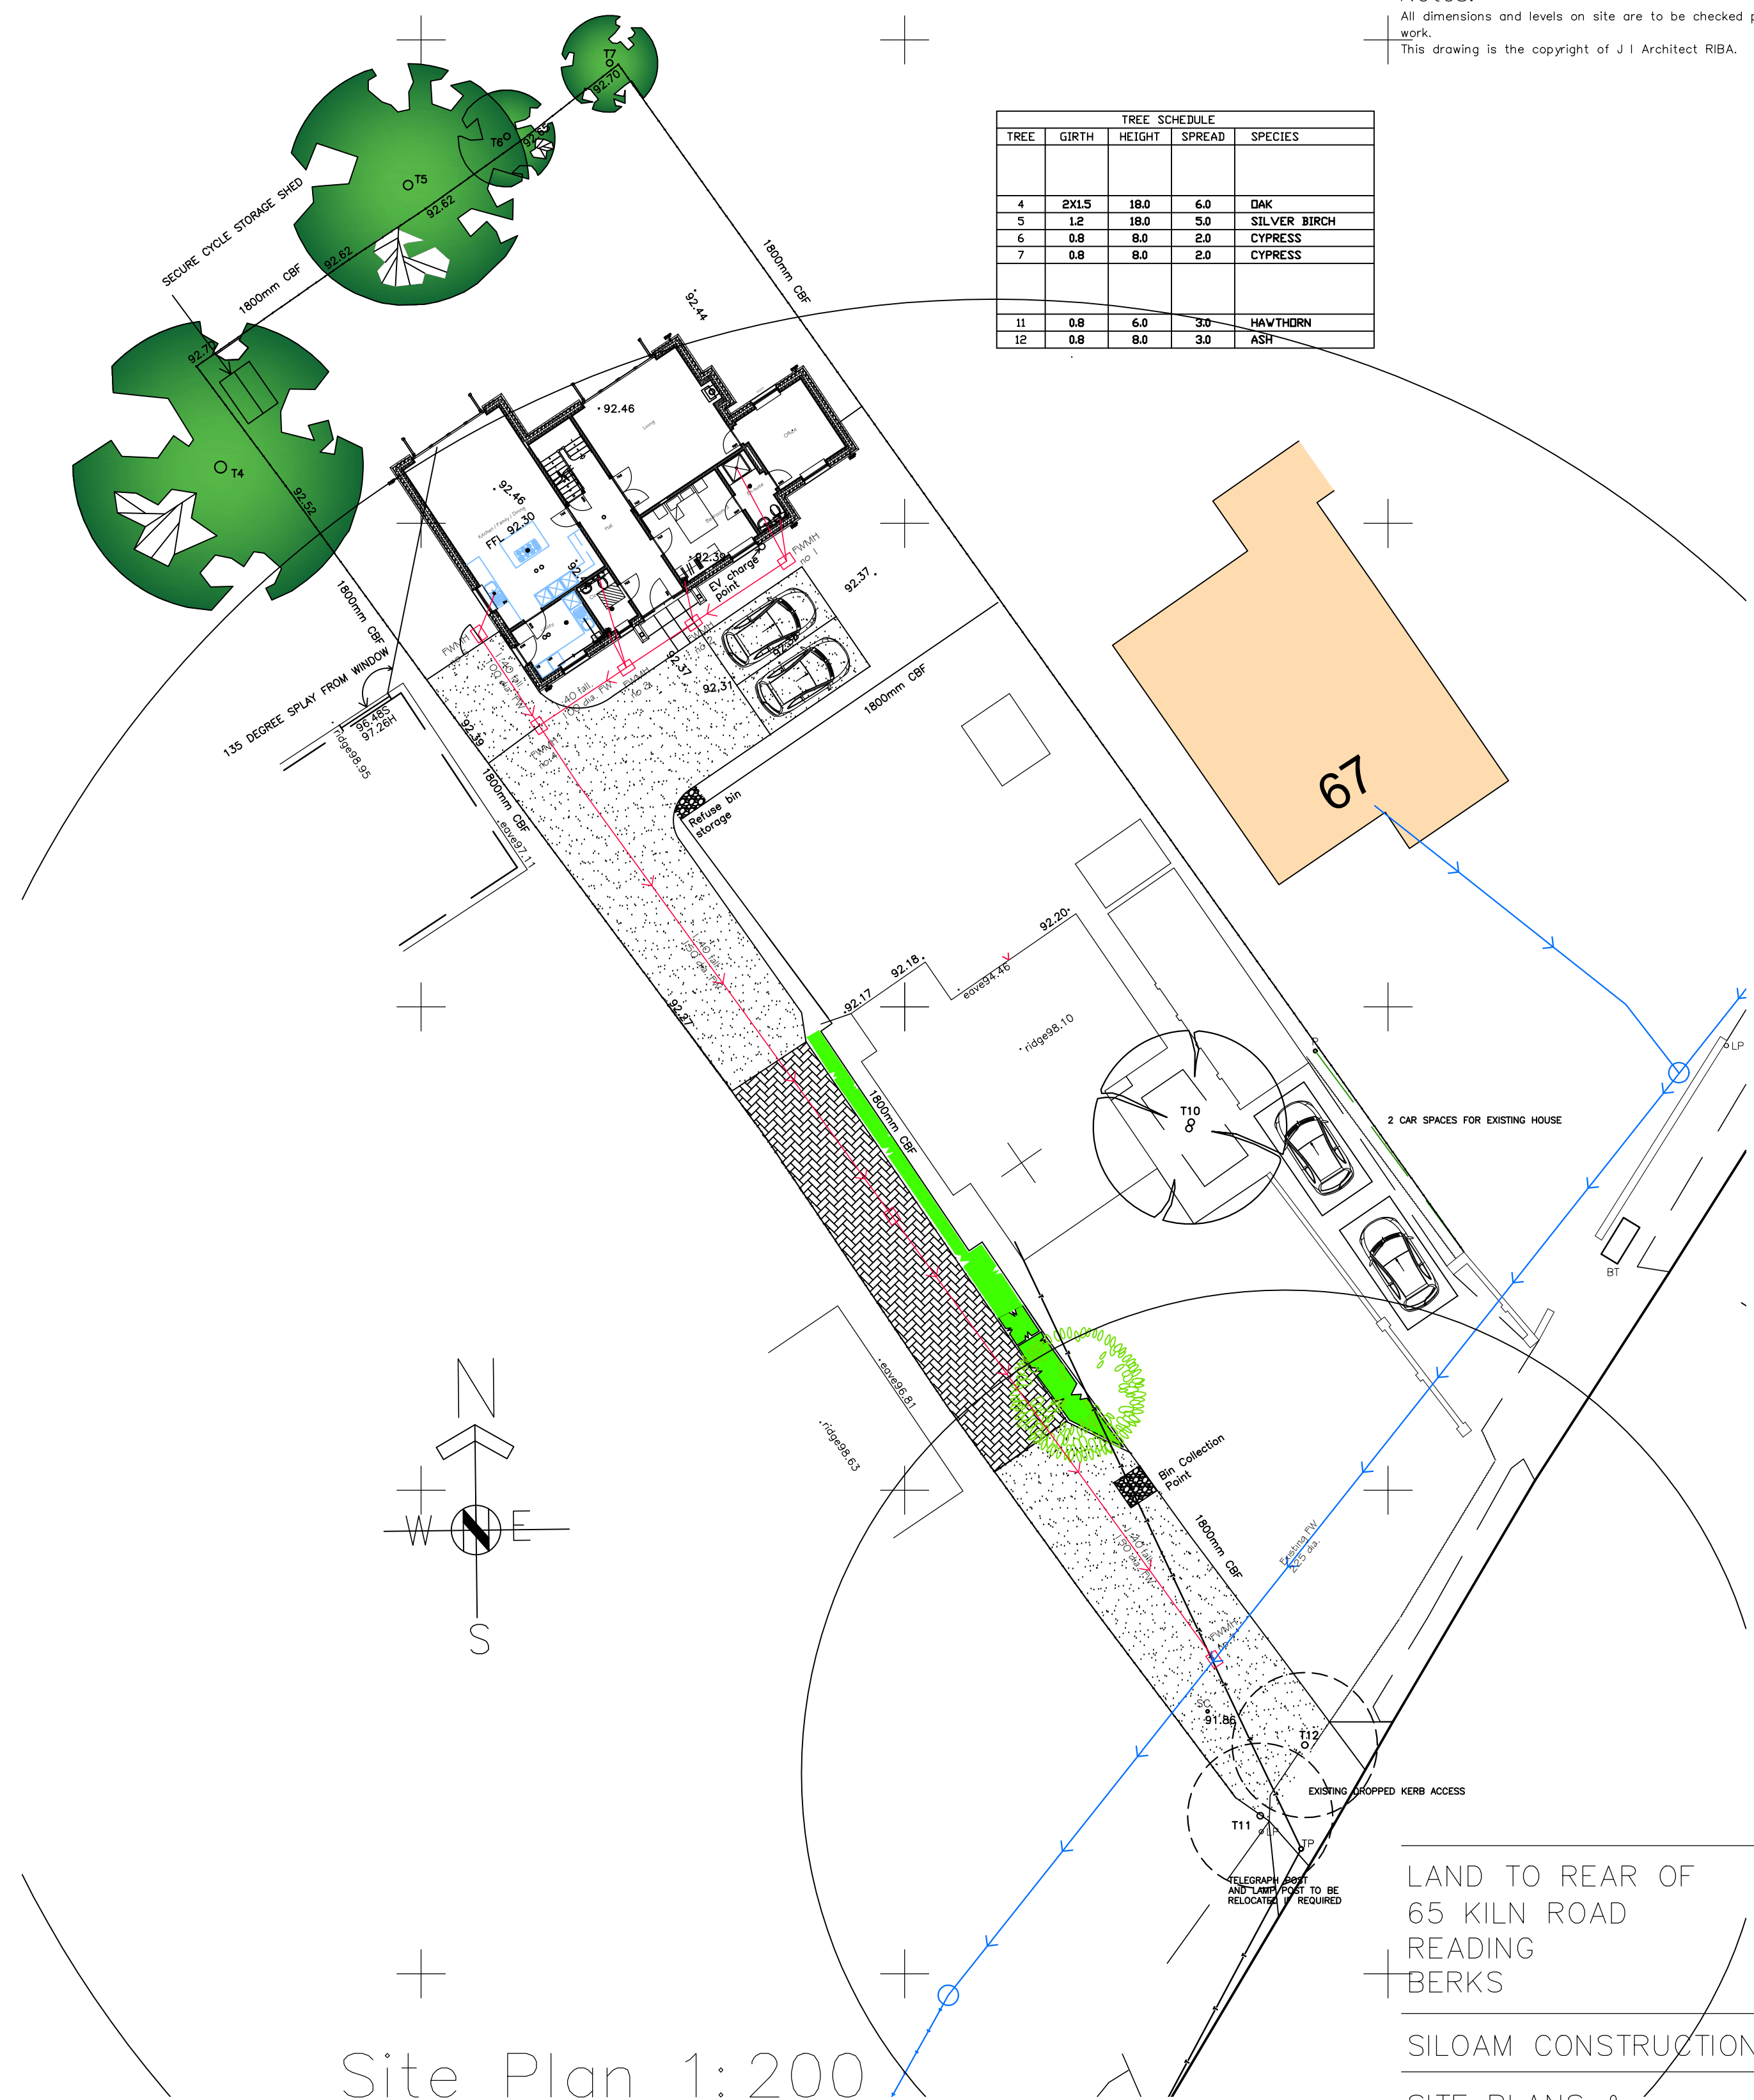

Site Plan 1:200

TREE SCHEDULE				
TREE	GIRTH	HEIGHT	SPREAD	SPECIES
4	2X1.5	18.0	6.0	DAK
5	1.2	18.0	5.0	SILVER BIRCH
6	0.8	8.0	2.0	CYPRESS
7	0.8	8.0	2.0	CYPRESS
11	0.8	6.0	3.0	HAWTHORN
12	0.8	8.0	3.0	ASH


Notes.
All dimensions and levels on site are to be checked prior to commencement work.
This drawing is the copyright of J I Architect RIBA.

LAND TO REAR OF
65 KILN ROAD
READING
BERKS

SILAM CONSTRUCTION

SITE PLANS &
LOCATION PLAN

SCALE 1:100 DATE Dec 2021

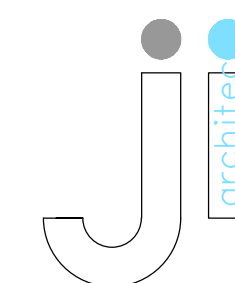

J I Architects
5 Butt Street
Minchinhampton
Gloucestershire GL6 9JP
01453 451 457
john@jiarchitects.co.uk

P R E L I M I N A R Y

PROJECT 135 DWG.20