




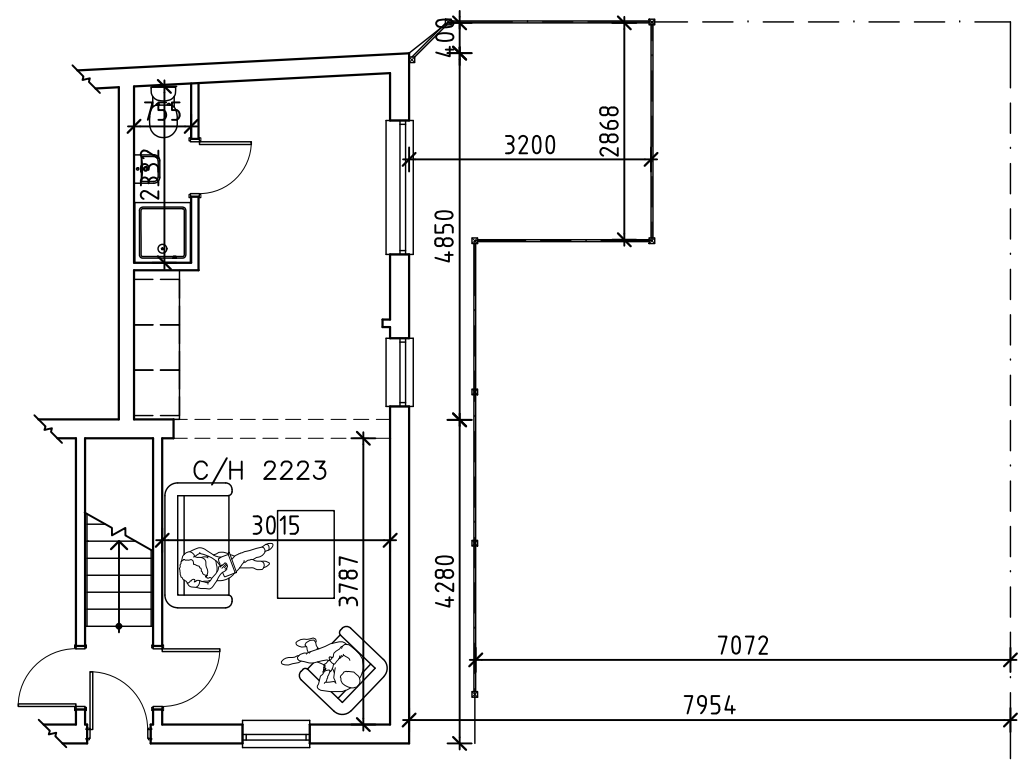


0 1 2 3 Metres
SCALE BAR @ 1-100
Existing Floor Plan

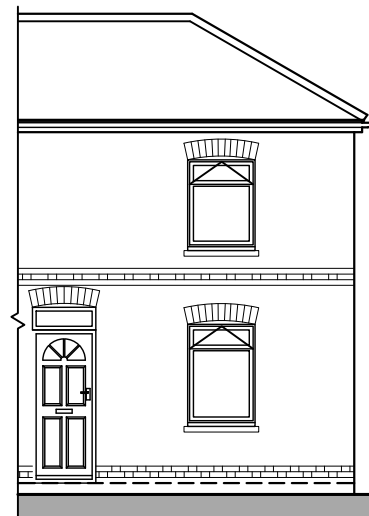


0 1 2 3 Metres
SCALE BAR @ 1-100
Existing Front Elevation

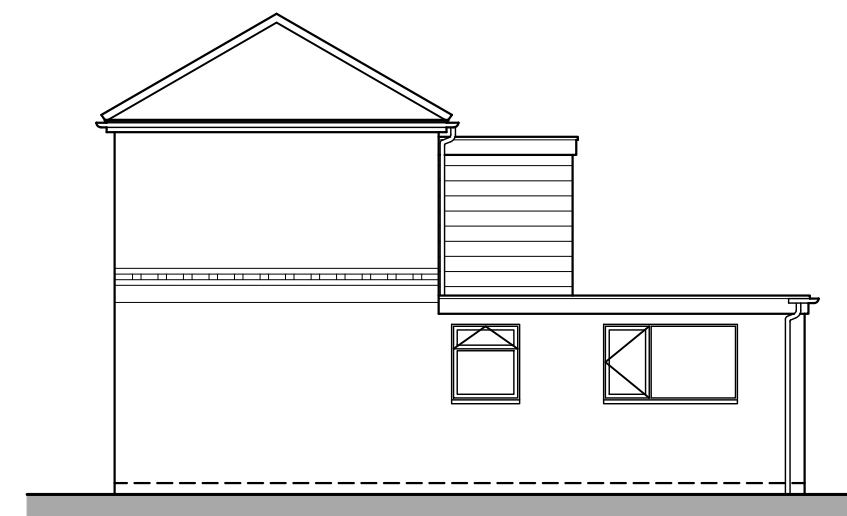


0 1 2 3 Metres
SCALE BAR @ 1-100
Existing Side Elevation

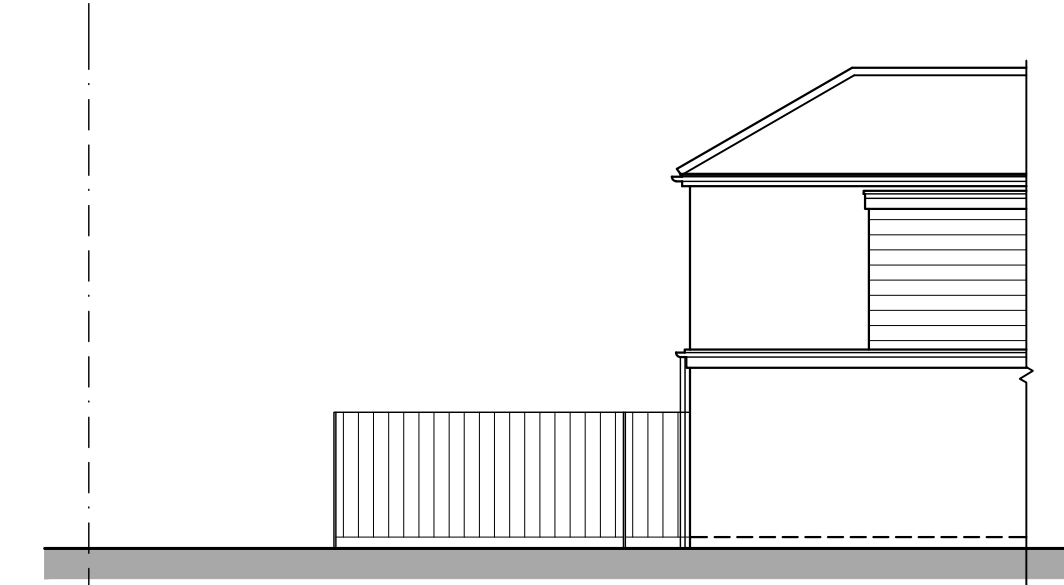


0 1 2 3 Metres
SCALE BAR @ 1-100
Existing Rear Elevation

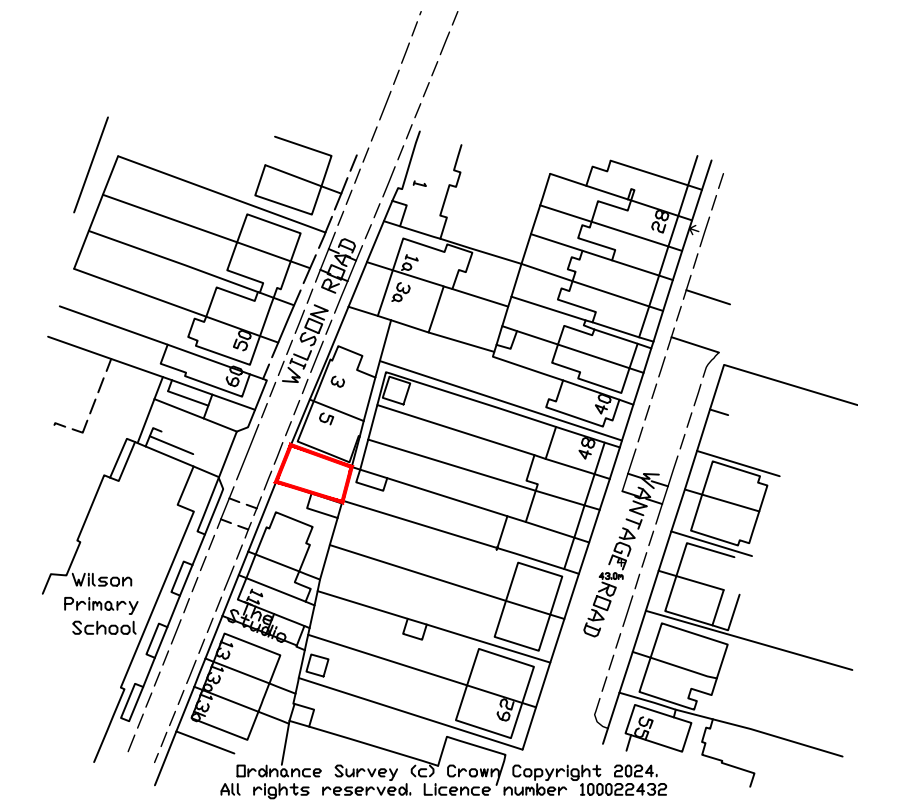

0 10 20 30 Metres
SCALE BAR @ 1-1250
Location Plan 1-1250

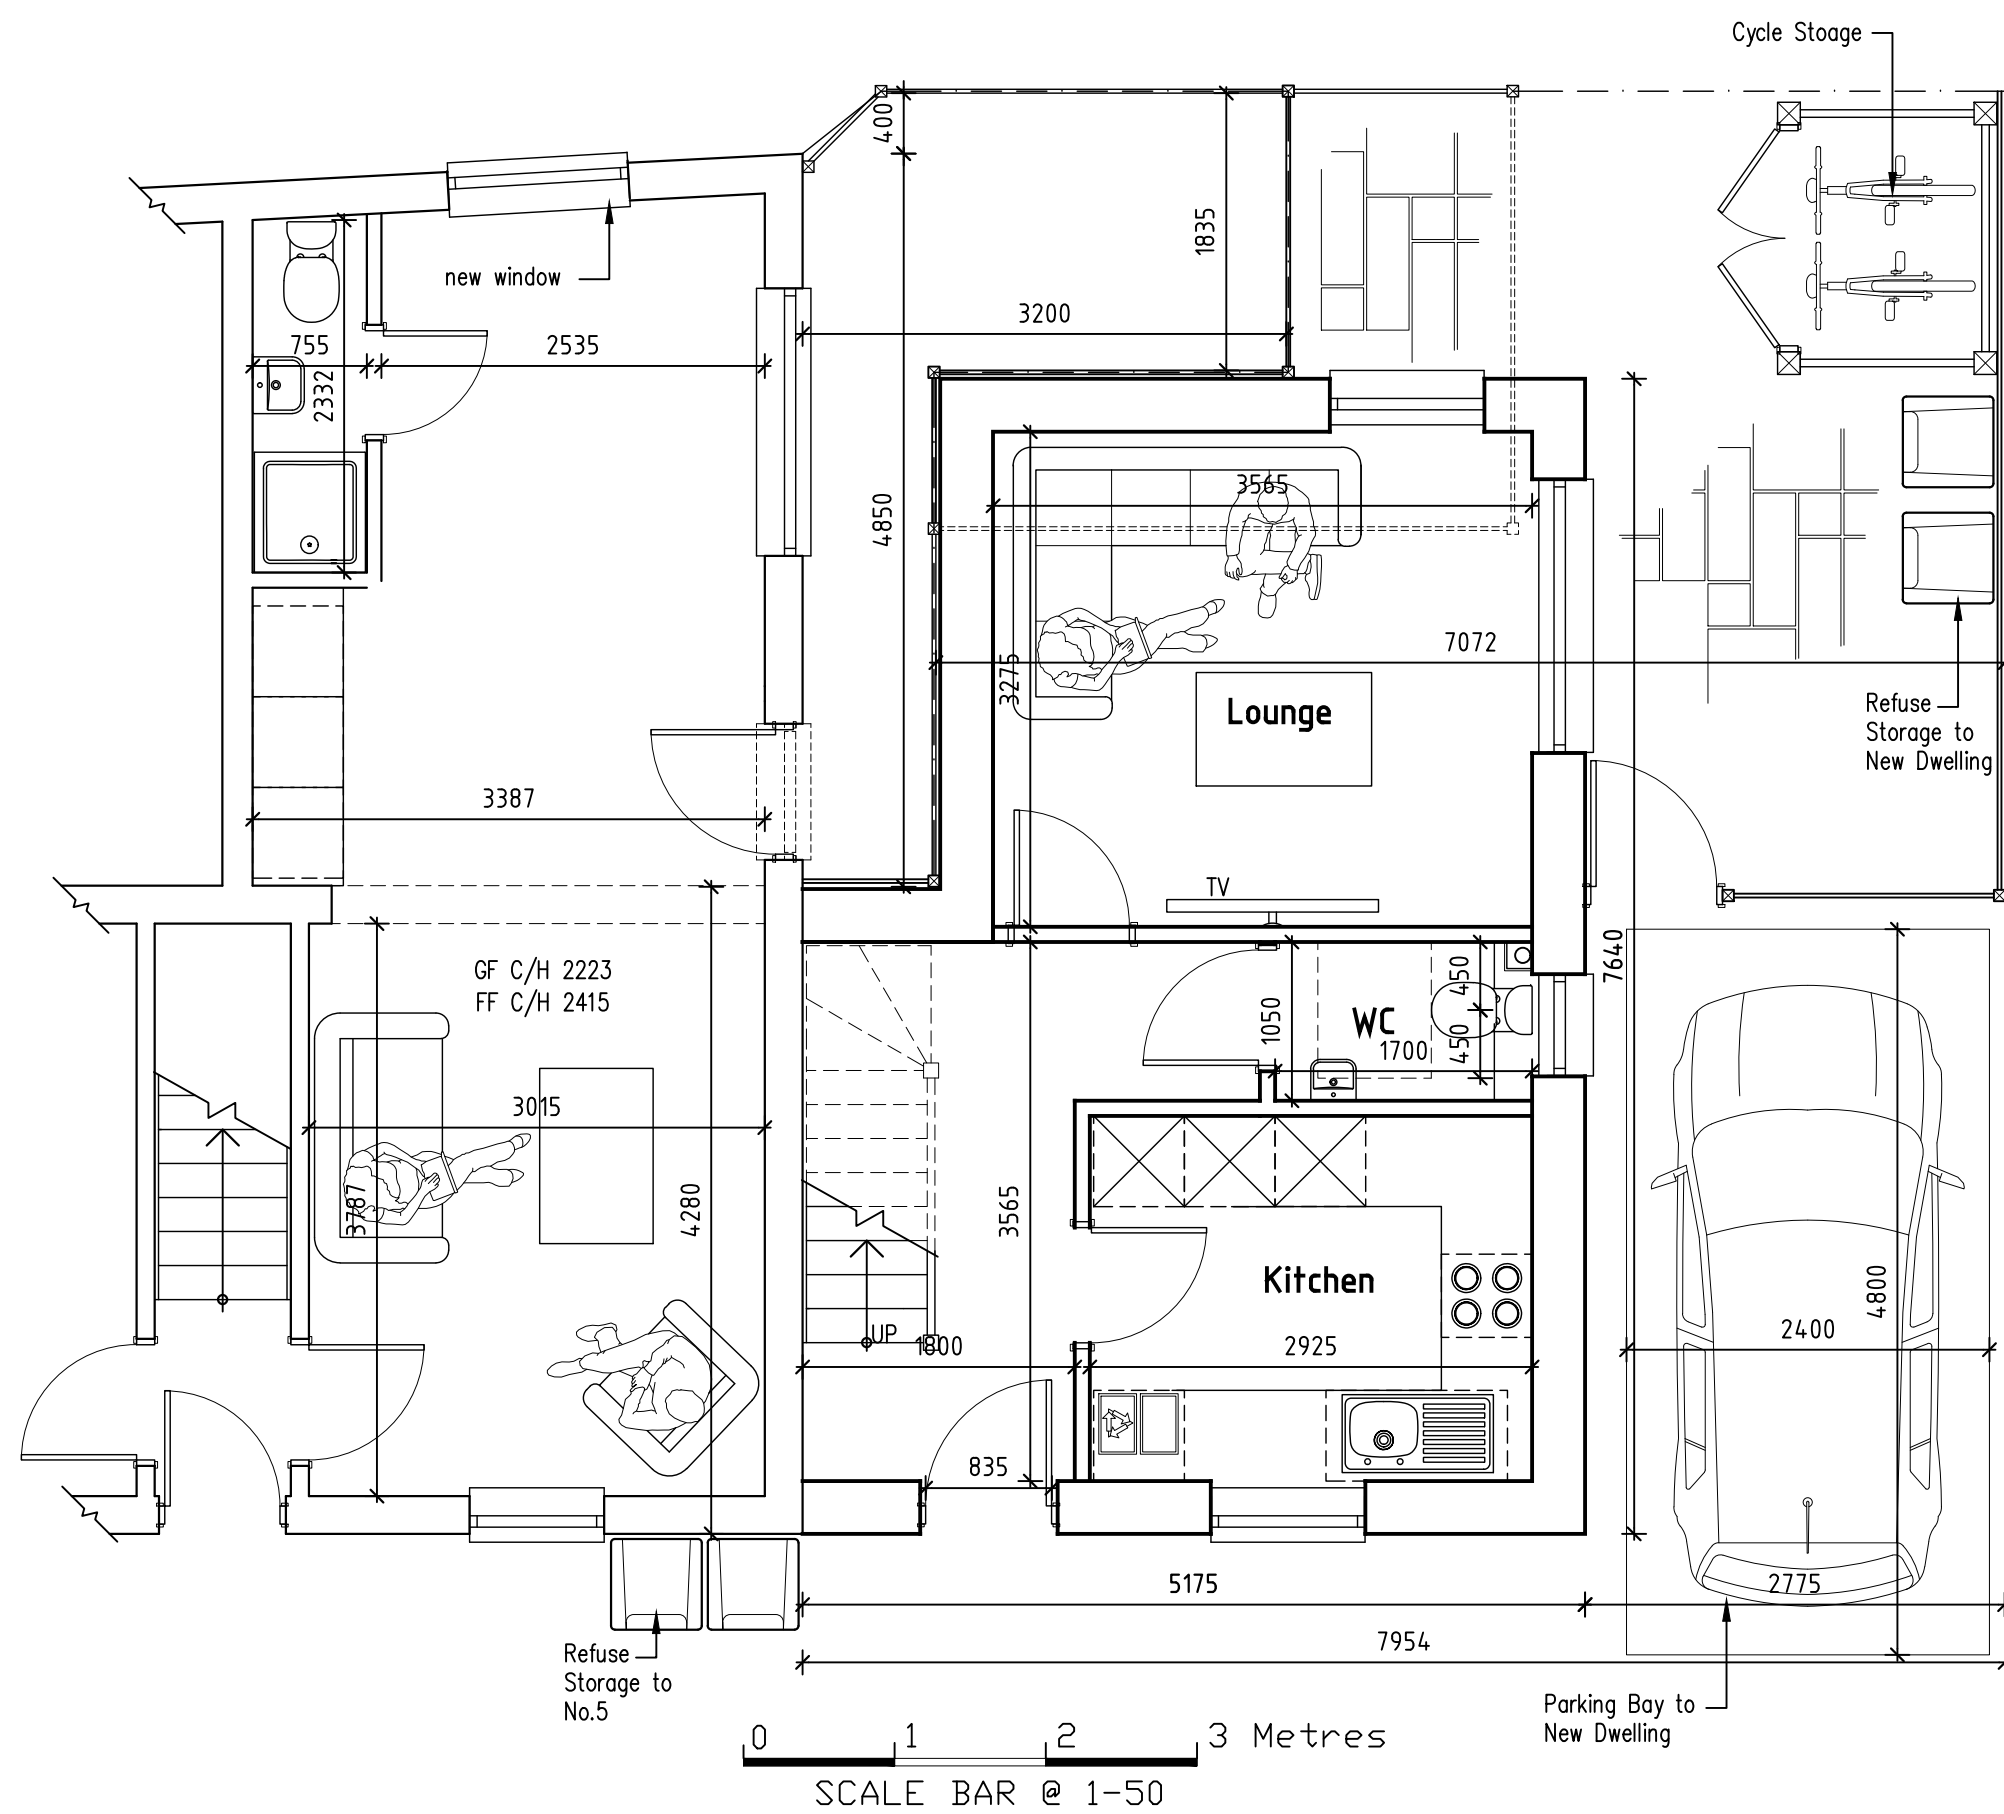


0 1 2 3 Metres
SCALE BAR @ 1-50
Proposed Ground Floor Plan

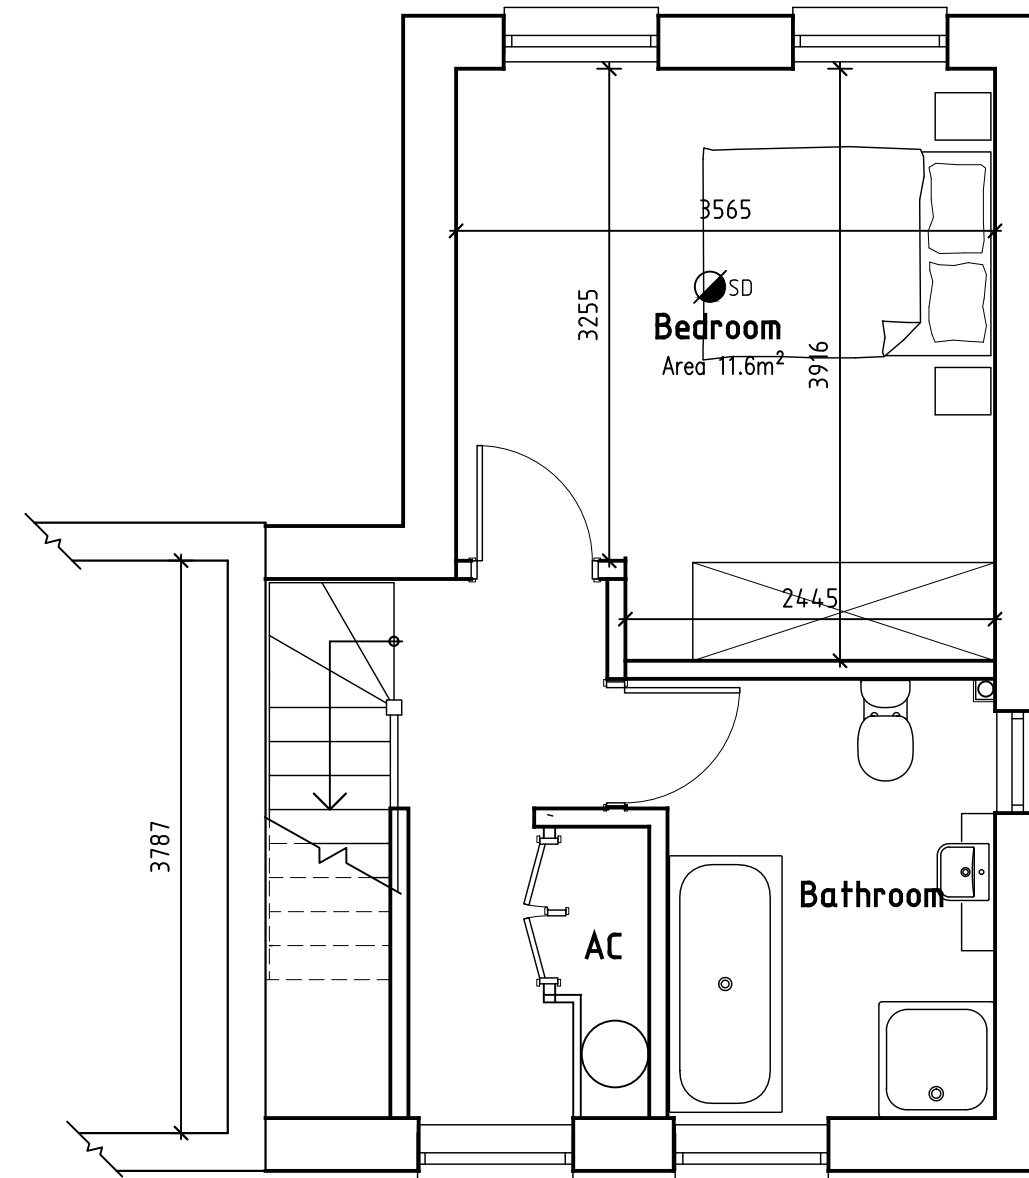


0 1 2 3 Metres
SCALE BAR @ 1-50
Proposed First Floor Plan




0 1 2 3 Metres
SCALE BAR @ 1-50
Proposed Front Elevation

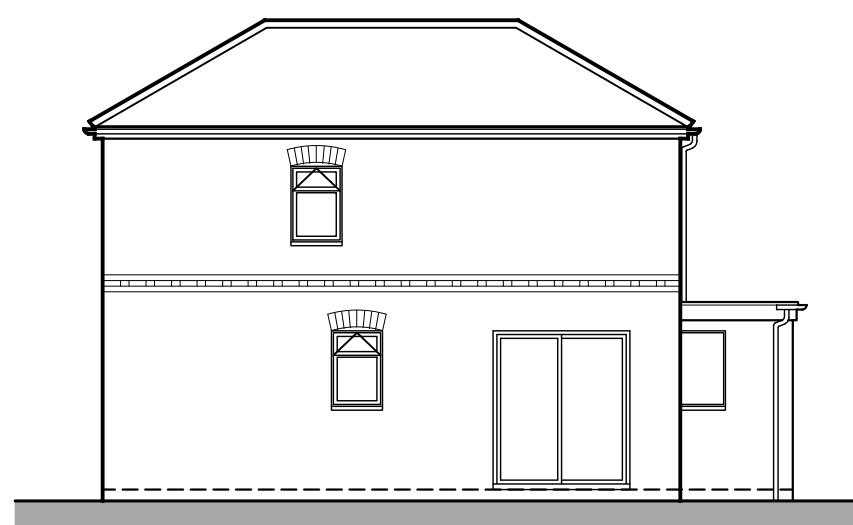

0 1 2 3 Metres
SCALE BAR @ 1-100
Proposed Side Elevation

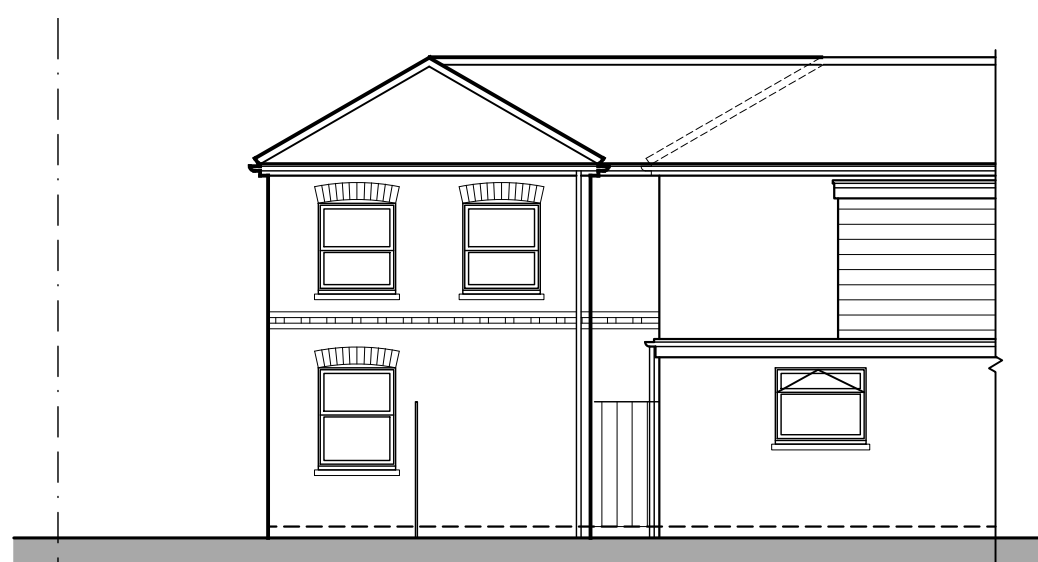

0 1 2 3 Metres
SCALE BAR @ 1-100
Proposed Rear Elevation

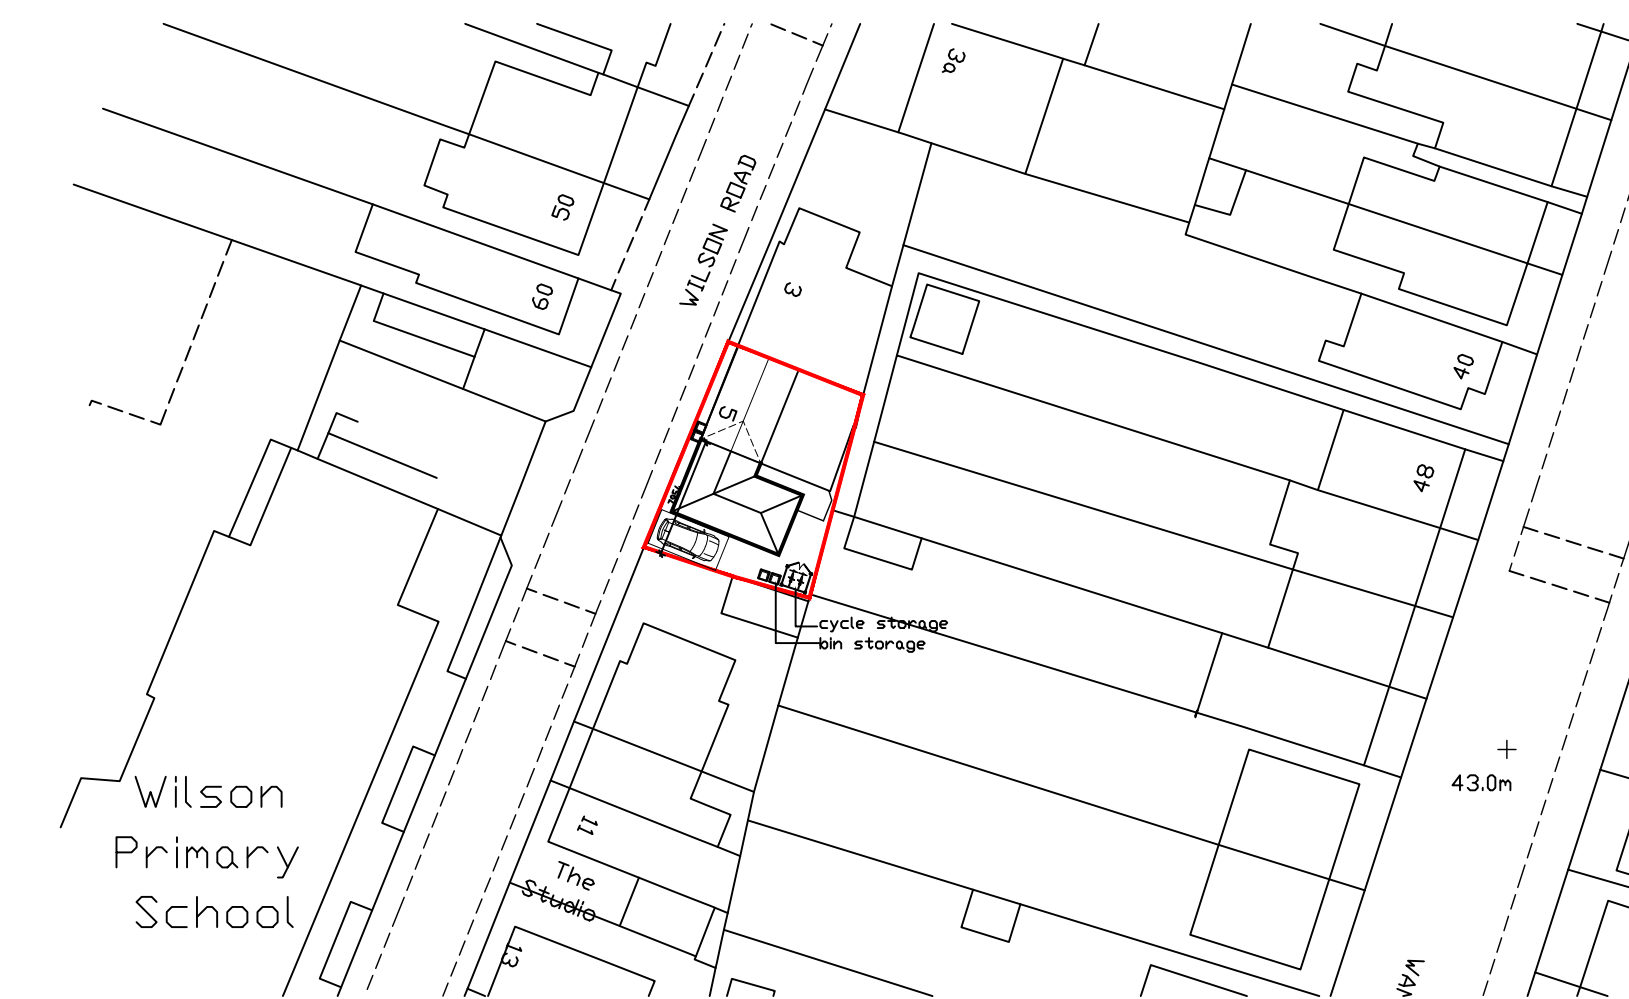

0 10 20 30 Metres
SCALE BAR @ 1-500
Block Plan 1-500



Rev.	Description	Date
A	General updates added	22-10-2024
B	Layout updated	14-10-2024
C	Layout updated	20-11-2024

JOB TITLE
Site Adjacent 5 Wilson Road
Reading

TITLE
Proposed Plans & Elevations

SCALE
1:50 1:100

DATE
September 2024

DRAWING No.
01 C