


Proposed GA First Floor
1 : 100

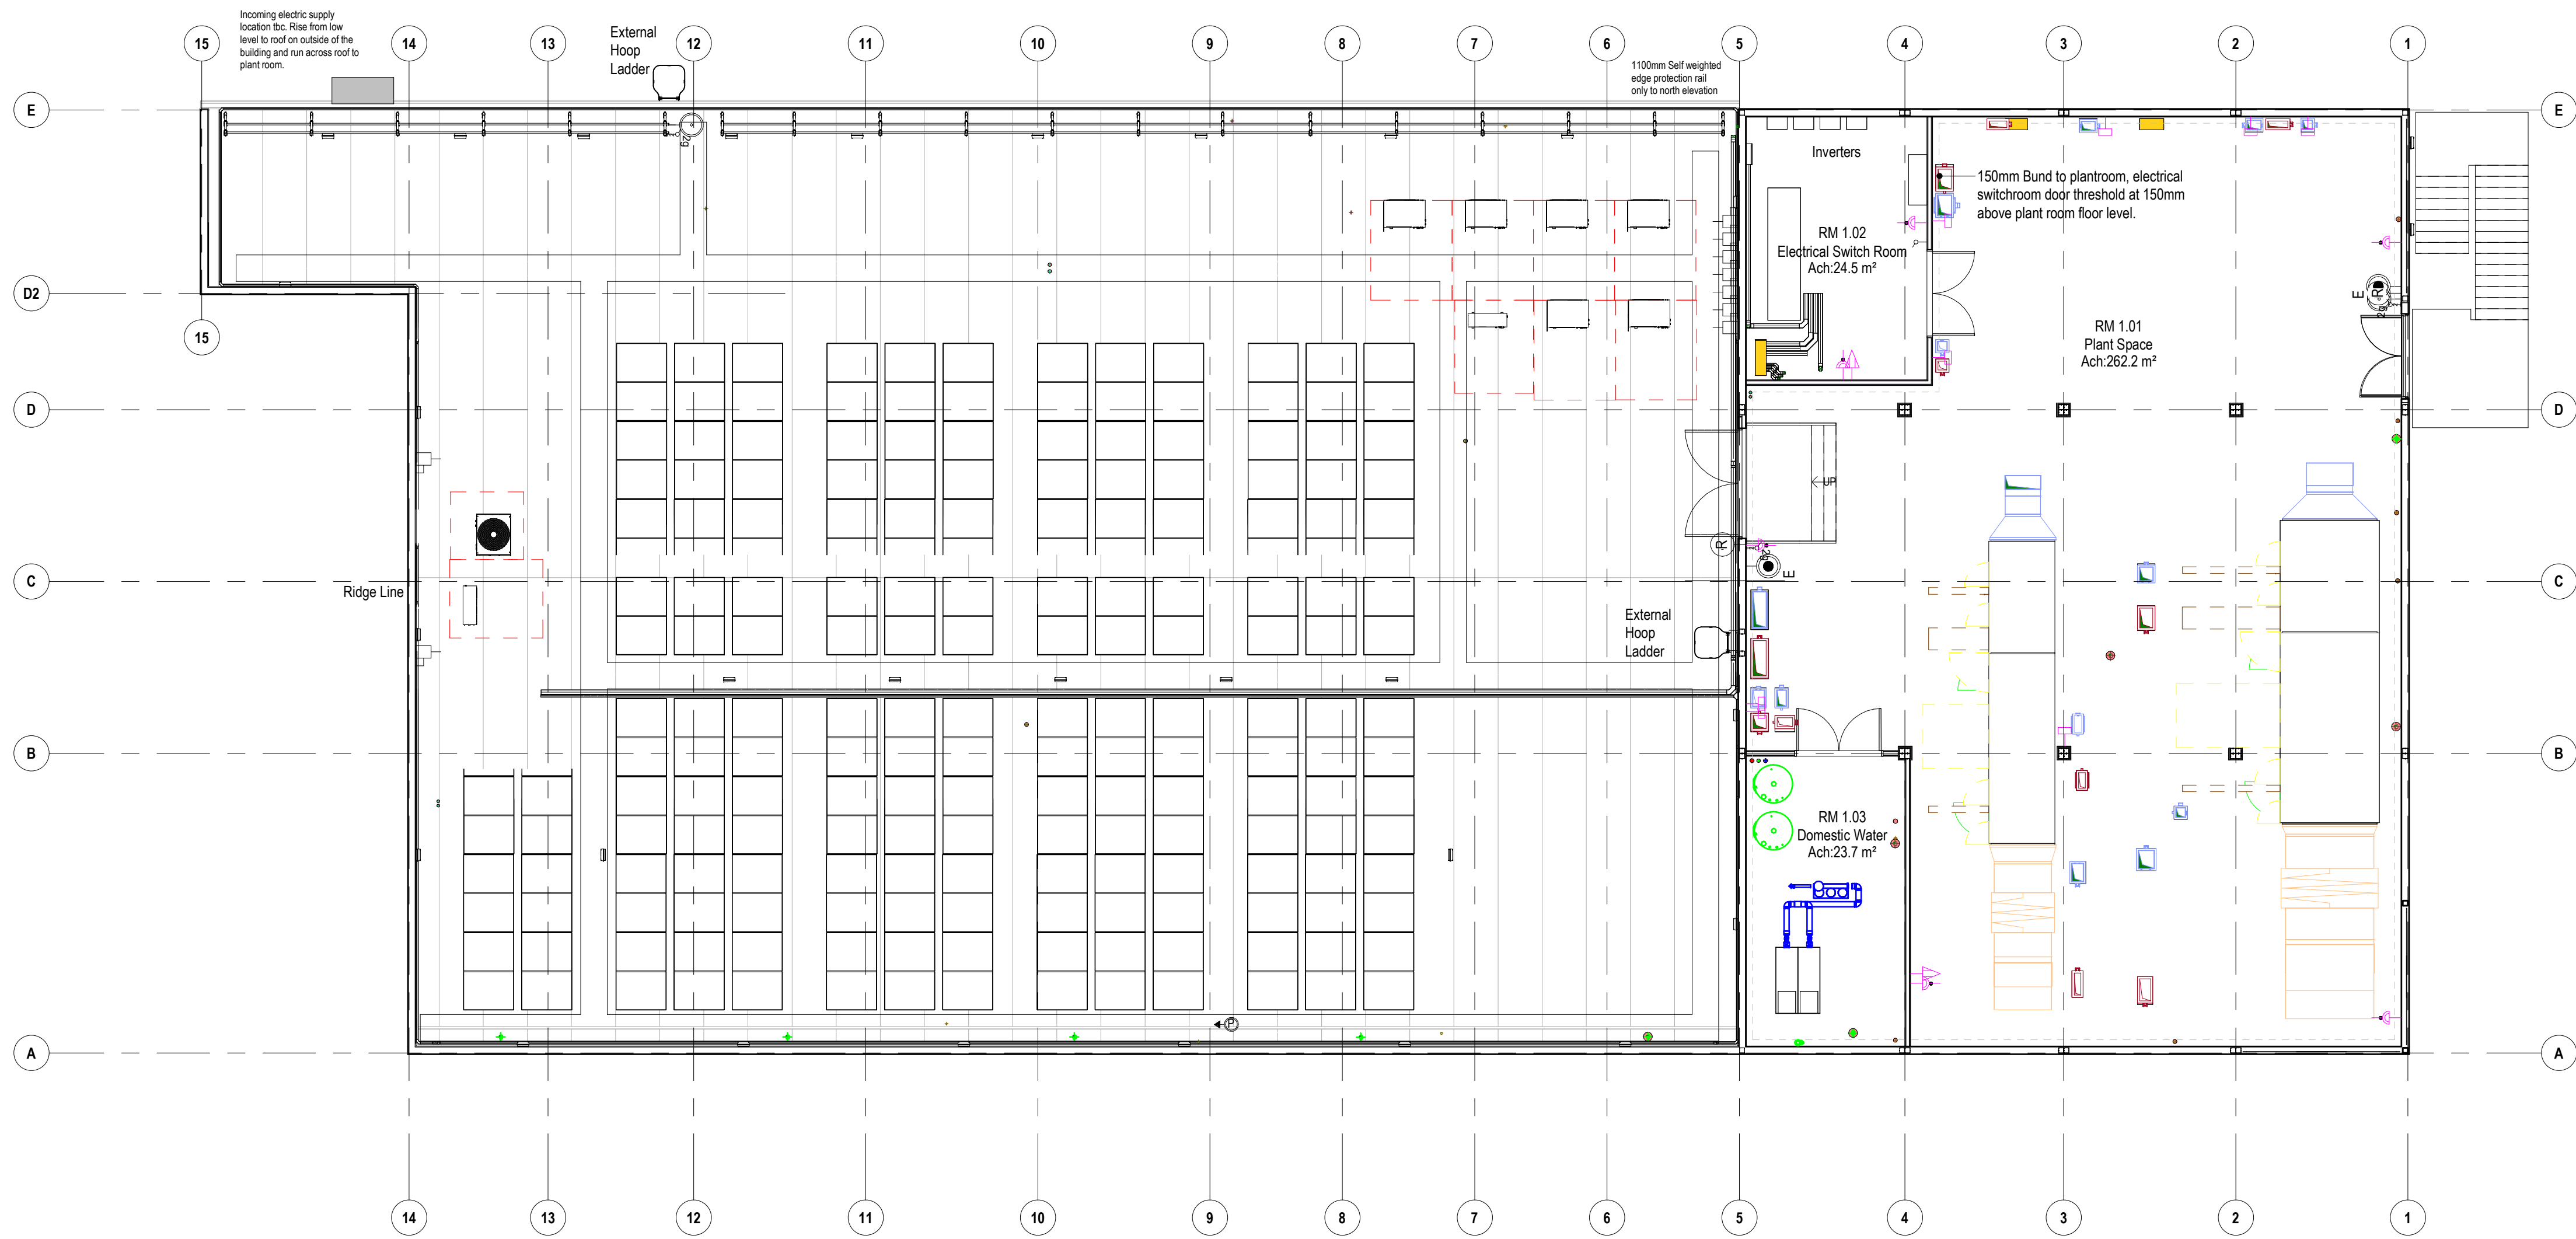

Notes:

- This drawing is copyright.
- Do not scale dimensions from this drawing.
- This drawing is to be read in conjunction with all other relevant drawings. • All discrepancies on this drawing are to be reported to the architect.
- Do not modify any element of this drawing.
- Use drawing only for purpose(s) issued.
- This drawing may contain colour.

North Point

Scale Bar

0 1m 3m 5m

Scale: 1:100

Key Plan

Hazard

HAZ-xx

To warn of significant hazards or information that is unusual

To be read in conjunction with all other consultant's information

Refer to CDM Schedule XXXX-IB-XX-XX-SC-A-572-0010

The following external model files are included within this drawing:

P04	03/10/2024	Stage 4 Issue	MJS	AG
P03	18/07/2024	External Plantroom door increased to 2500wx2400h structural opening following MEP discussion, external hooped cat ladder moved to be 2000mm clear of the increased size door. Note added regarding Plant room 150mm bund.	MH	AG
P02	12/07/2024	Stage 3 Issue	MJS	AG
P01	FIRST ISSUE		MJS	AG
Rev	Date	Revision Notes	Drawn	Review

Logos

T: +44(0)161 6940123 | E: info@mtxcontracts.co.uk | W: www.mtx.co.uk

www.arcadis.com

Project

Royal Berkshire Hospital - Integrated Care Service - Elective Recovery RBH-ICS ER

Drawing Title

Proposed GA First Floor / Roof Plan

Job Number	Date	Security Classification	Drawn By
146891	31-05-2024		MJS
Scale@A1	Purpose	Reviewed By	
1 : 100	STAGE 4 ISSUE	AG	
Drawing Number	Revision	Suitability	
RBHU-AUK-XX-01-PL-A-200111	P04	S4	