

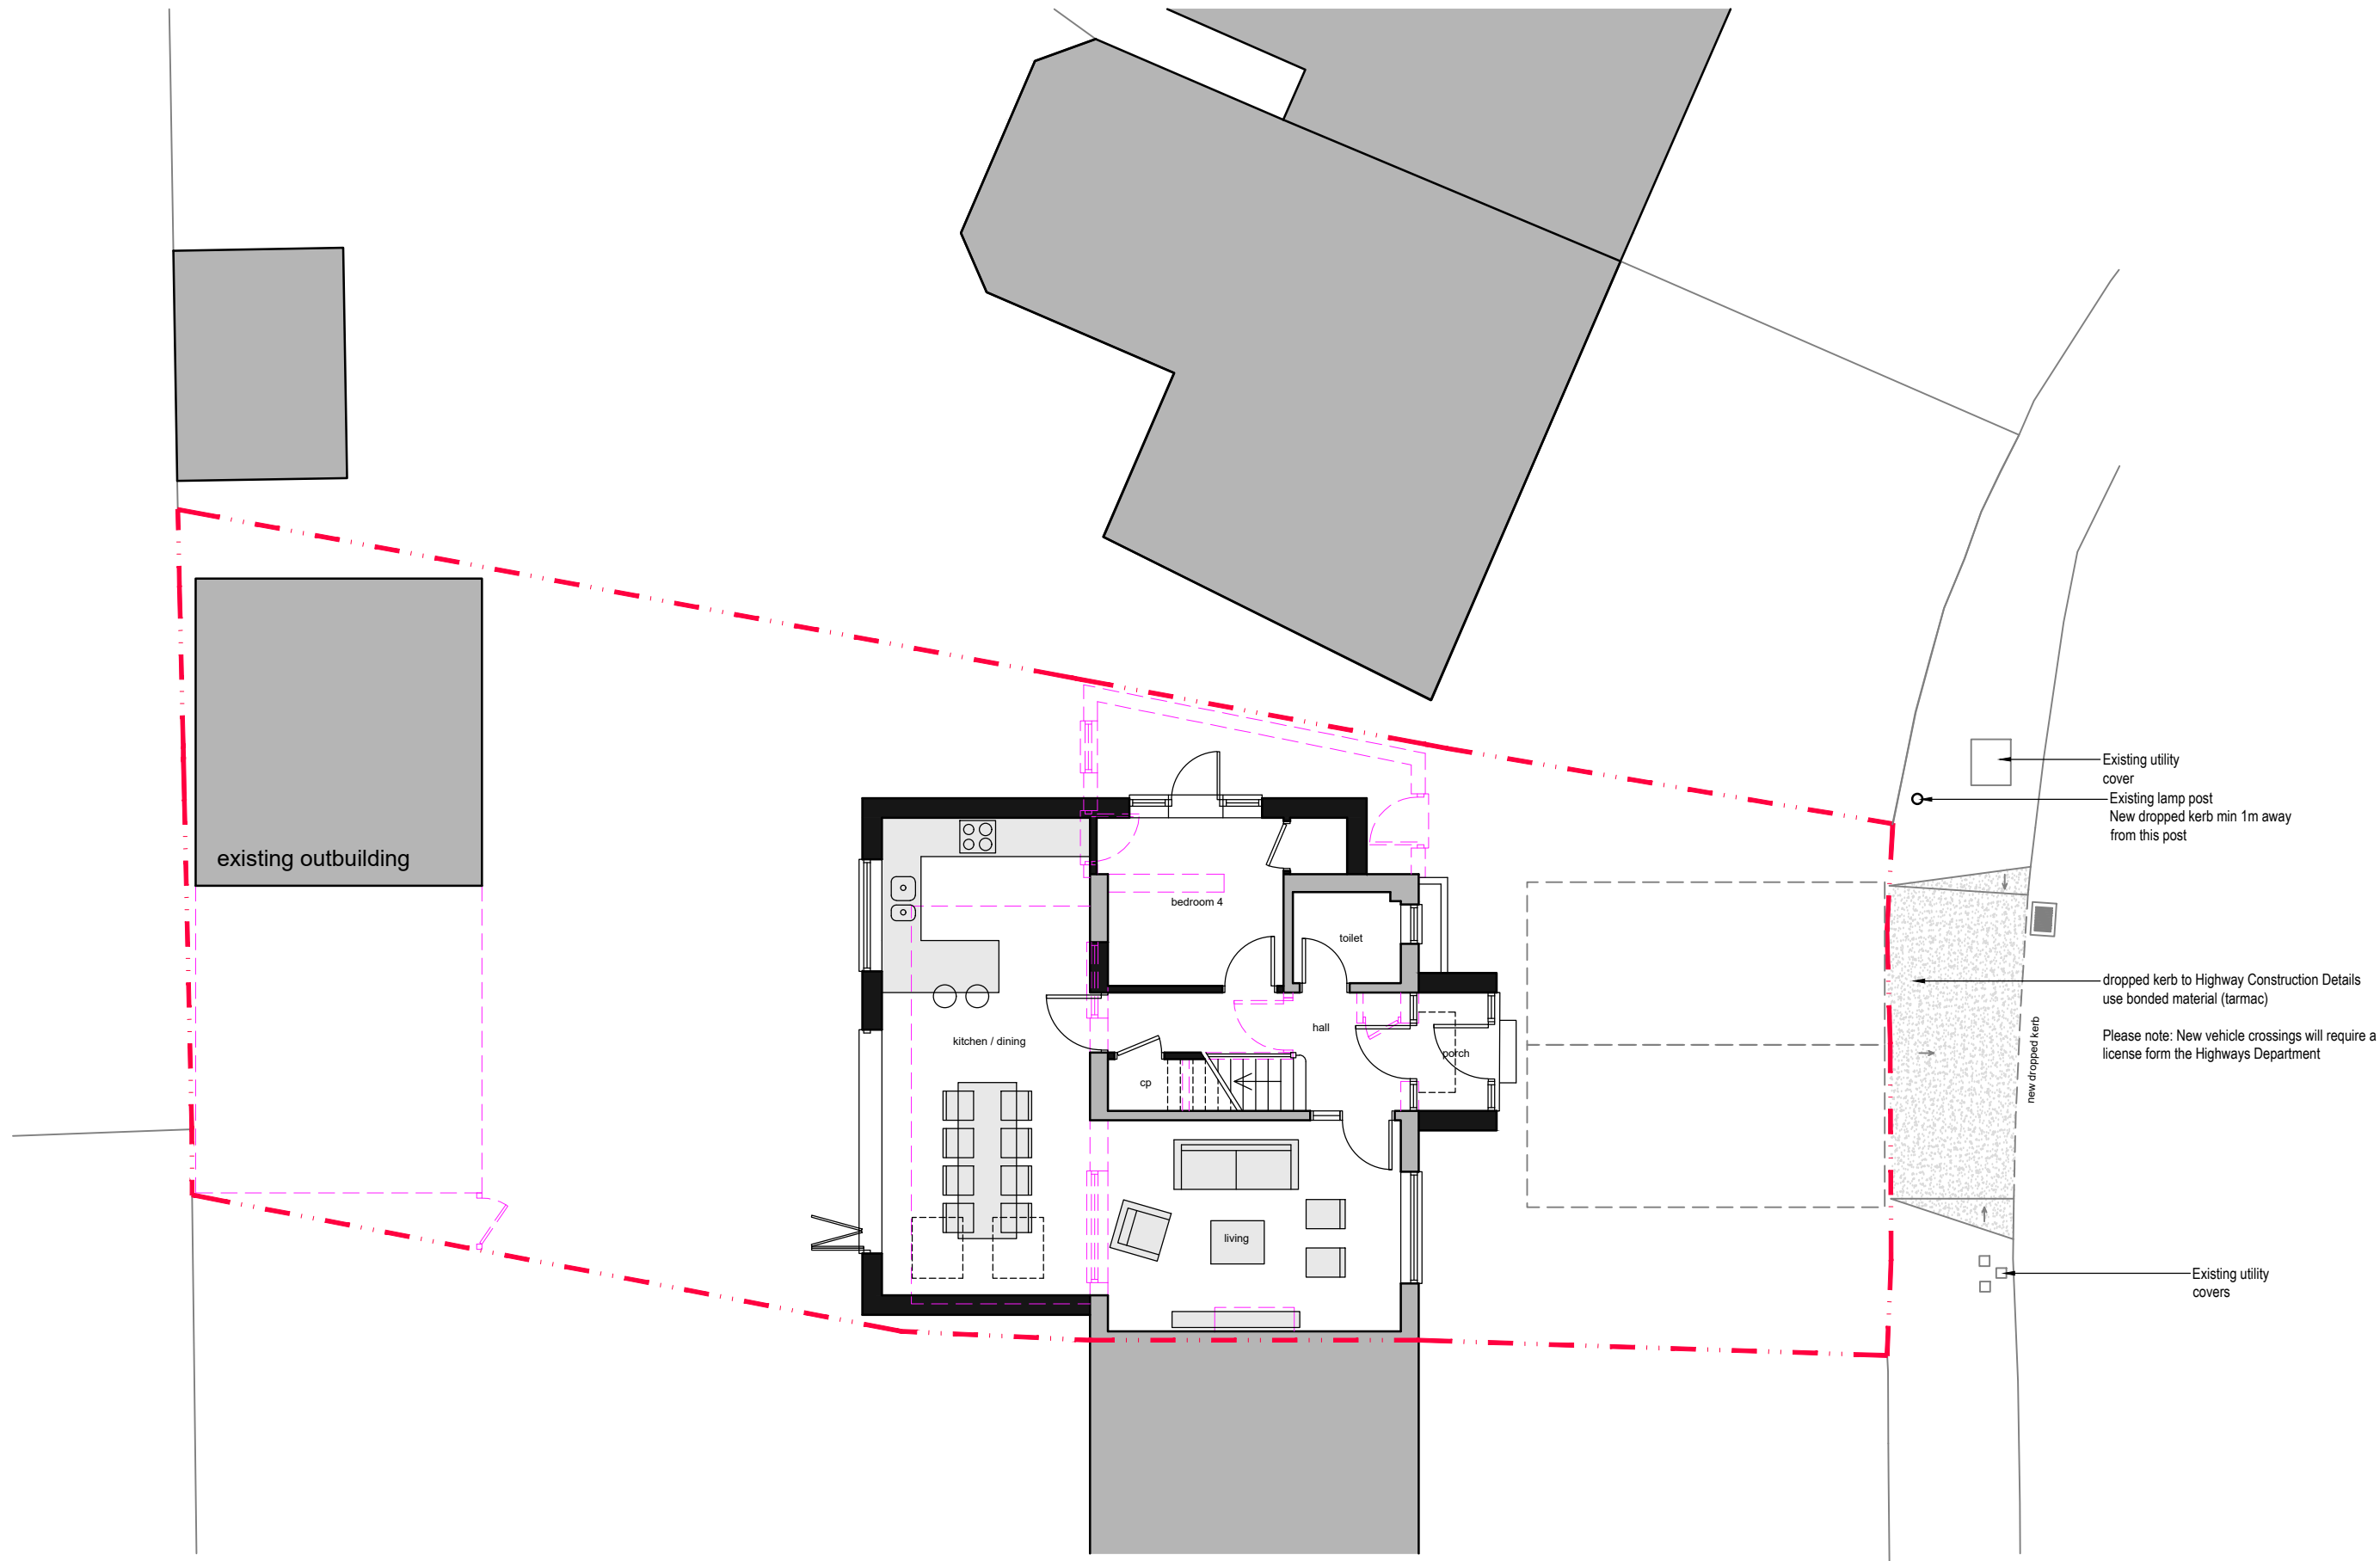


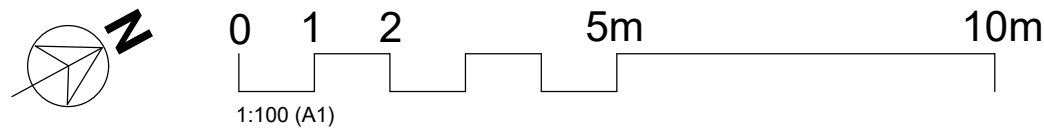

proposed ground floor plan

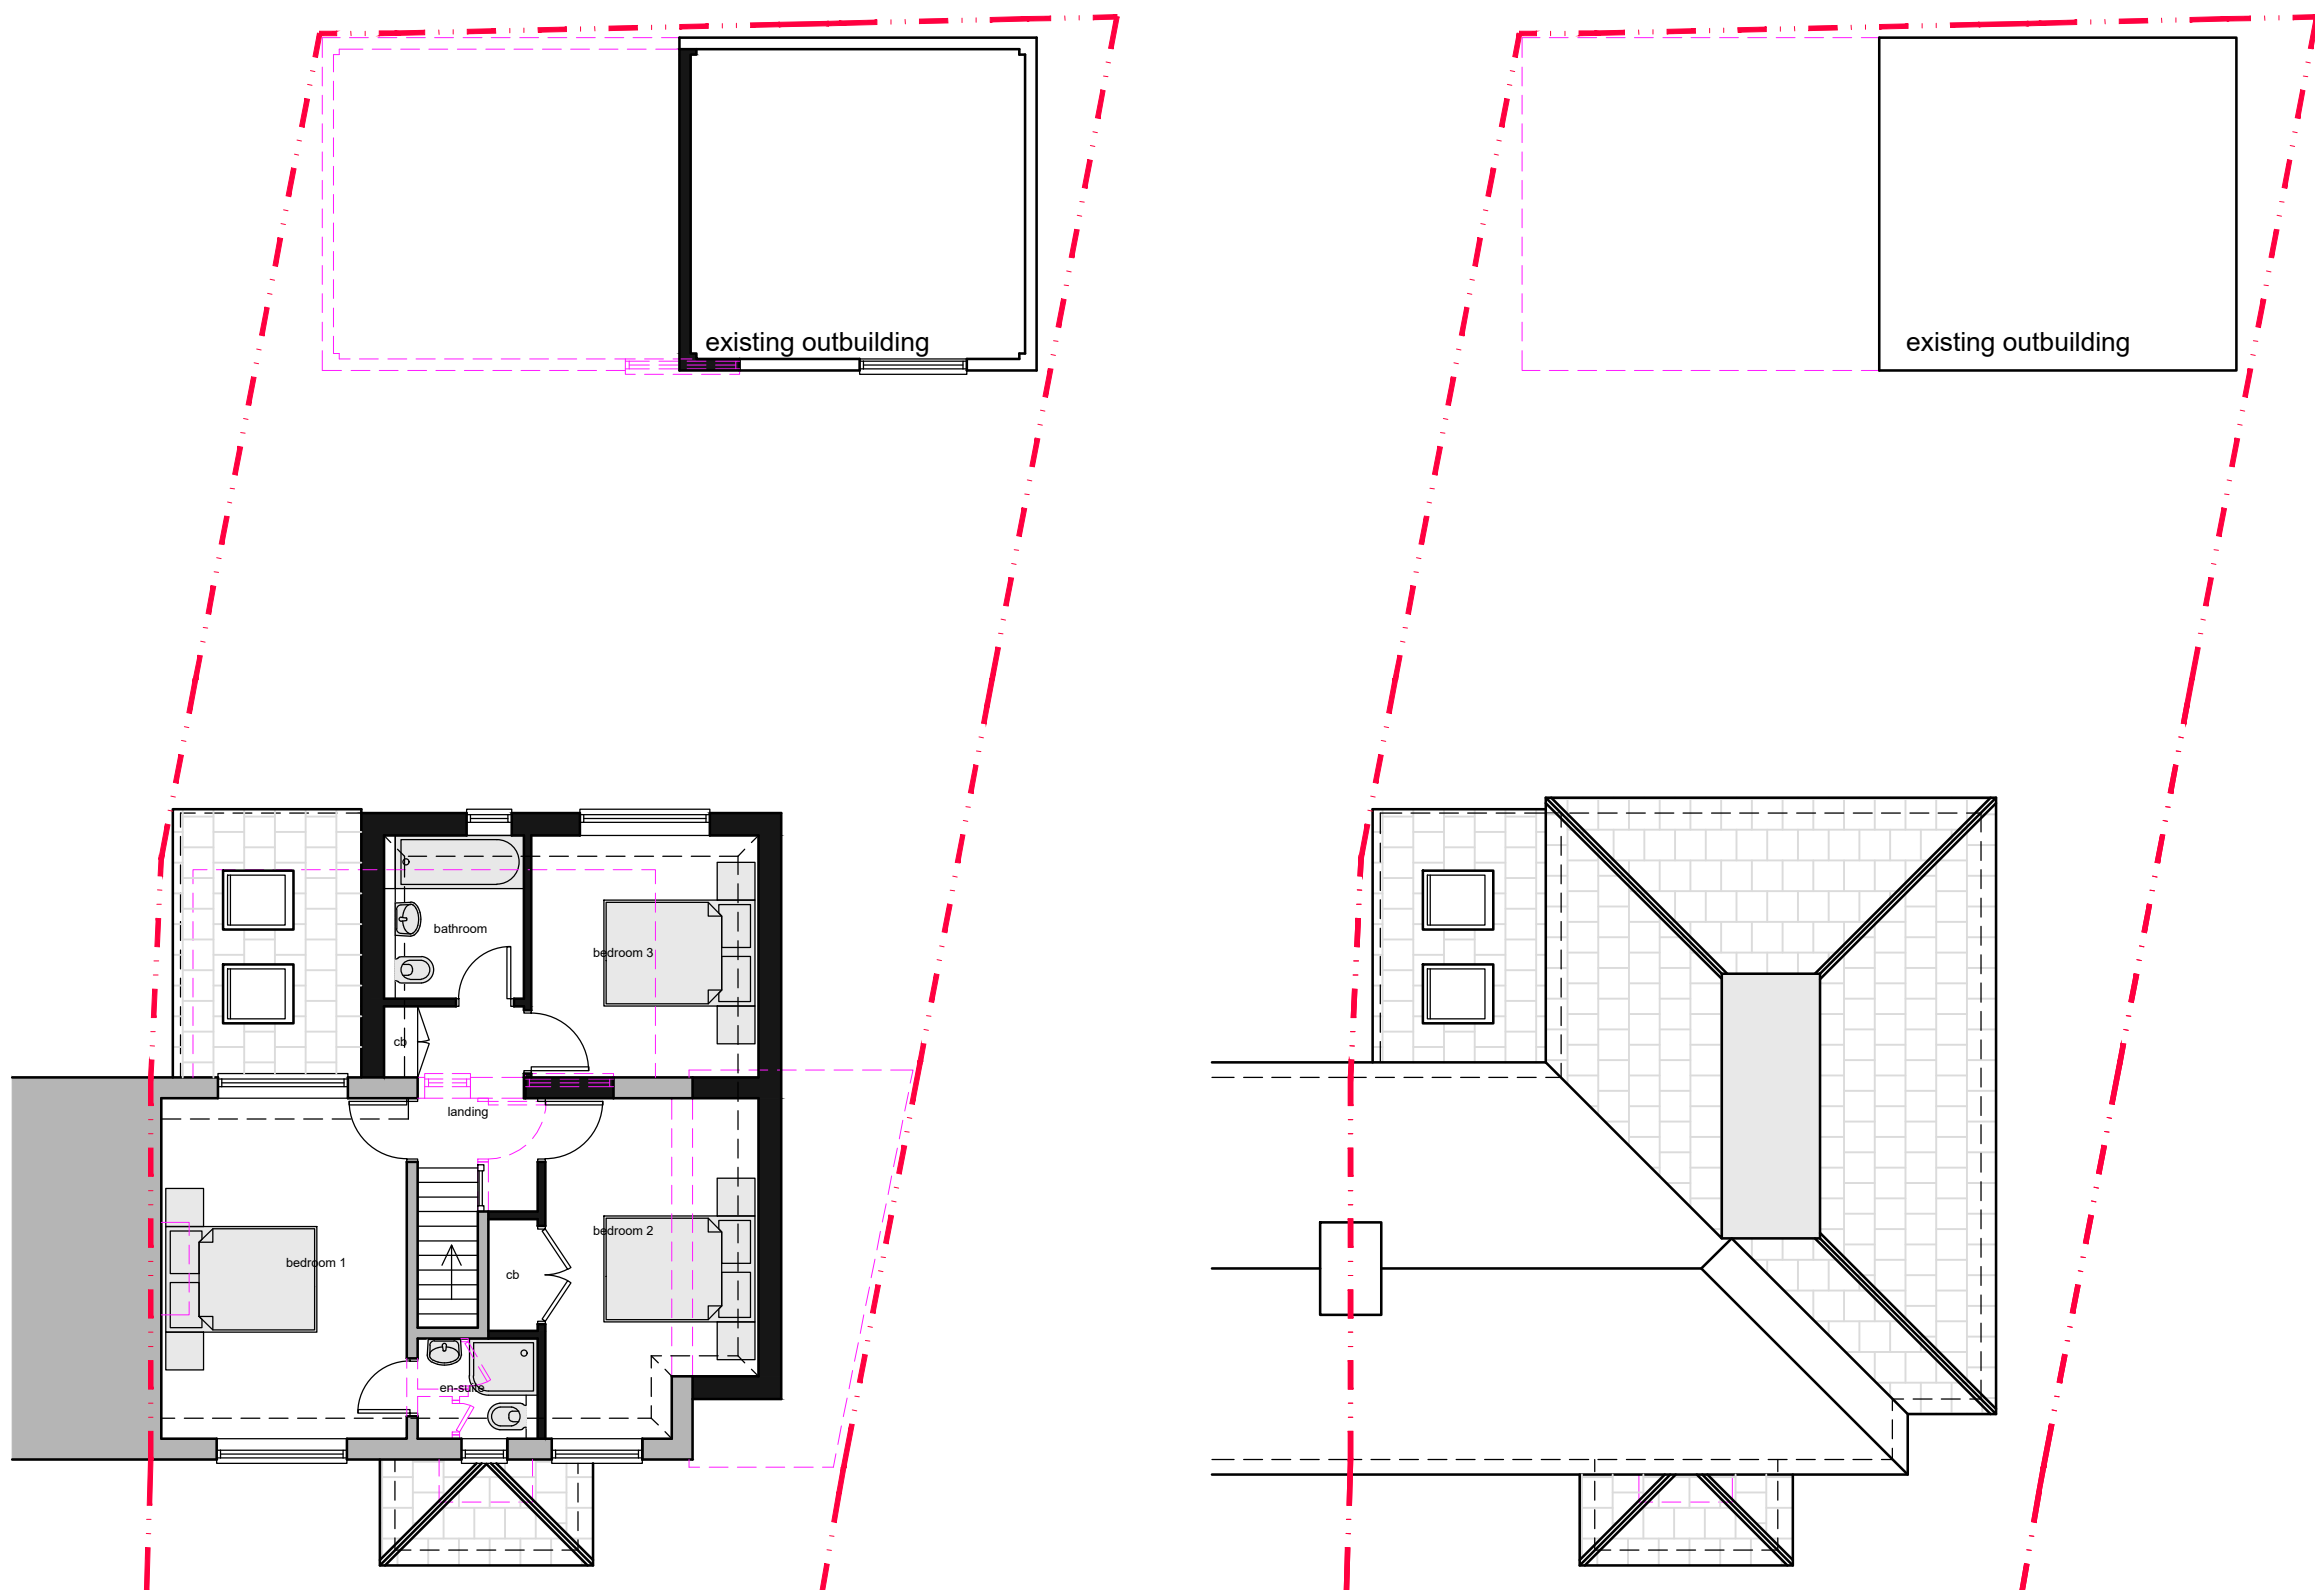


proposed first floor plan


proposed roof plan




proposed front elevation

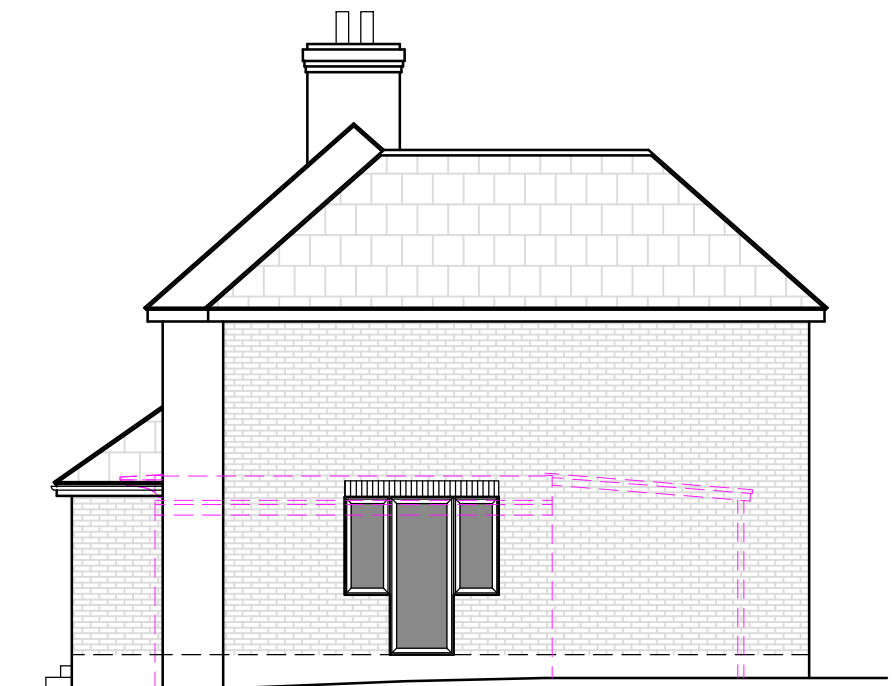

proposed side elevation

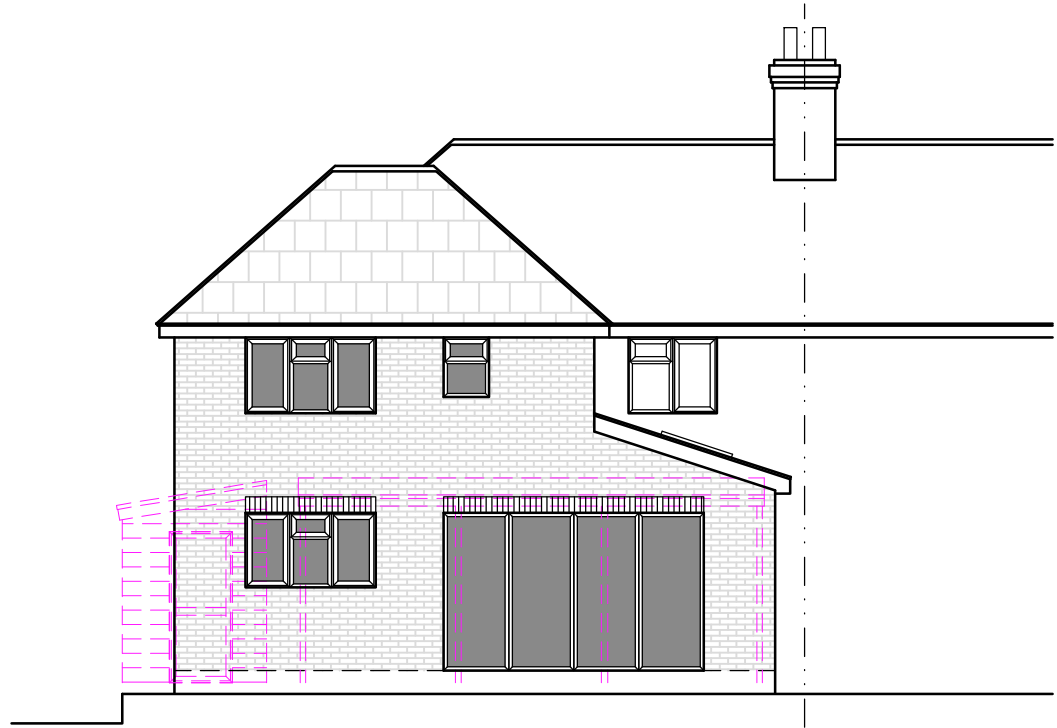

proposed rear elevation

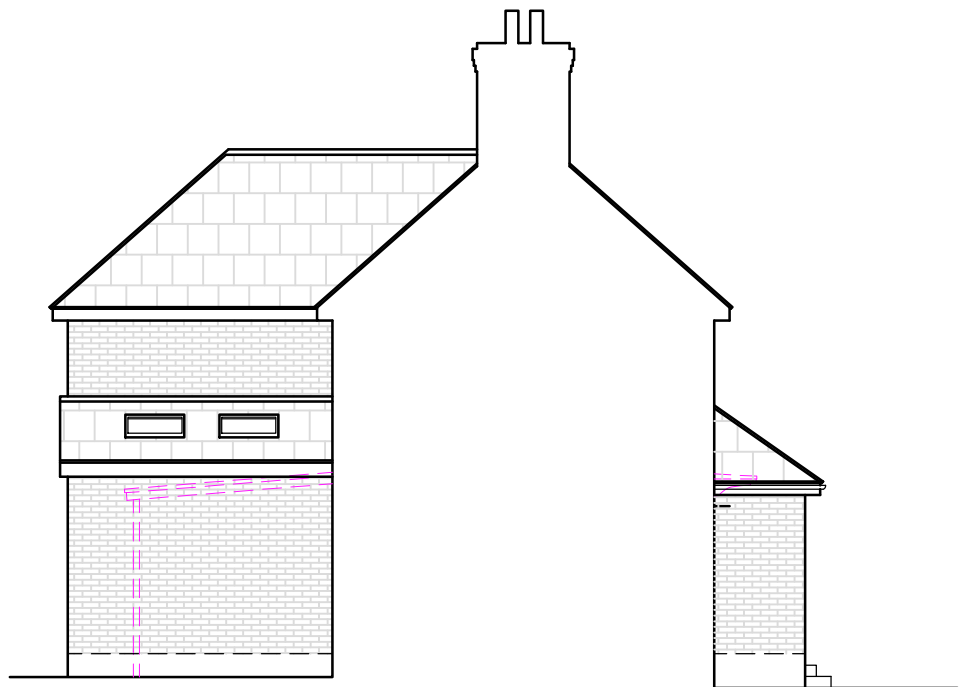

proposed side elevation

GENERAL NOTES:

- Drawings based on a third party survey
- This drawings must not be scaled - work only to figured dimensions.
- Dimensions must be verified on site by the contractor prior to work commencing on site.
- Discrepancies must be notified immediately.
- This information is copyright protected.

key

- existing walls
- new walls
- demolitions

revisions

Rev A - Partial demolition of the existing outbuilding

project
64 Chagford Road
READING
RG2 8AZ

drawing
PROPOSED PLANS

scale @ A1 date
1: 100 OCT 24

status
PLANNING APPLICATION
drawn by checked by approved by

drawing no.
PL.824.102.C