


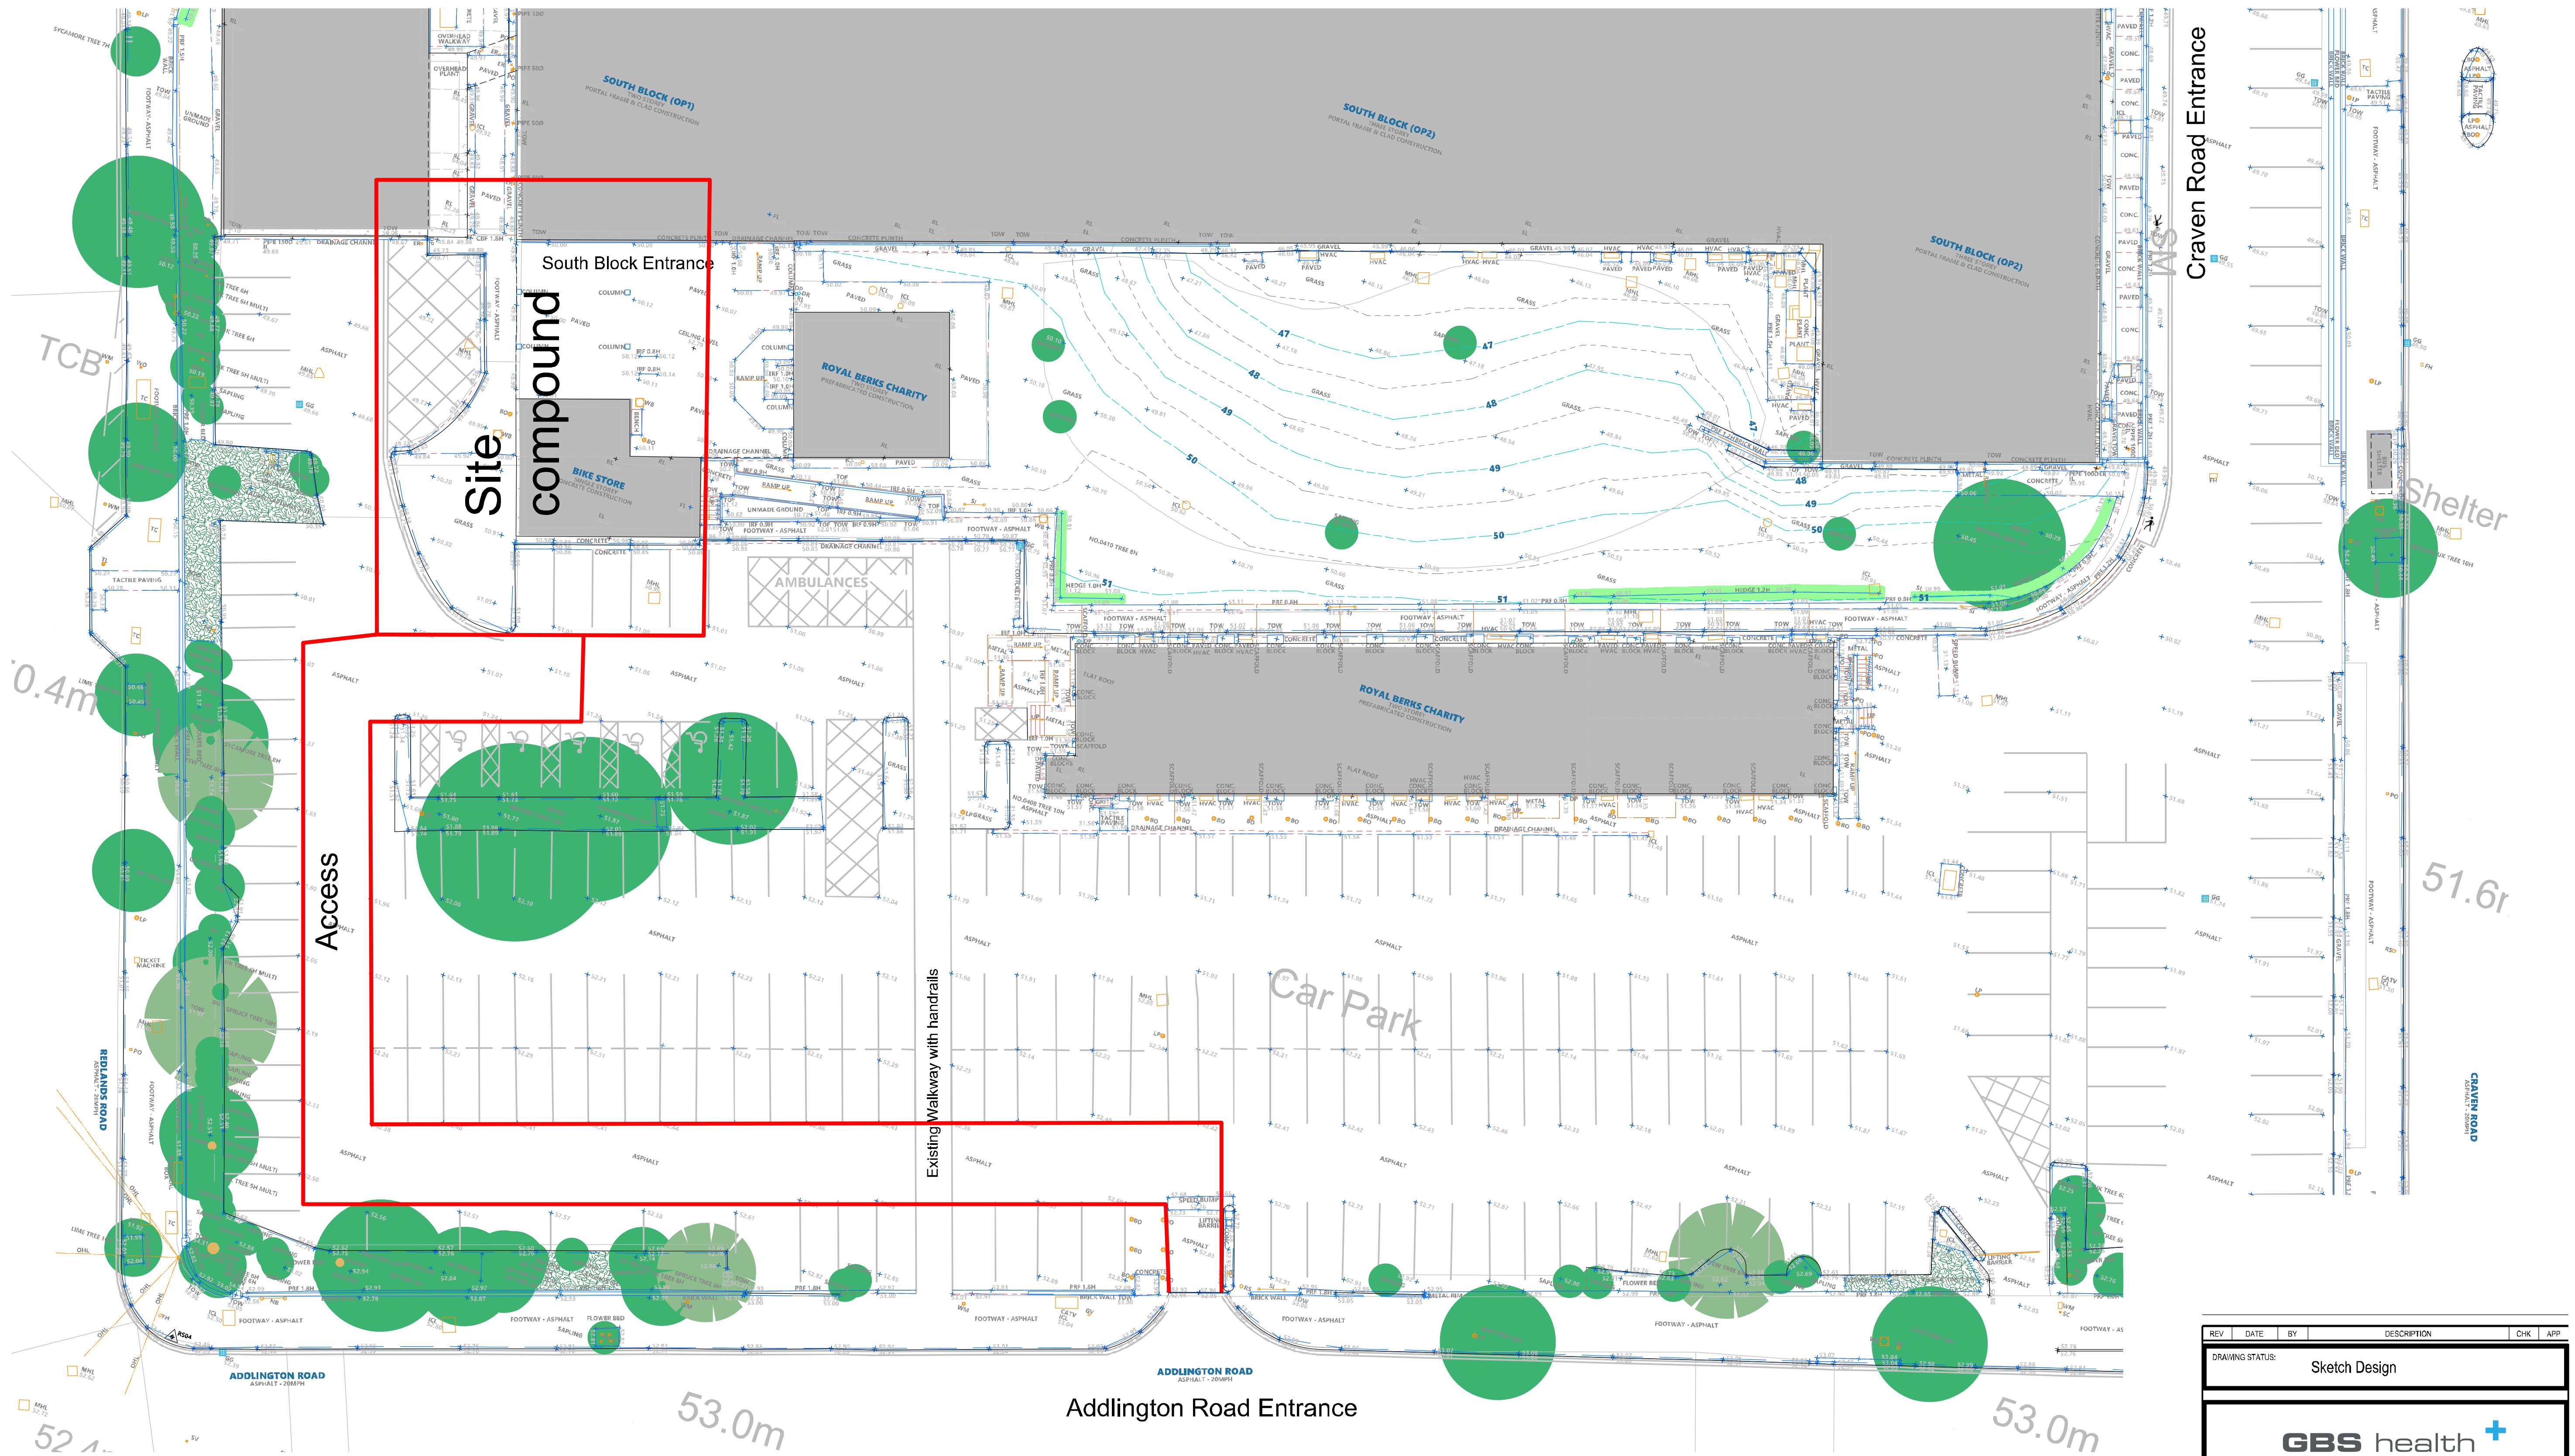

Existing Site Plan - 1:200

| REV   | DATE | BY             | DESCRIPTION | CHK                   | APP |
|---|------|----------------|-------------|-----------------------|-----|
| DRAWING STATUS: Sketch Design   |      |                |             |                       |     |
| <div><div><div>GBS health</div><div>Oxford office: St Thomas House, 6 Becker Street, Ox1d 0X1 1PP<br/>t: 01865 306130 f: 01865 249421 w: www.gbshealth.co.uk</div></div><div><div>wsp</div><div>2 London Square, Guildford, Surrey, UK, GU1 1UN<br/>T: +44 (0)1483 528 000<br/>http://www.wsp.com</div></div></div> |      |                |             |                       |     |
| CLIENT: ROYAL BERKSHIRE HOSPITAL<br>NHS FOUNDATION TRUST   |      |                |             |                       |     |
| PROJECT: RBH ICU   |      |                |             |                       |     |
| TITLE: Phase 2 Existing Site Plan   |      |                |             |                       |     |
| SCALE @ A1:<br>1:200@A1   |      | CHECKED:<br>TS |             | APPROVED:<br>25/11/24 |     |
| PROJECT NUMBER:   |      | DESIGNED:      |             | DATE:                 |     |
|   |      |                |             |                       |     |
| DRAWING No: 7069.106   |      |                |             | REV: D                |     |
| DO NOT SCALE   |      |                |             |                       |     |