




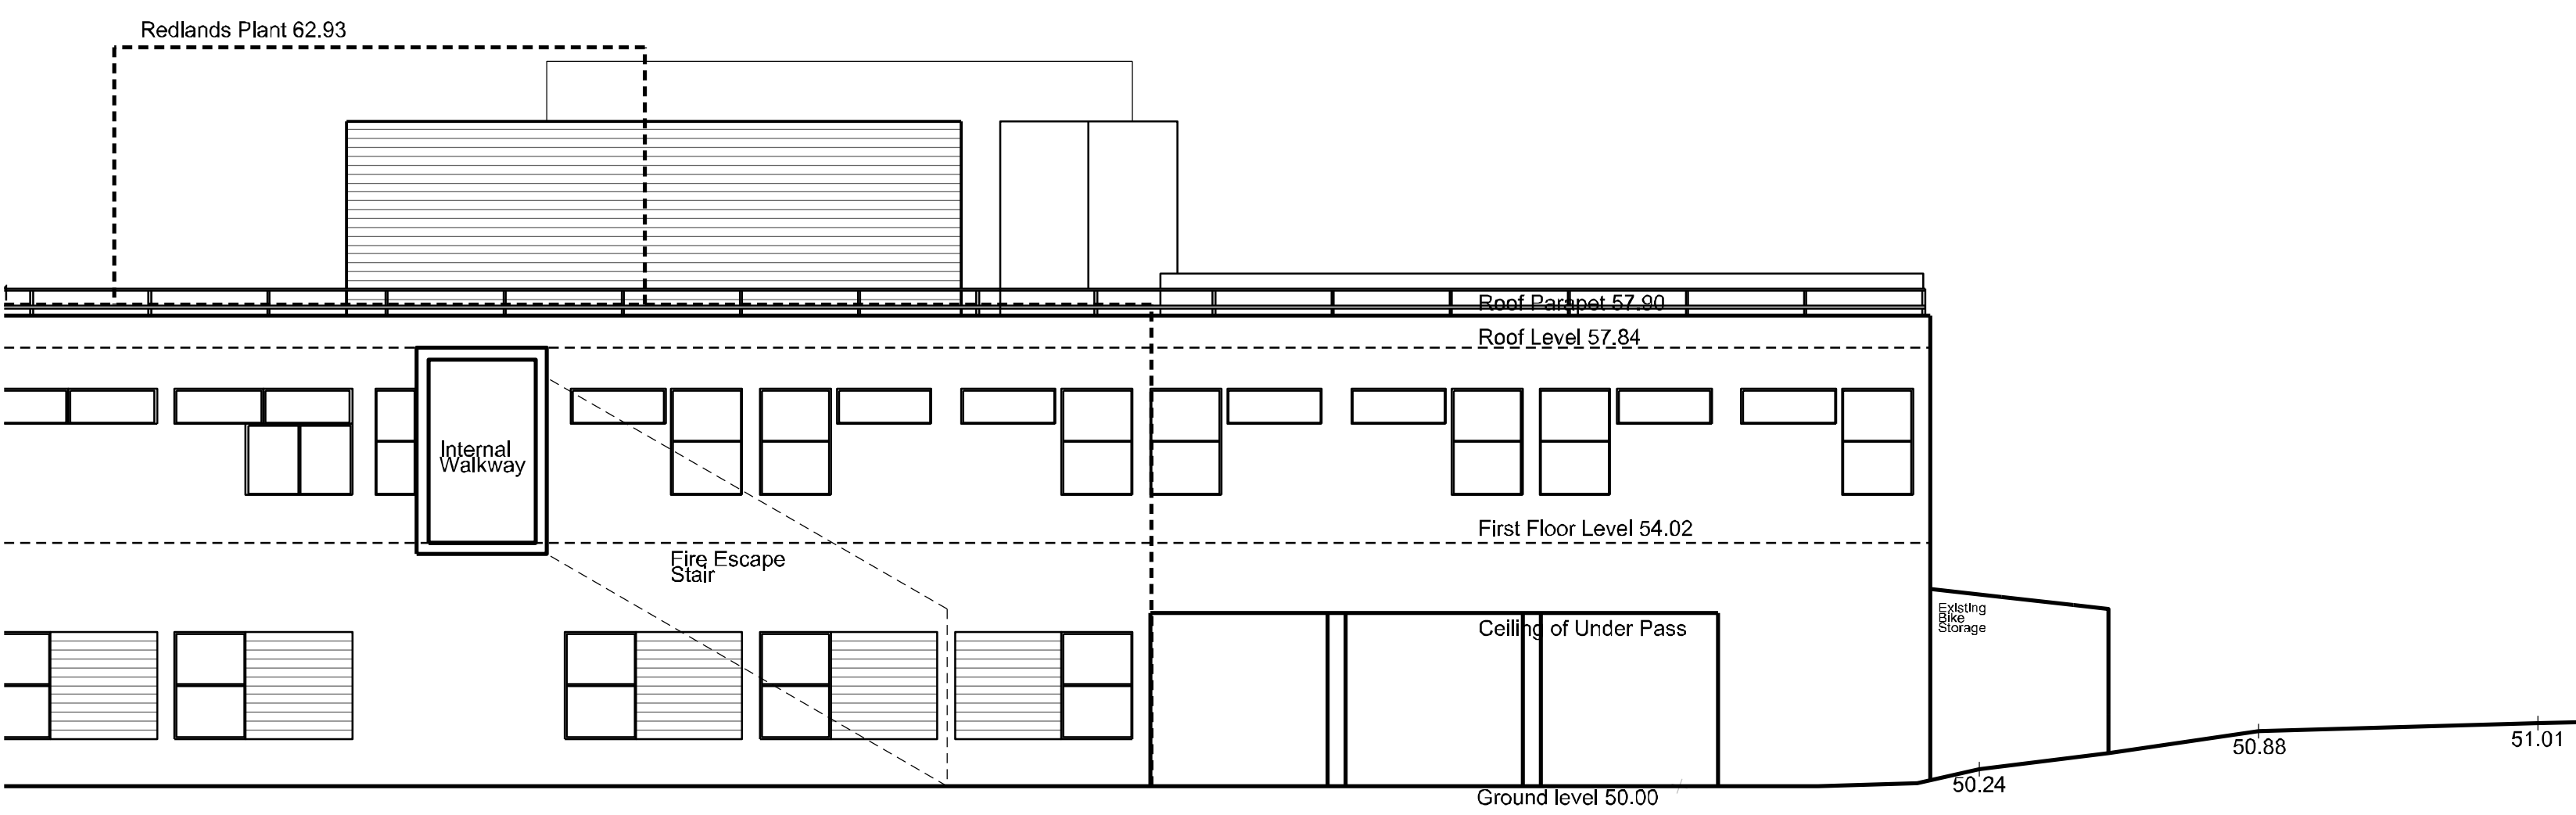

Existing West Elevation - 1:100

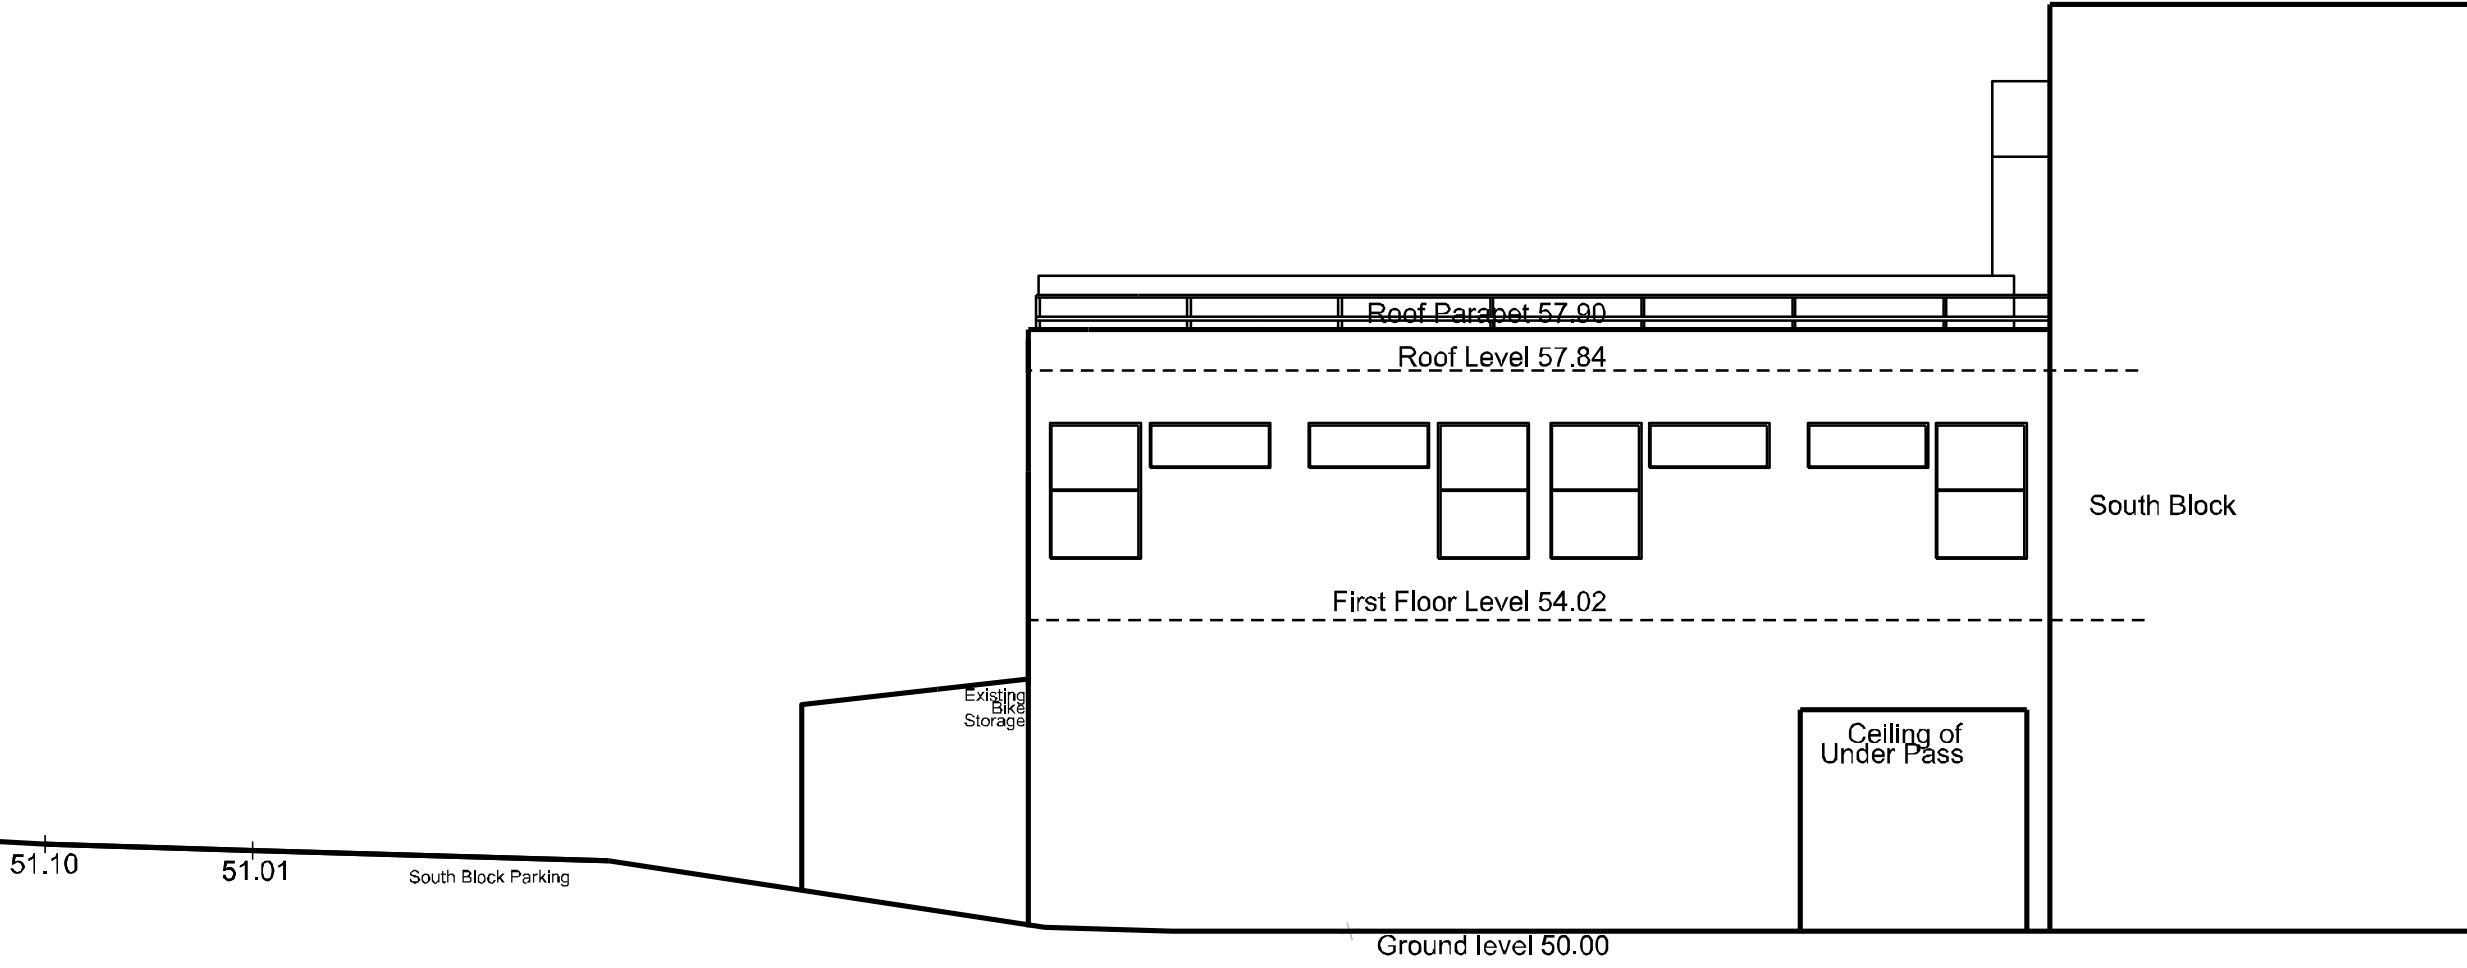

Existing East Elevation - 1:100

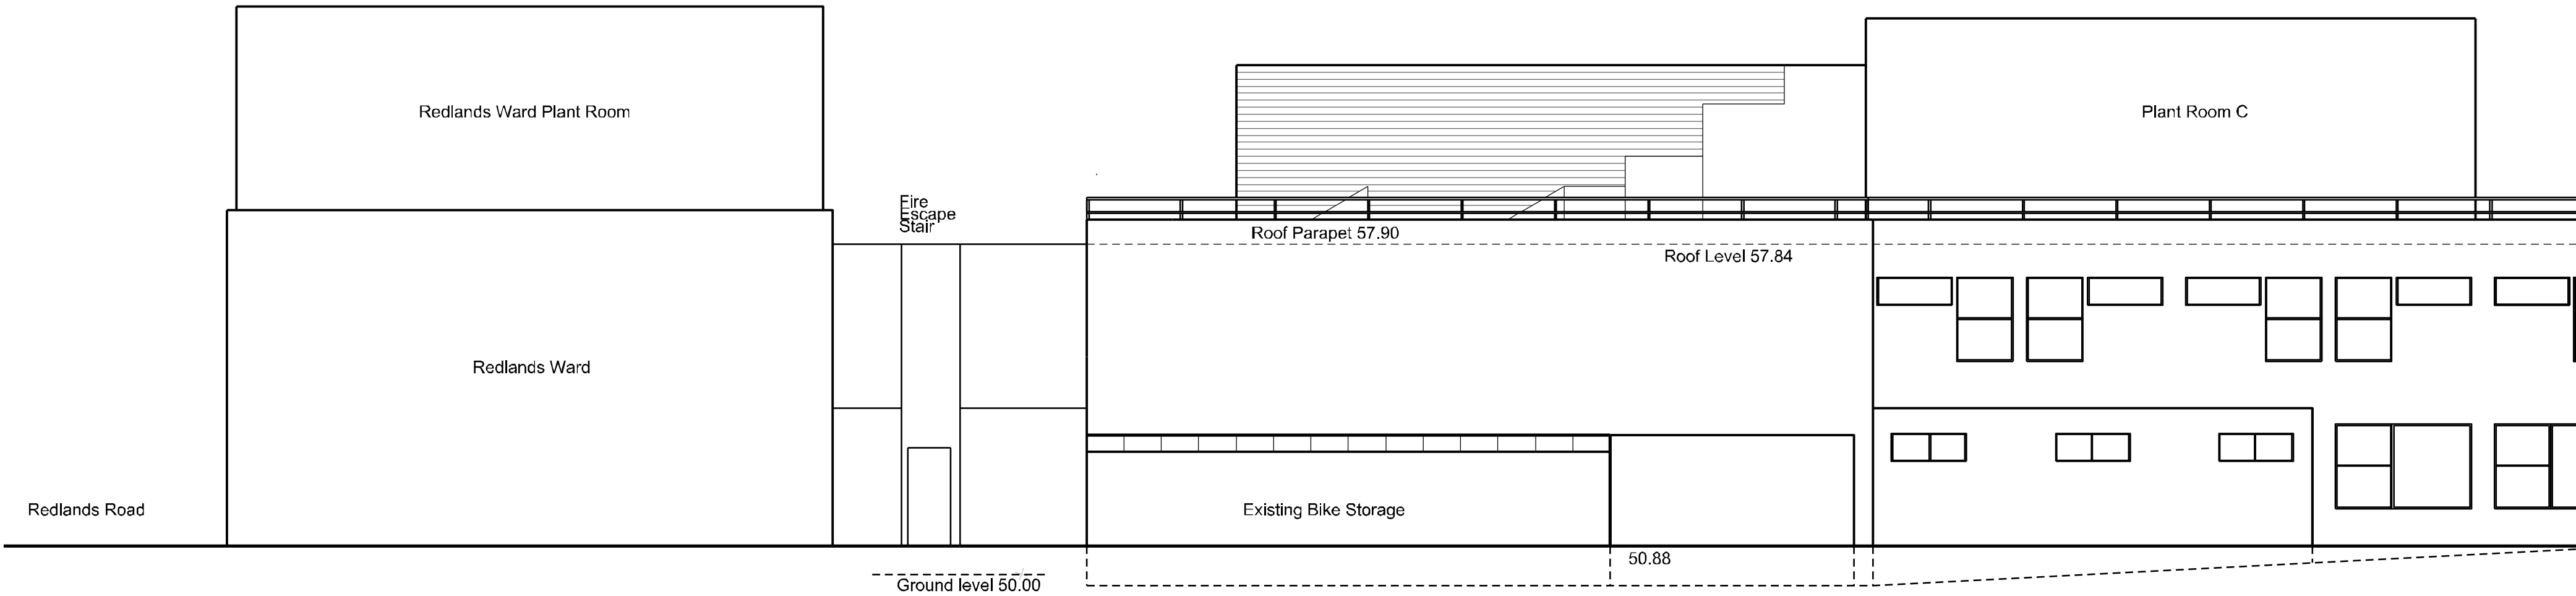

Existing South Elevation - 1:100



REV	DATE	BY	DESCRIPTION	CHK	APP
DRAWING STATUS: Tender					
 GBS health WSP 2 London Square, Guildford, Surrey, UK, GU1 1UN Tel: +44 (0)1483 528 000 http://www.wsp.com Oxford office: St Thomas House, 6 Becket Street, Oxford, OX1 1PP Tel: 01865 306130 www.gbshealth.co.uk					
CLIENT: ROYAL BERKSHIRE HOSPITAL NHS FOUNDATION TRUST					
PROJECT: RBH ICU					
TITLE: Phase 2 Existing Elevations					
SCALE @ A1: 1:100		CHECKED:		APPROVED:	
PROJECT NUMBER:		DESIGNED:		DATE:	
		DRAWN: TS		21/11/24	
DRAWING No: 7069.231				REV: -	
DO NOT SCALE					