



0m 25m 50m 75m 100m 125m
1:1250


1 Location Plan
1 : 1250



0m 10m 20m 30m 40m 50m
1:500

3 Block Plan
1 : 500

0m 2m 4m 6m 8m 10m
1:100

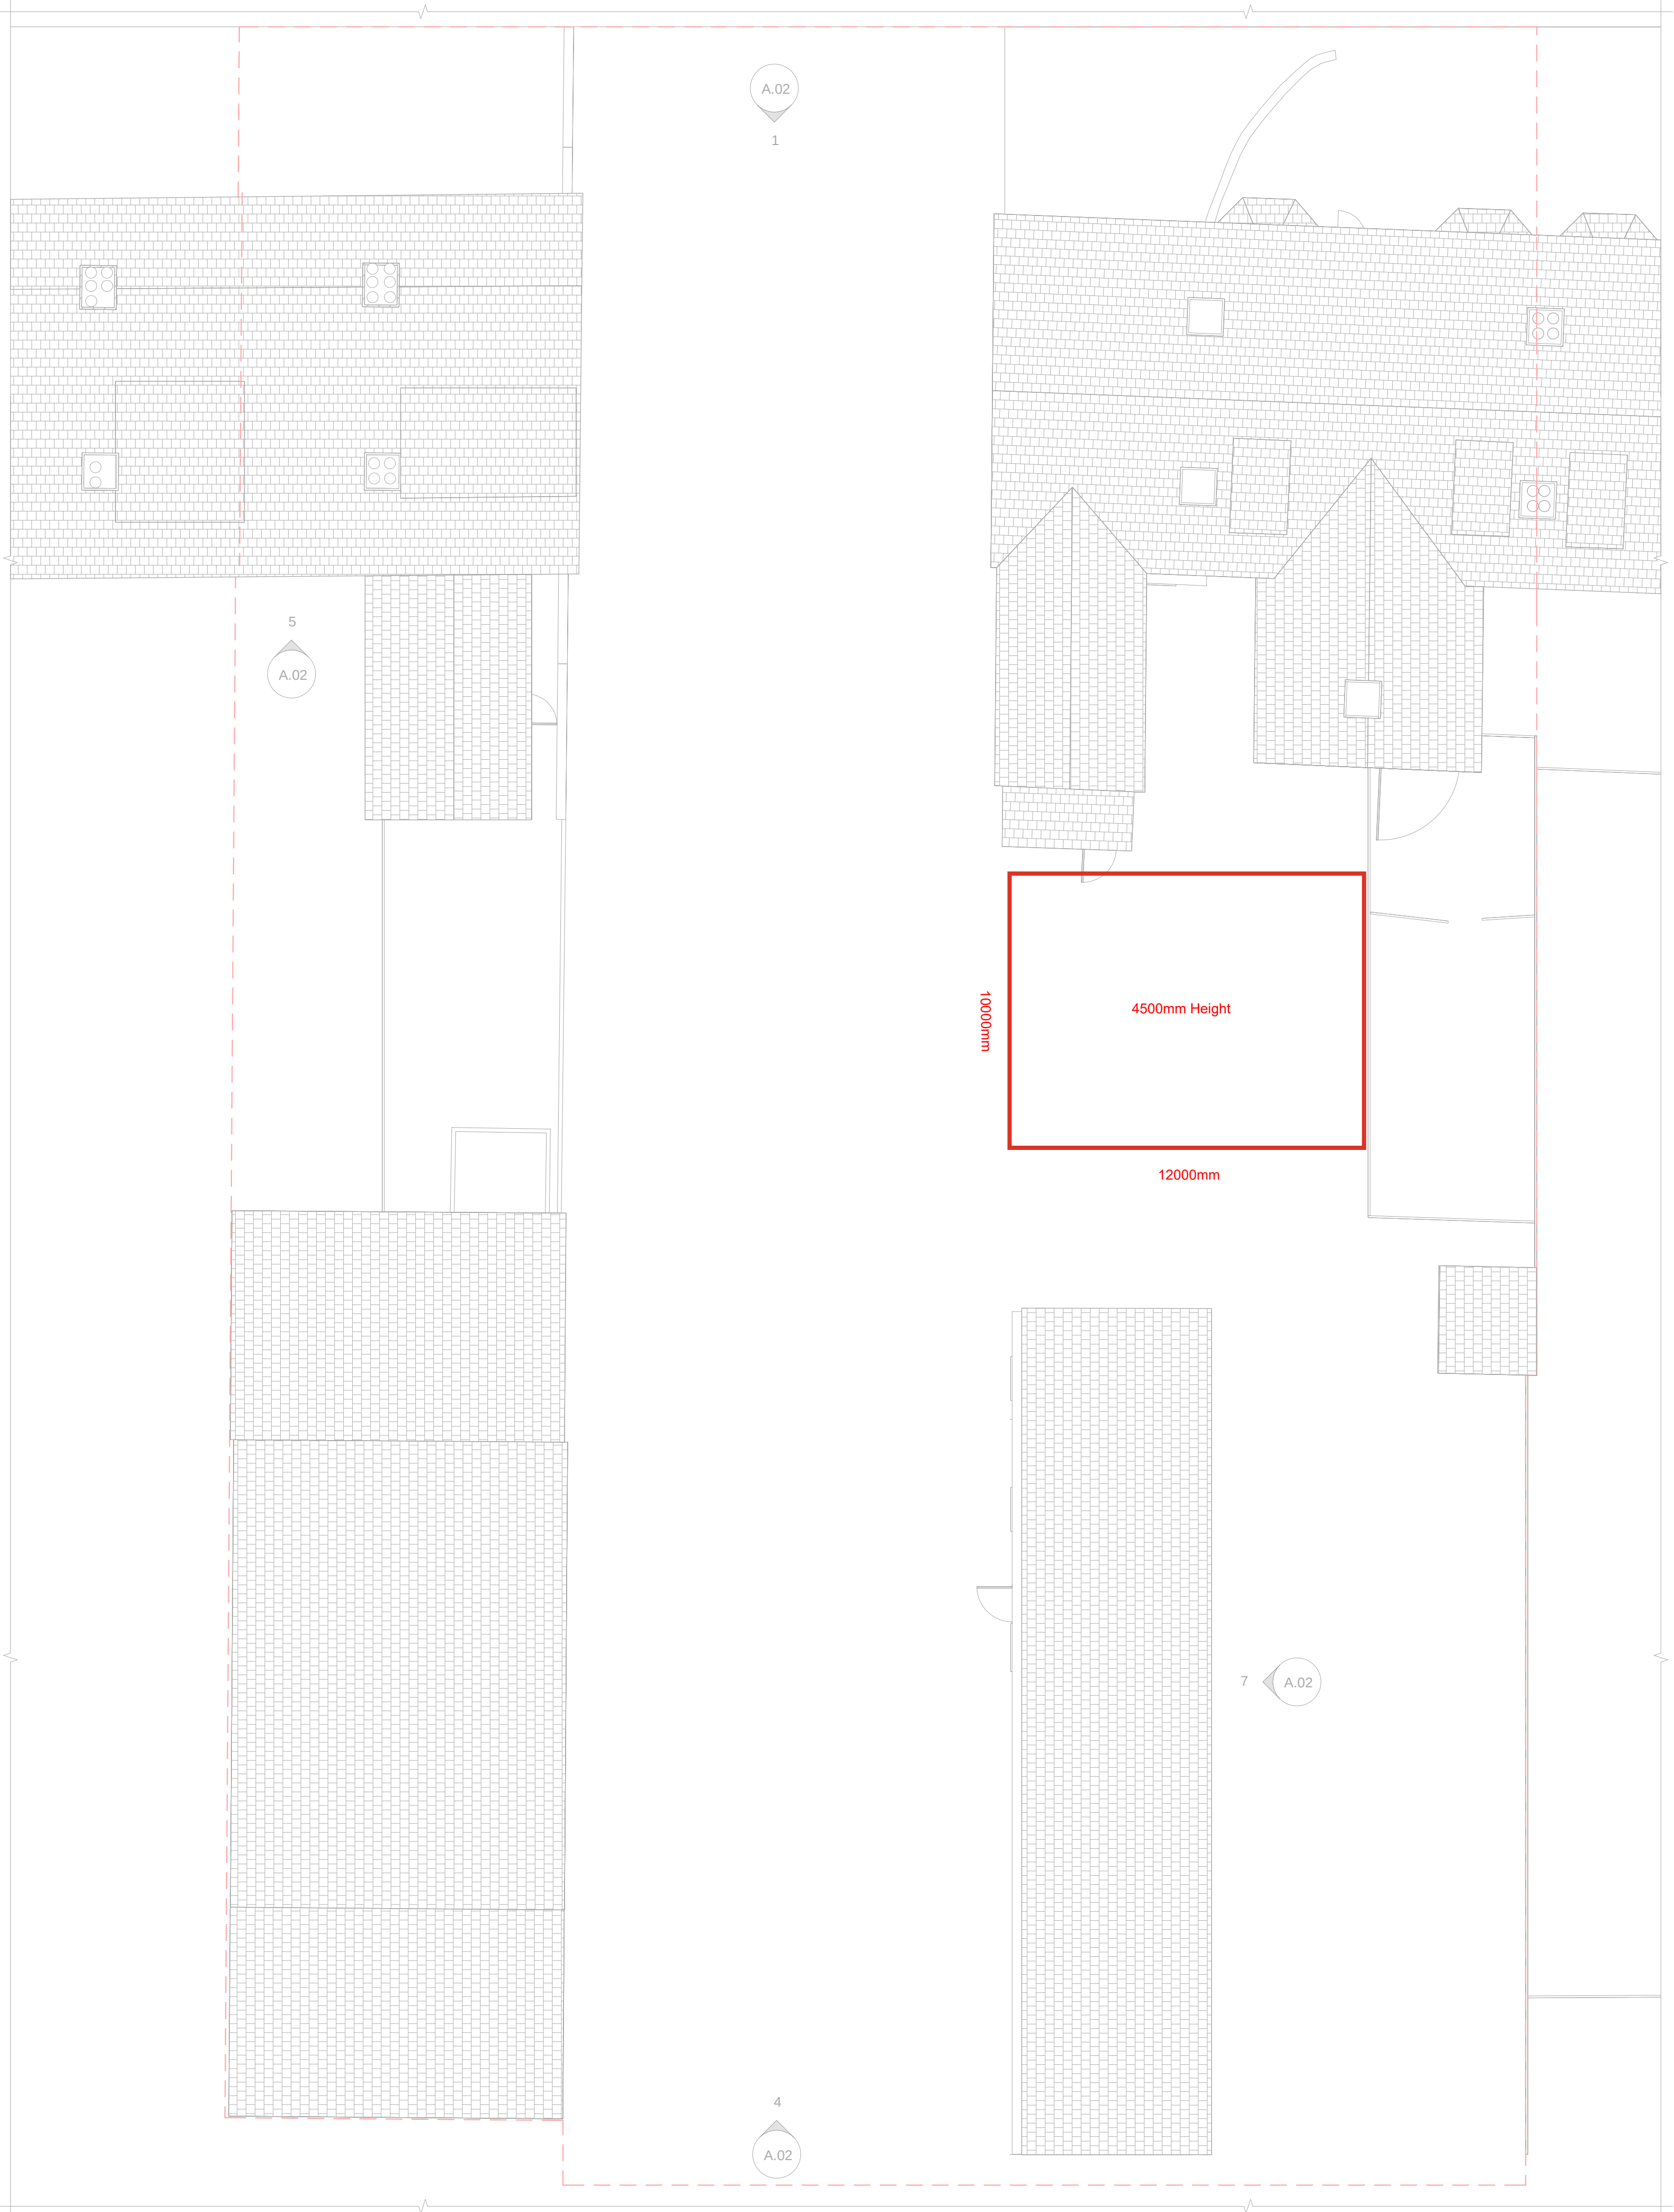

2 Existing Site Plan
1 : 100

REV #	DATE	REVISION
1	03.11.2021	Client Review

248 Basingstoke Road, Reading,
Berkshire, RG2 0HN, United Kingdom

PROPOSED

RIBA  **COHANIM**
Chartered Practice ARCHITECTURE

3rd Fl. 207 Regent Street,
London, W1B 3HH
info@cohanimarchitecture.co.uk

Information contained within this drawing is the sole copyright of Cohanim Limited and is not to be reproduced without express permission. No implied licence exists. This drawing is not to be used for land transfer or valuation purposes. Do not scale from this drawing. All dimensions to be checked on site by the contractor. Issued for purposes indicated only. Drawing errors and omissions to be reported to Project Architect or Architectural lead;

CURRENT PROJECT STATUS

CONCEPT

CLIENT:
John Kleis Audio


DRAWN BY:
DL

CHECKED BY:
JH

DATE:
03.11.21

FILE:

299C_031121_01.RVT

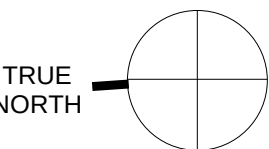

DRAWING NUMBER:


299B-01-C- A.01-C

SCALE:

As indicated

SHEET SIZE:

A1L

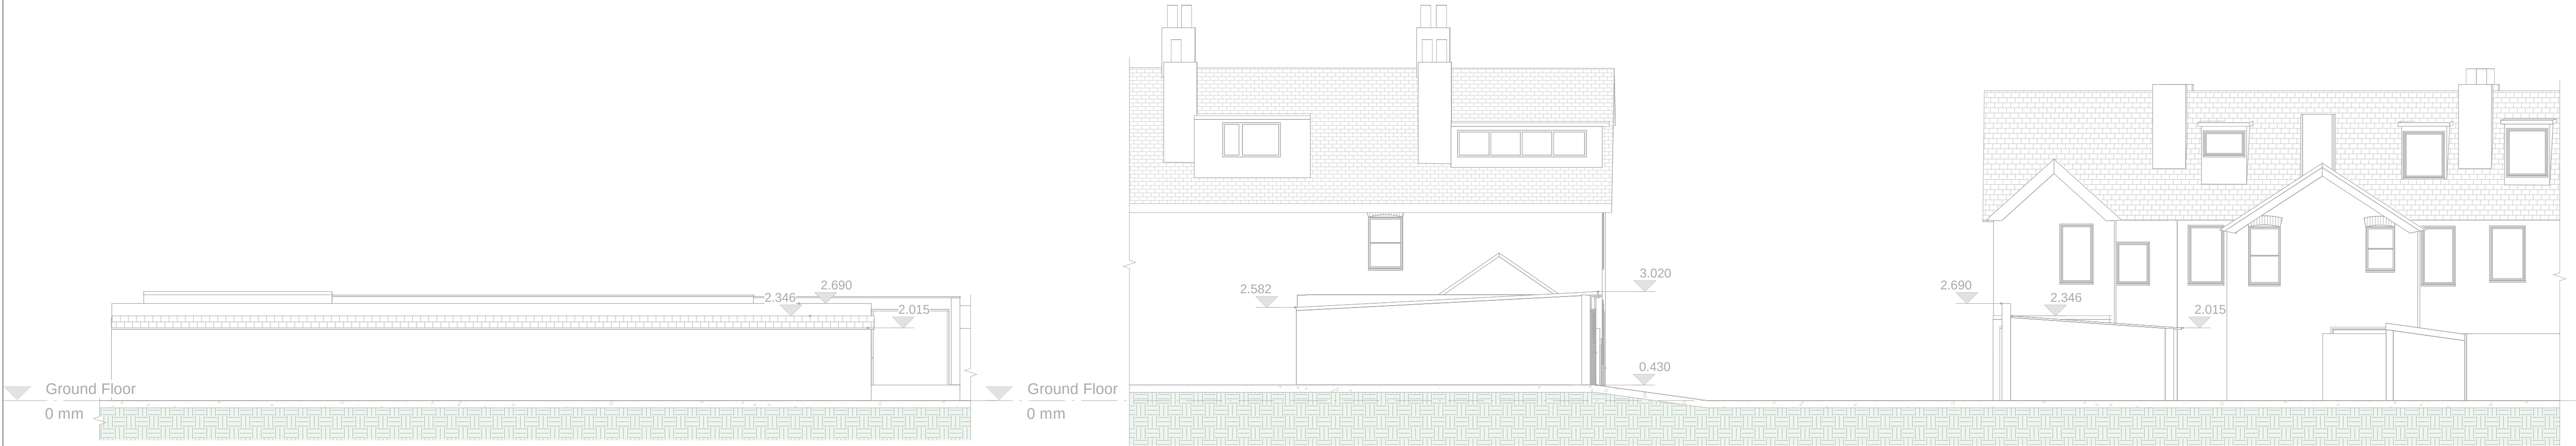


7 Elevation Facing East 2
1 : 100


4 Elevation Facing South 1
1 : 100




6 Elevation Facing South 3
1 : 100

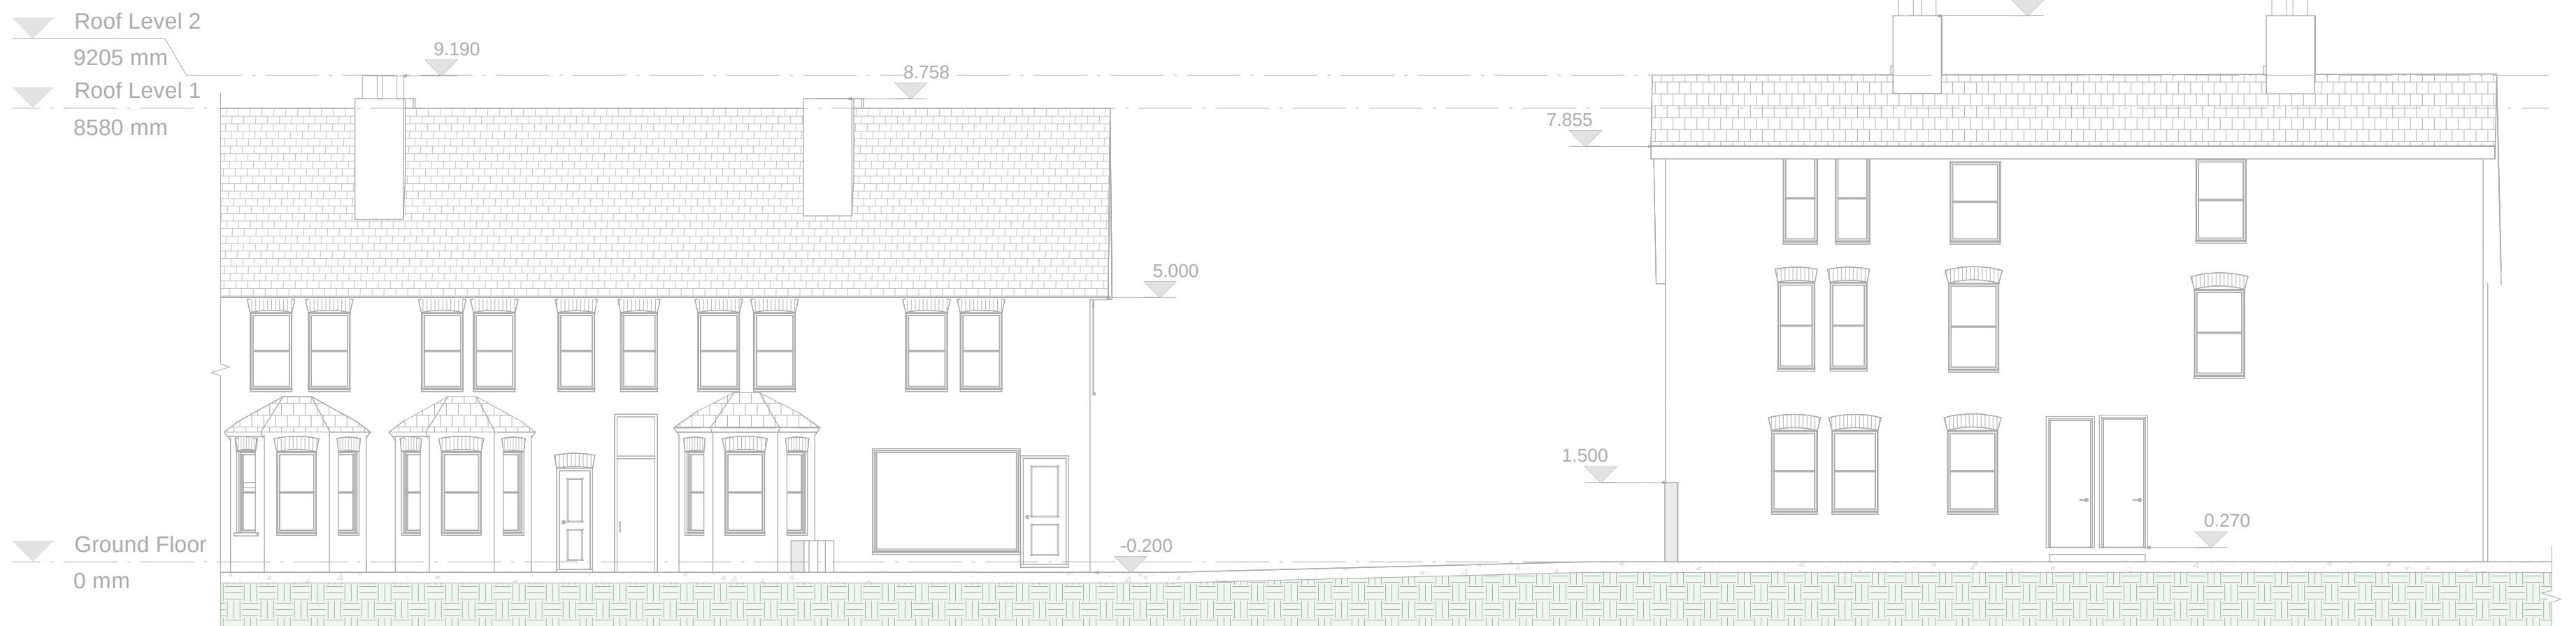


1 Elevation Facing North 1
1 : 100

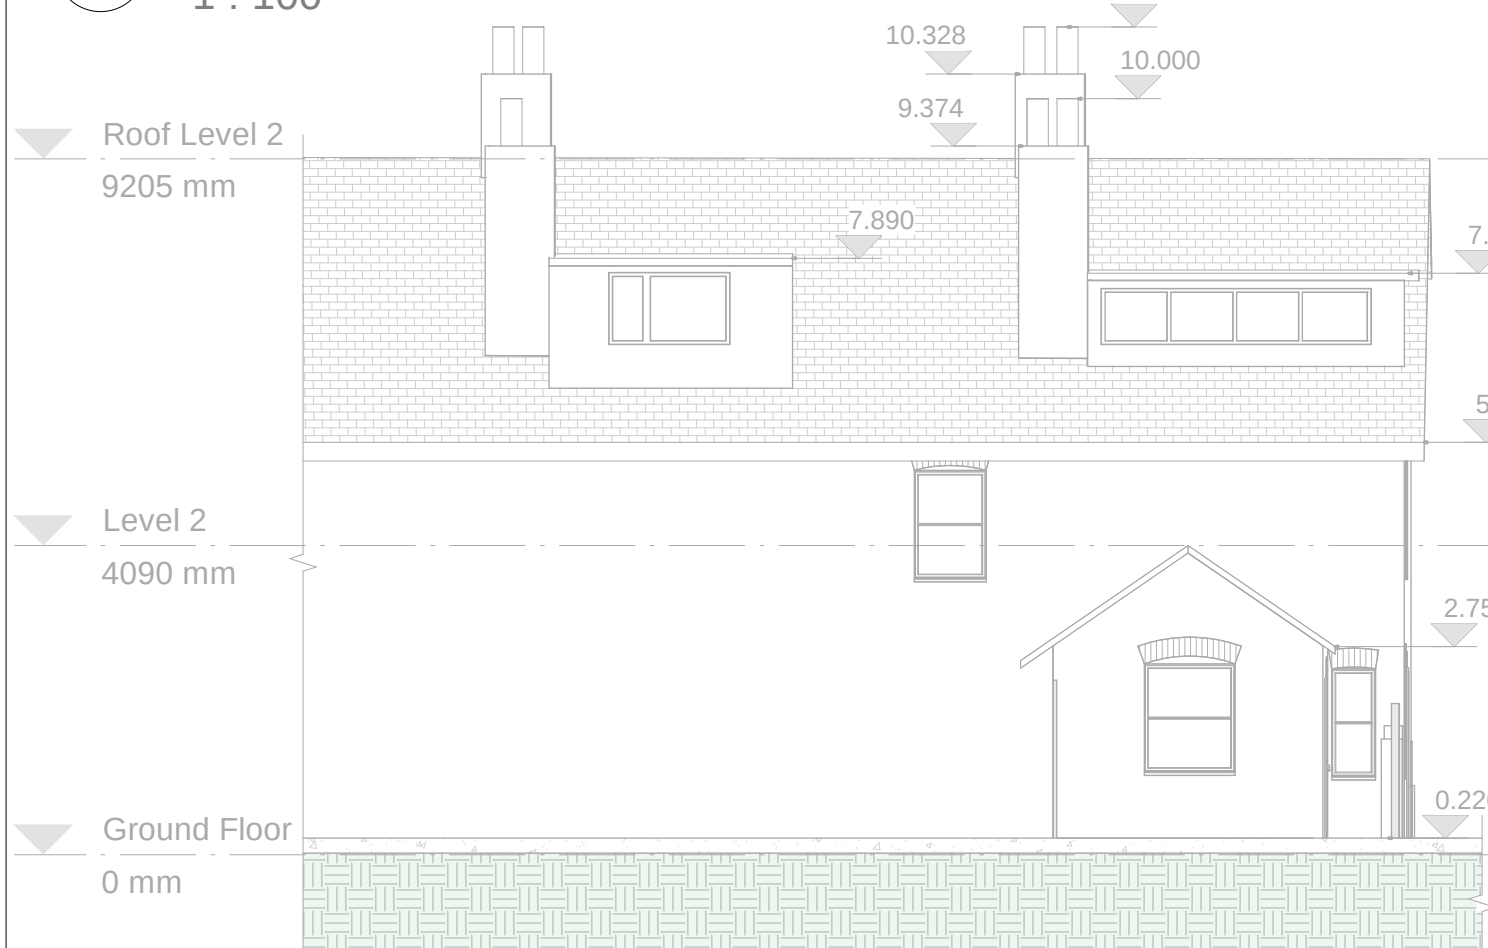


5 Elevation Facing South 2
1 : 100

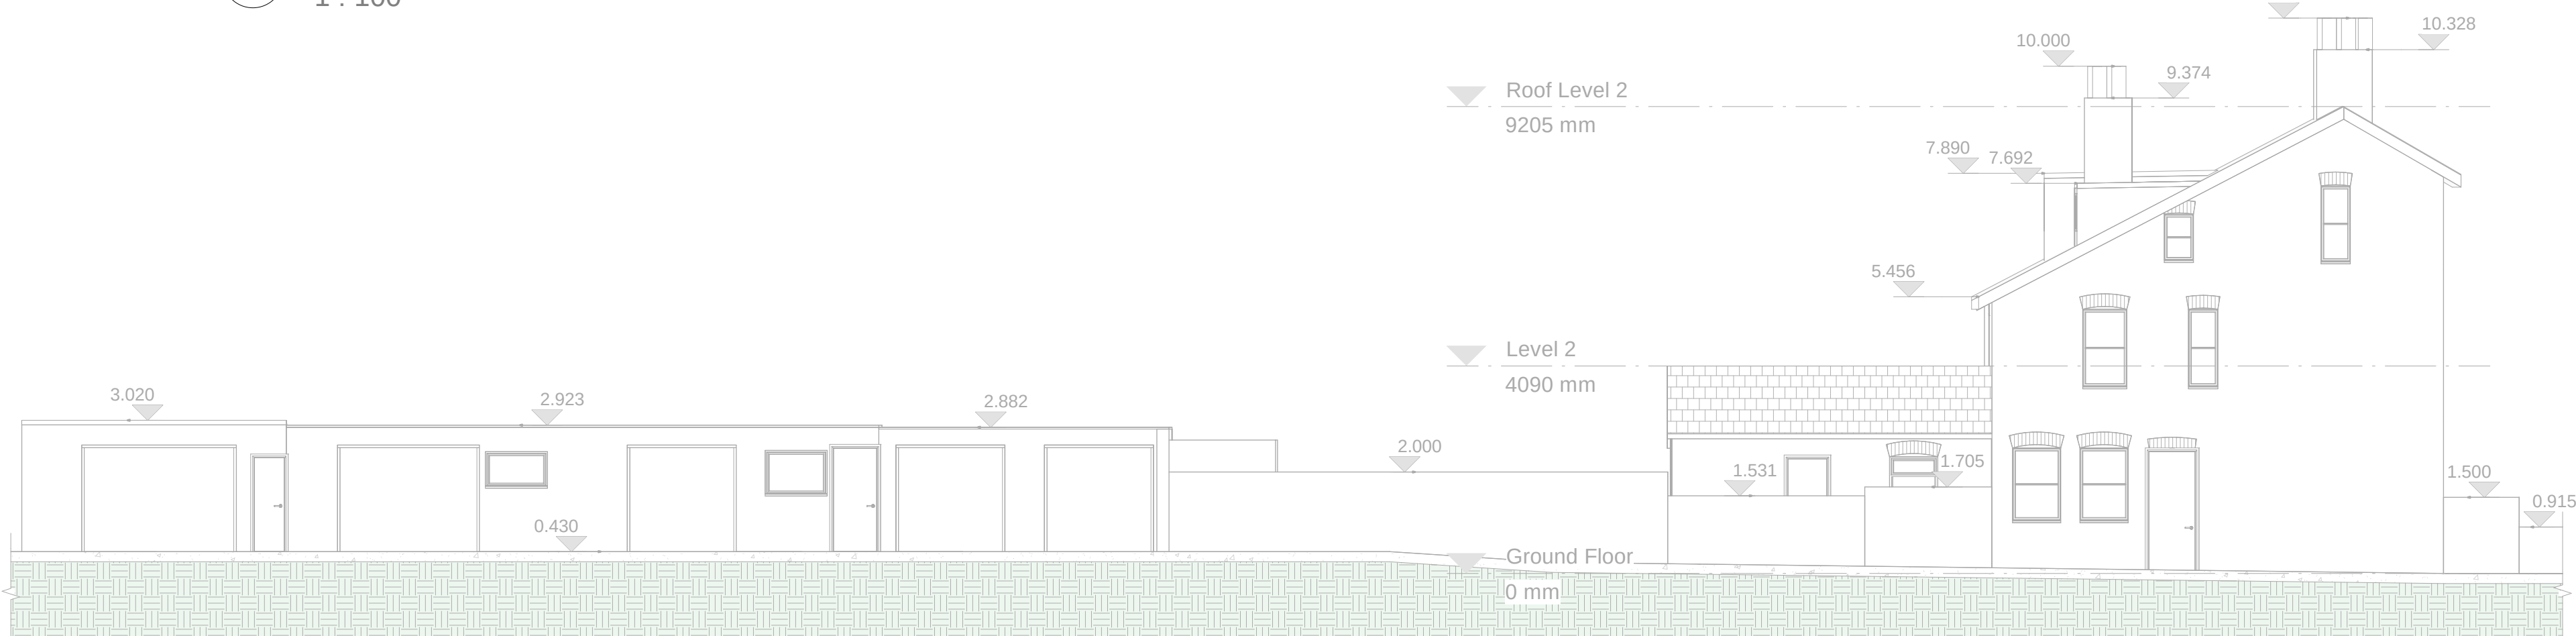


2 Elevation Facing East 1
1 : 100

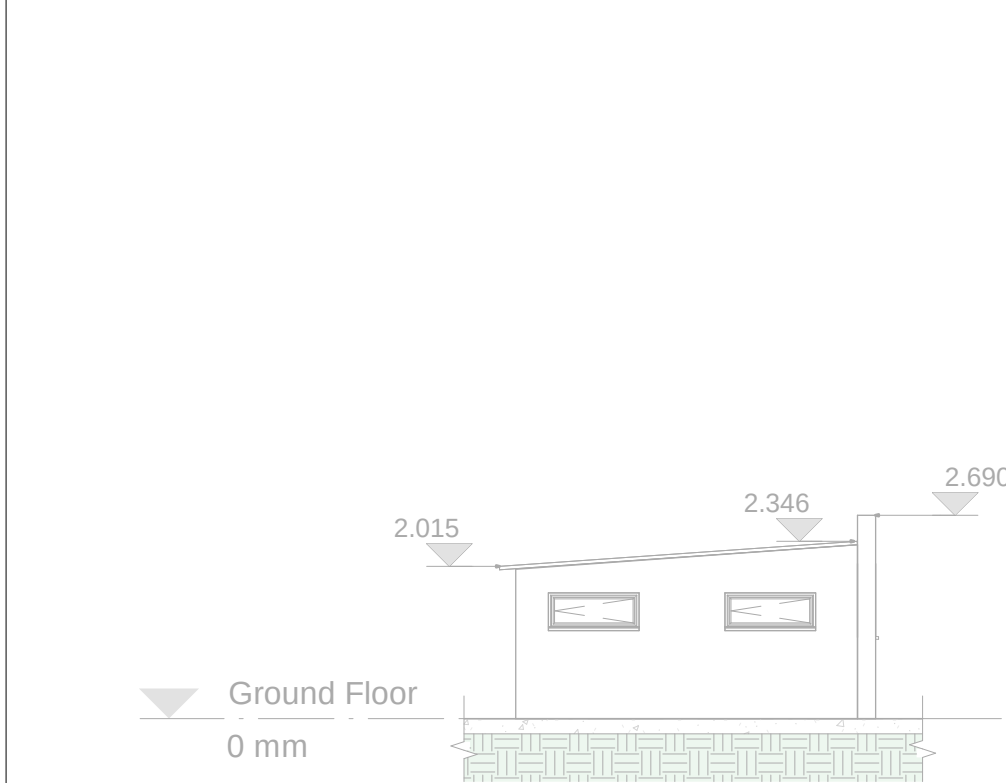

8 Elevation Facing North 2
1 : 100

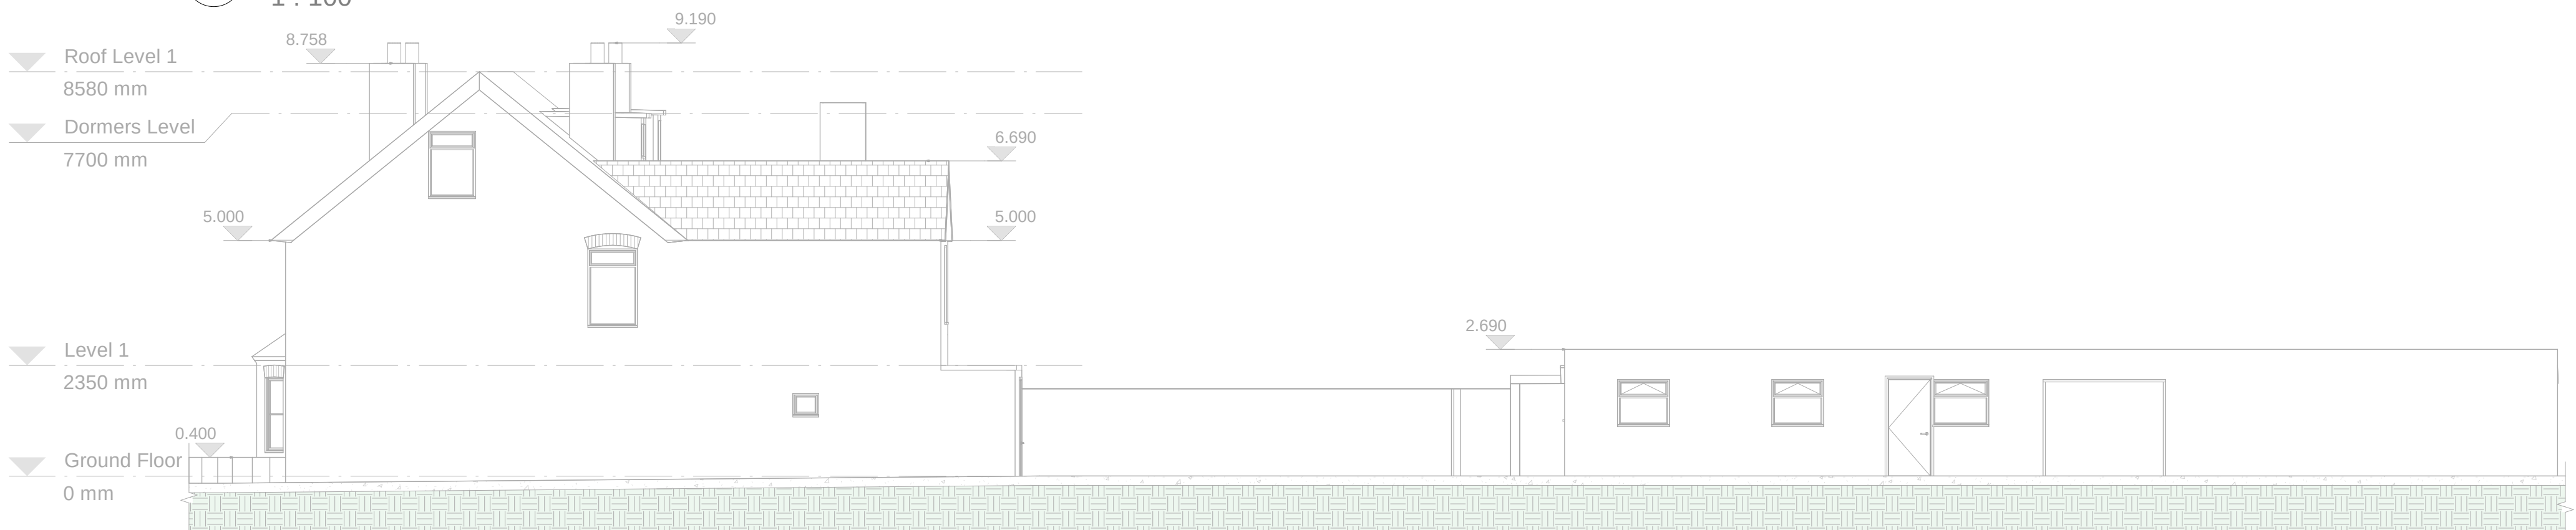

3 Elevation Facing West
1 : 100

 

1:100

REV #	DATE	REVISION
1	03.11.2021	Client Review

248 Basingstoke Road, Reading,
Berkshire, RG2 0HN, United Kingdom

Existing. Elevations


RIBA
Chartered Practice


ARCHITECTURE

3rd Fl. 207 Regent Street.
London, W1B 3HH
info@cohanimarchitecture.co.uk

Information contained within this drawing is the sole copyright of Cohanim Limited and is not to be reproduced without express permission. No implied licence exists. This drawing is not to be used for land transfer or valuation purposes. Do not scale from this drawing. All dimensions to be checked on site by the contractor. Issued for purposes indicated only. Drawing errors and omissions to be reported to Project Architect or Architectural lead;

CURRENT PROJECT STATUS
CONCEPT

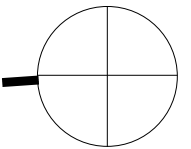CLIENT: John Kleis Audio	TRUE NORTH 
DRAWN BY: DL	
CHECKED BY: JH	DRAWING NUMBER: 299B-01-C- A.02-C
DATE: 03.11.21	SCALE: 1 : 100
FILE: 299C_031121_01.RVT	SHEET SIZE: A1L