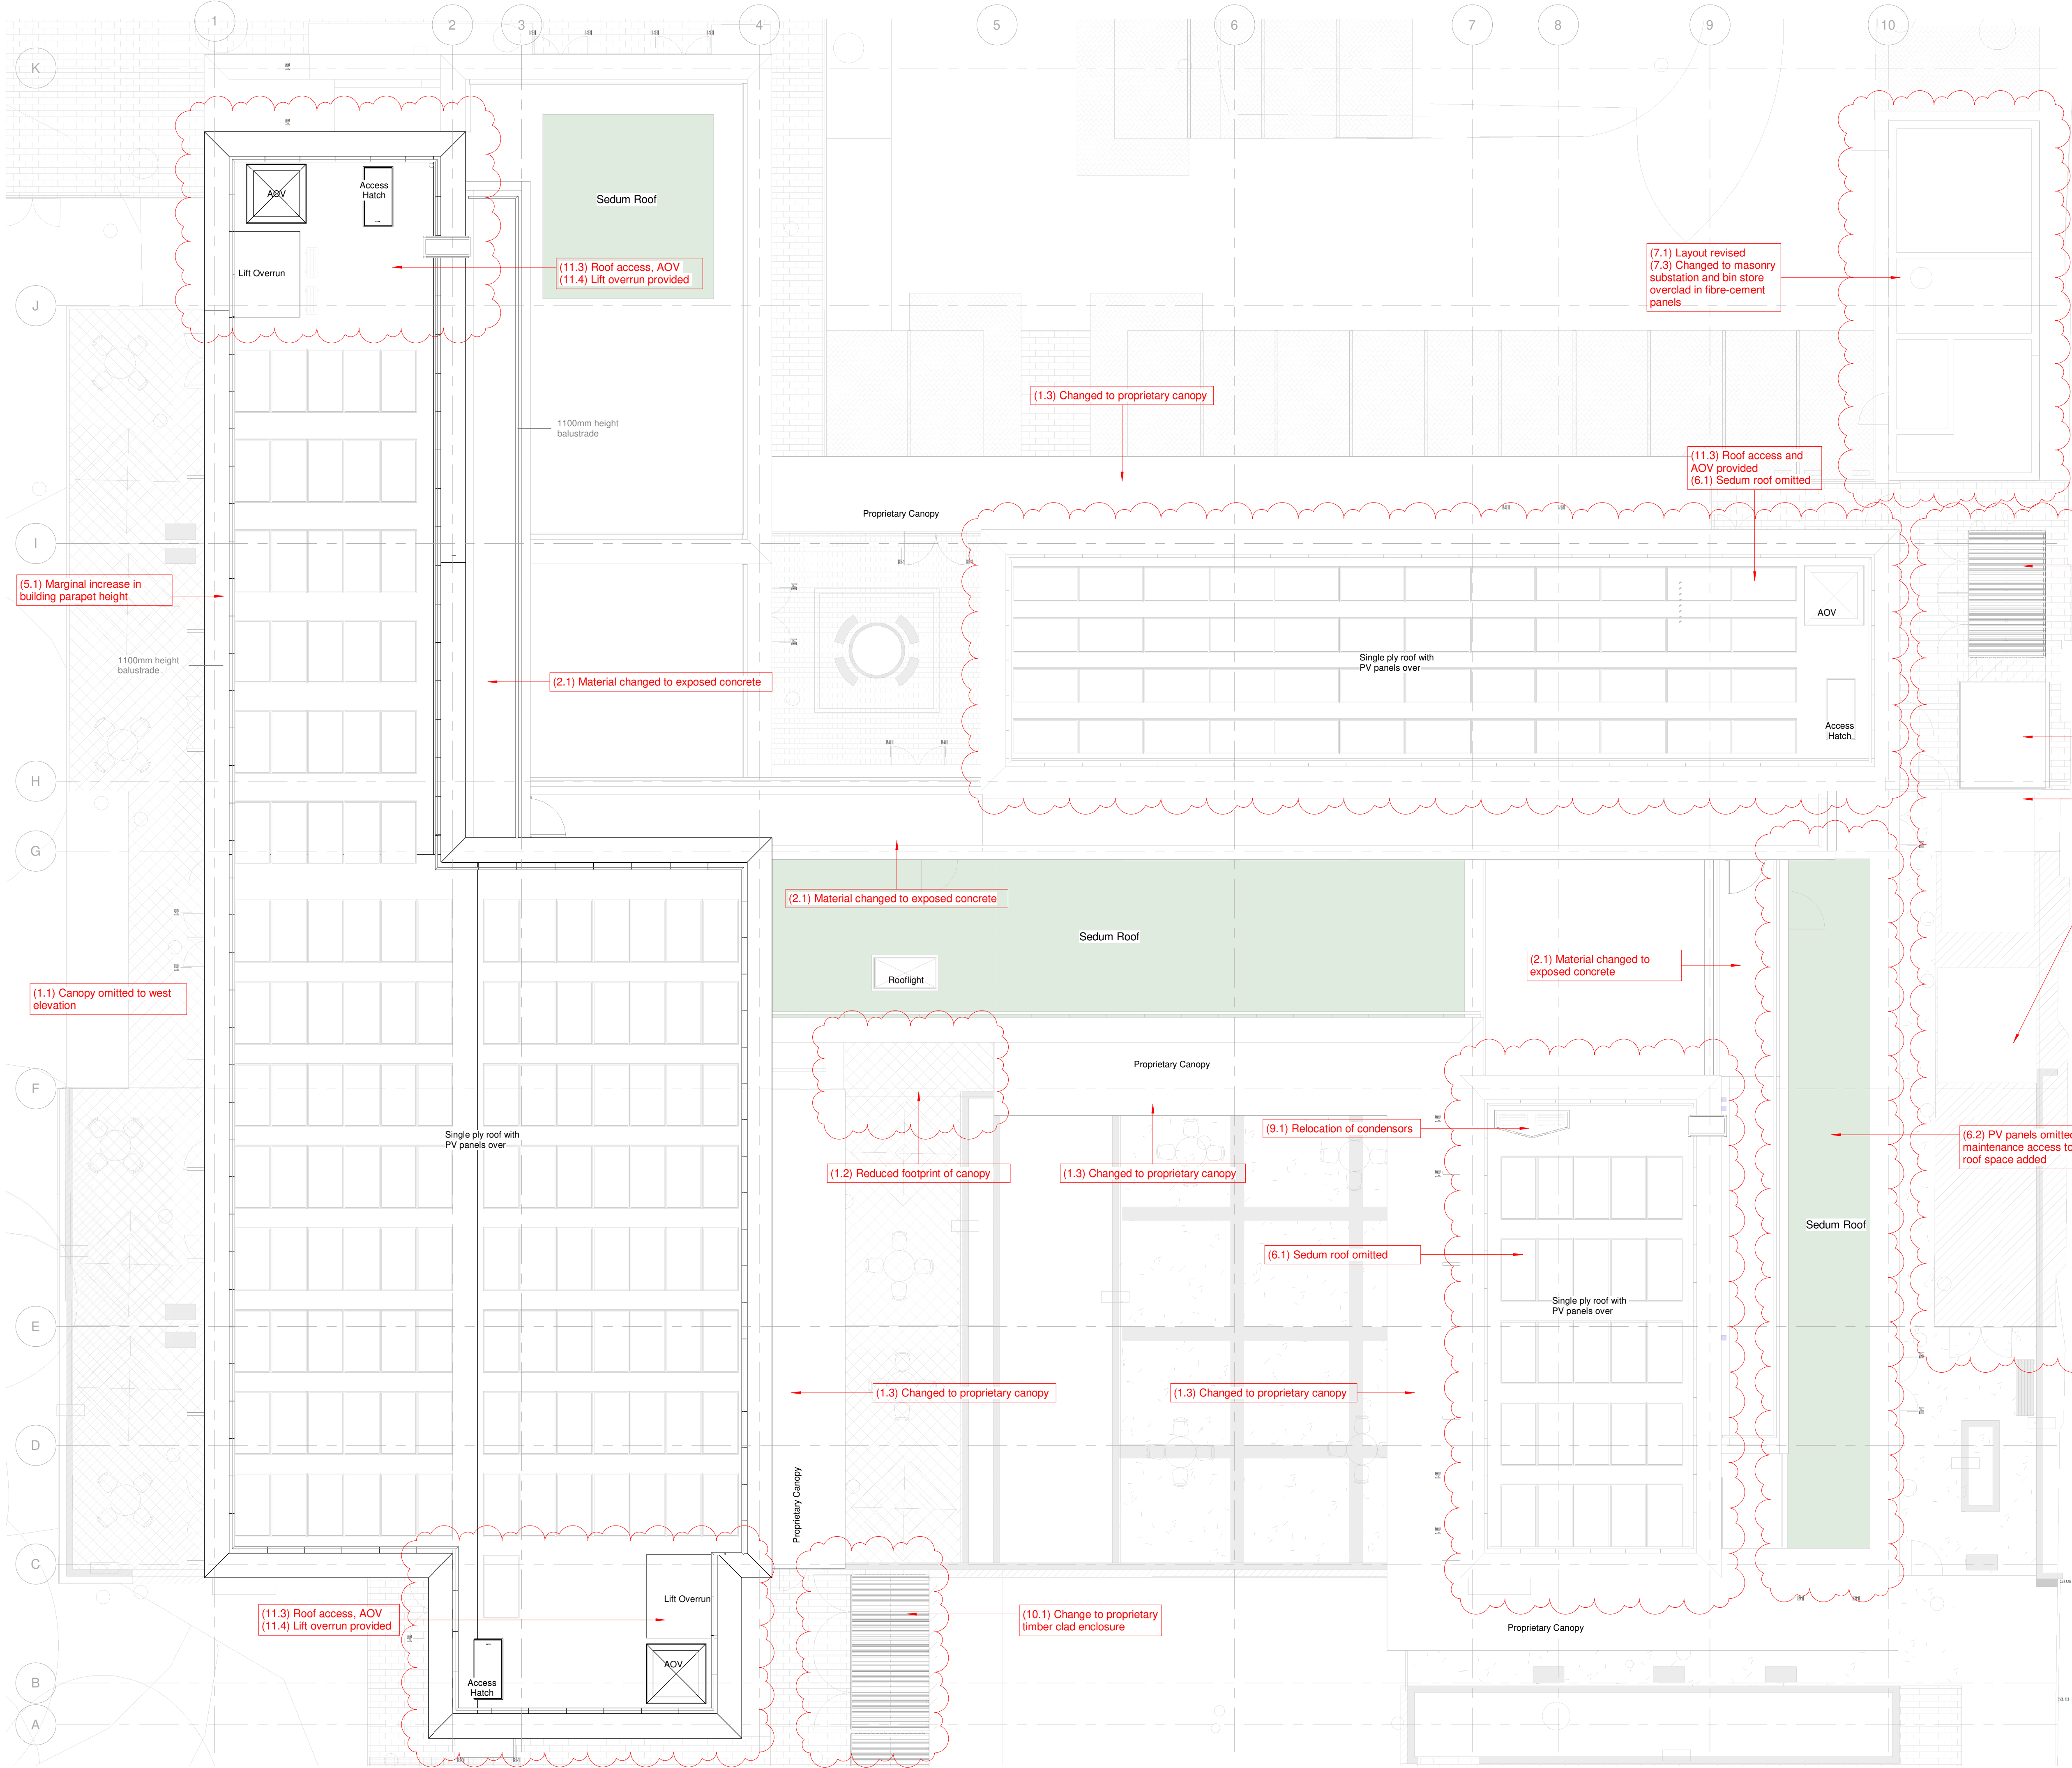


To be read in conjunction with document
HEX-CPM-XX-XX-T-A-00200-Planning Changes

P04	12.11.24	Amalgamation of S73 and NMA application into singular application.	AS
P03	30.09.24	Comments by Planning Consultant	AS
P02	15.08.24	Comment by MS and Planning Consultant	GP
P01	28.07.24	First Issue	GP
REV	DATE	DESCRIPTION	BY

CLIENT

**MORGAN
SINDALL**
CONSTRUCTION

ORIGINATOR
CPMG
Nottingham: 13 St Peter's Gate, Nottingham, NG1 2JP
London: 25 Rosebery Avenue, Farringdon, EC4R 4RU
Birmingham: Spaces, Level 1, The Mailbox, 3 Wharfside Street, Birmingham, B1 1SD
China: 188 Wuxing Road, Qianjiang New District, Hangzhou
India: 308, Transhub, Sakinaka, Pune, 411045
Let's create something remarkable. responsible. real.
enquiries@cpmg-architects.com cpmg-architects.com



PROJECT

Hexham Road
Architectural Model

DRAWING TITLE
PM_40_40_34:General arrangement drawings

FLOOR PLANS
Roof GA Planning Layout

DRAWING STATUS

PLANNING

CLIENT REFERENCE	DRAWN BY	DATE	SCALE	MEDIA
MSC	GP	26.07.2024	1 : 100	A1
FUNCTIONAL - SPATIAL PROJECT - ORIGINATOR - BREAKDOWN - FORM - DISCIPLINE - NUMBER				REVISION
HEX-CPM-31-1RL-D-A-20014				P04

Copyright of CPMG Architects Limited 2024. All rights reserved. No part of this publication may be reproduced, stored in any retrieval system or transmitted in any form or by any means without prior permission of CPMG Architects Limited. Do not scale from drawing, use figured dimensions only. All dimensions to be checked on site.
ISO 9001:2015 Quality Management ISO 14001:2015 Environmental Management
BS EN ISO 19650:2018 Information Management