

GA ELEVATION KEY

1	Red Brick - Stretcher bond	12	Concrete
2	Silver Grey Brick	13	External Canopy
3	Fibre Cement Cladding	14	Walkway Guardrail
4	Parapet Guardrail	15	External Rooftight
5	PPC Aluminium (Louvers)	16	External Roof Access Hatch
6	PPC Aluminium (Windows)	17	Block and Post Fencing
7	PPC Aluminium (Doors)	18	Metal Solar Shading
8	External Glazing	19	Louvre screen
9	Plate Louvre Panels	20	European Redwood Cladding (Ht and Miss)
10	Solid Louvre Doors	21	European Redwood Cladding (Solid)
11	Railing		

To be read in conjunction with document
HEX-CPM-XX-XX-T-A-00200-Planning Changes

P02	12.11.24	Amalgamation of S73 and NMA application into singular application.	AS
P01	04.10.24	First Issue	AS
REV	DATE	DESCRIPTION	BY

CLIENT

**MORGAN
SINDALL**
CONSTRUCTION

ORIGINATOR

**CP
MG**

**Architecture &
Interior Design**

Nottingham: 13 St Peter's Gate, Nottingham, NG1 2JF
London: 28 Rosebery Avenue, Farringdon, EC1R 4RN
Birmingham: Spaces, Level 1, The Mailbox, 3 Wharfside Street, Birmingham, B1 1RD
China: 188 Wuxing Road, Qianjiang New District, Hangzhou
India: 308, Transbay, Sakinaka, Pune, 411045
Let's create something remarkable. responsible. real.
enquiries@cpmg-architects.com cpmg-architects.com

PROJECT

Hexham Road

Architectural Model

DRAWING TITLE

PM_40_40_27 : Elevation drawings

ELEVATIONS

ASHP Enclosure Planning Layout


DRAWING STATUS

PLANNING


CLIENT REFERENCE	DRAWN BY	DATE	SCALE	MEDIA
MSC	AS	2023-06-27	As indicated	A1
FUNCTIONAL - ORIGINATOR - BREAKDOWN - BREAKDOWN - FORM - DISCIPLINE - NUMBER				REVISION
HEX-CPM-31-0ZZ-D-A-20030				P02

Copyright of CPMG Architects Limited 2024. All rights reserved. No part of this publication may be reproduced, stored in any retrieval system or transmitted in any form or by any means without prior permission of CPMG Architects Limited. Do not scale from drawing, use figured dimensions only. All dimensions to be checked on site.


ISO 9001:2015 Quality Management ISO 14001:2015 Environmental Management
BS EN ISO 19650:2018 Information Management

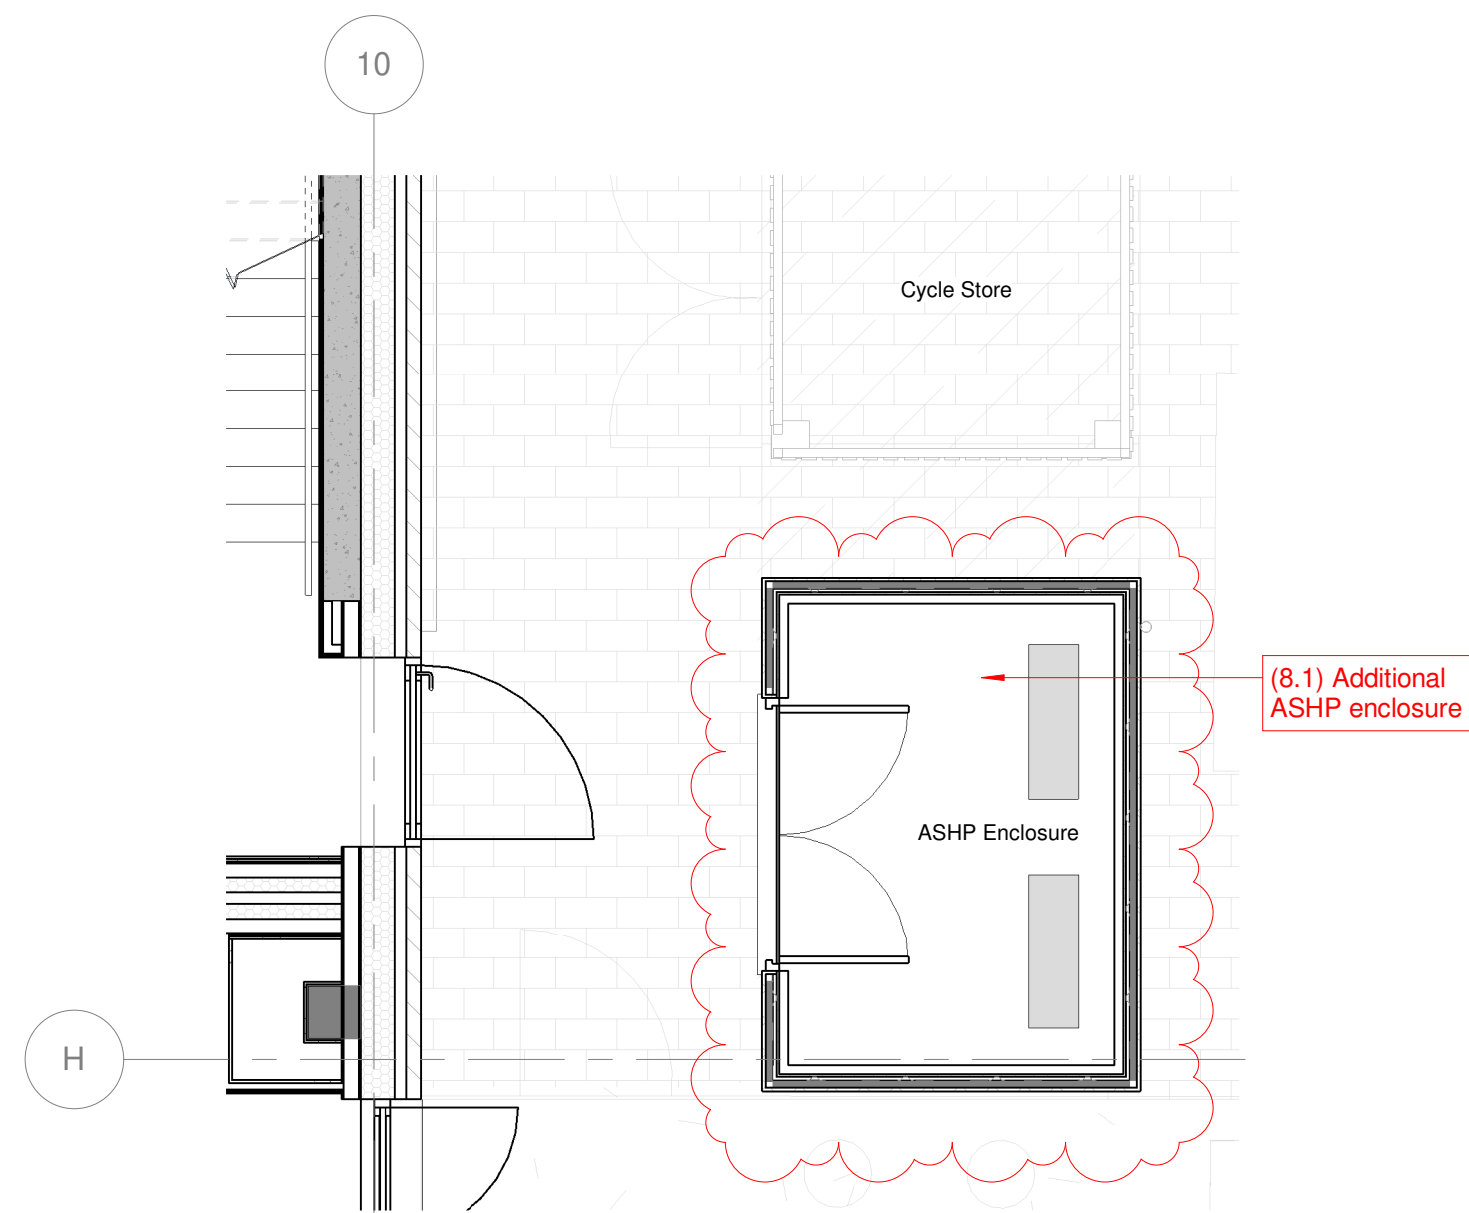


1 **GA ASHP Plan**
1 : 50

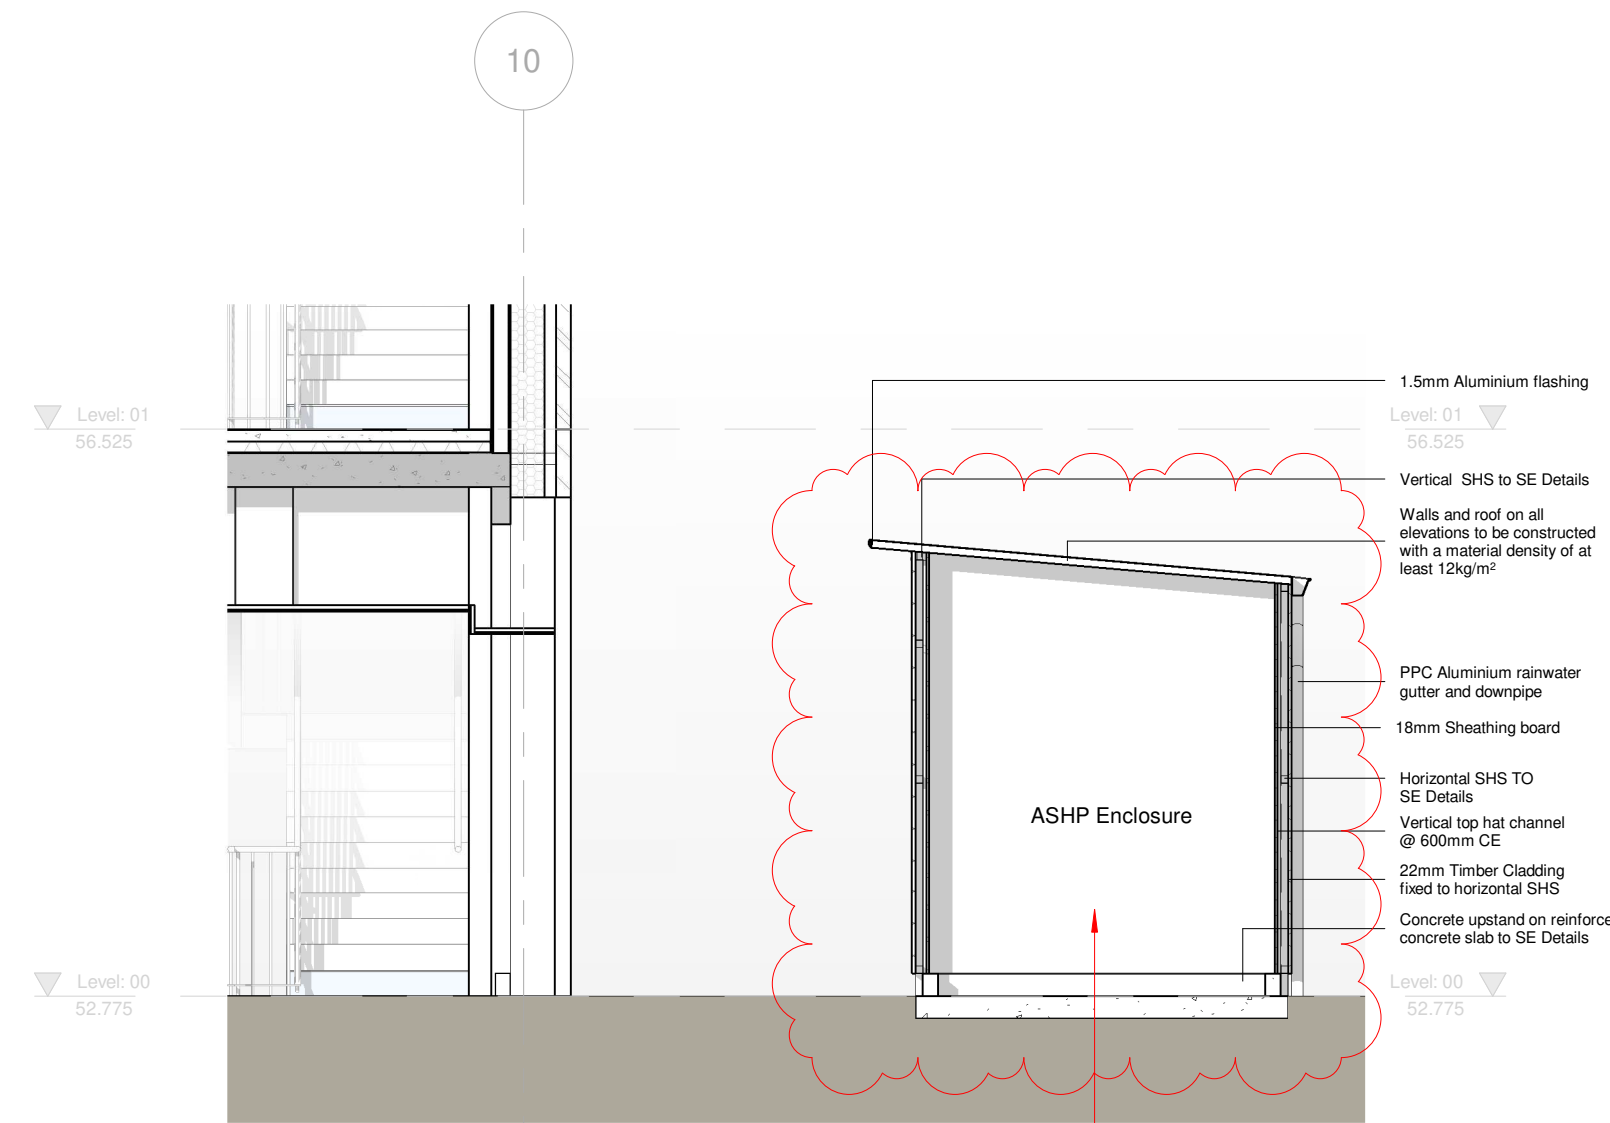


2 **Section A-A**
1 : 50

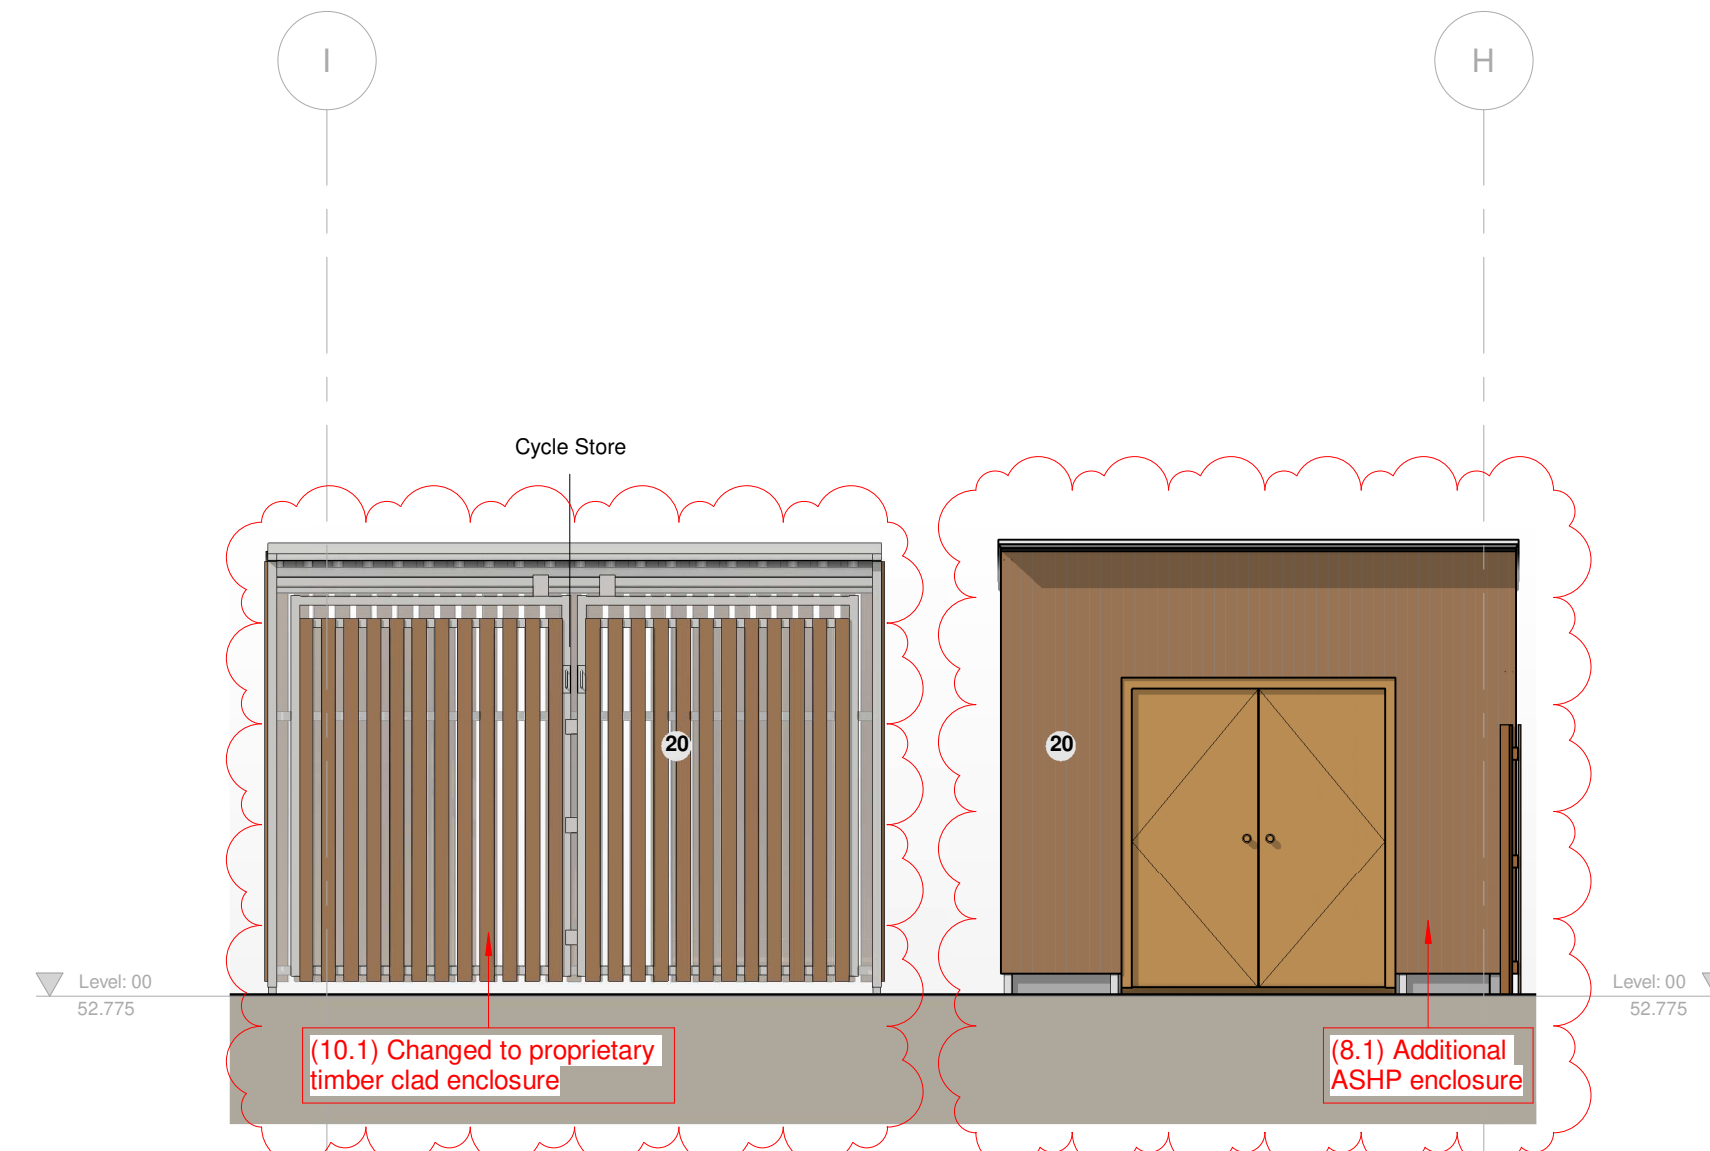


3 **West Elevation**
1 : 50

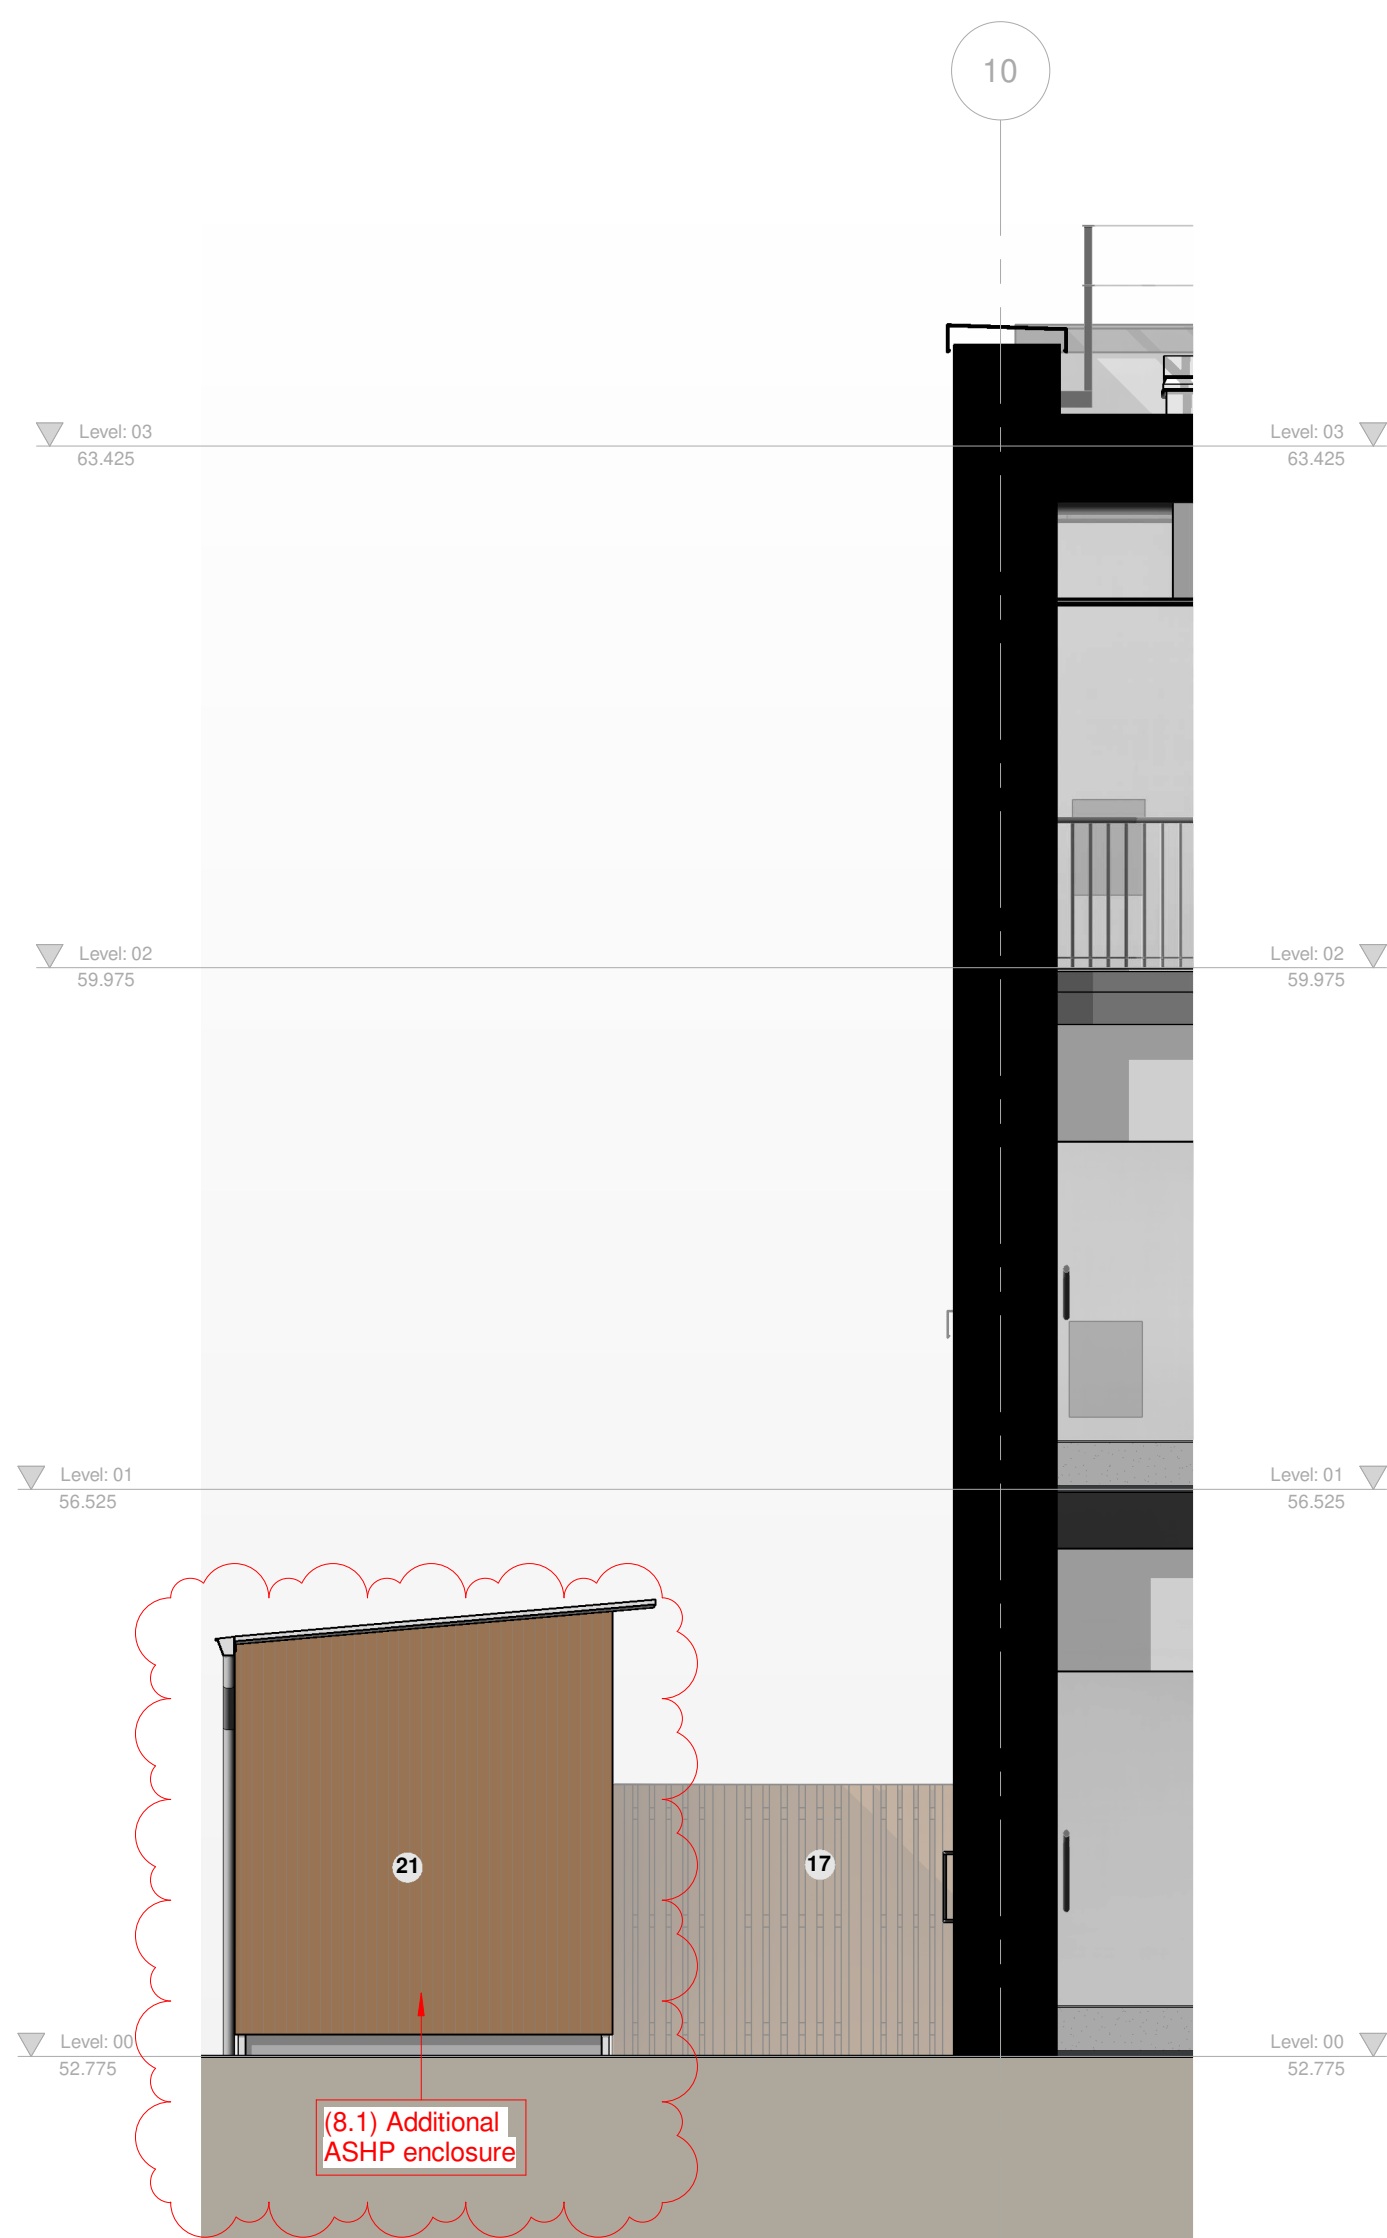

4 **North Elevation**
1 : 50

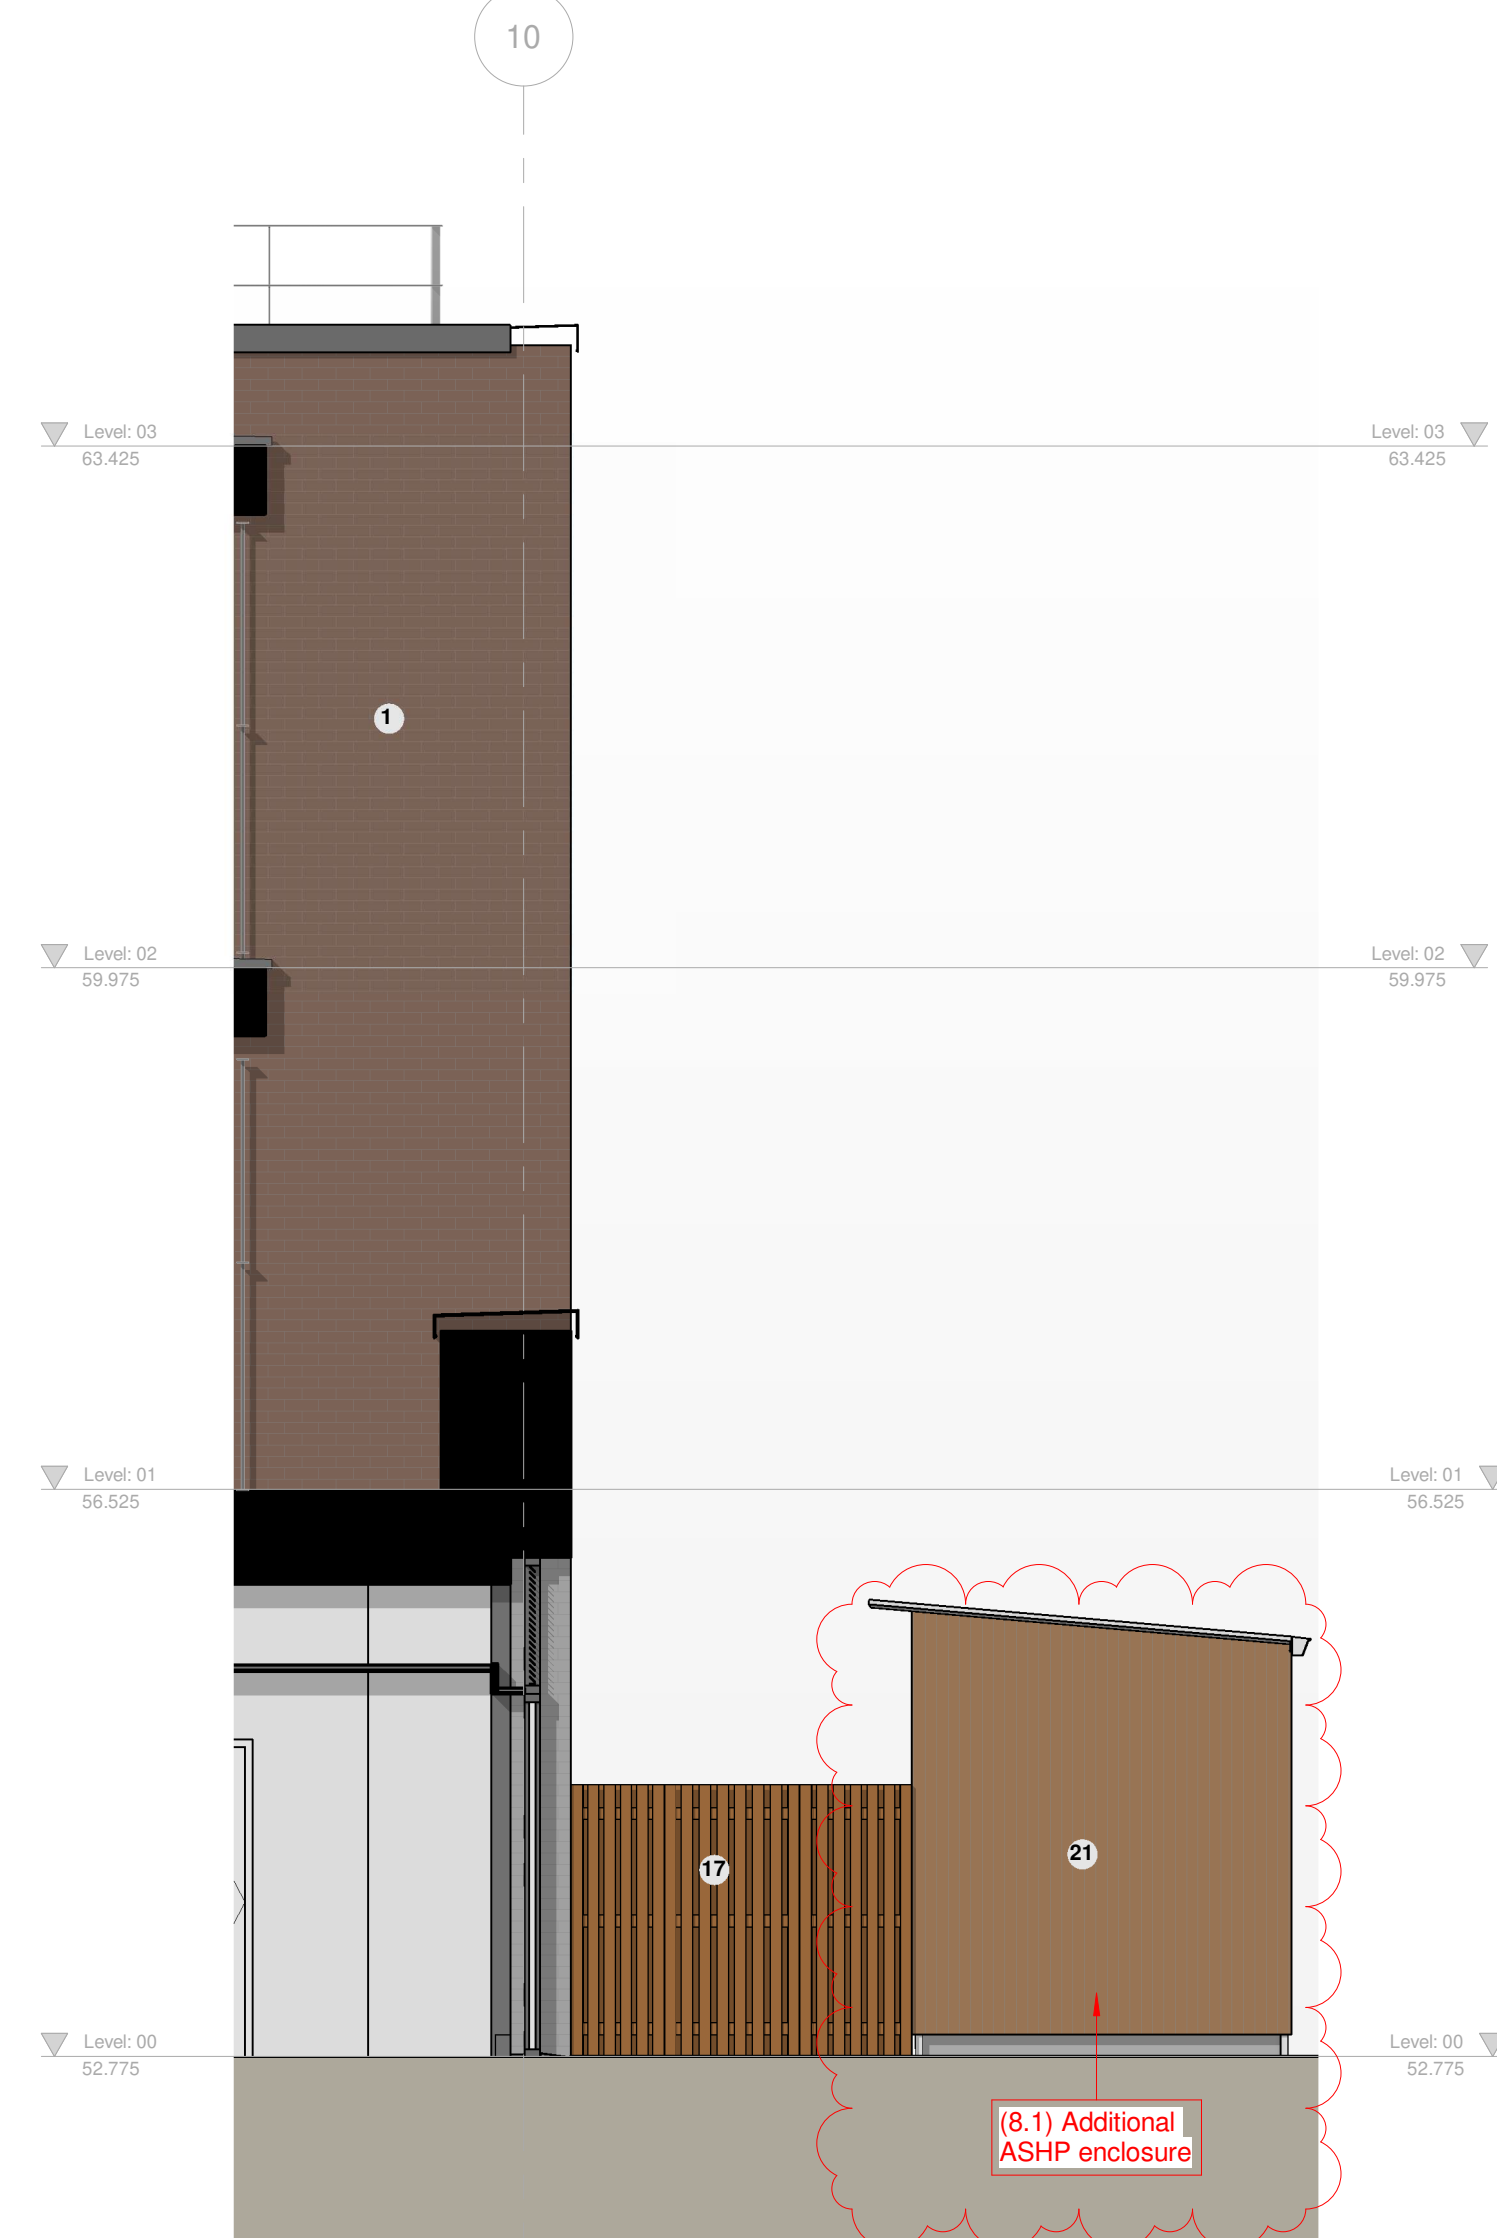

5 **South Elevation**
1 : 50

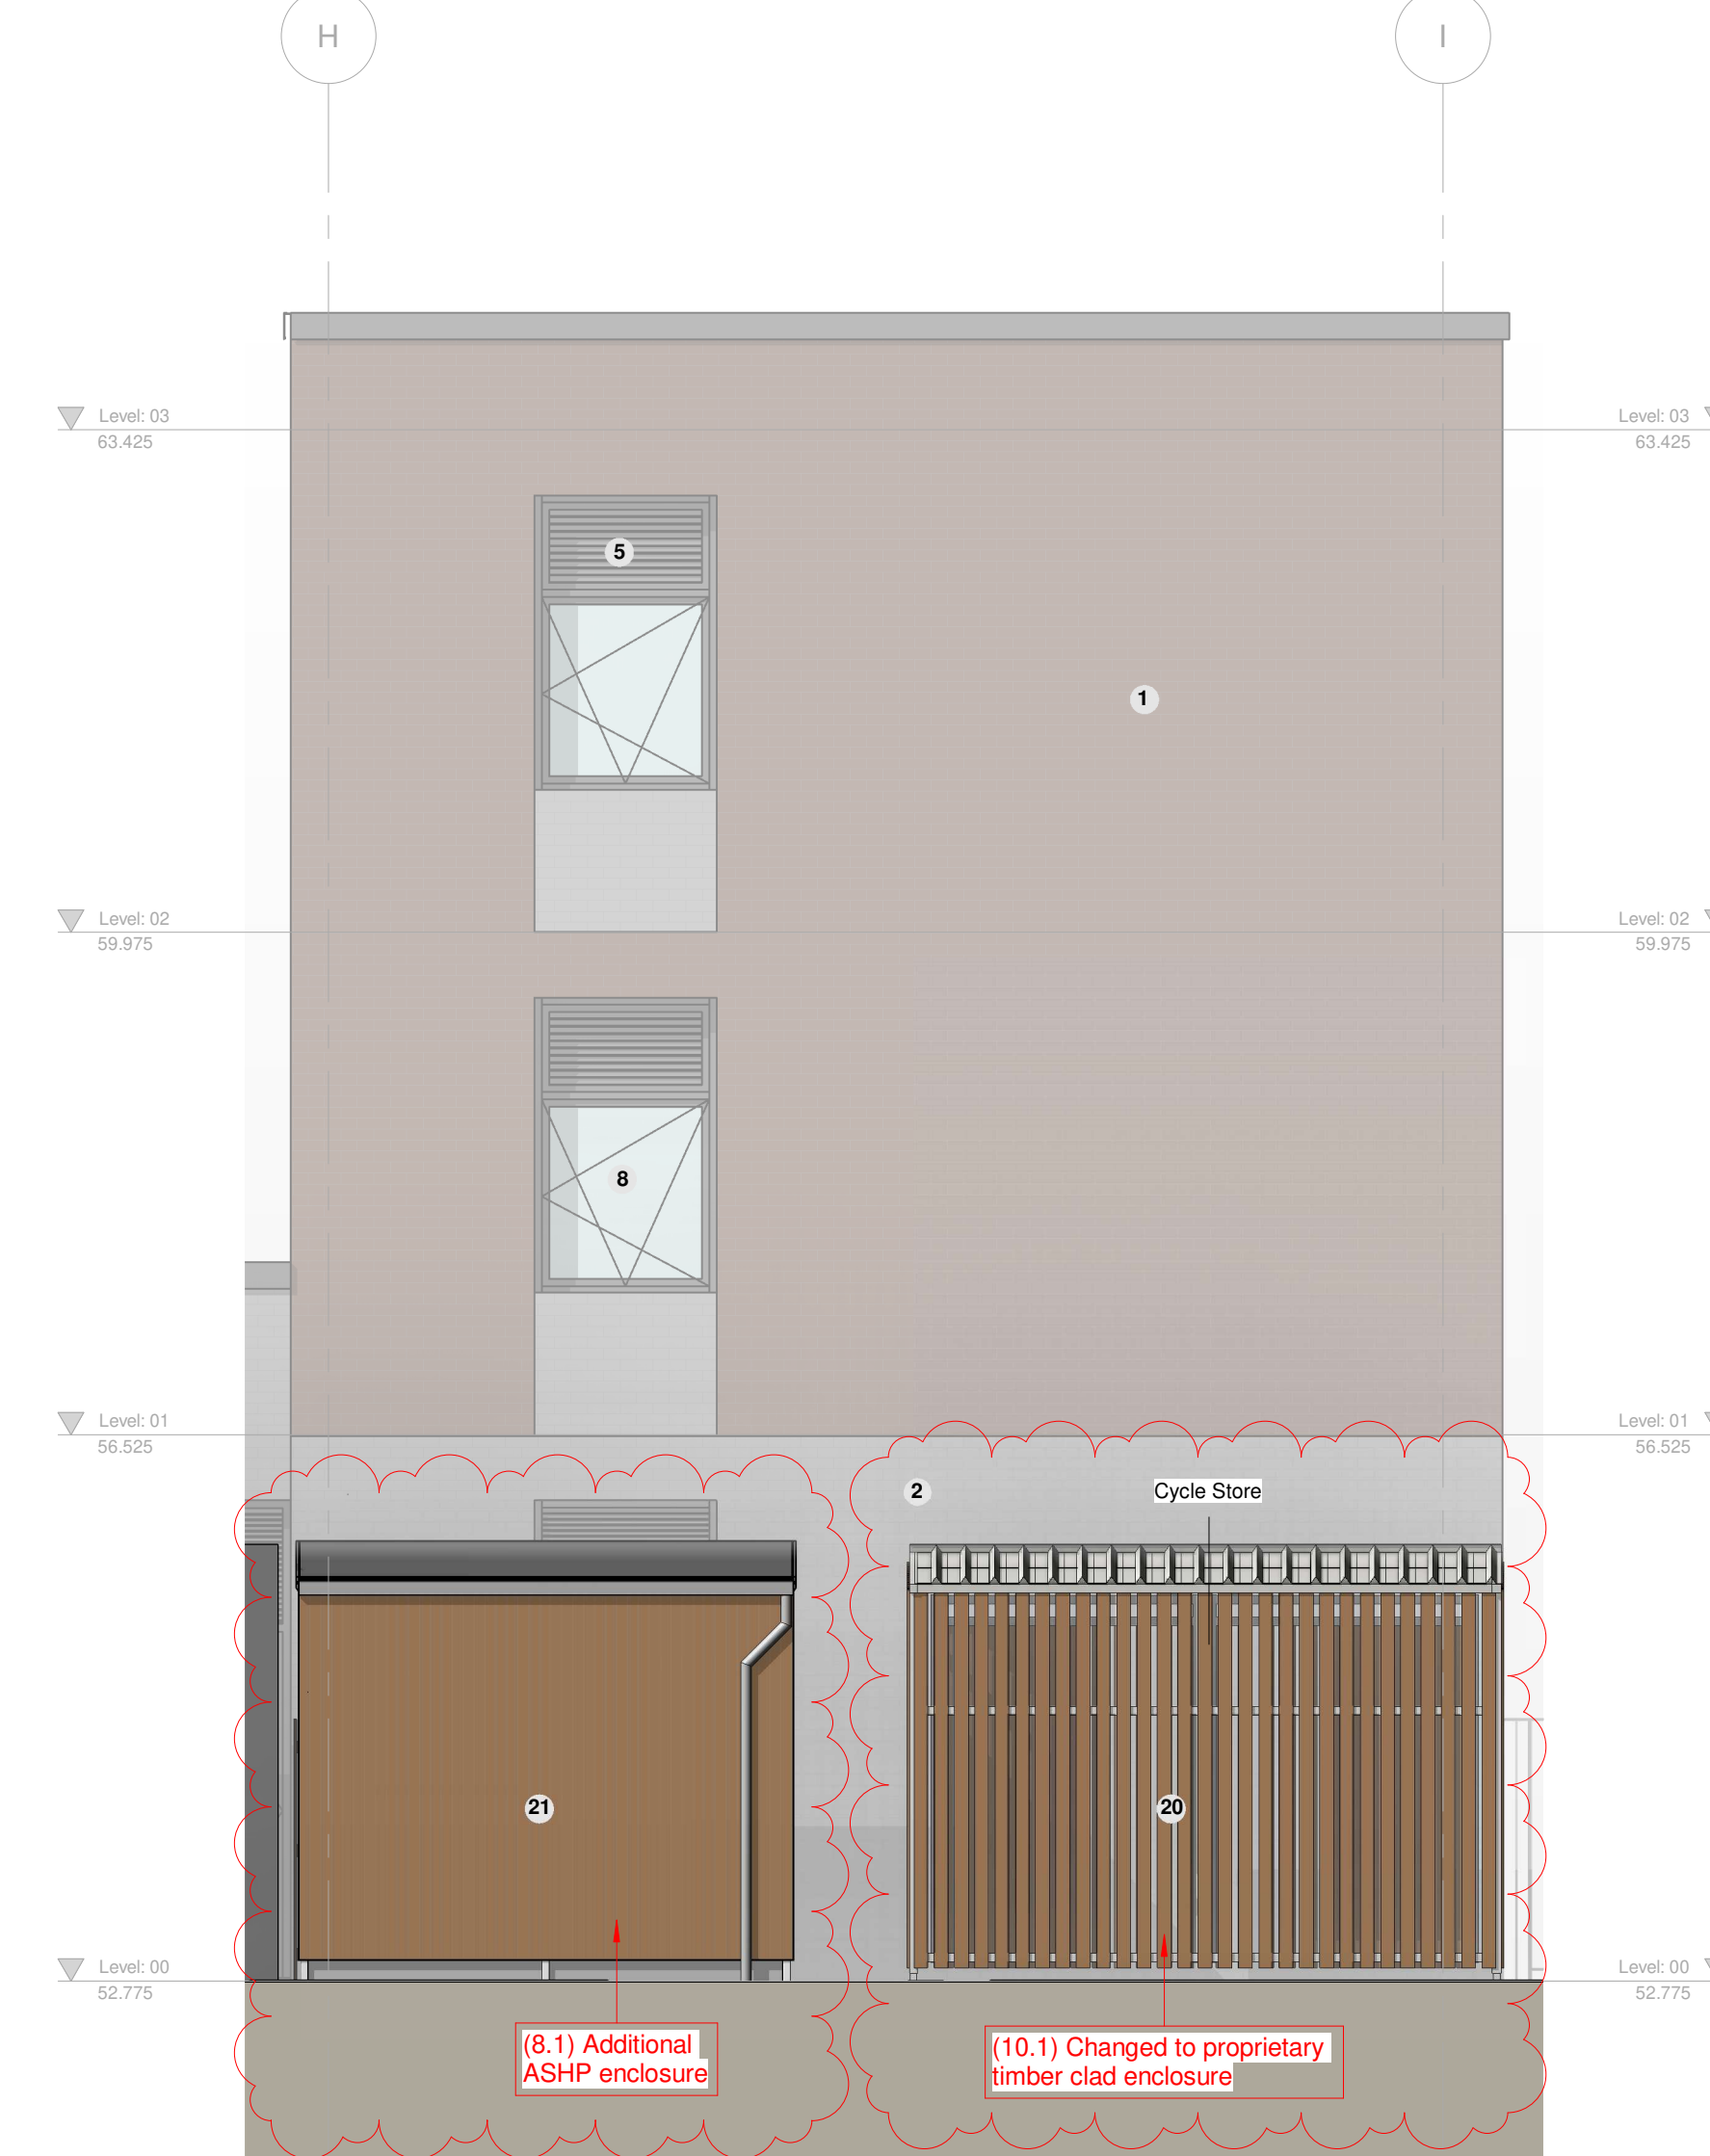

6 **East Elevation**
1 : 50