


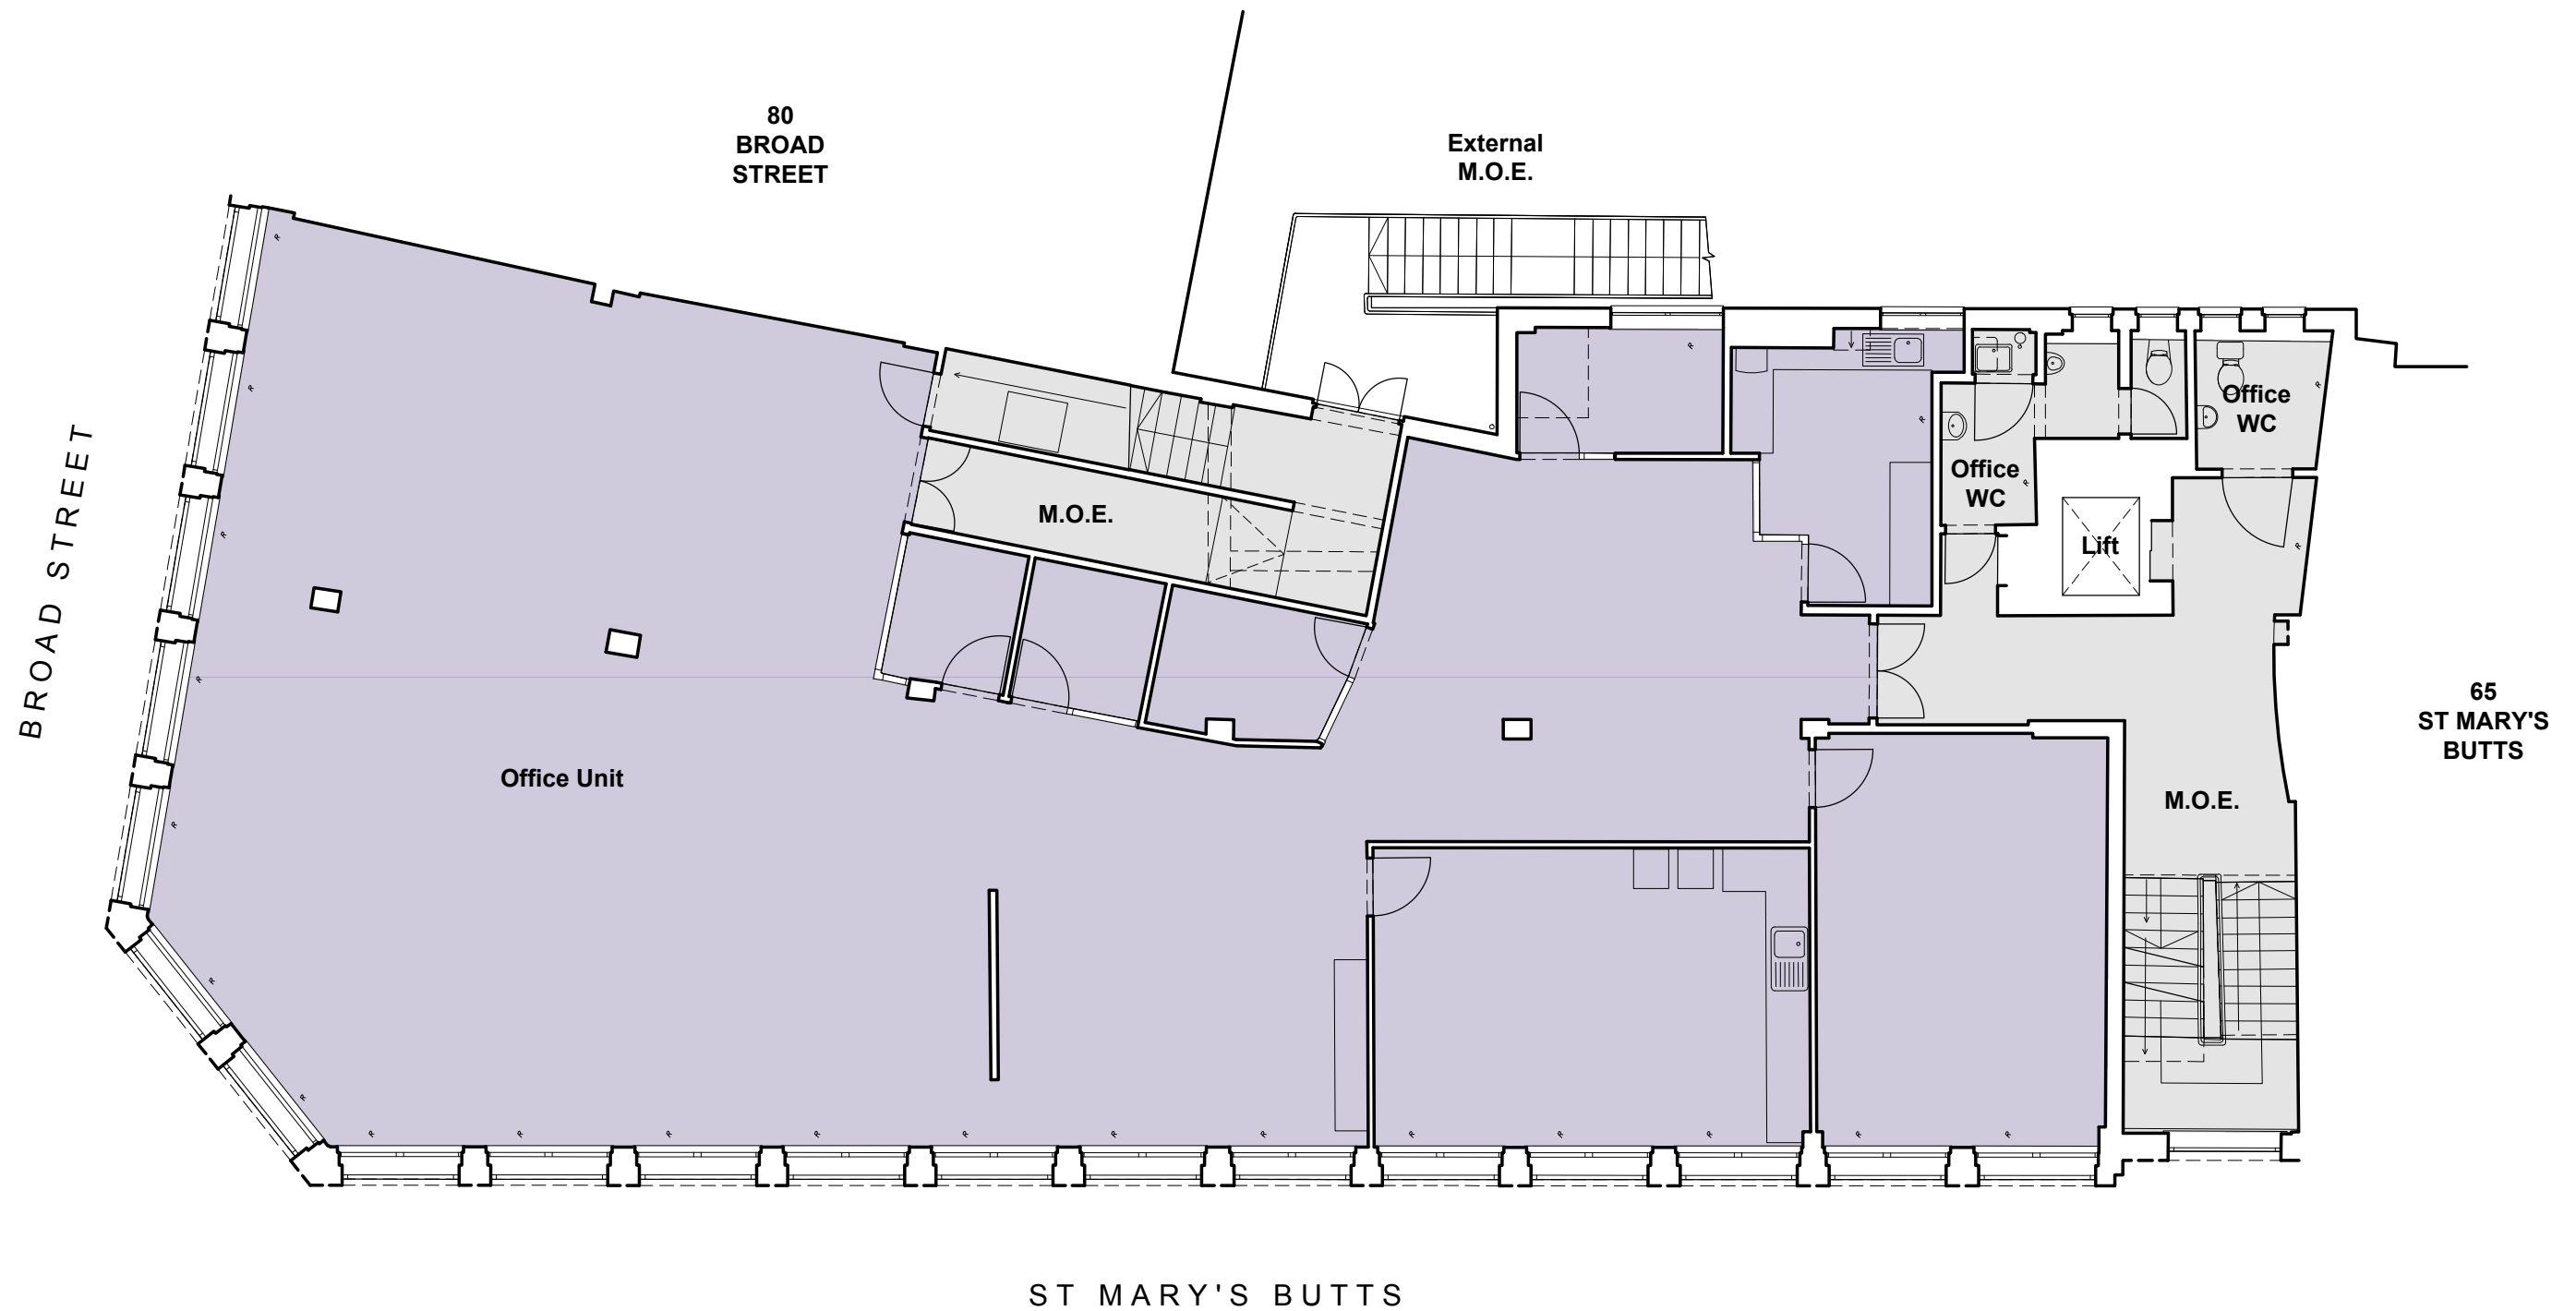

RUTTER ARCHITECTS
68 Crooksbury
Farnham
Surrey
GU10 1QD
T. 01252 781 432
W. www.rutterarchitects.com

Scale @ A3 :	Checked By :	Date :	
1:100	PR	JUL 24	
Job Number :	Stage :	Drawing No :	Revision :
1065	PL	022	*
☐ Construction	☐ Preliminary	☒ Information	
☐ Approval	☐ Tender		

Client :
V FUND

Project :
ST MARYS HOUSE, READING

Drawing Title :
EXISTING FIRST FLOOR PLAN

Revisions :

Drawn/Chkd :

Date :

Notes :

0 1 2 3 4 5m
Scale 1:100