






**WEST (Rear) ELEVATION**  
SCALE 1:100

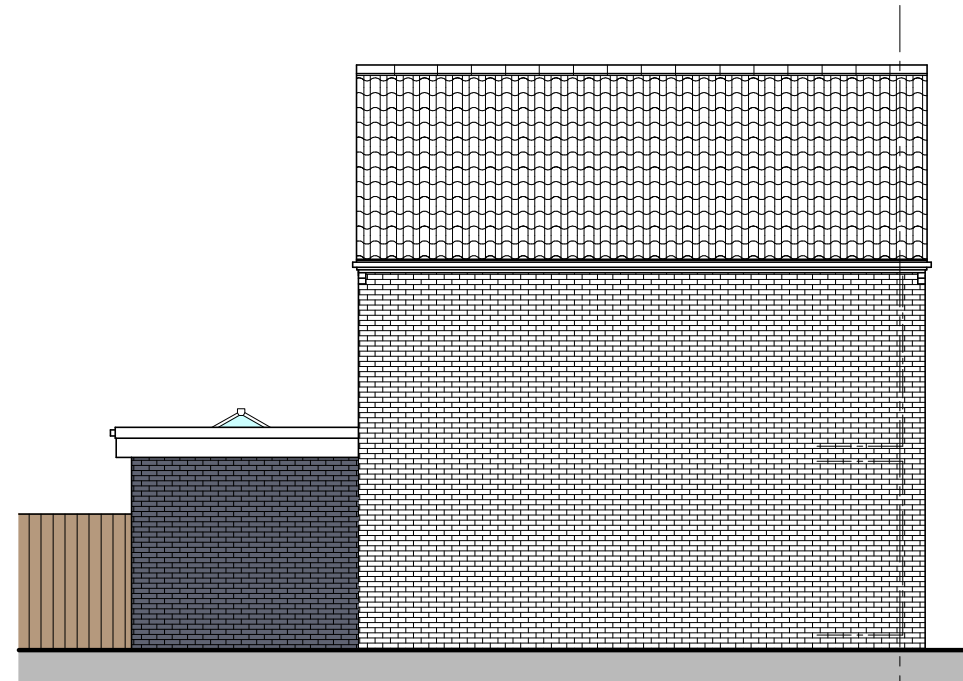

**SOUTH (Side) ELEVATION**  
SCALE 1:100

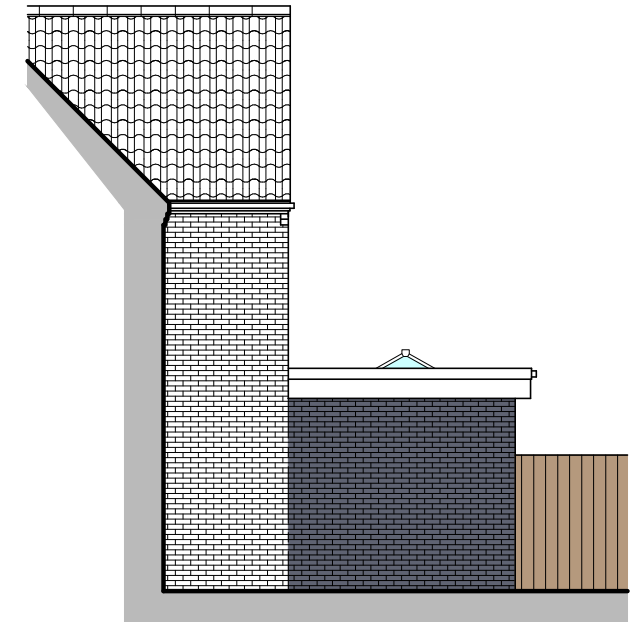

**NORTH (Side) ELEVATION**  
SCALE 1:100

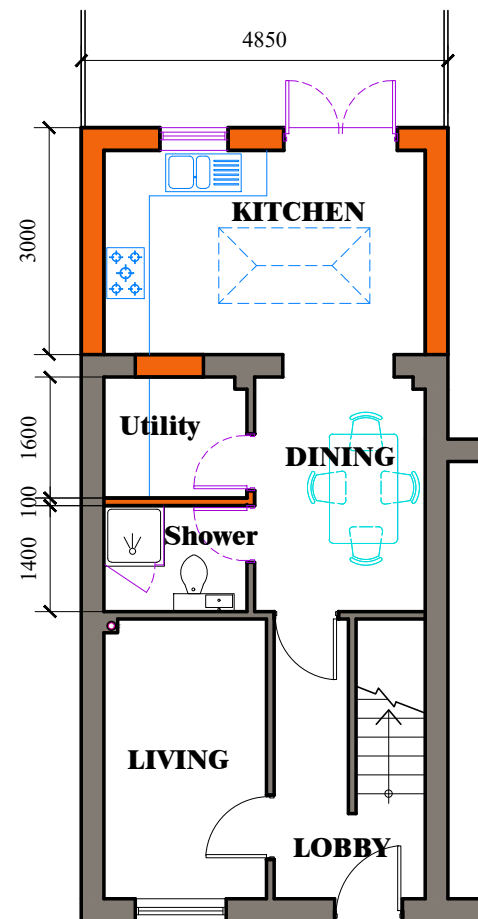


**GROUND FLOOR PLAN**  
SCALE 1:100

#### LEGEND

- EXISTING WALL (In Plan)
- NEW WALL (In Plan)
- NEW BRICK WALL
- EXISTING BRICK
- NEW WINDOWS / DOORS
- EXISTING WINDOWS / DOORS

#### MATERIALS

- ROOF: SARNAFILL SINGLE PLY ROOFING MEMBRANE
- WALL: BRICK FACING TO MATCH EXISTING
- WINDOWS: UPVC 'A' RATED DOUBLE GLAZED WINDOWS TO MATCH EXISTING
- DOORS: UPVC 'A' RATED DOUBLE GLAZED DOORS TO MATCH EXISTING
- RAIN WATER: UPVC GUTTER, RWP, FASCIA BOARD AND GOODS: SOFFIT BOARD

 



103 Shurdington Road  
Cheltenham, GL53 0JQ  
www.mekcara.co.uk, mecca@gmail.com  
Ph: 0124228875, 07843020249



CHARTERED PRACTICE

Client

**MRS. OKSANA SHEPHERD**

Job Title

**PROPOSED EXTENSION**

**107 ROWE COURT**

**GROVELANDS ROAD, RG30 2HZ**

Drawing Title

**REVISED PROPOSAL**

**FLOOR PLAN AND ELEVATIONS**

Scale

**1:100 on A3**

Date

OCT 2023

Drawn By

**RMC**

Job No

**1023-54**

Drawing NO

**120**

Rev.

**C**

© MEKKARA Architectural Consultants - THIS DRAWING AND DESIGN REMAINS THE COPYRIGHT AND INTELLECTUAL PROPERTY OF MEKKARA Architectural Consultants. SHALL NOT BE COPIED OR REPRODUCED IN ANY FORMAT WITHOUT APPROVAL.