




All dimensions are to be checked on site before work commences.
Figured dimensions to be taken in preference to scaled dimensions.
If in doubt please ask.
© Copyright reserved.

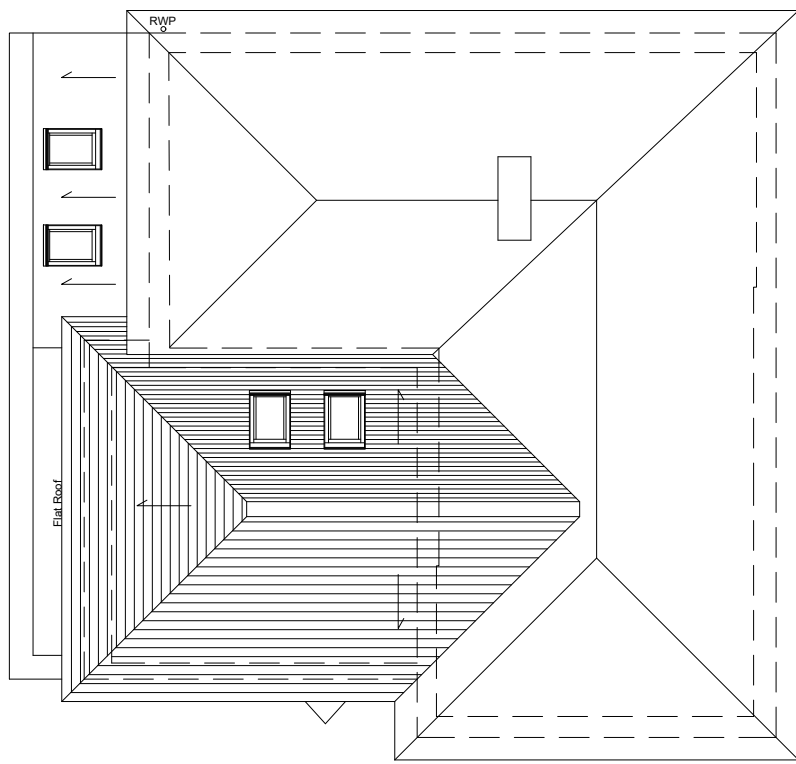


ROOF SCAPE PLAN As Proposed
Scale 1:100

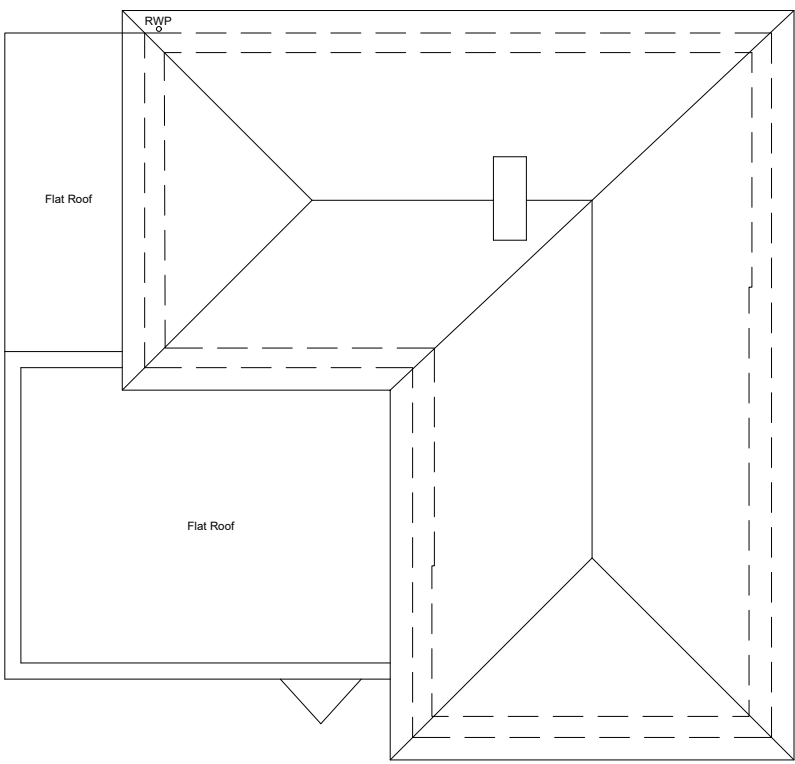

ROOF SCAPE PLAN As Existing
Scale 1:100

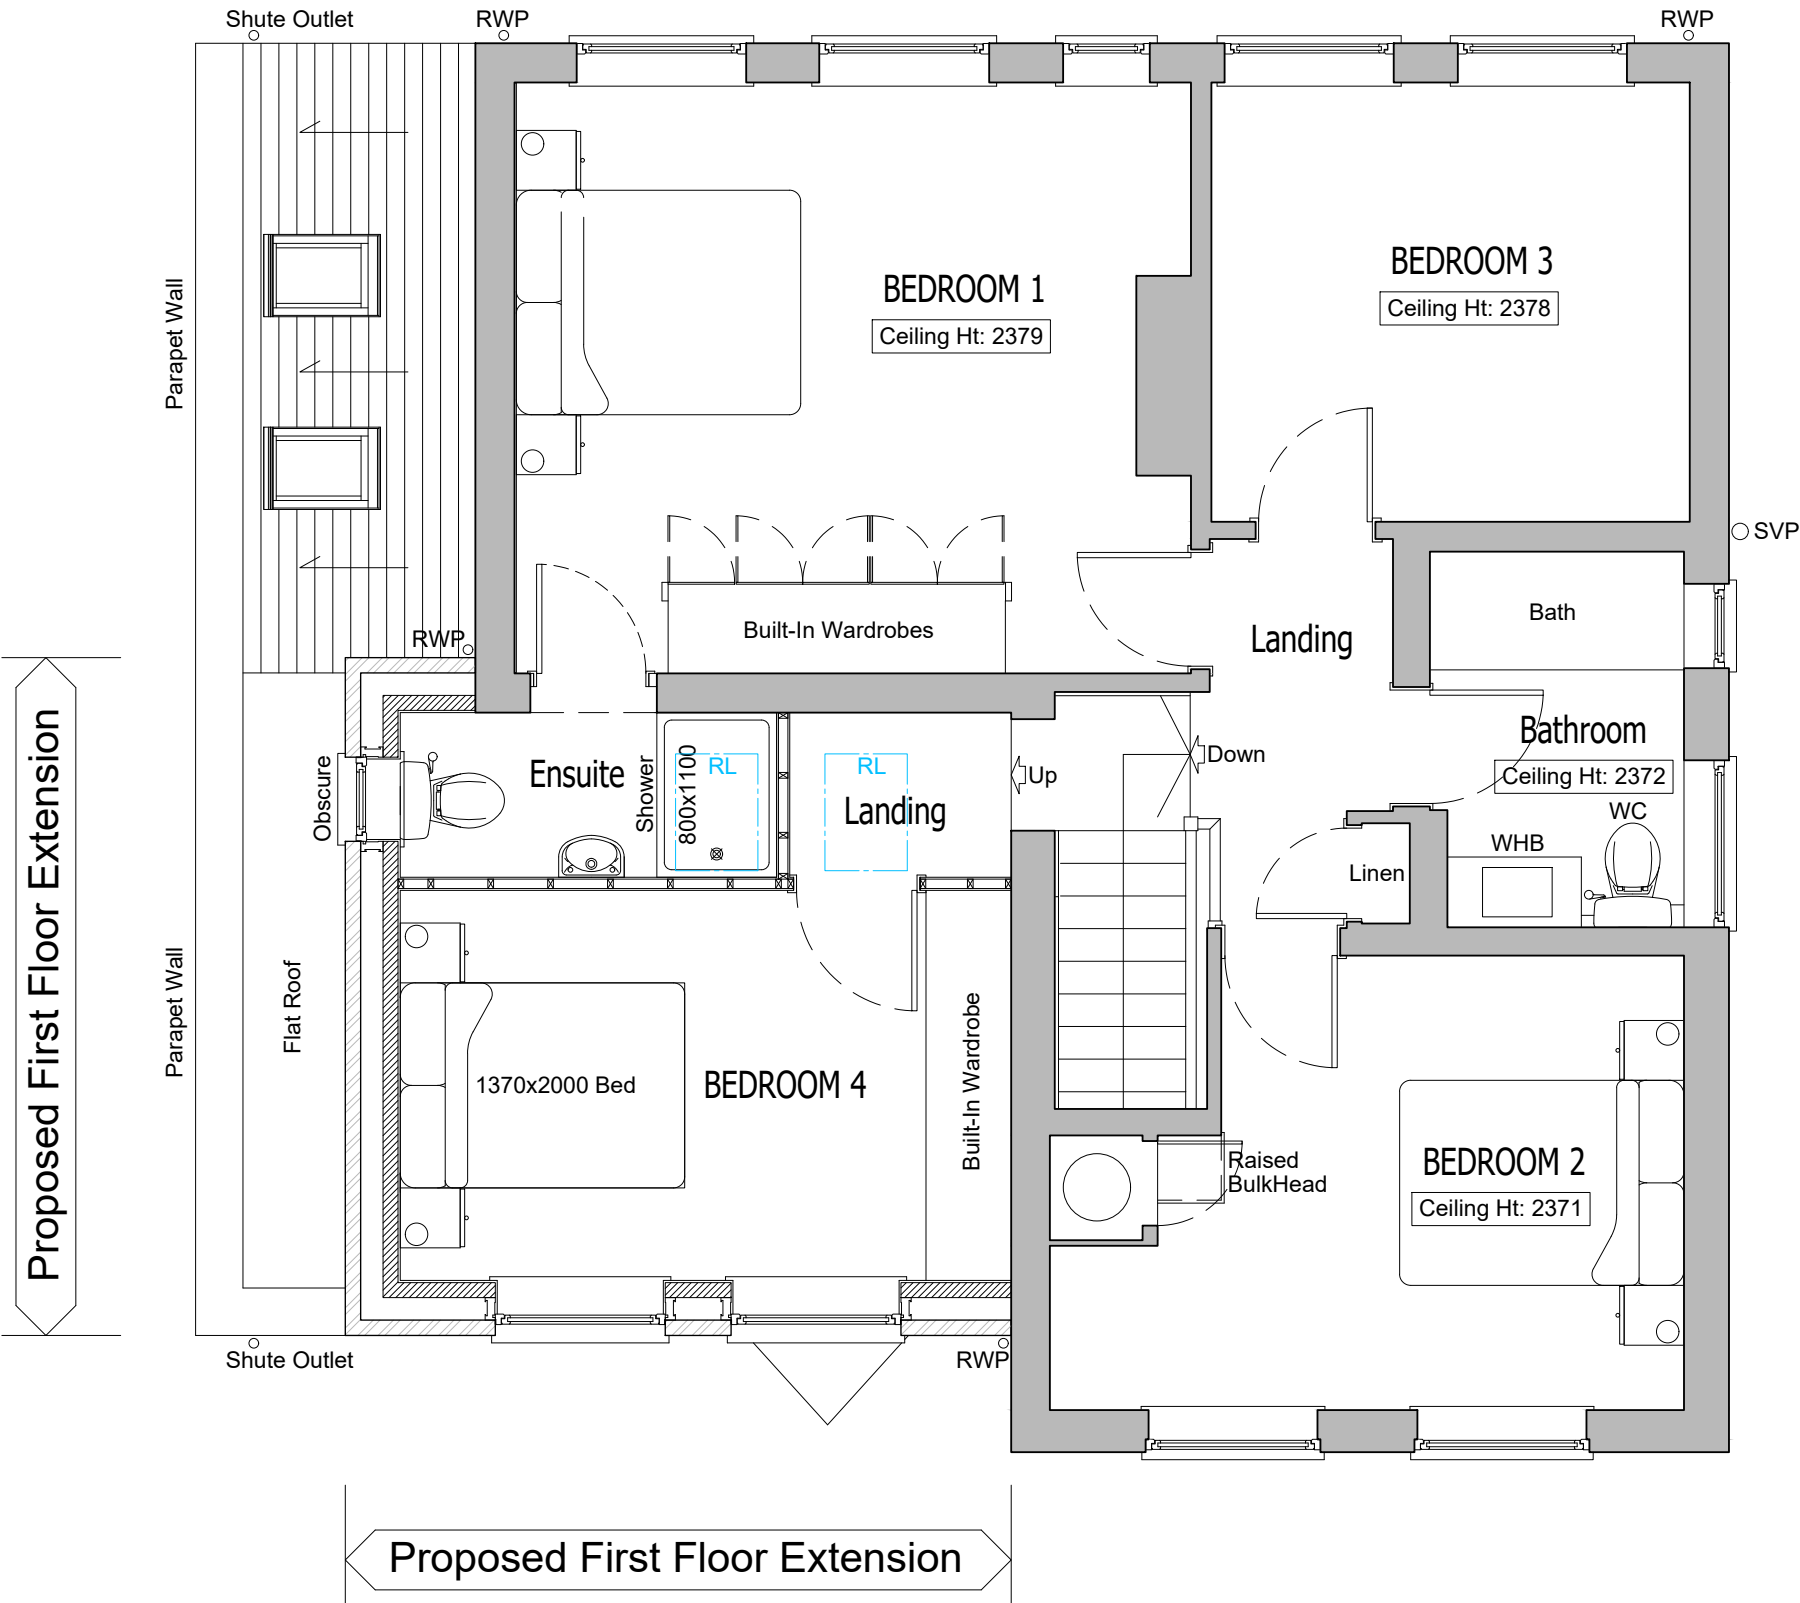


FIRST FLOOR PLAN As Proposed
Scale 1:50

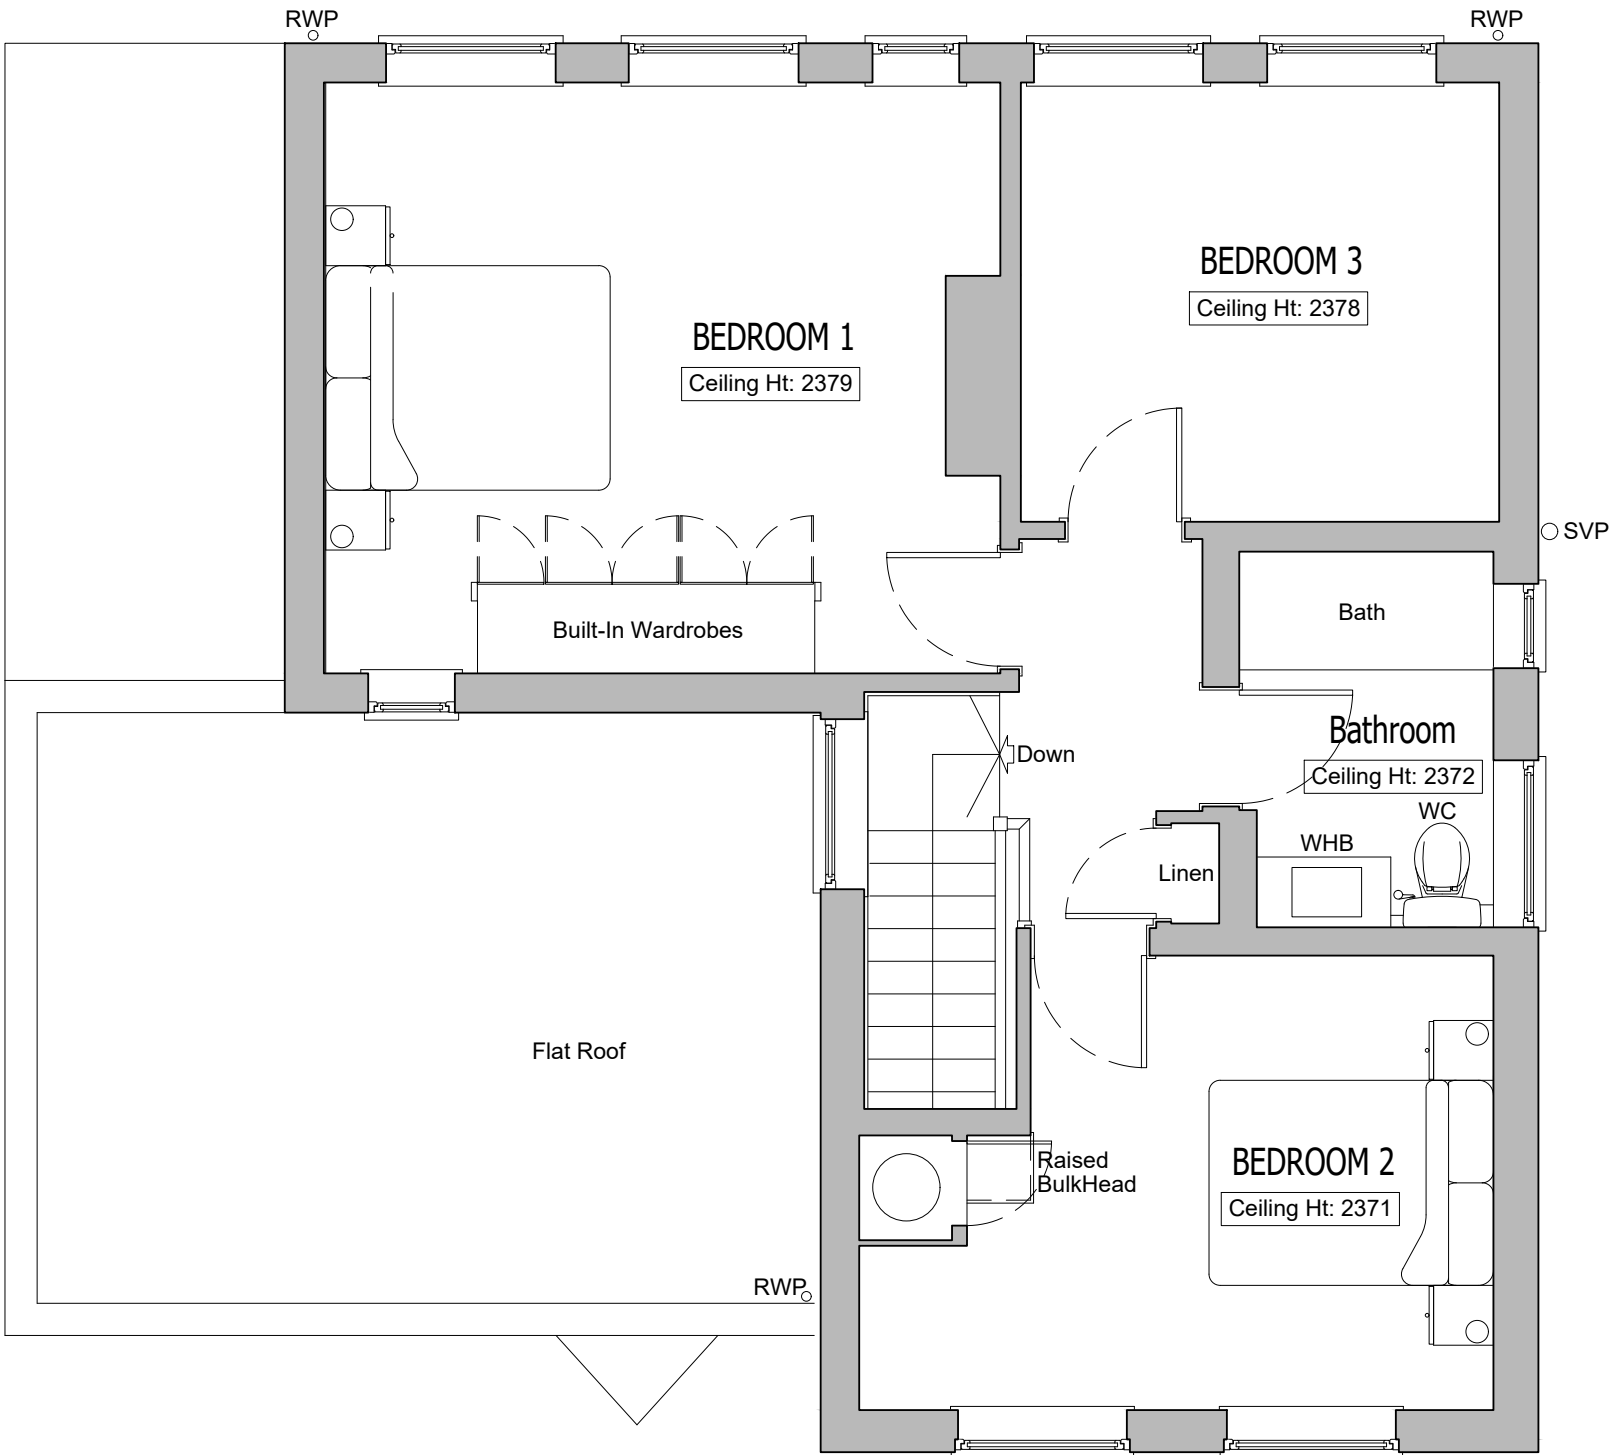

FIRST FLOOR PLAN As Existing
Scale 1:50



SITE LOCATION PLAN As Existing
Scale 1:1250

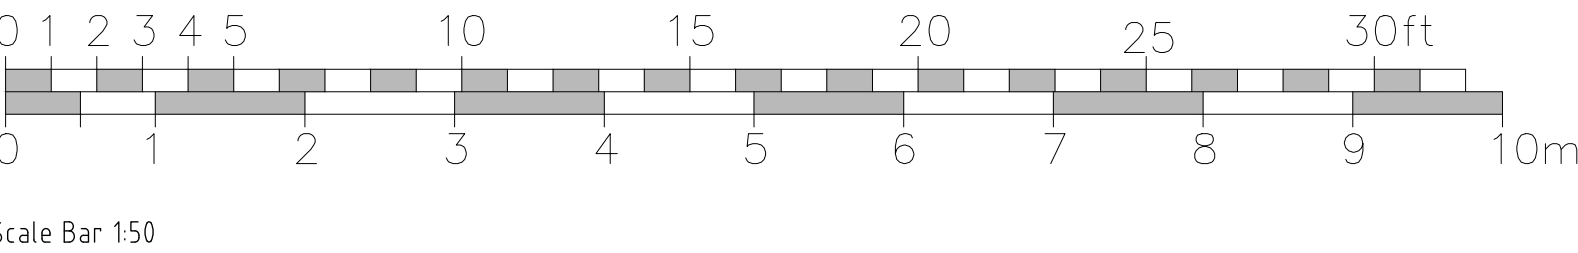

Rev	Description	Date	Initials
FOR PLANNING SUBMISSION			
HOLTHAM+NEWMAN ARCHITECTS The Old Dairy 282a Hyde End Road, Spencer's Wood, Reading, Berkshire RG7 1DN T: 07971 316499 E: hello@hnarchitects.co.uk			
Project: 45, Grove Road Emmer Green Reading, Berkshire RG4 8LJ			
Client Mr and Mrs P. Dawson			
Drawing Title: General Arrangement Plans First Floor Level Inc. Roof Scape Plan As Existing and Proposed			
Scale: Varies @ A1 Dwg. No.:		Rev.:	
-		2448-P101	
Drawn by: DH		-	
Date: Nov 2024			