




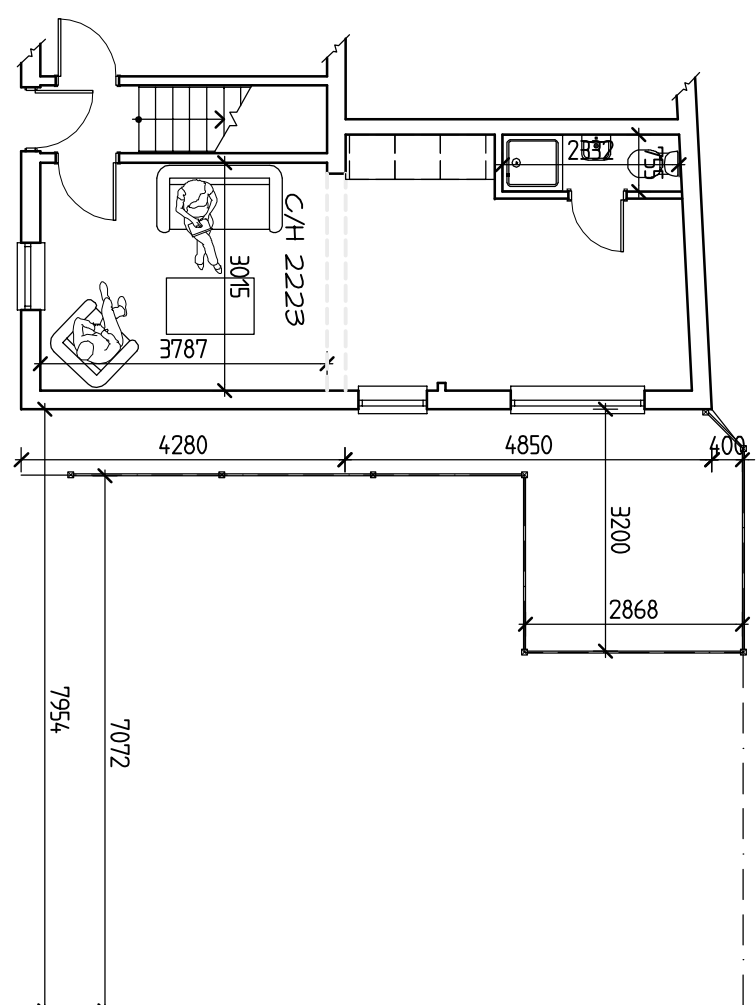


0 1 2 3 Metres
SCALE BAR @ 1-100
Existing Floor Plan

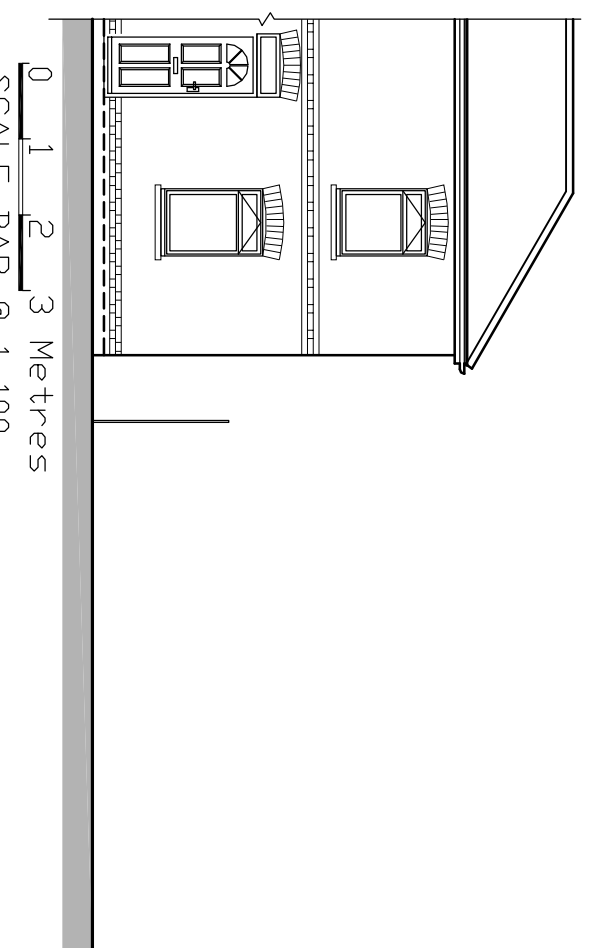


0 1 2 3 Metres
SCALE BAR @ 1-100
Existing Front Elevation

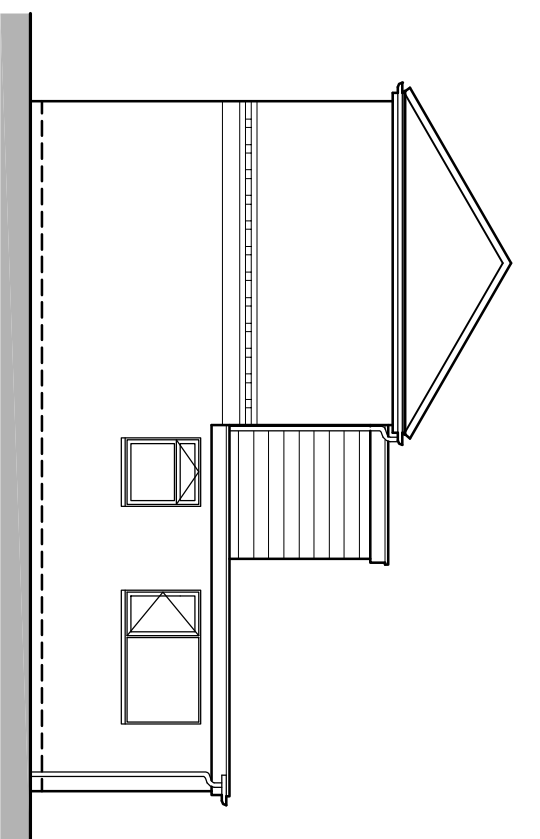


0 1 2 3 Metres
SCALE BAR @ 1-100
Existing Side Elevation

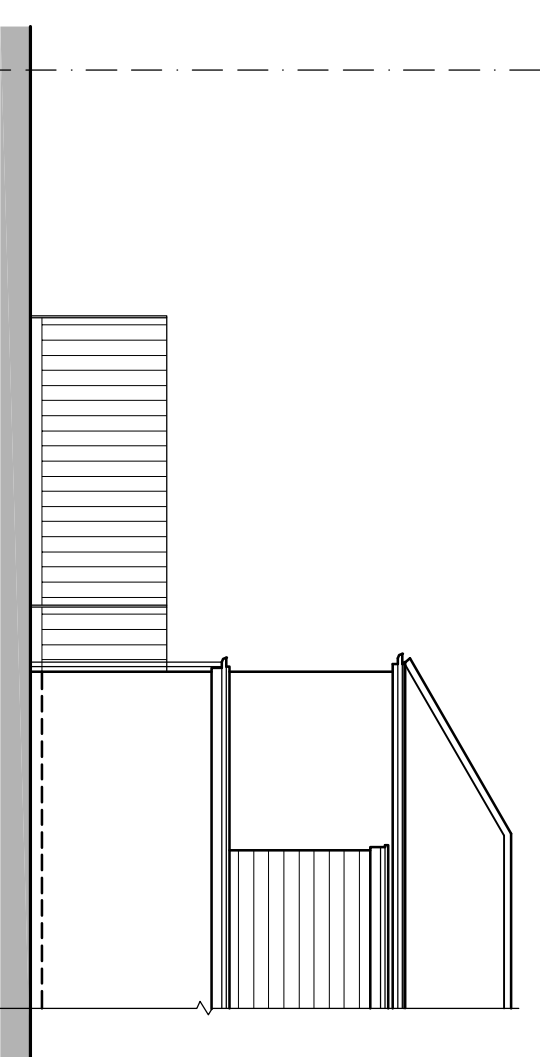


0 1 2 3 Metres
SCALE BAR @ 1-100
Existing Rear Elevation

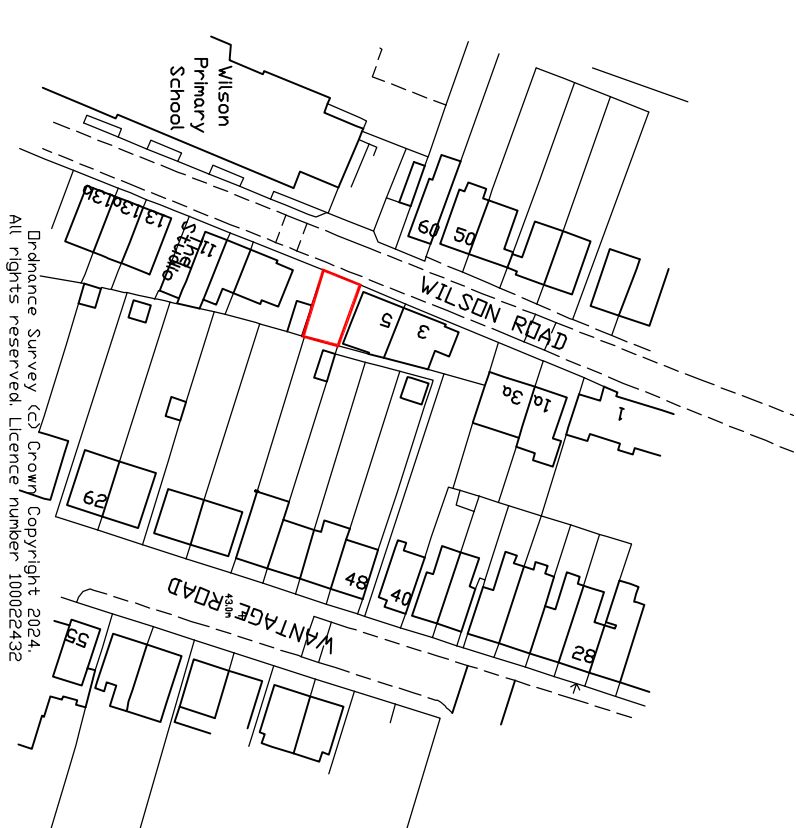

0 10 20 30 Met
SCALE BAR @ 1-1250
Location Plan I-1250

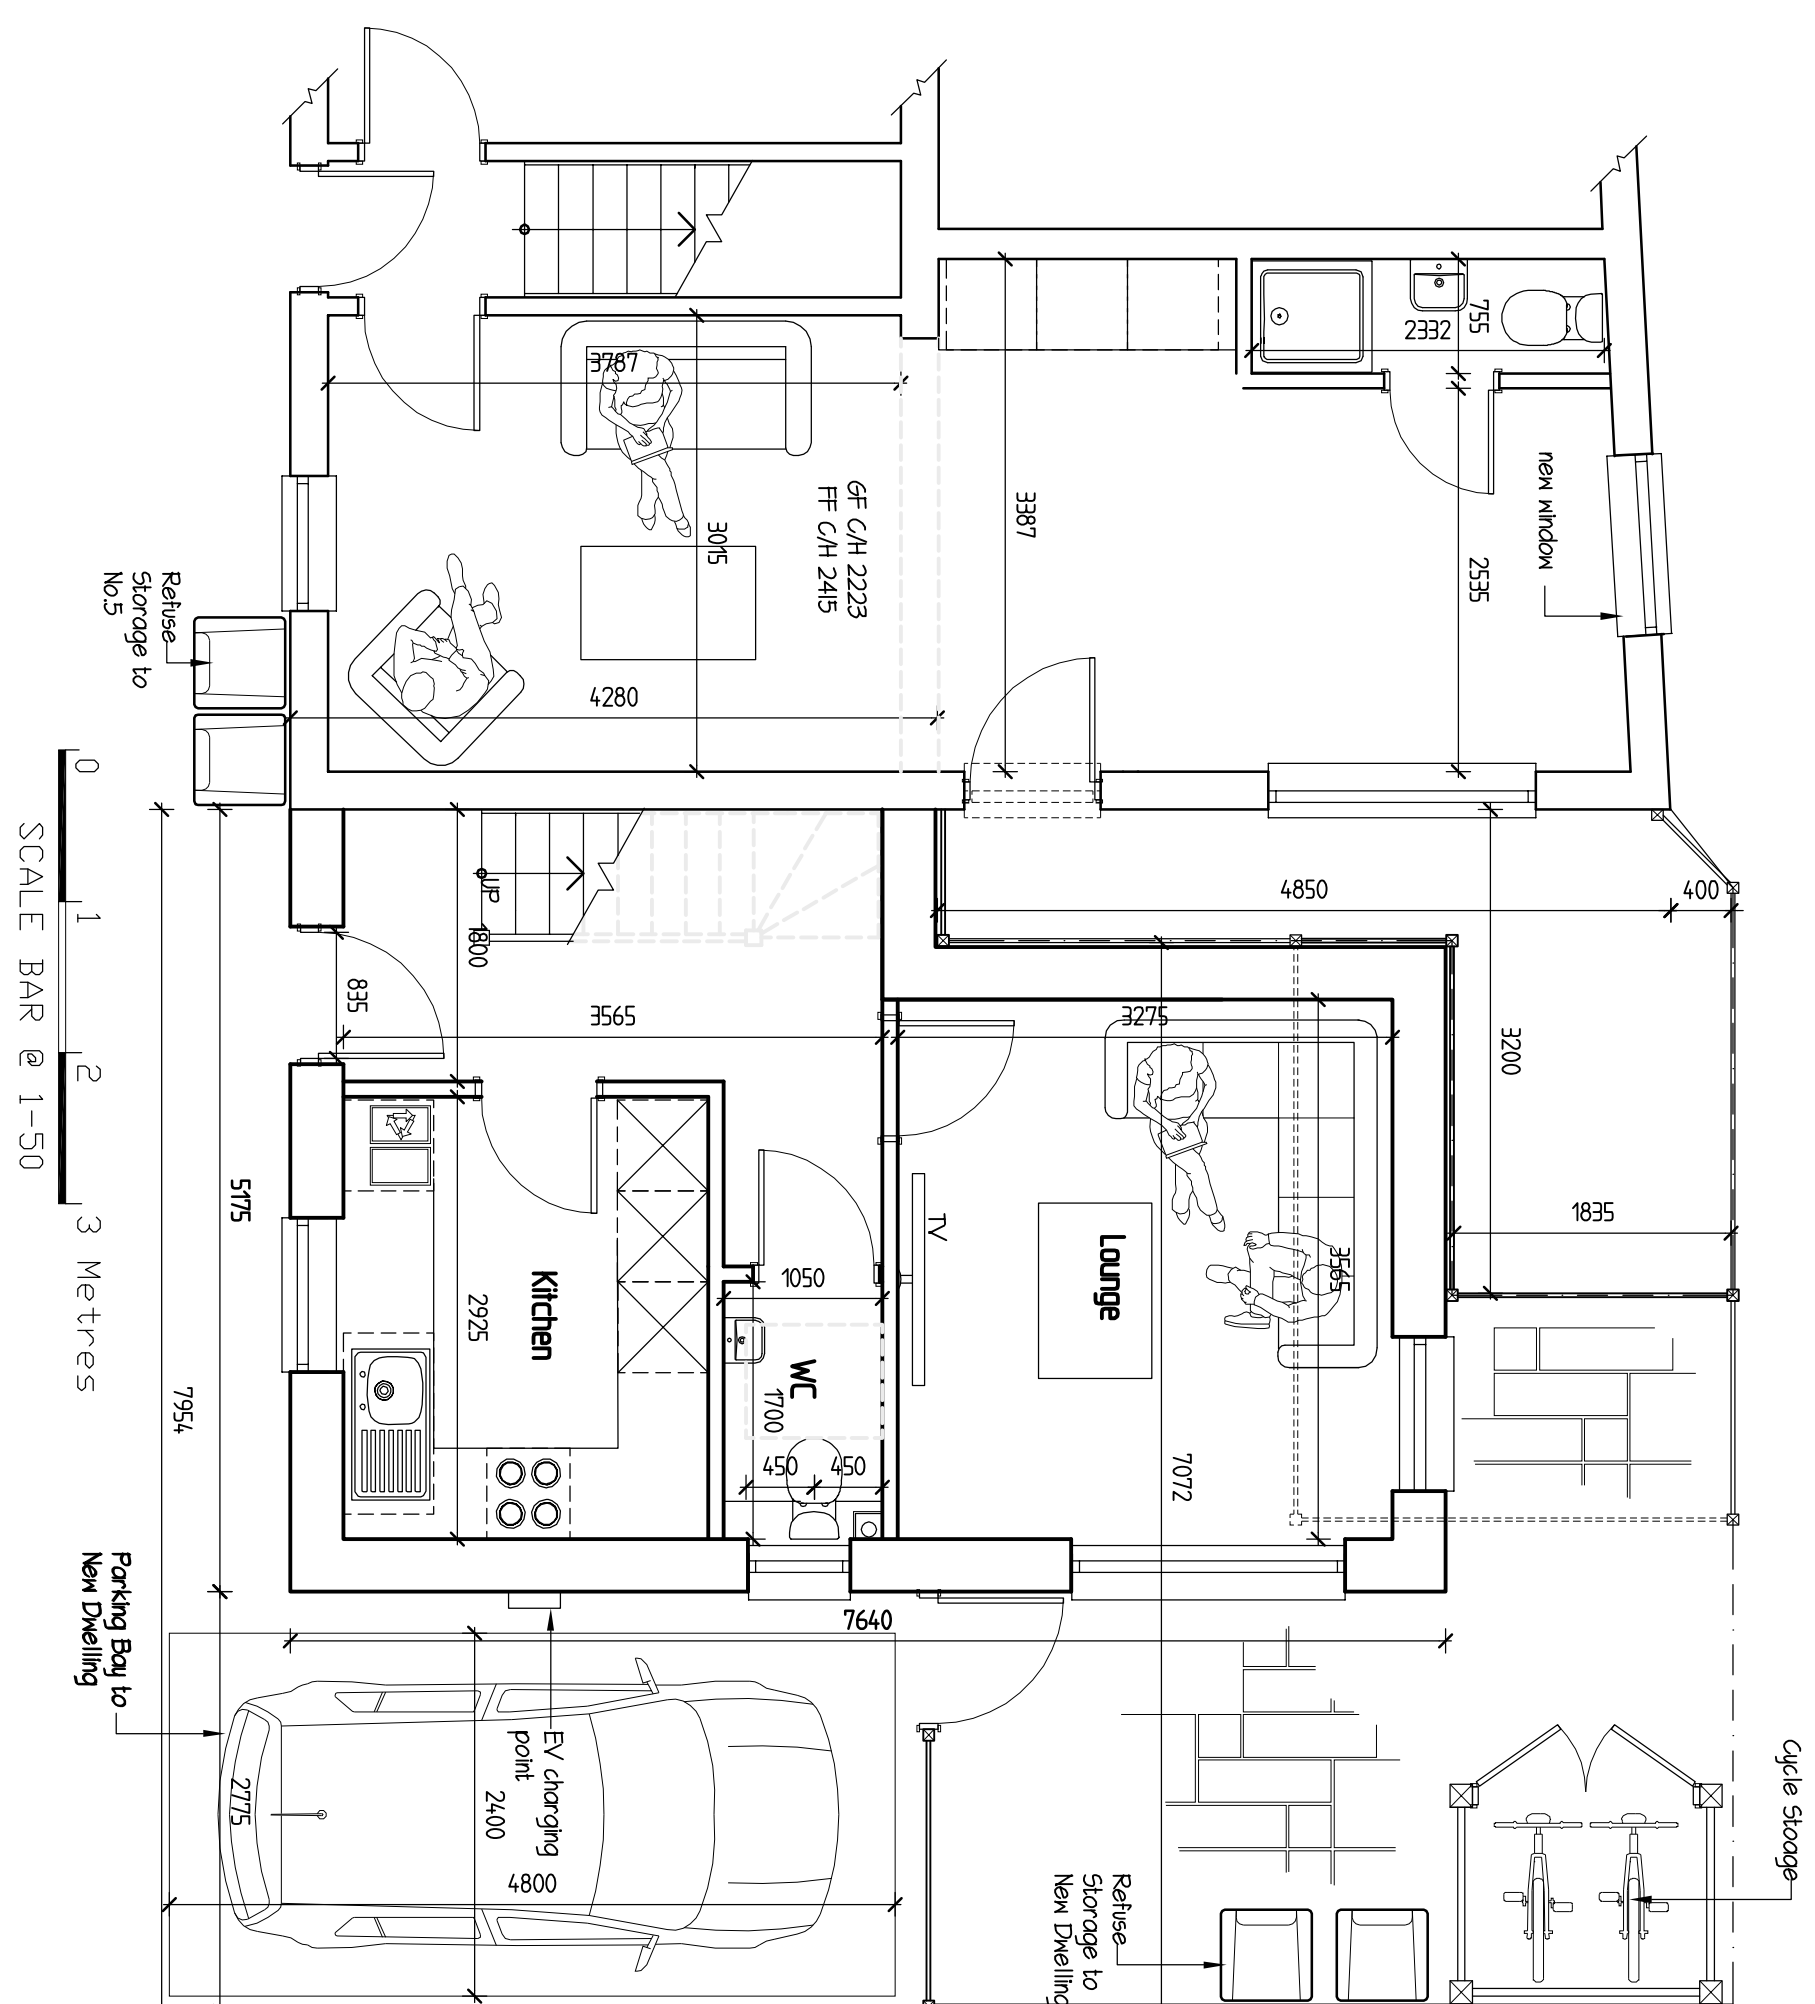


Proposed Ground Floor Plan

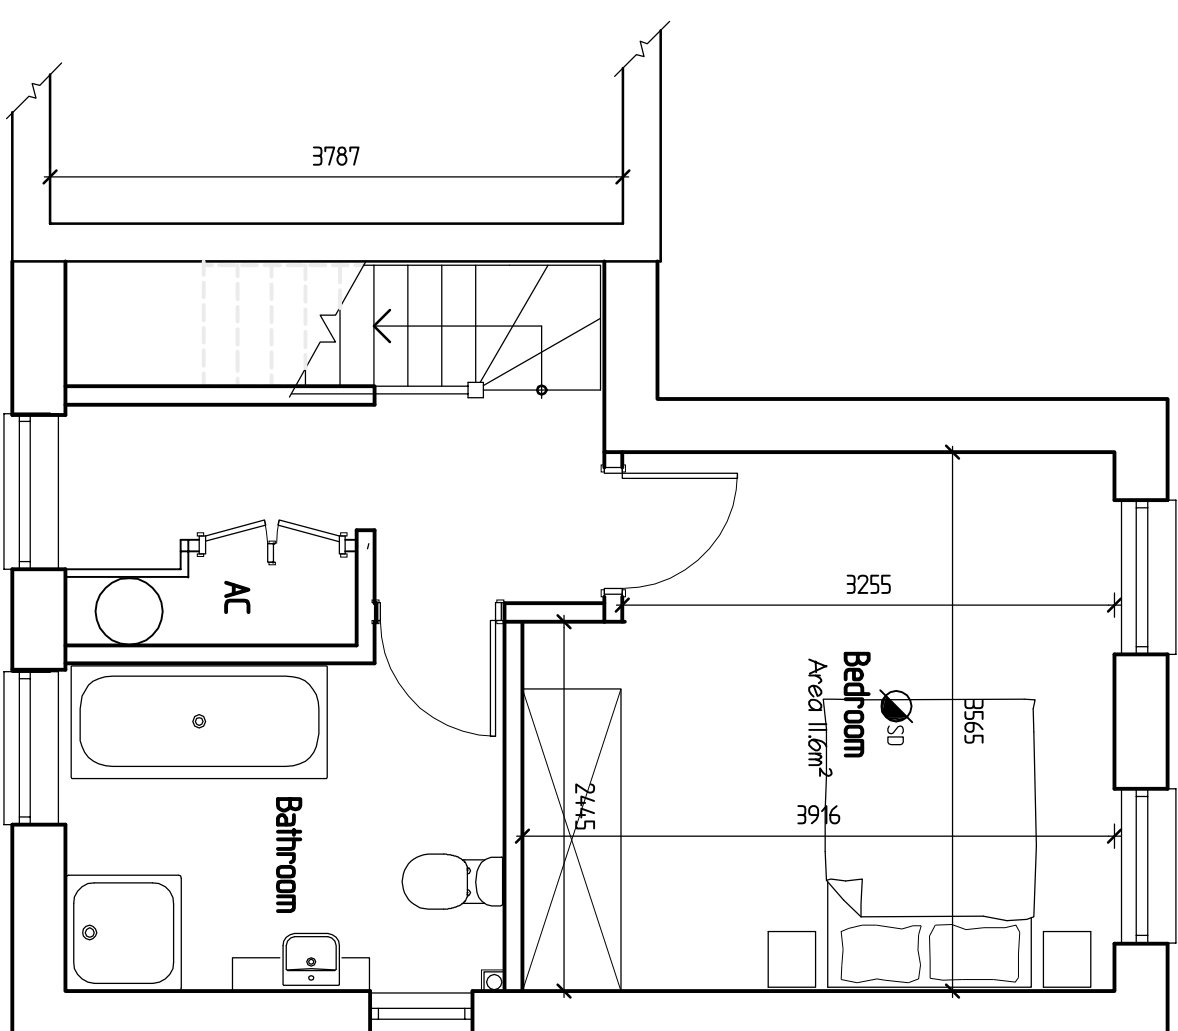

0 1 2 3 Metres

SCALE BAR @ 1-50


Proposed First Floor Plan

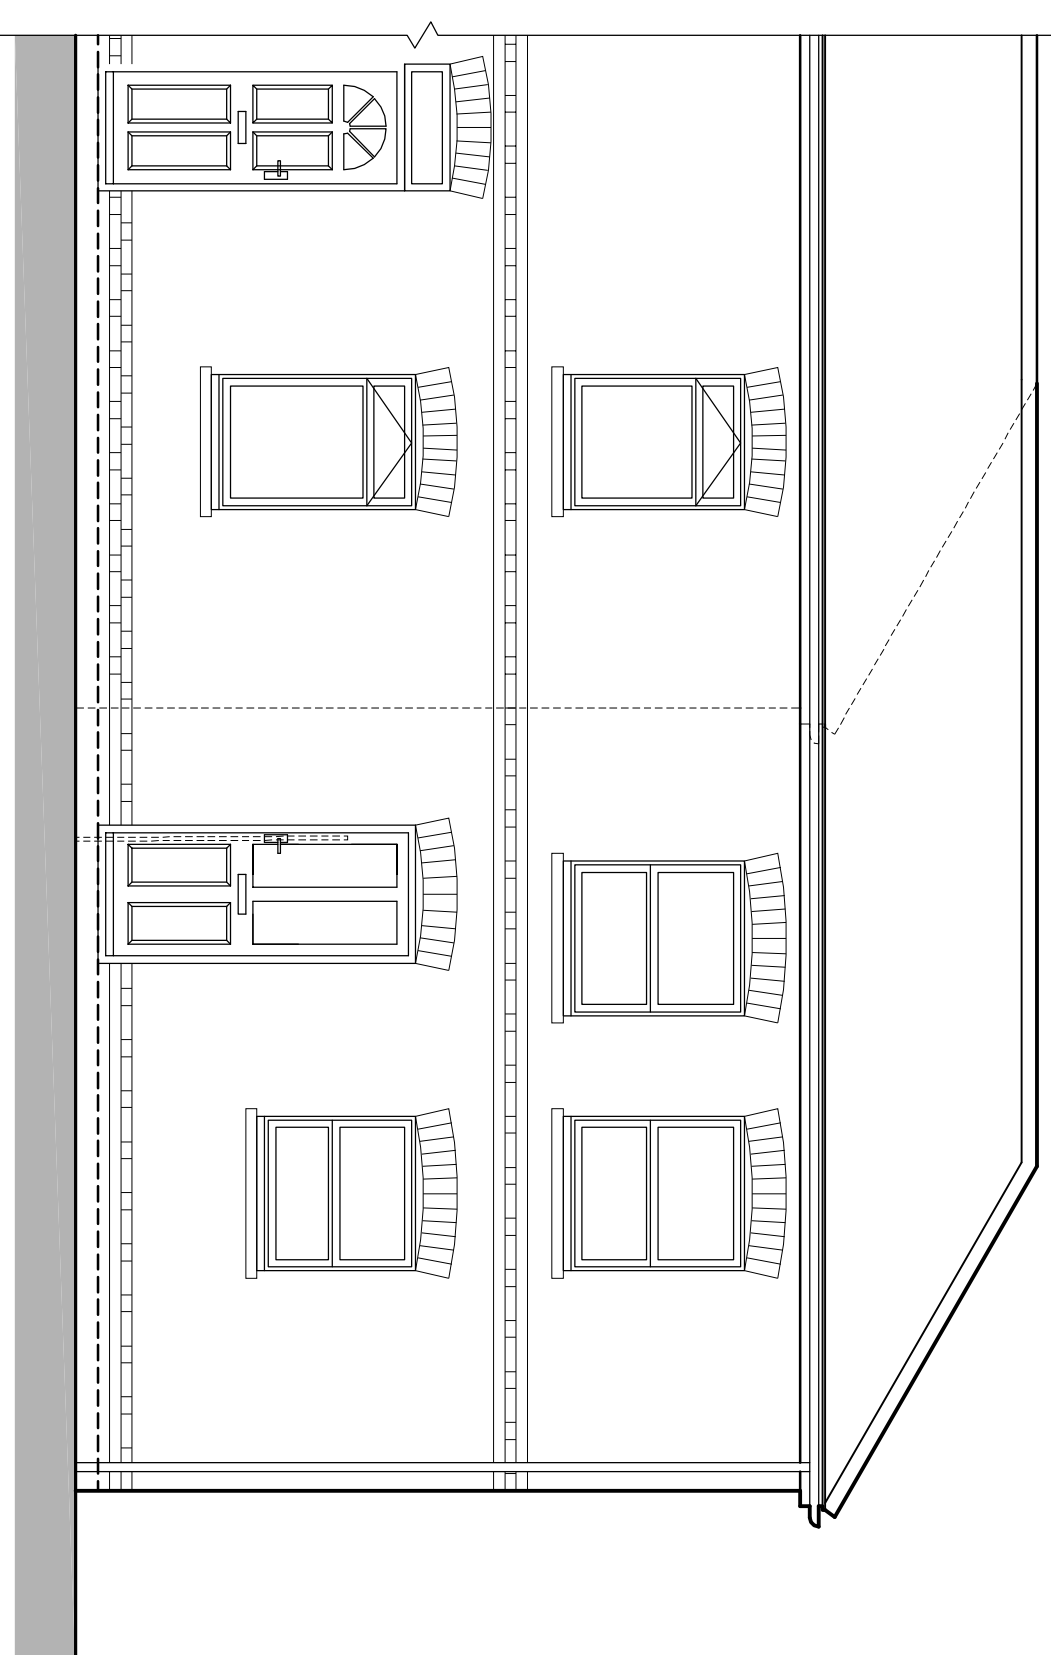


0 1 2 3 Metres

SCALE BAR @ 1-50


Proposed Front Elevation

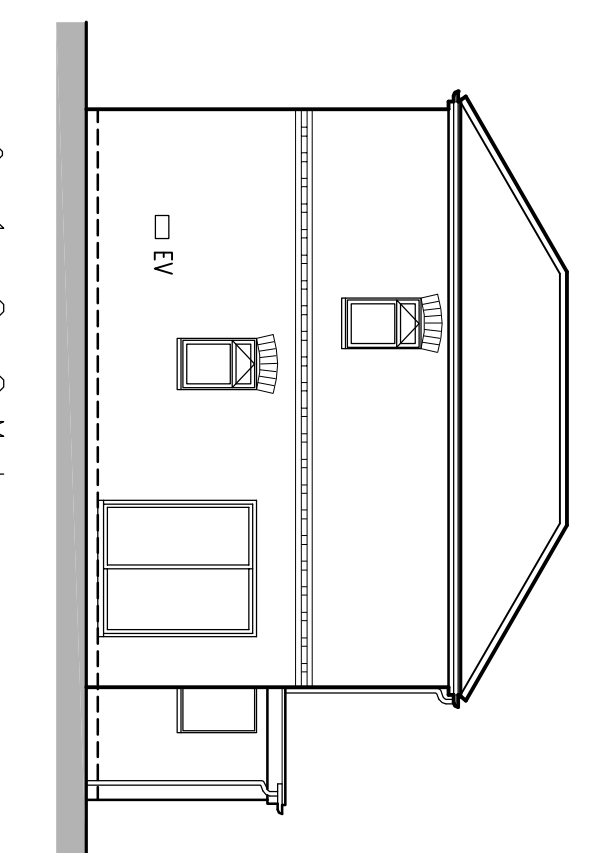


0 1 2 3 Metres
SCALE BAR @ 1-100
Proposed Side Elevation

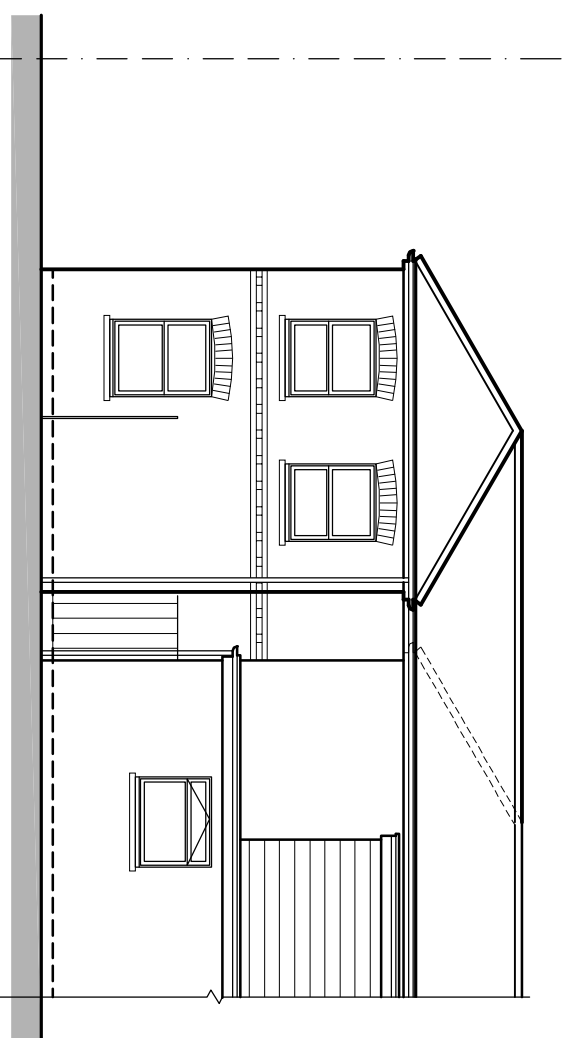

0 1 2 3 Metres
SCALE BAR @ 1-100
Proposed Rear Elevation

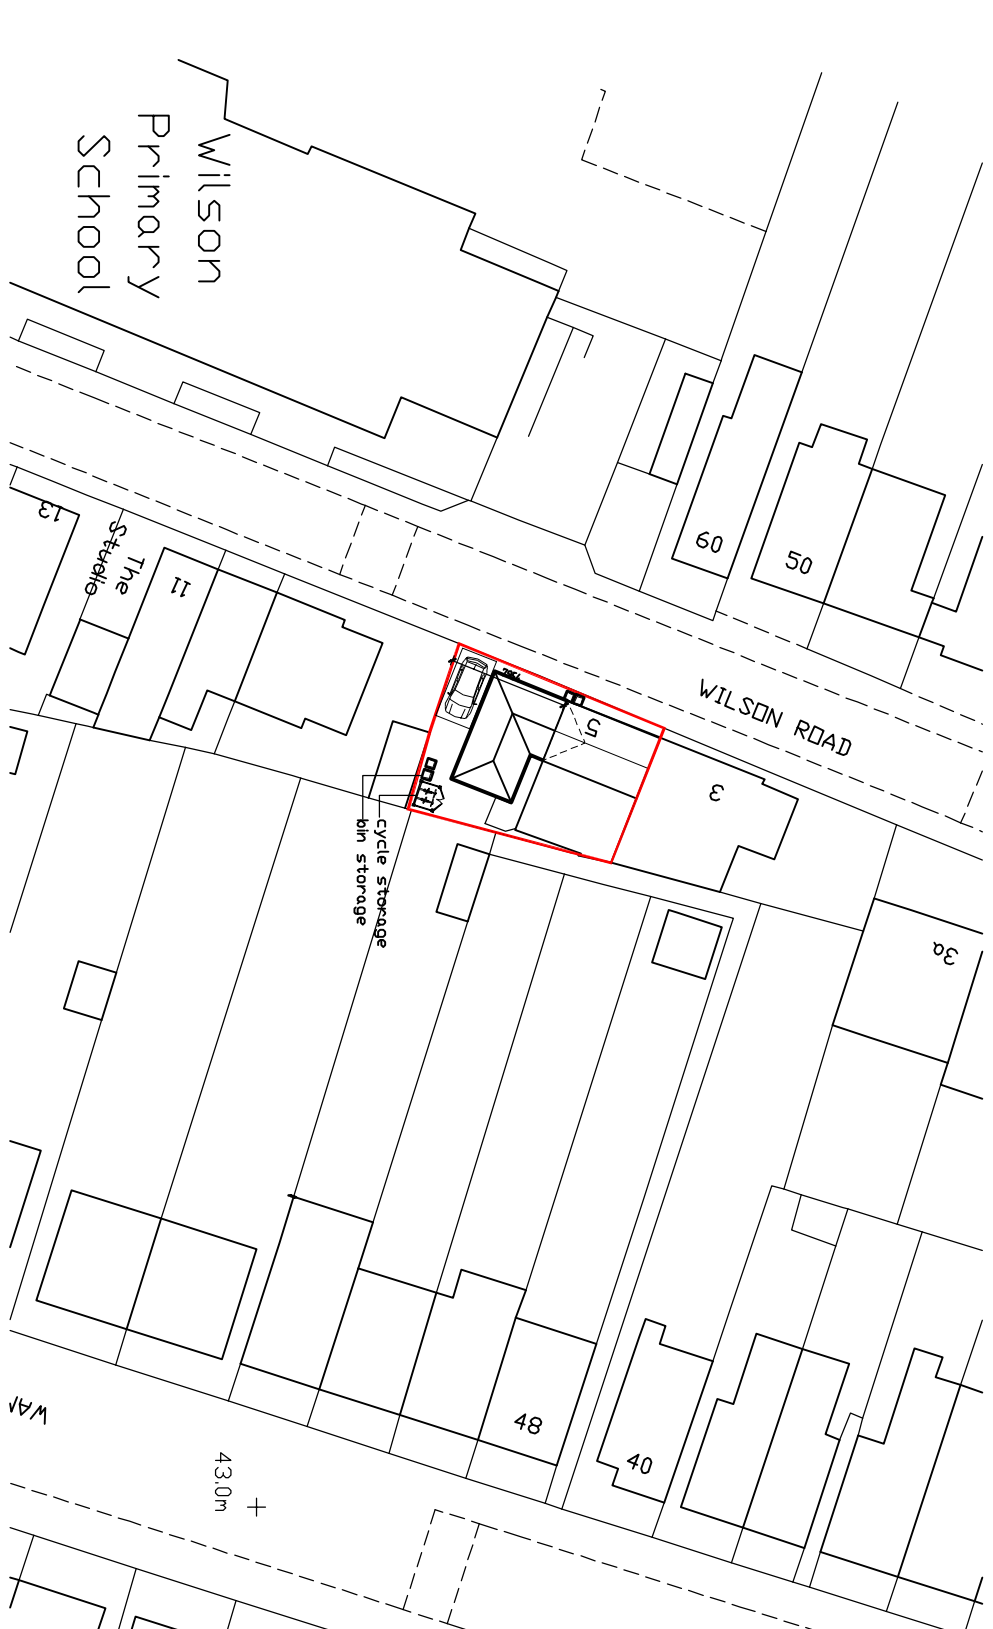

0 10 20 30 Metres
SCALE BAR @ 1-500

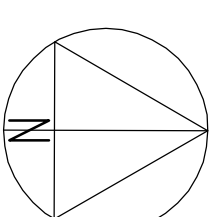

Rev.	Description	Date
D	General updates added	22-10-2021
B	Layout updated	14-10-2021
C	Layout updated	20-11-2021
D	E.V changing point added	29-11-2021

GREG FARRELL
Building & Design Consultant
43 Wendover Way,
Tisbury, Reading,
Berk RG30 4RU
Tel & Fax: 0118 941 6244
Mobile: 07967 009862
greg@gregfarrell.co.uk

Site Adjacent 5 Wilson Road
Reading

Proposed Plans & Elevations

SCALE 1:50 1:100 DATE September 2024 DRAWING No. 01 D