




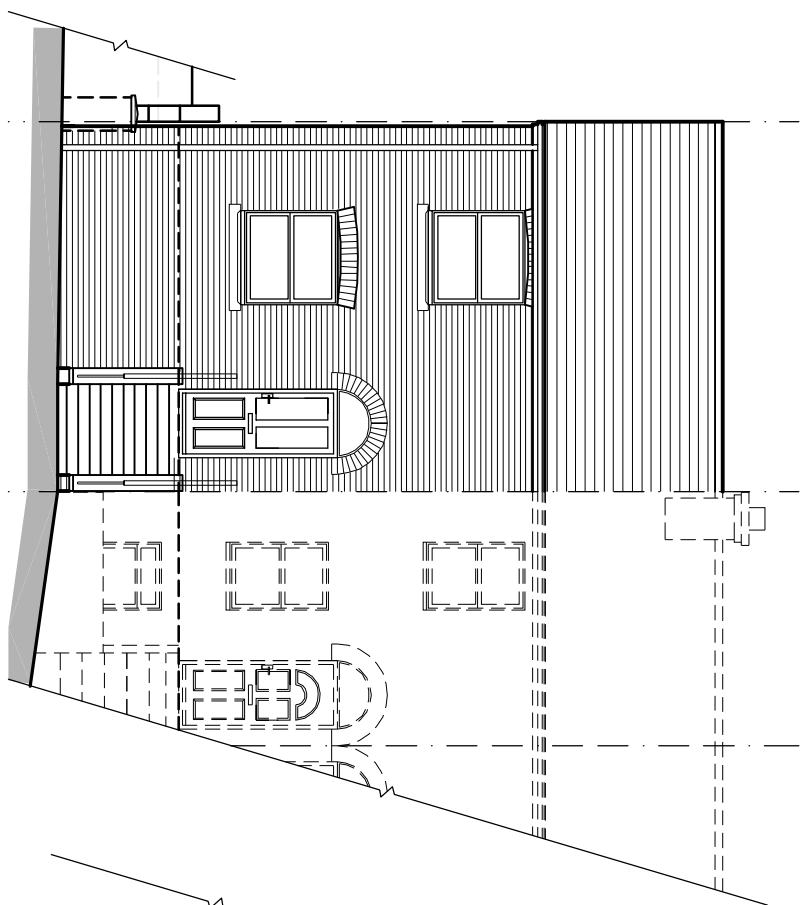


Proposed Front Elevation
SCALE BAR @ 1-100

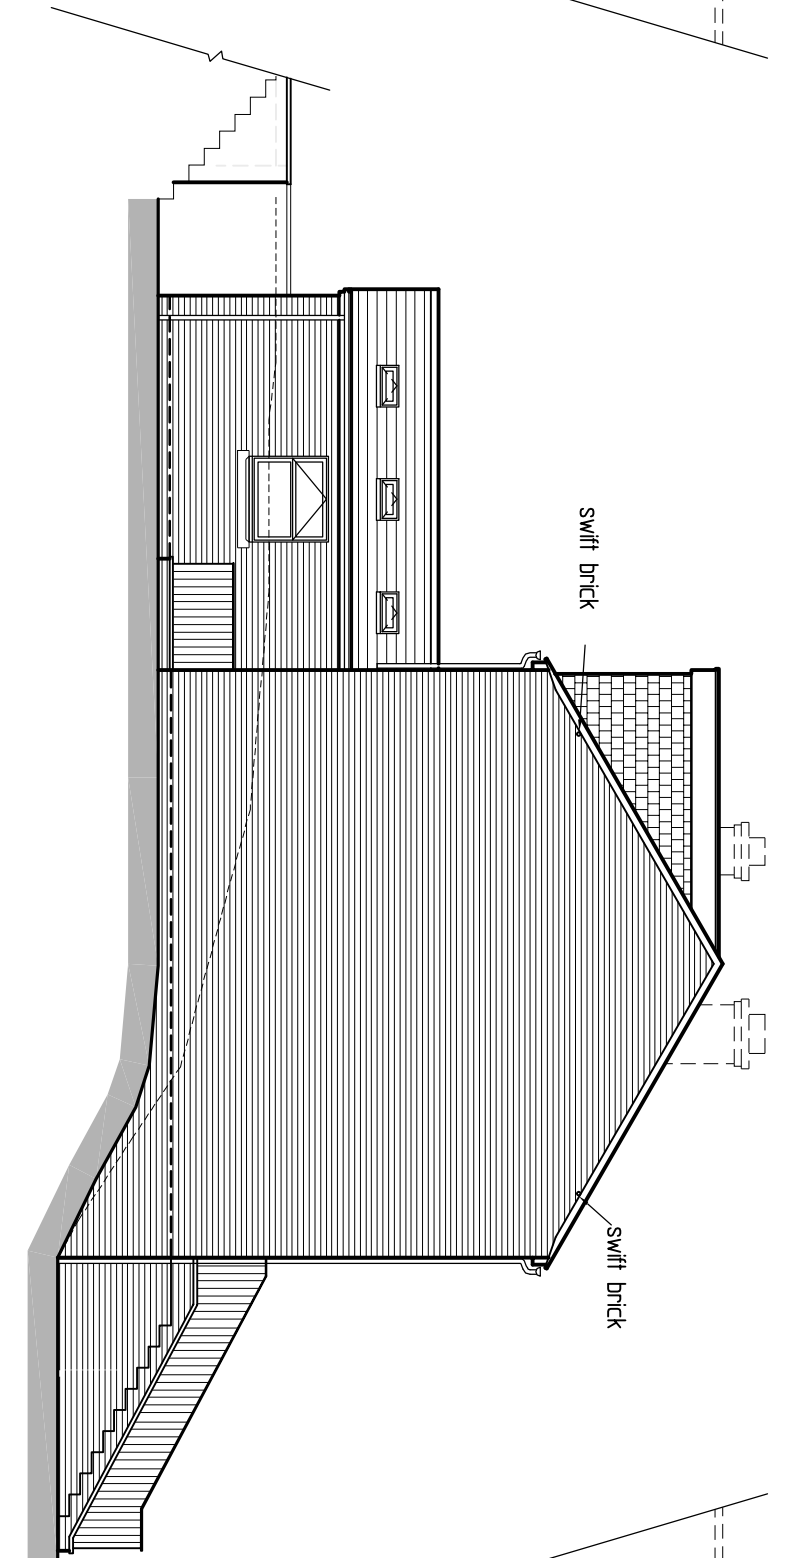

Proposed Side Elevation
SCALE BAR @ 1-100

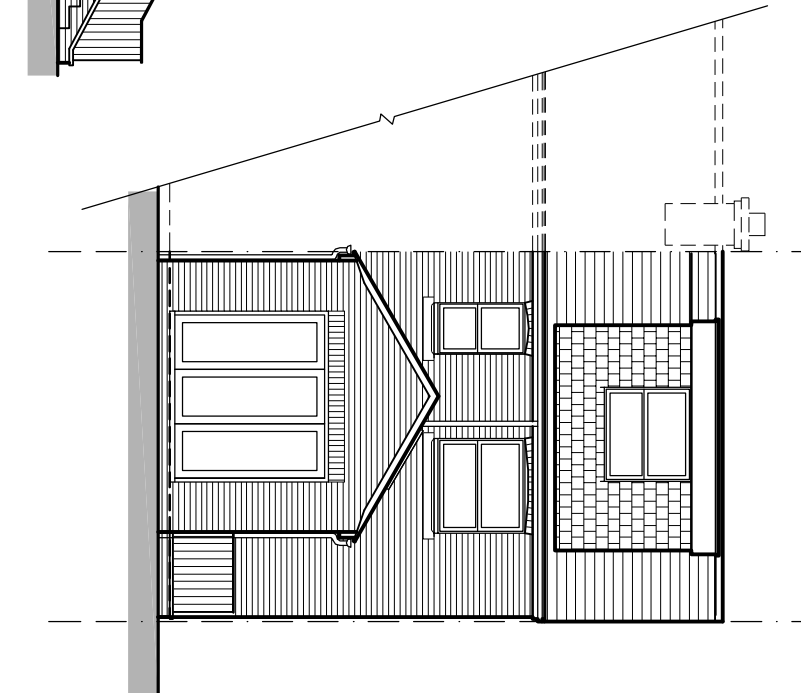



Proposed Rear Elevation
SCALE BAR @ 1-100

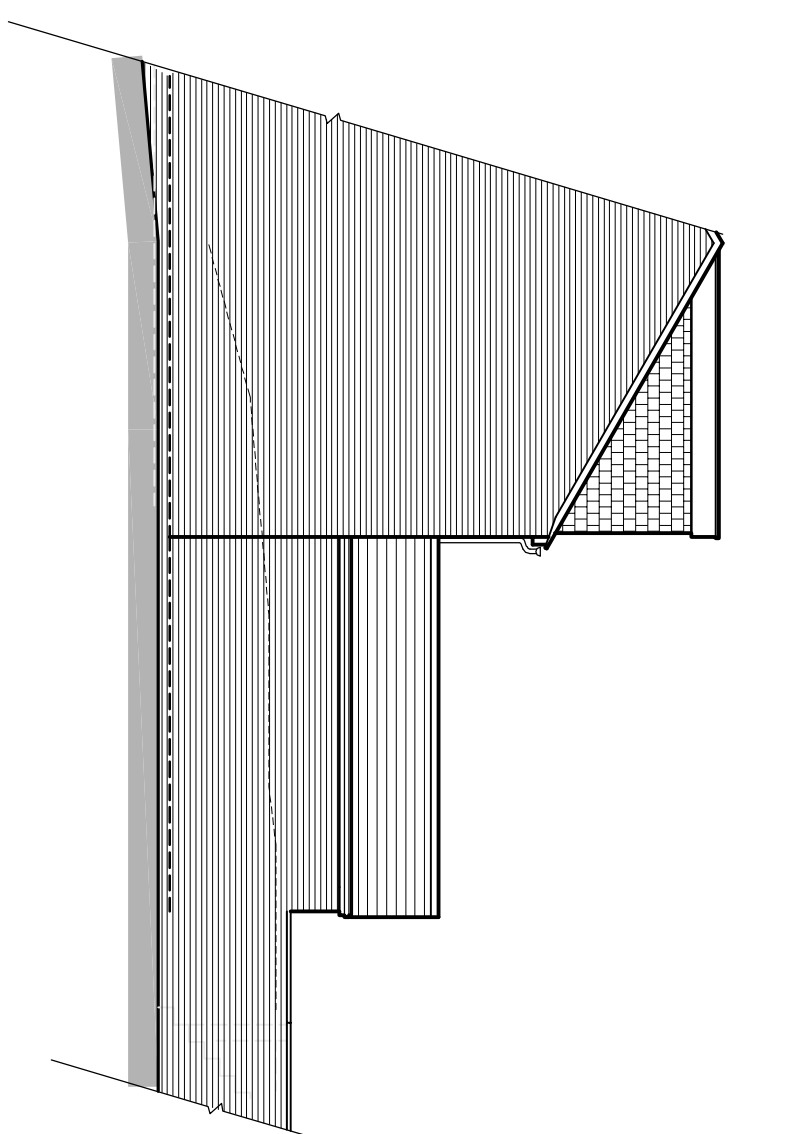


Proposed Side Elevation
SCALE BAR @ 1-100




Block Plan 1-500

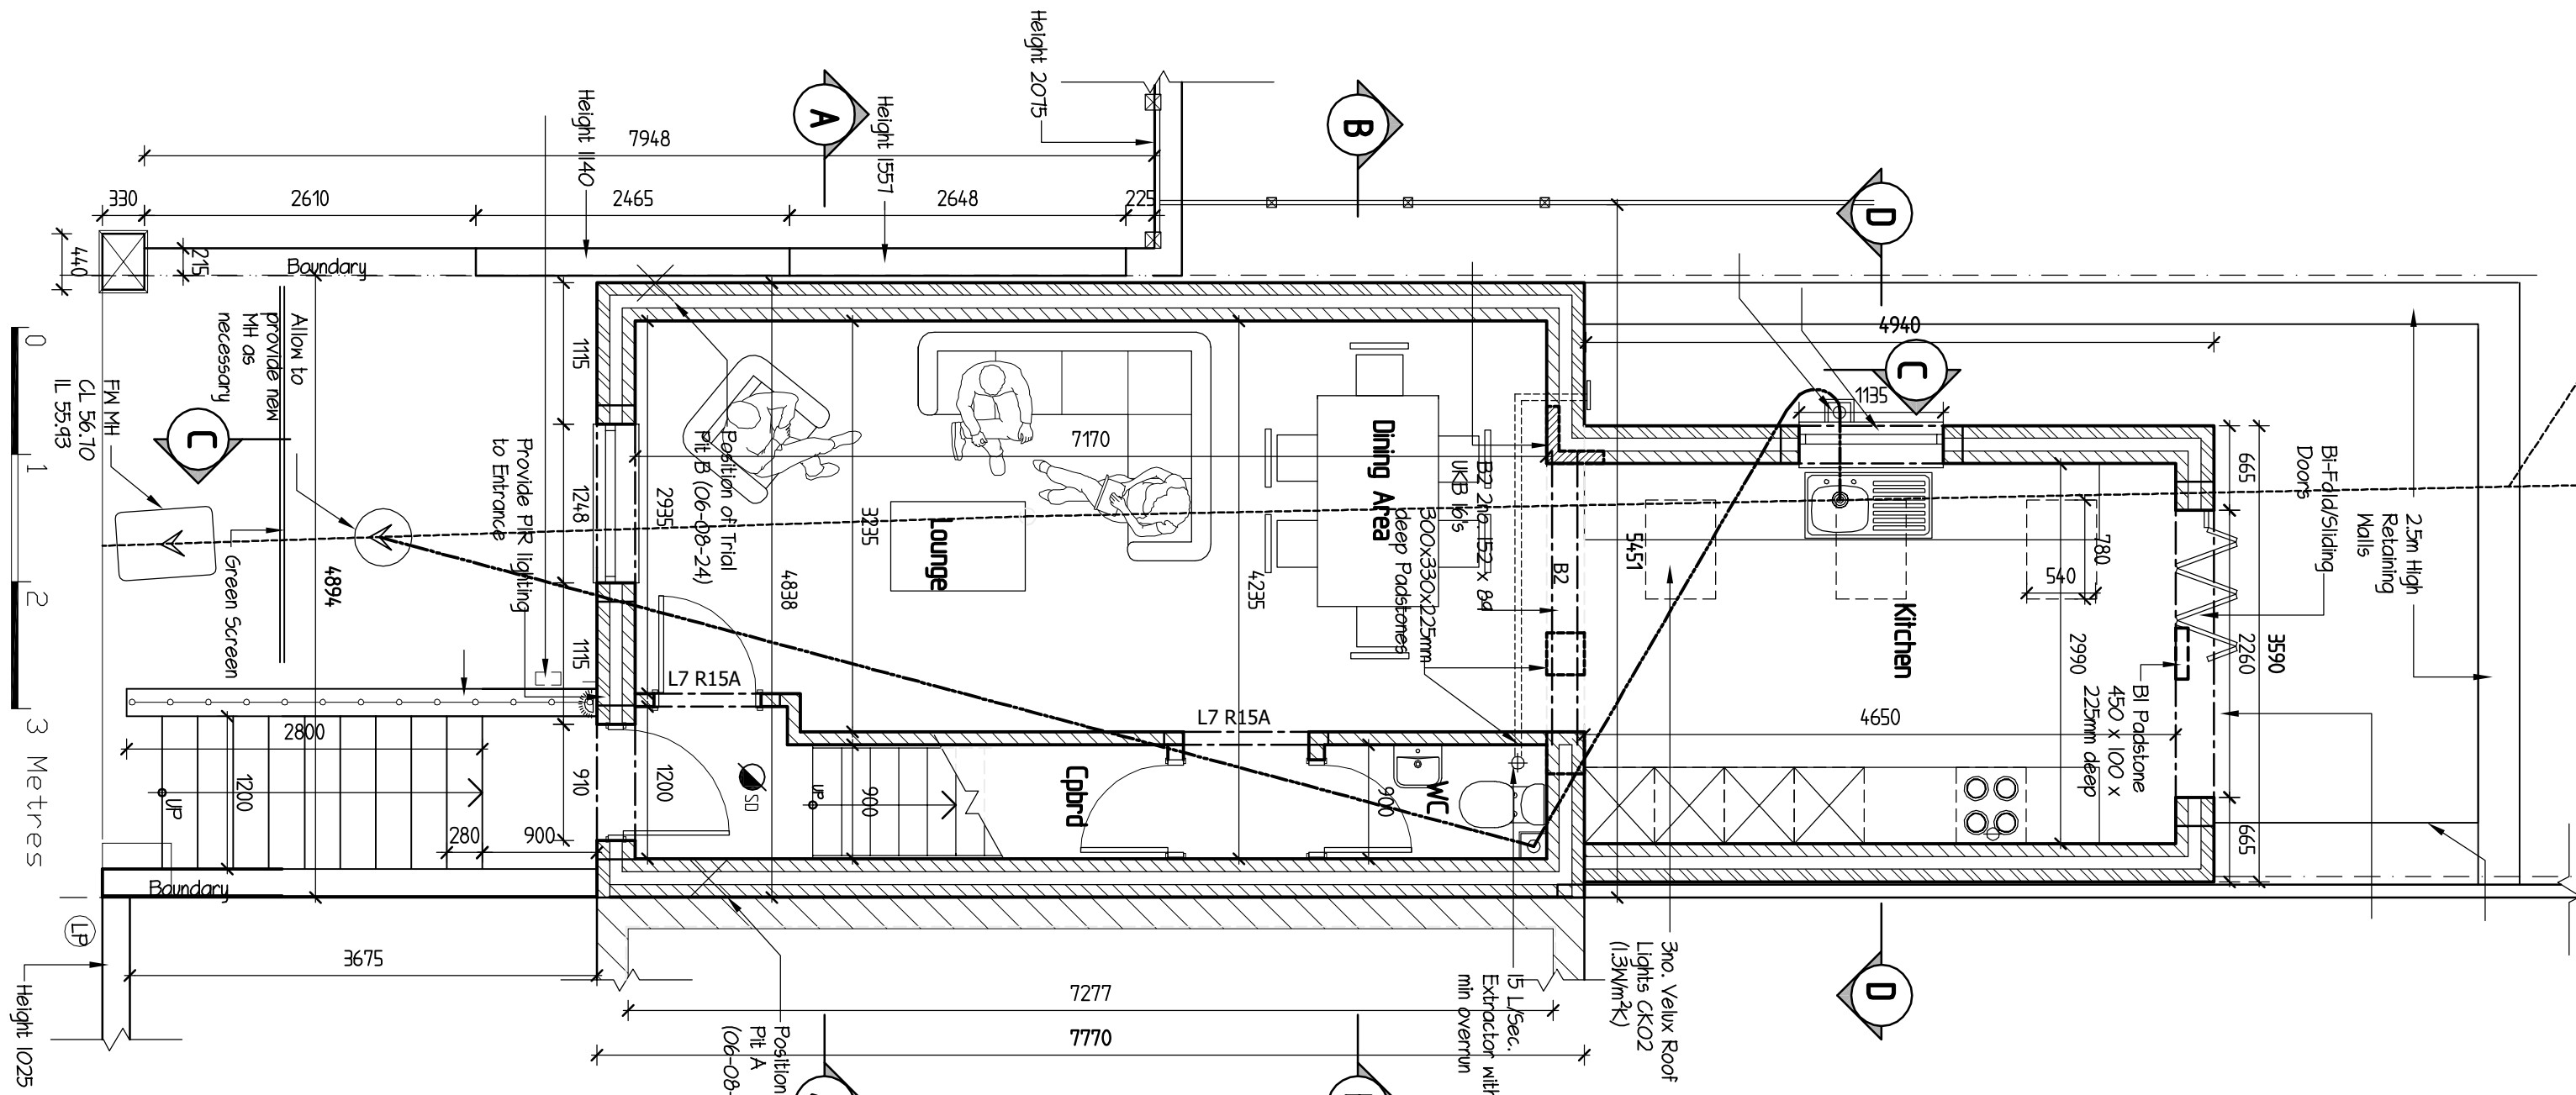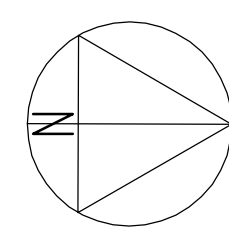


Proposed Ground Floor Plan

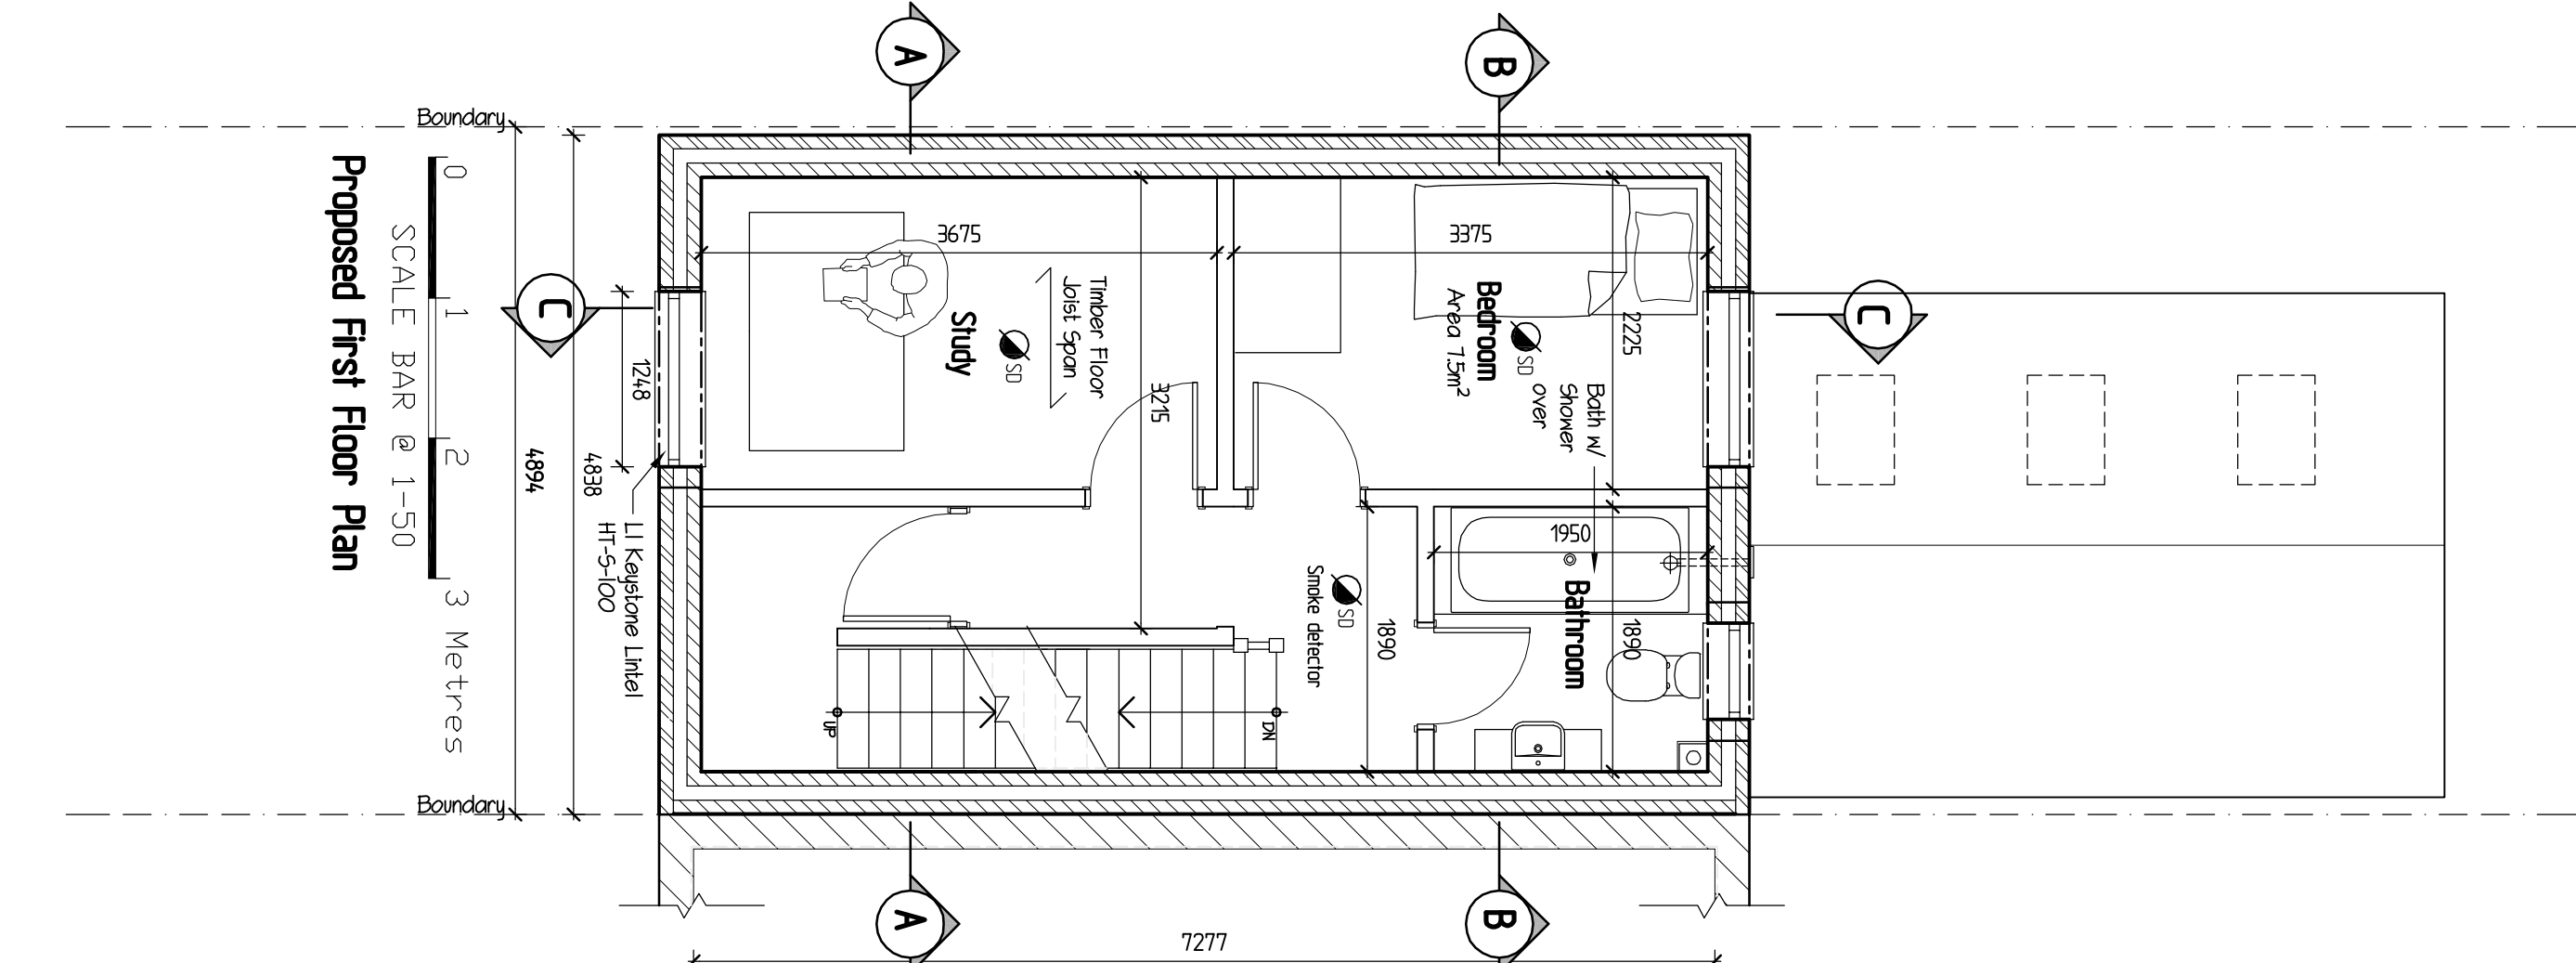

Proposed First Floor Plan

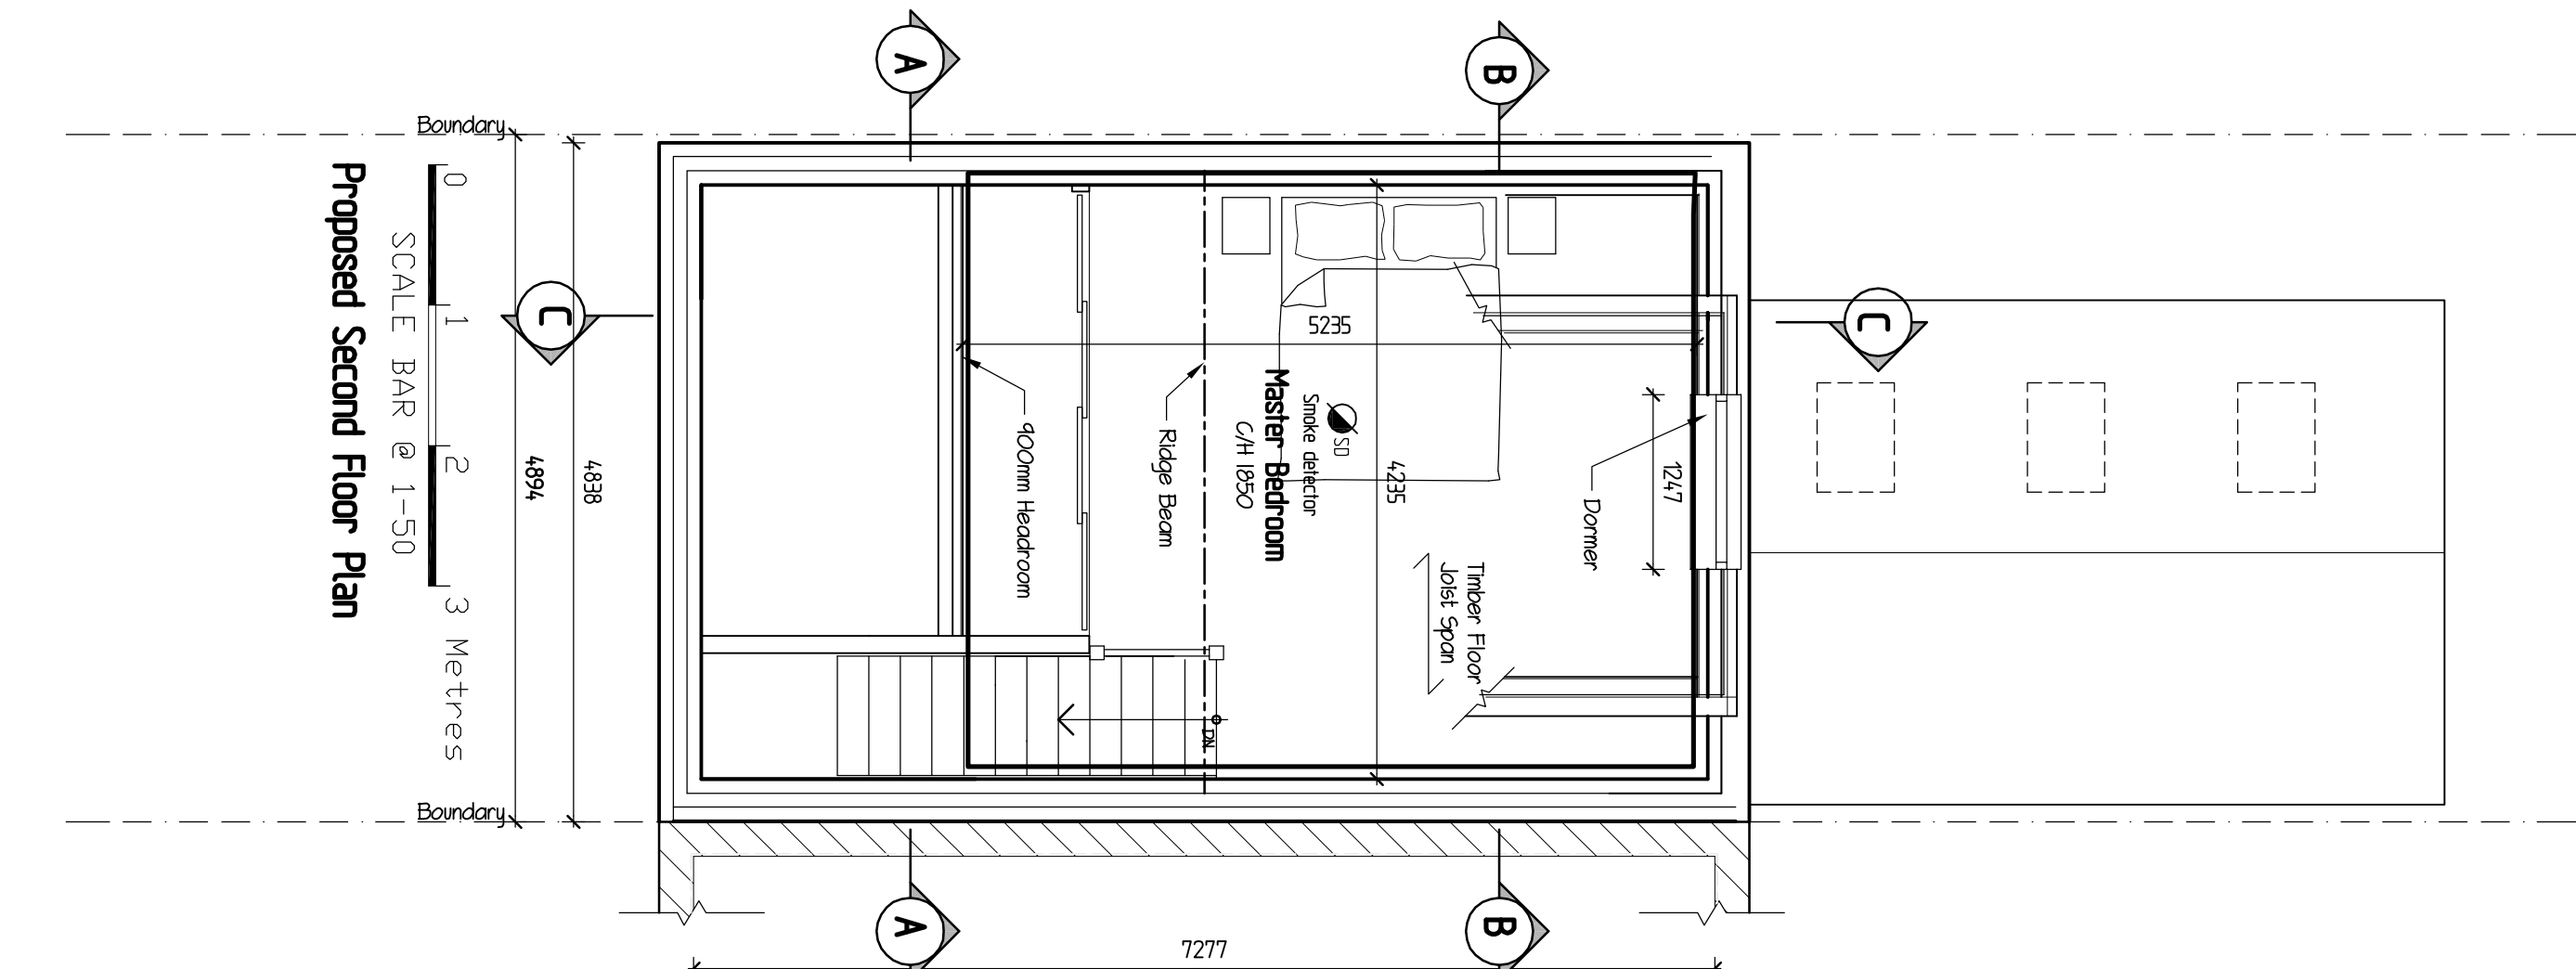

Proposed Second Floor Plan

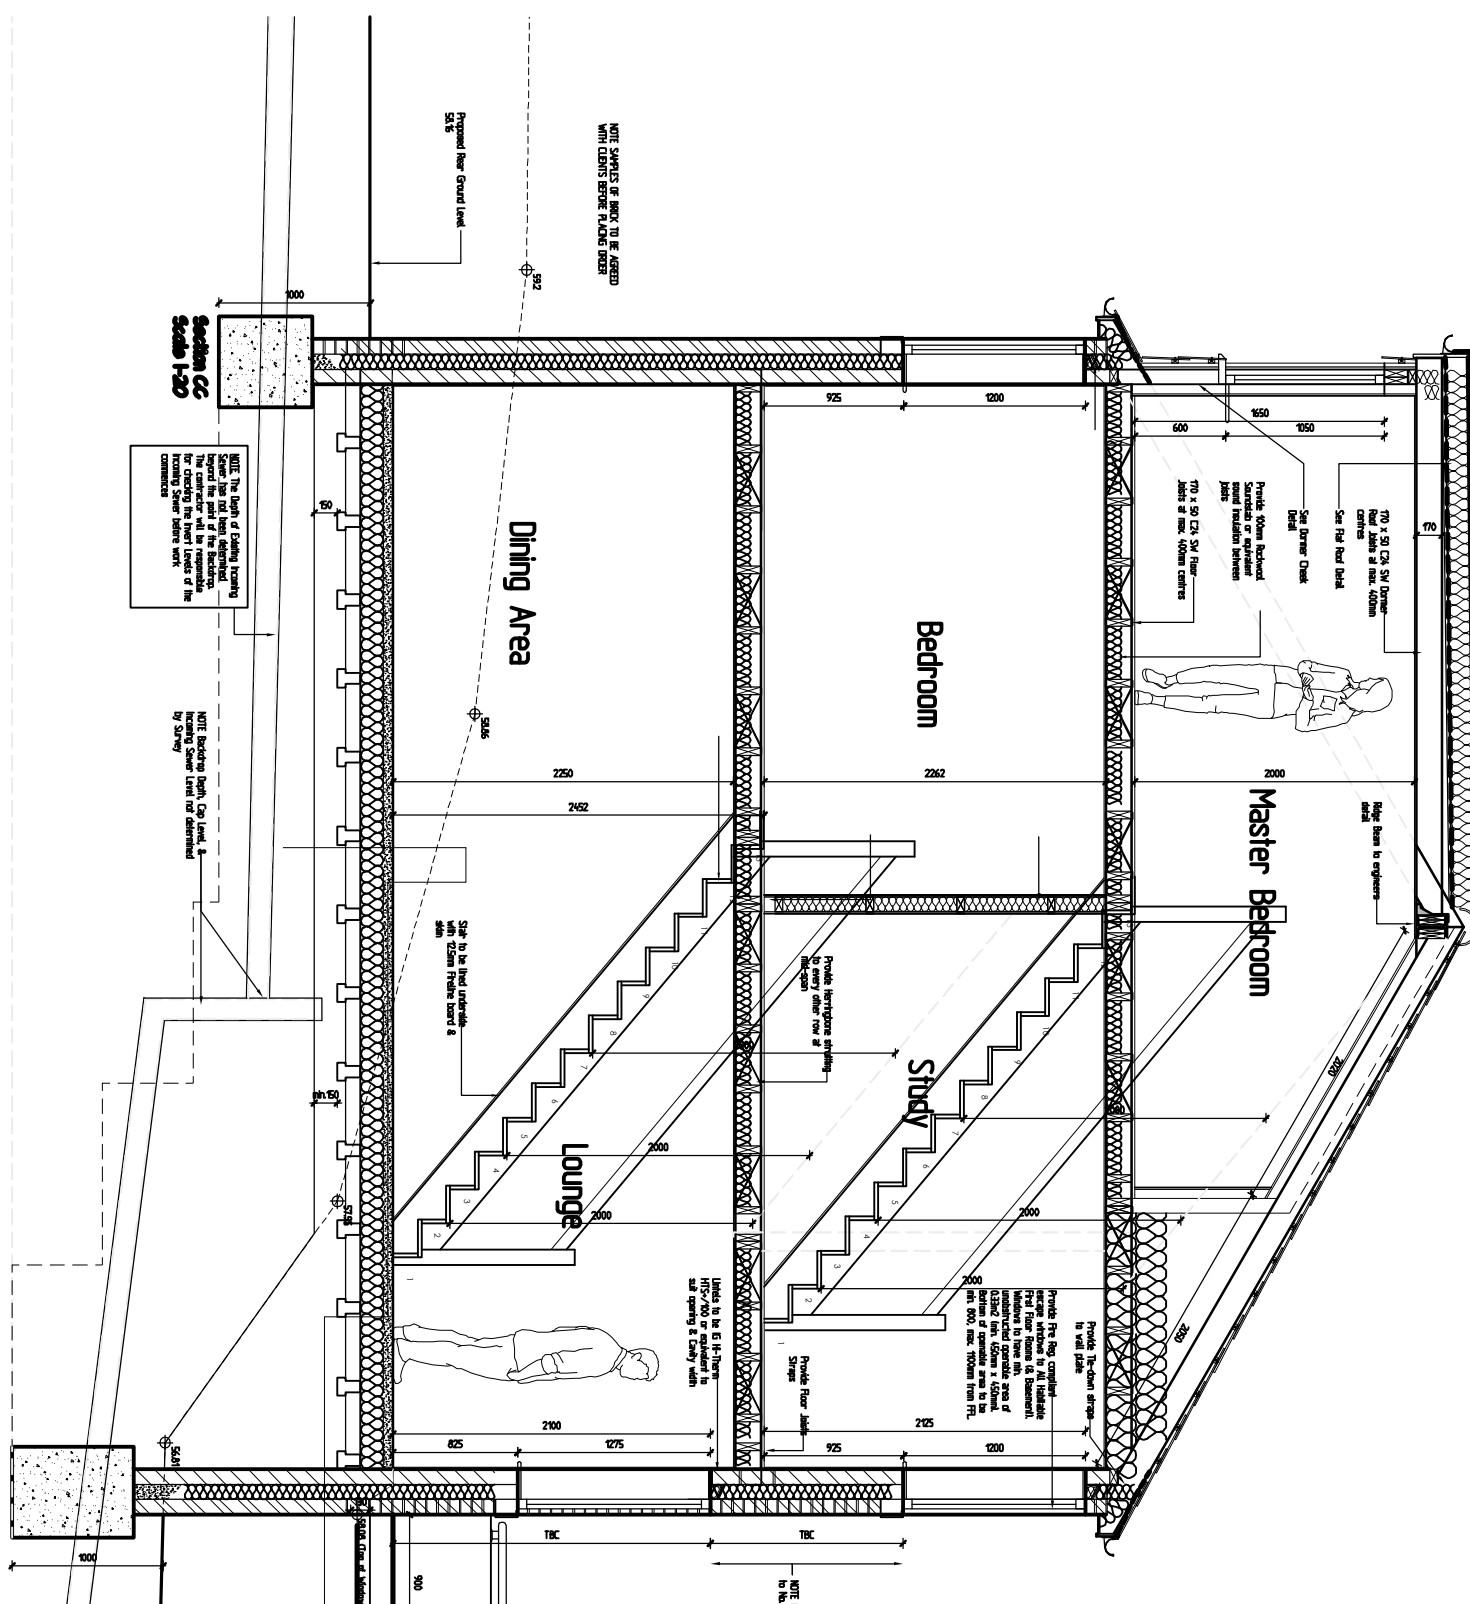

G R E G
Farell
Building & Design Consultant
greg@gregfarell.co.uk

REVISIONS	Rev.	Description	Date
A	1	Left added	8-10-2024
B	2	Section added	29-11-2024

Land adjacent 80 Mount Pleasant
Reading
Berkshire

Proposed Plans & Elevations

SCALE 1:50 1:100 DATE October 2024 DRAWING No. B