



Proposed Front Elevation


1 0 1 2 3 4 5
SCALE 1:100
m

Proposed Rear Elevation
Scale 1:100

Proposed Side Elevation


Proposed Side Elevation

MATERIALS
Walls: Red/Brown facing brickwork to match existing
Roof : Brown concrete roof tiles to match existing
Grey flat roof system
Doors : White upvc doors to match existing
Windows : White upvc window to match existing

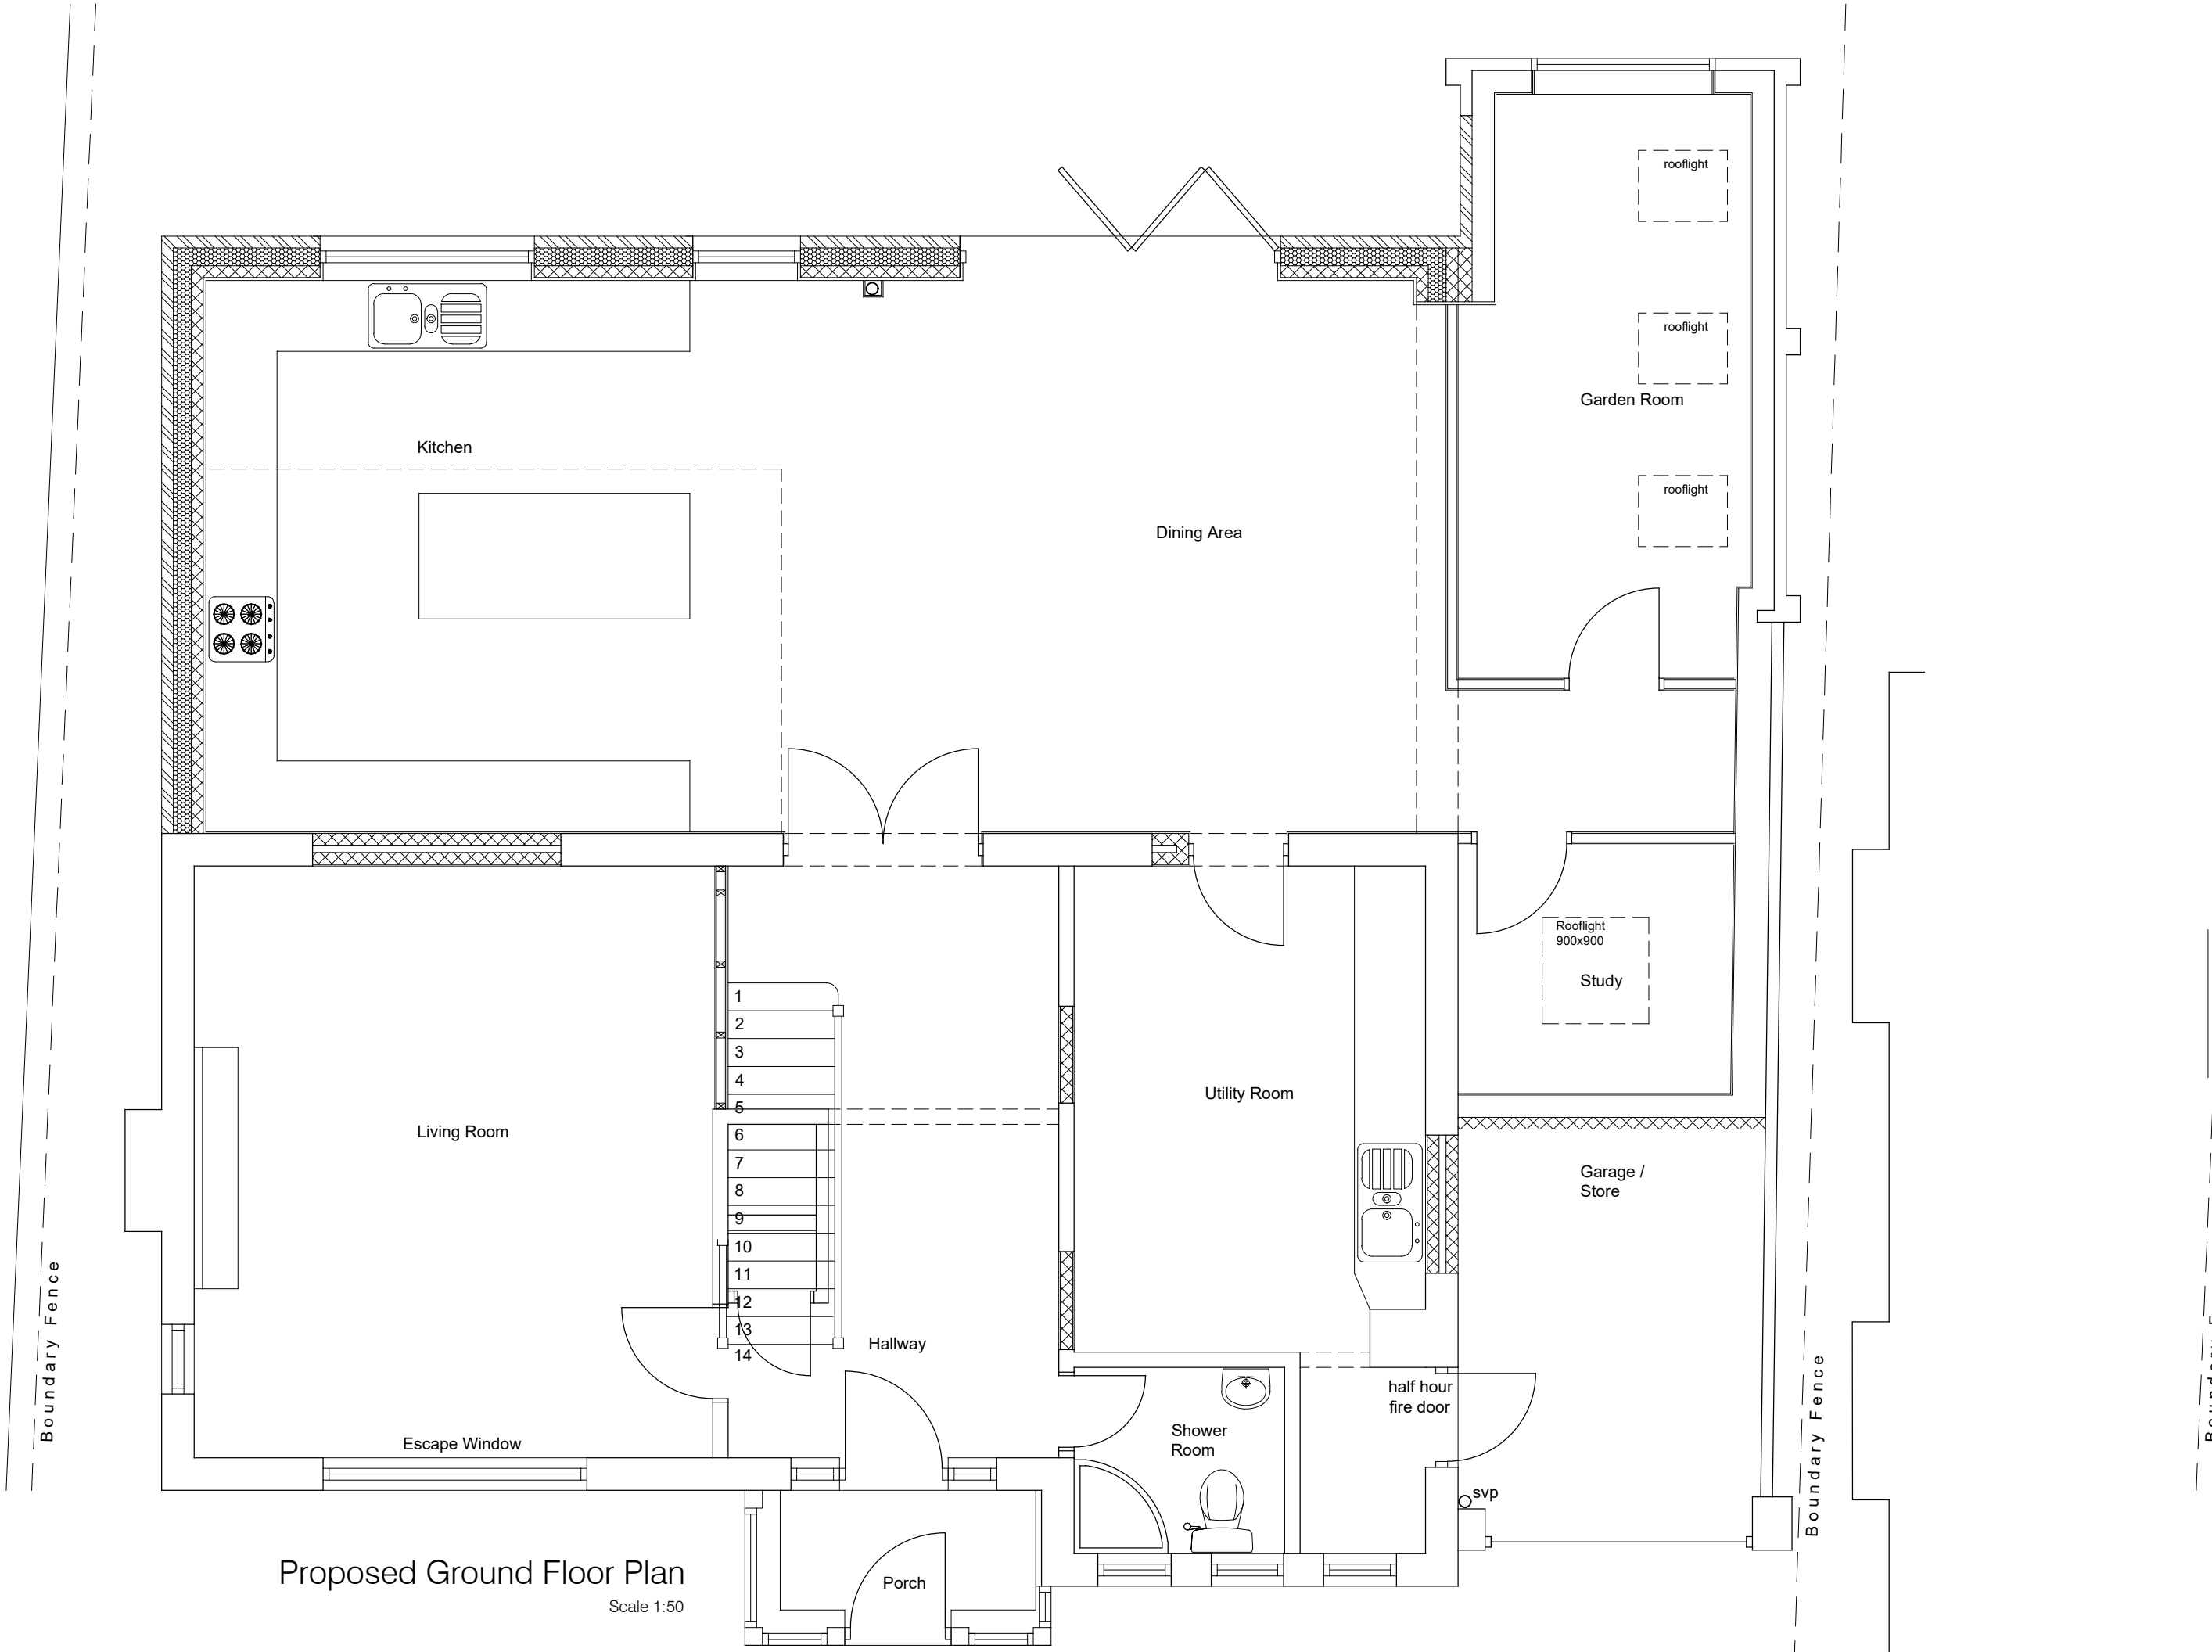

Proposed Ground Floor Plan
Scale 1:50

0.5 0 0.5 1 1.5 2 2.5
SCALE 1:50
m

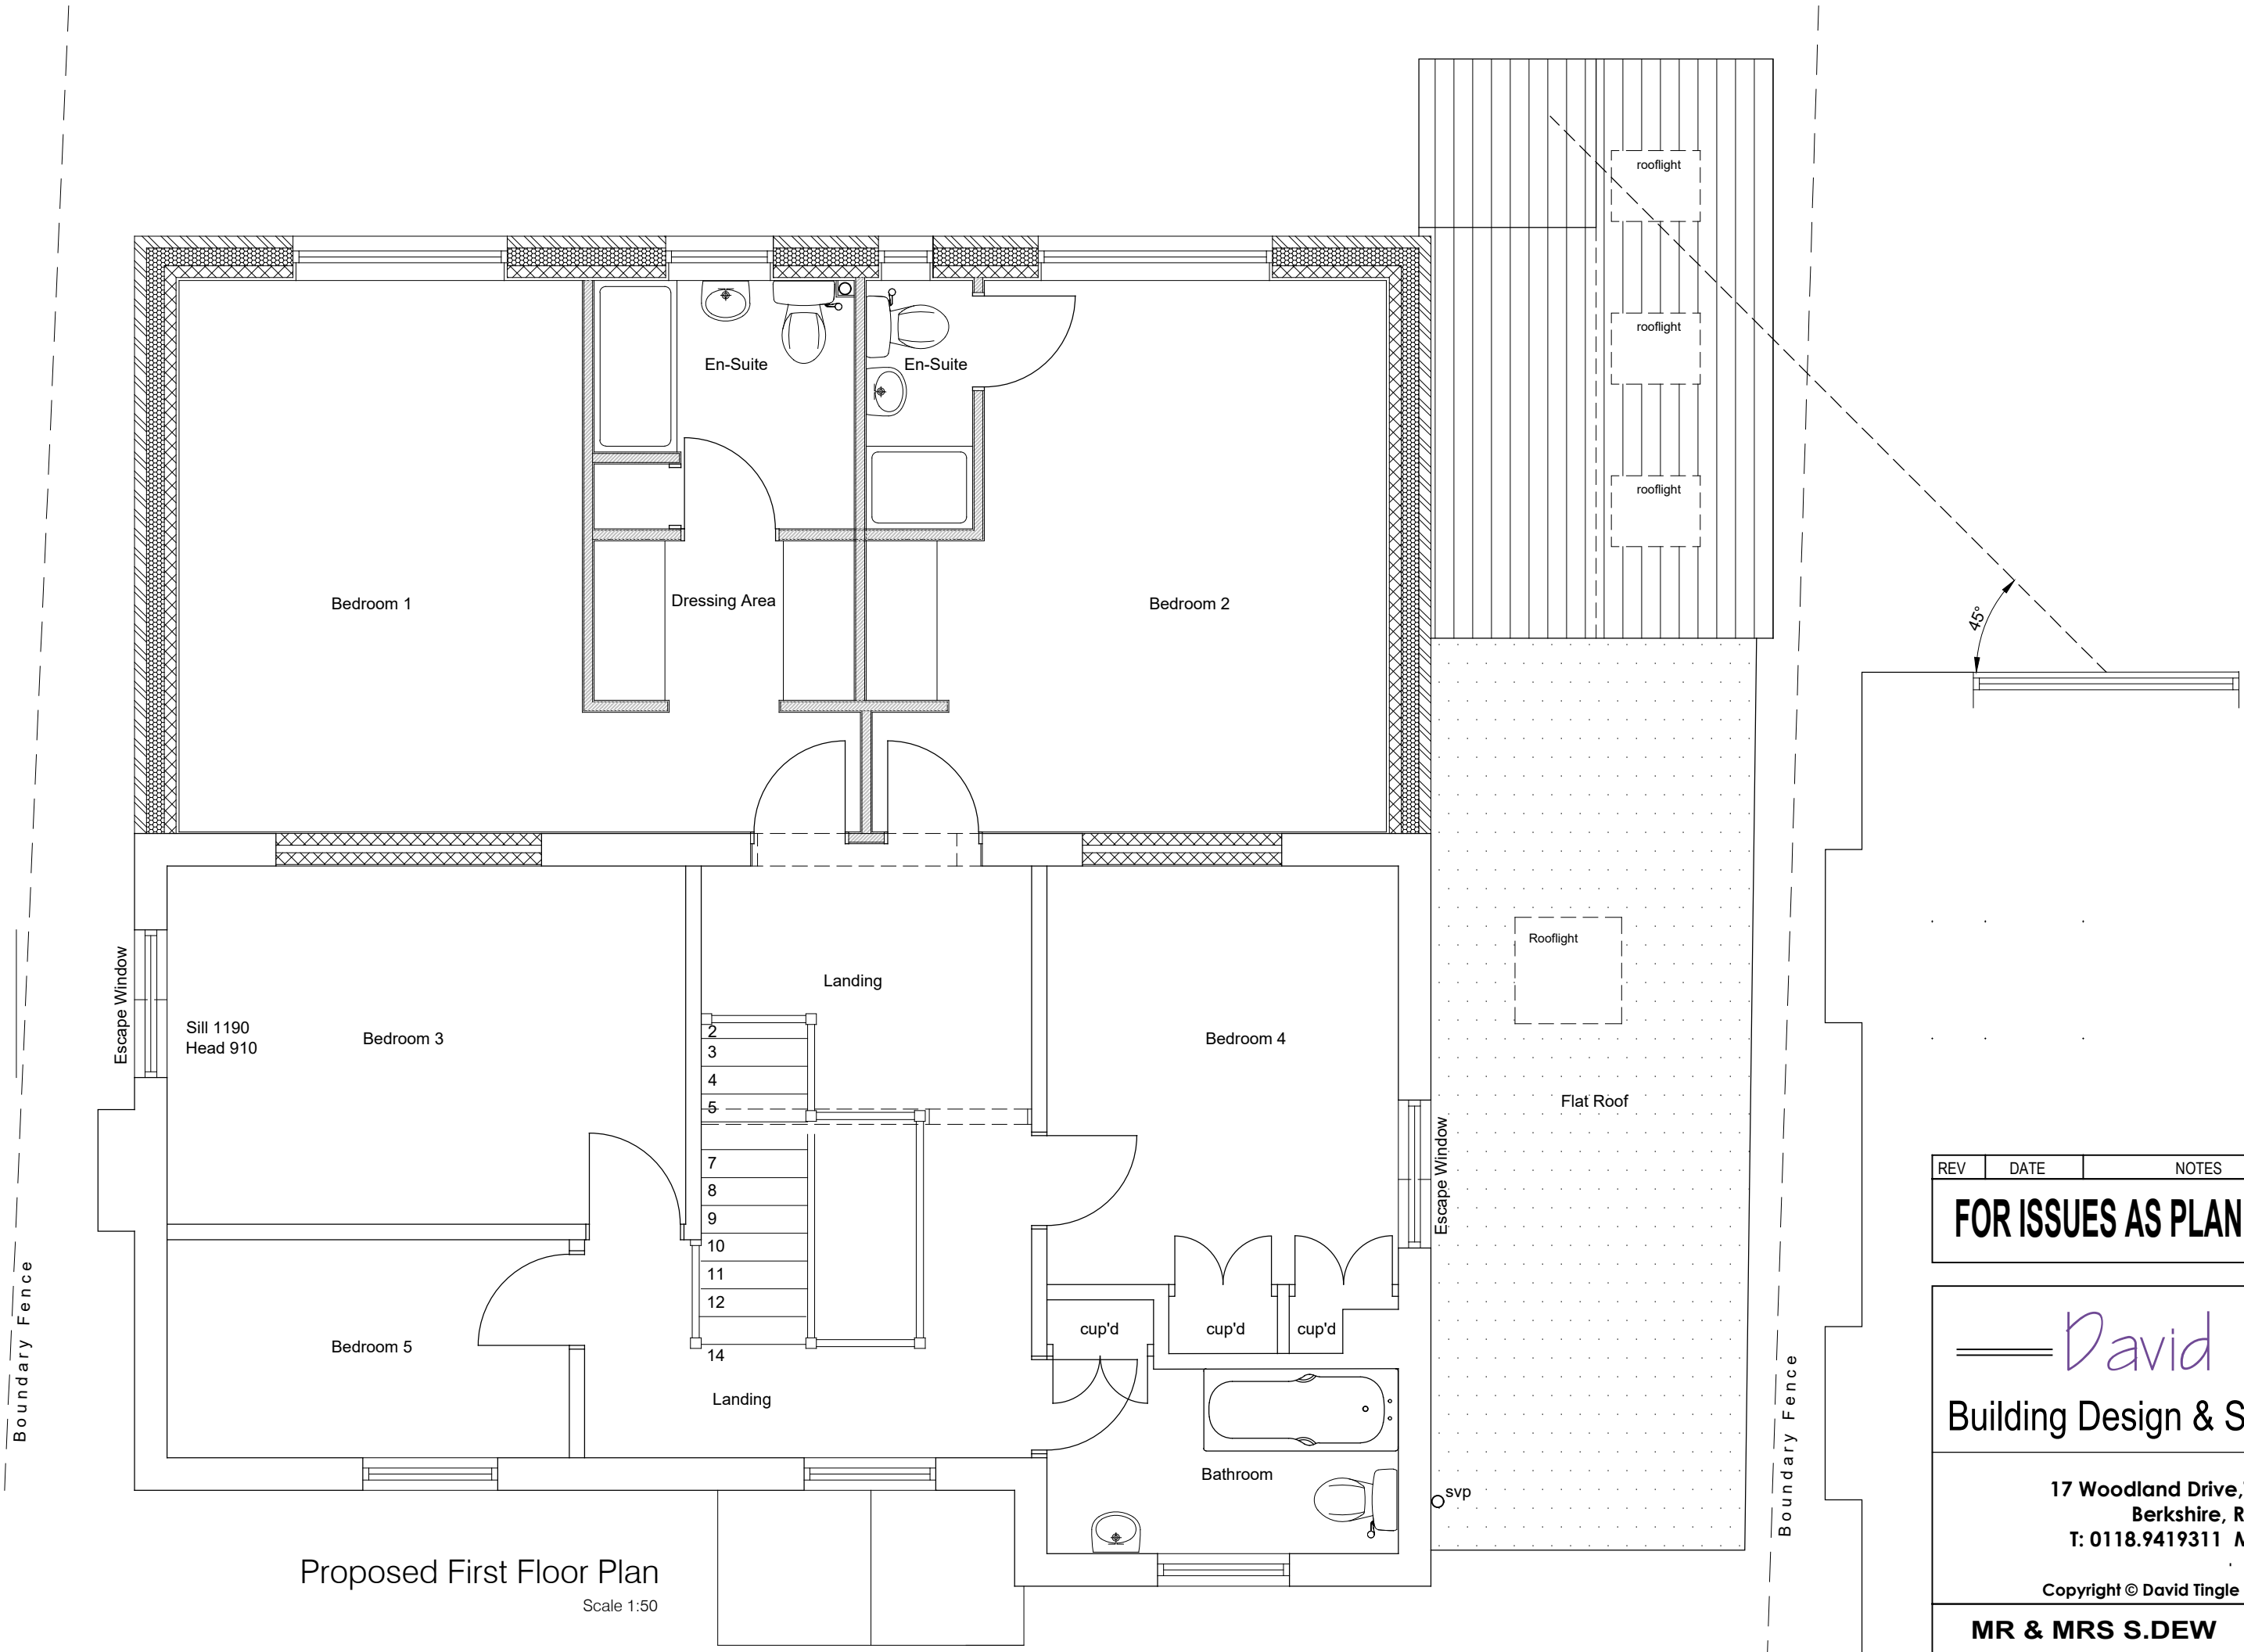

Proposed First Floor Plan
Scale 1:50

REV	DATE	NOTES	BY
FOR ISSUES AS PLANNING APPLICATION			
David Tingle Building Design & Surveying Services			
17 Woodland Drive, Tilehurst, Reading Berkshire, RG30 4RT. T: 0118.9419311 M: 07711902344 Copyright © David Tingle Building Design (2003)			
MR & MRS S.DEW 14 COURTENAY DRIVE, CAVERSHAM READING RG4 8XH			
PROPOSED TWO STOREY REAR EXTENSION & GARAGE CONVERSION-ALTERATIONS PROPOSED PLAN & ELEVATIONS Scale: 1:100 & 1:50 A1 Date: Nov 2024 Dwg No: 14CD.MP102 Rev:			