




Existing Front Elevation



Existing Side Elevation



Existing Rear Elevation

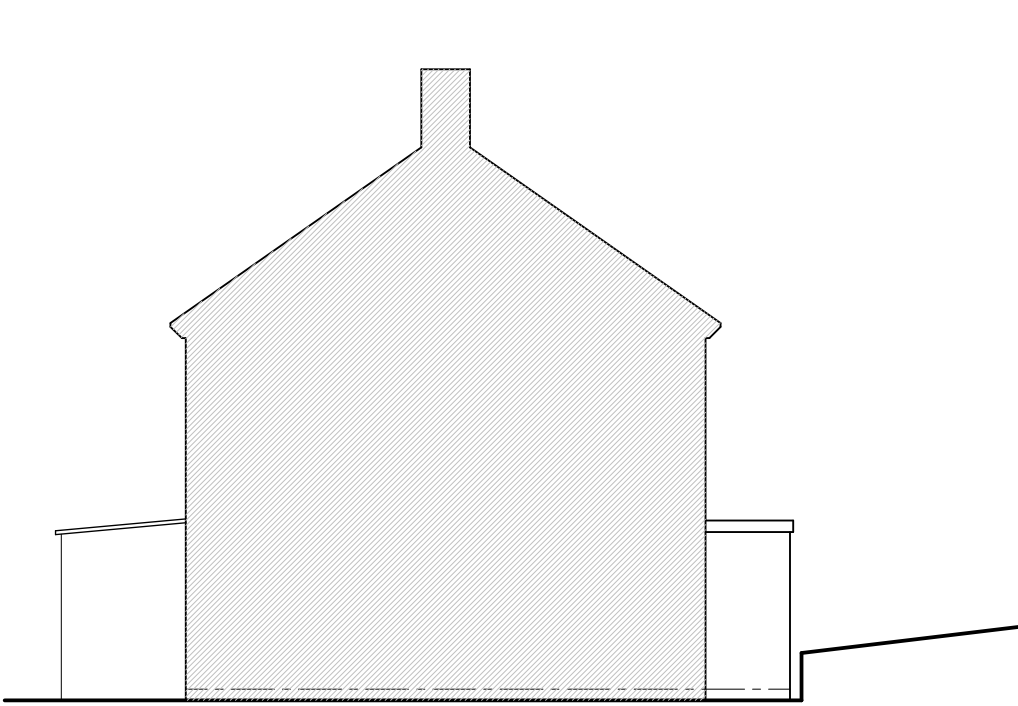

Existing Side Elevation




Proposed Front Elevation




Proposed Side Elevation




Proposed Rear Elevation

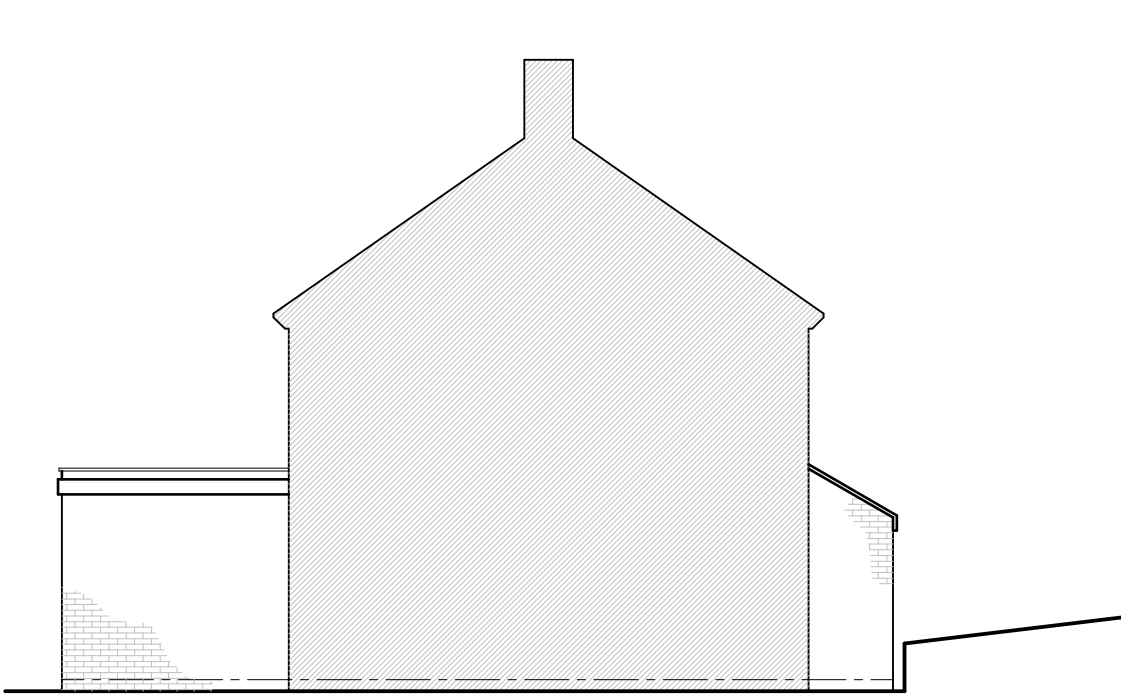


Proposed Side Elevation

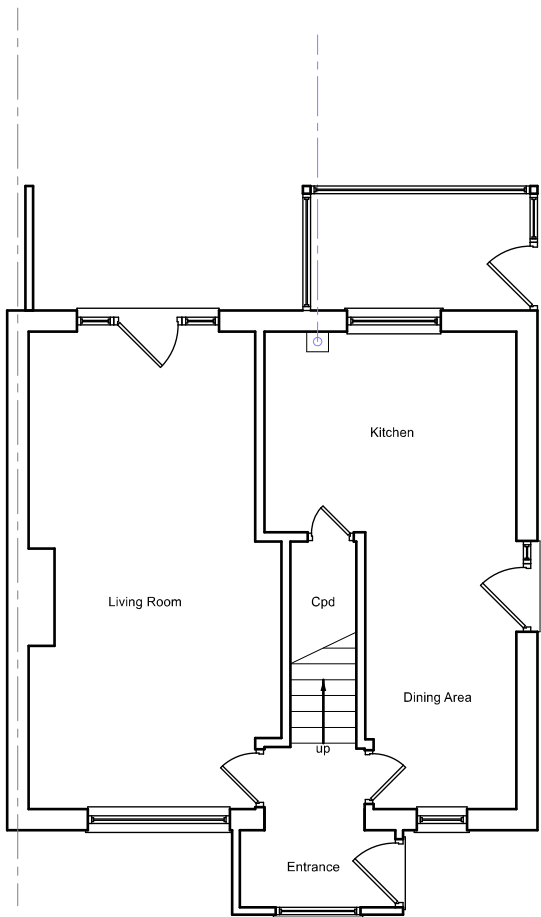


Existing Ground Floor Plan

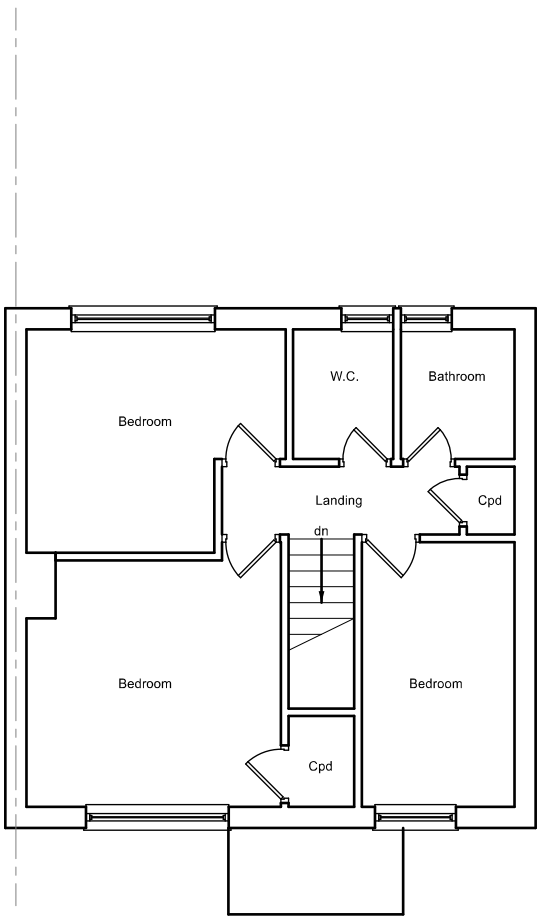


Existing First Floor Plan

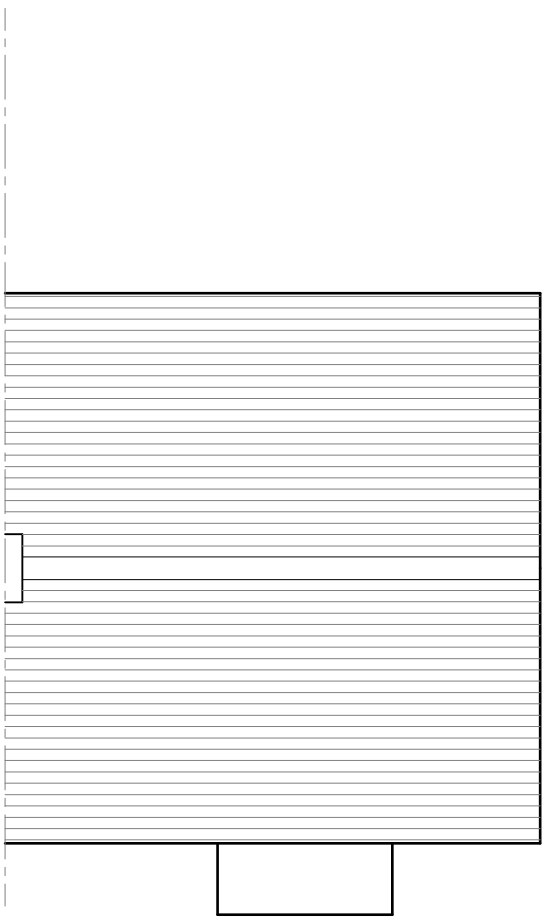


Existing Roof Plan

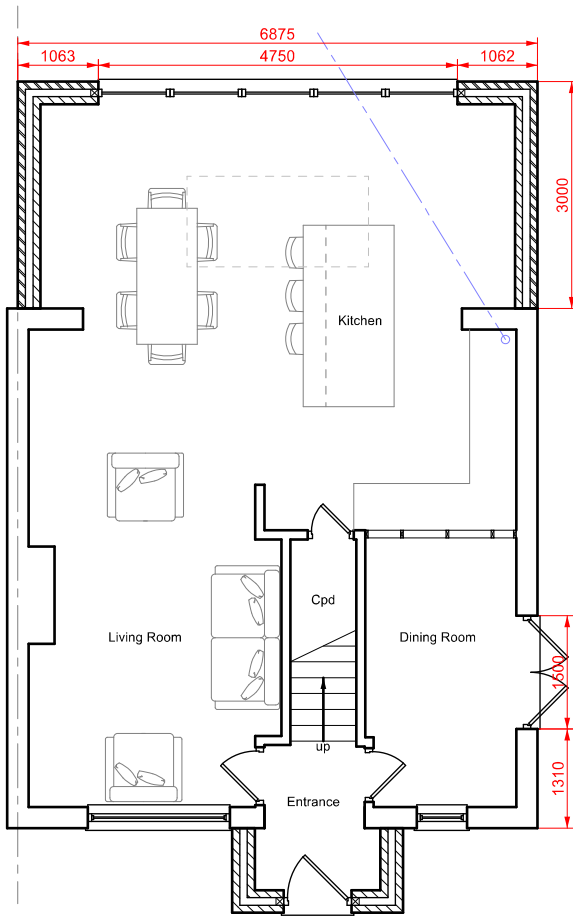


Proposed Ground Floor Plan

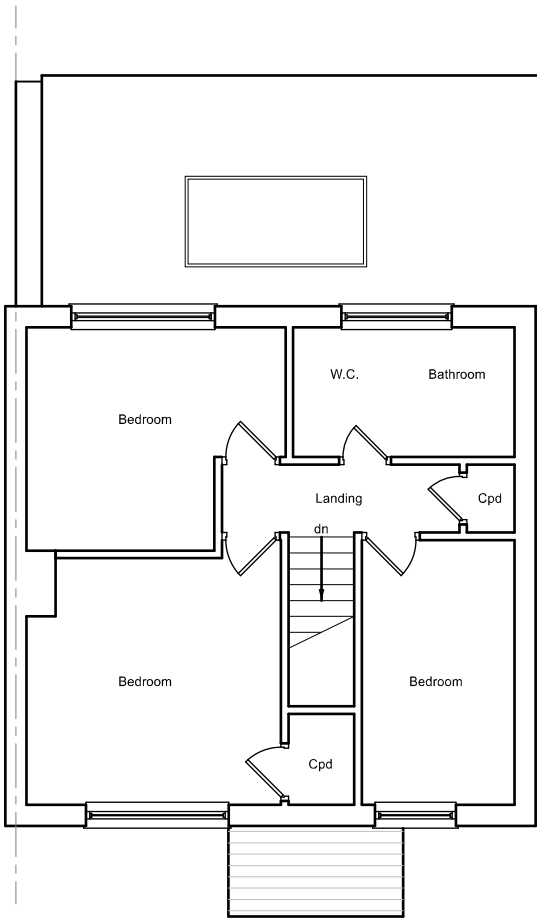

Proposed First Floor Plan

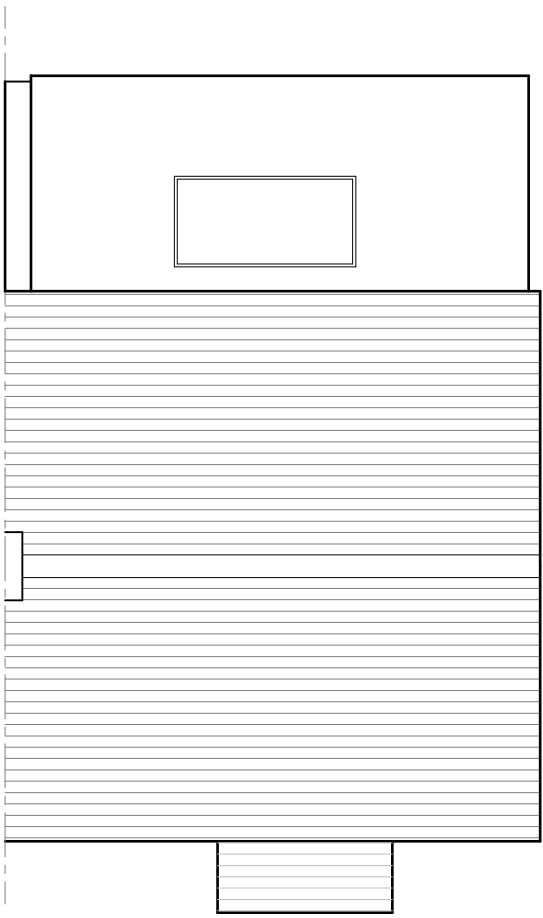

Proposed Roof Plan

 

NOTES:
Drawings produced are for planning consent and building regulation approval only and may not cover all elements required to ensure project completion.
All dimensions to be checked on site by contractor.
All discrepancies with the drawings/specifications to be raised and clarified with Elsigood Architectural Limited.
All workmanship and materials to comply with current British/European standards, codes of practice & manufacturers instructions.
Do not scale from drawing.
Drawings remain the property of Elsigood Architectural Limited and can not be photocopied (copyright law) or used in any way without the permission of Elsigood Architectural Limited.

Elsigood Architectural		
Tel: 01283 617 612 Tel: 020 8191 7612		
PROJECT: Proposed Rear Extension & Front Porch		
SITE: No.25 Lesford Road Reading RG1 6DX		
TITLE: Existing & Proposed Plans & Elevations		
DATE: 10/09/2024	SCALE: 1:100	
DRAWING No.: 24-019-EPPE	DRAWN: PME	REV: B