


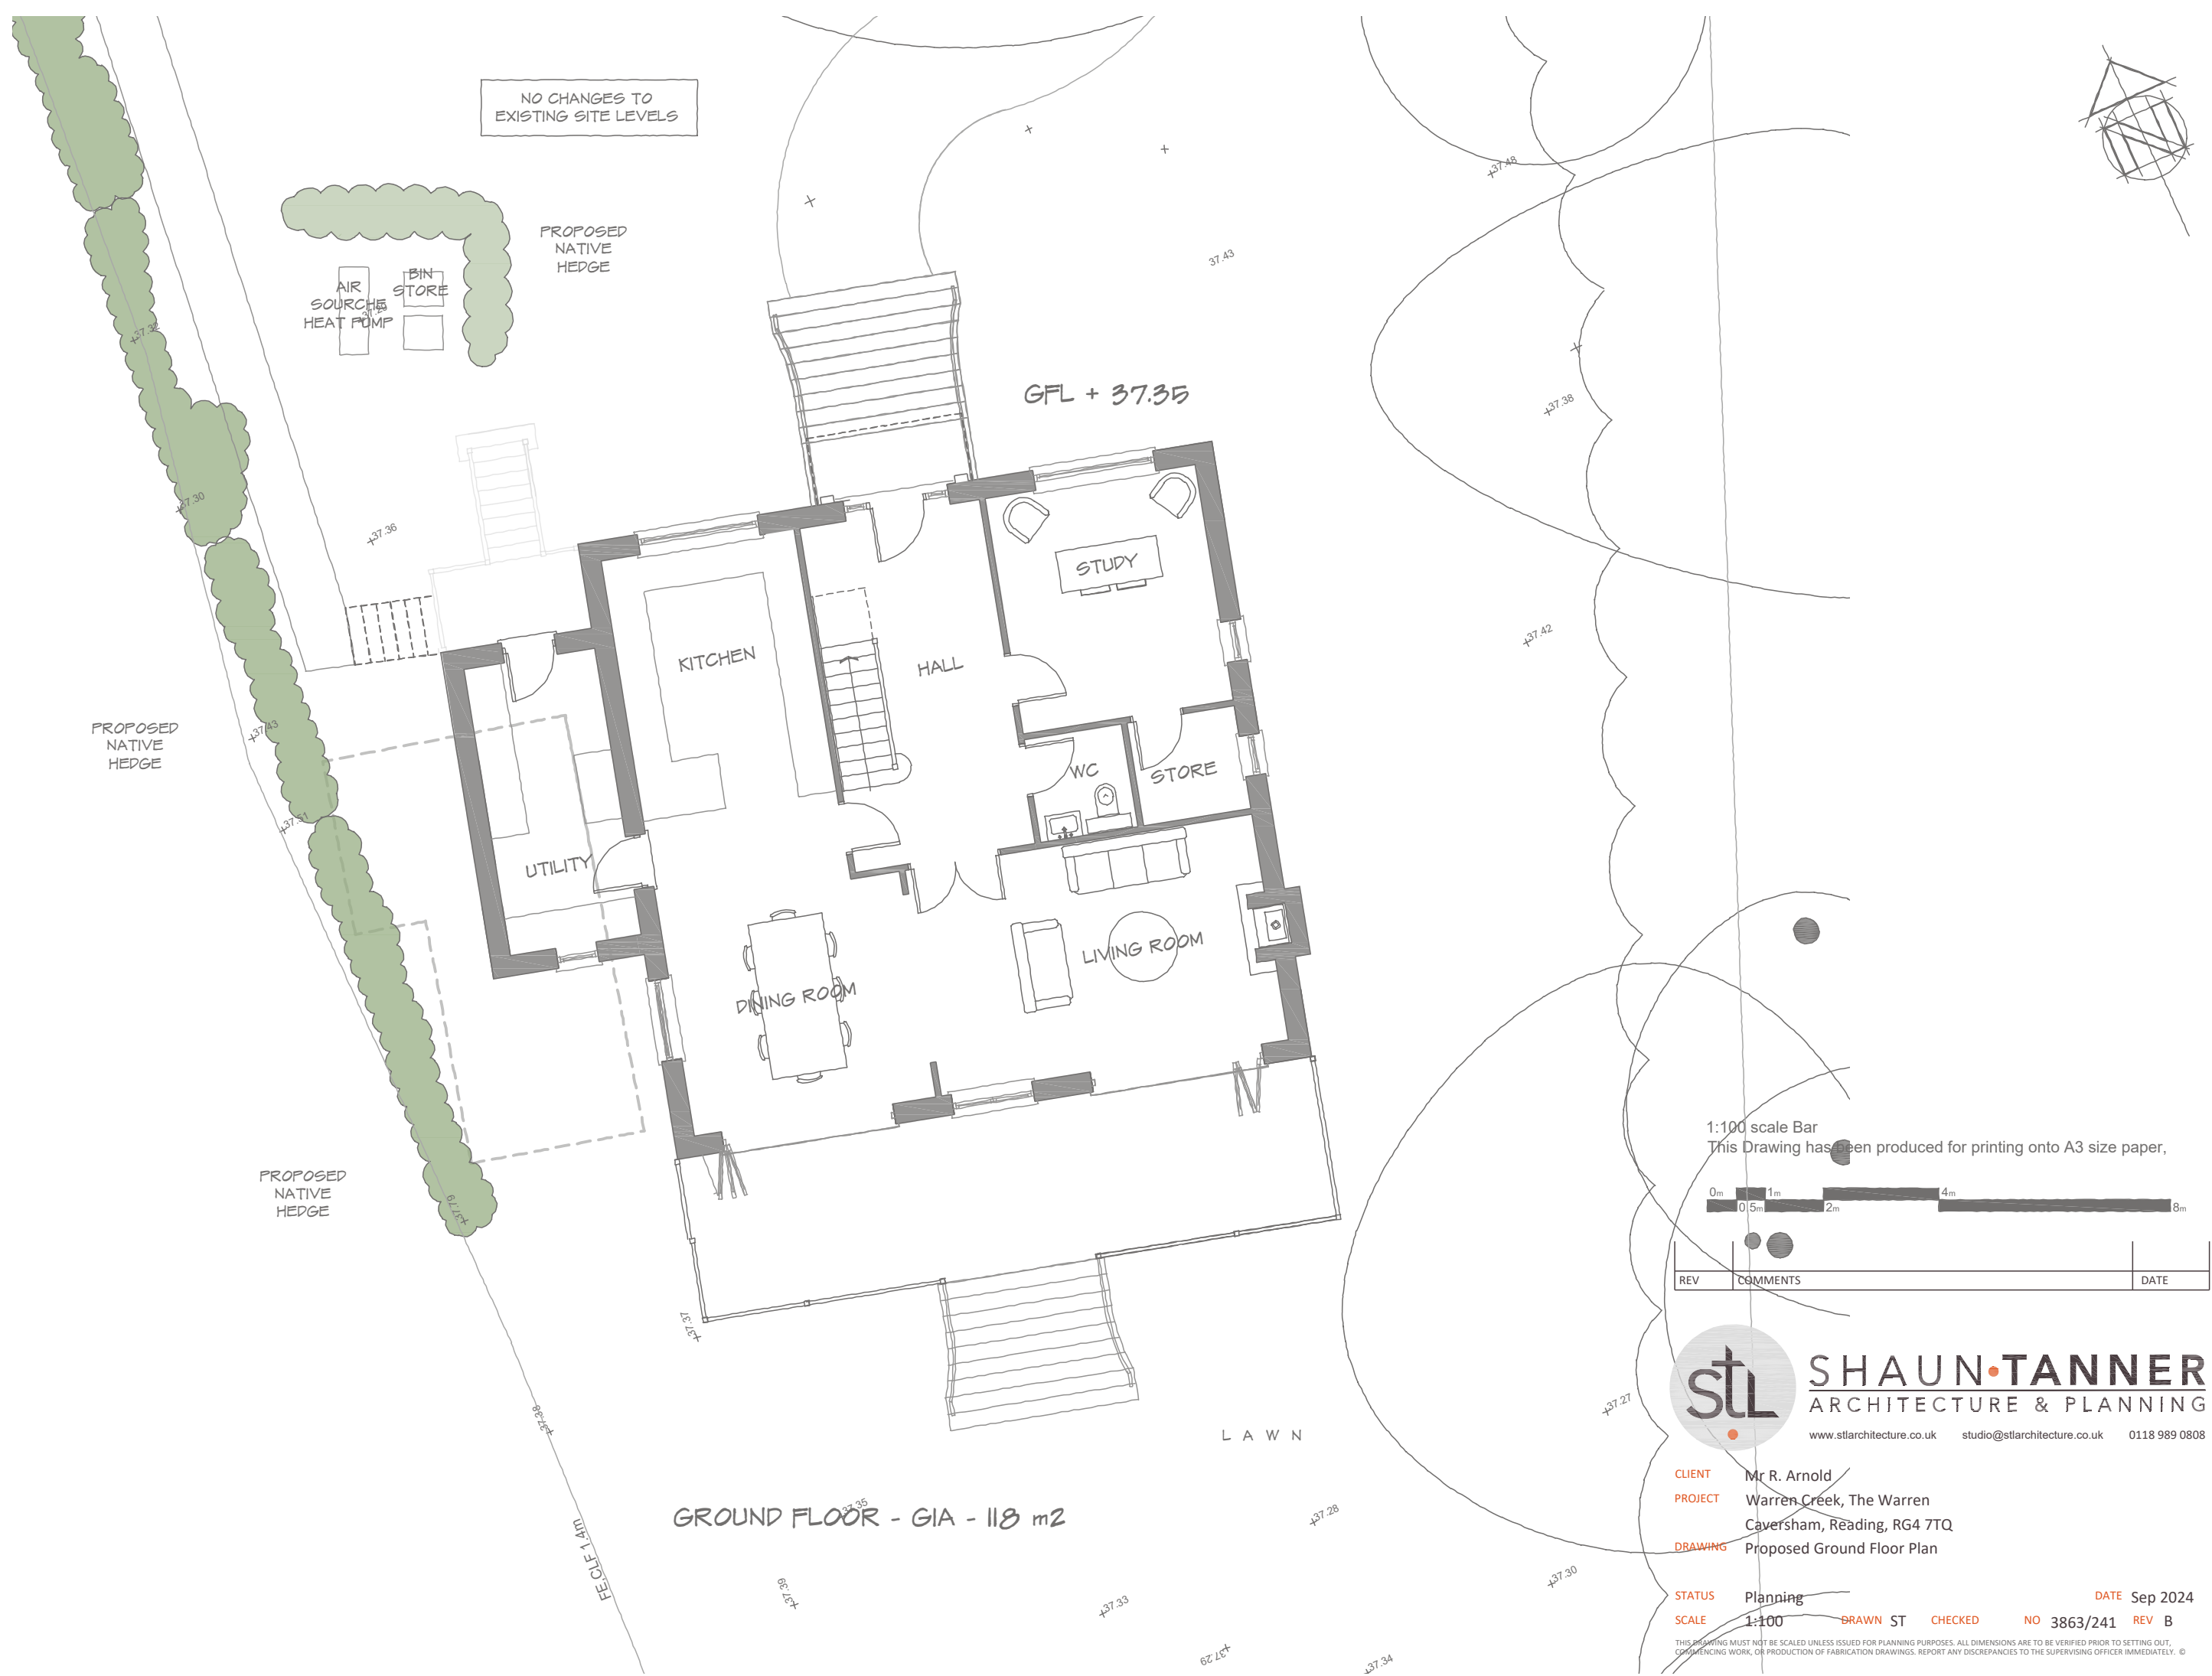

NO CHANGES TO
EXISTING SITE LEVELS

PROPOSED
NATIVE
HEDGE

AIR
SOURCE
HEAT PUMP

BIN
STORE

GFL + 37.35

STUDY

KITCHEN

HALL

WC

STORE

UTILITY

DINING ROOM

LIVING ROOM

PROPOSED
NATIVE
HEDGE

PROPOSED
NATIVE
HEDGE

L A W N

GROUND FLOOR - GIA - 118 m2

1:100 scale Bar
This Drawing has been produced for printing onto A3 size paper,



REV	COMMENTS	DATE



SHAUN TANNER
ARCHITECTURE & PLANNING

www.stlarchitecture.co.uk studio@stlarchitecture.co.uk 0118 989 0808

CLIENT Mr R. Arnold
PROJECT Warren Creek, The Warren
Caversham, Reading, RG4 7TQ
DRAWING Proposed Ground Floor Plan

STATUS Planning
SCALE 1:100
DRAWN ST CHECKED NO 3863/241 REV B
DATE Sep 2024

THIS DRAWING MUST NOT BE SCALED UNLESS ISSUED FOR PLANNING PURPOSES. ALL DIMENSIONS ARE TO BE VERIFIED PRIOR TO SETTING OUT, COMMENCING WORK, OR PRODUCTION OF FABRICATION DRAWINGS. REPORT ANY DISCREPANCIES TO THE SUPERVISING OFFICER IMMEDIATELY. ©