



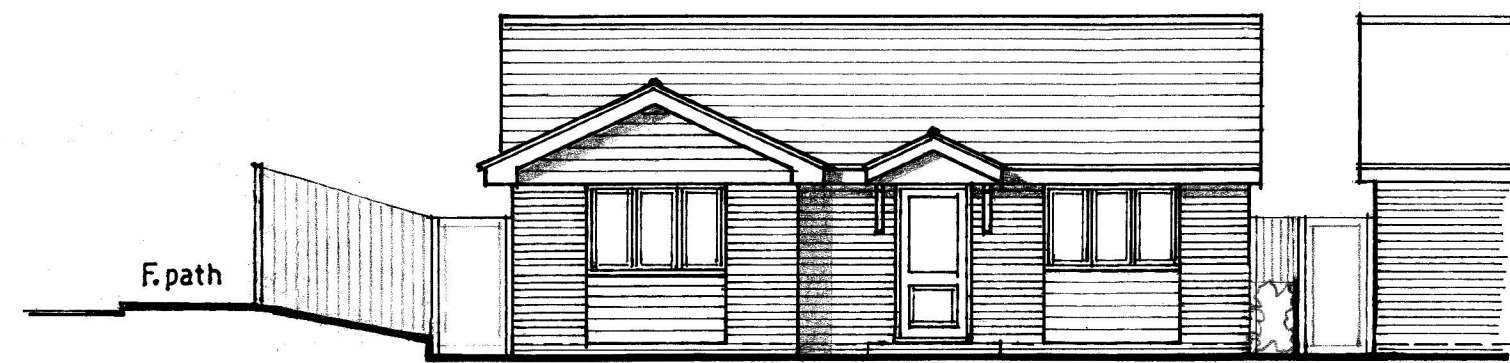


front elevation (E)


FACING BRICK TO MATCH EXISTING BUNGALOW,
WITH COMPOSITE BOARDING TO GABLE END AND
BELOW WINDOWS ON FRONT ELEVATION.

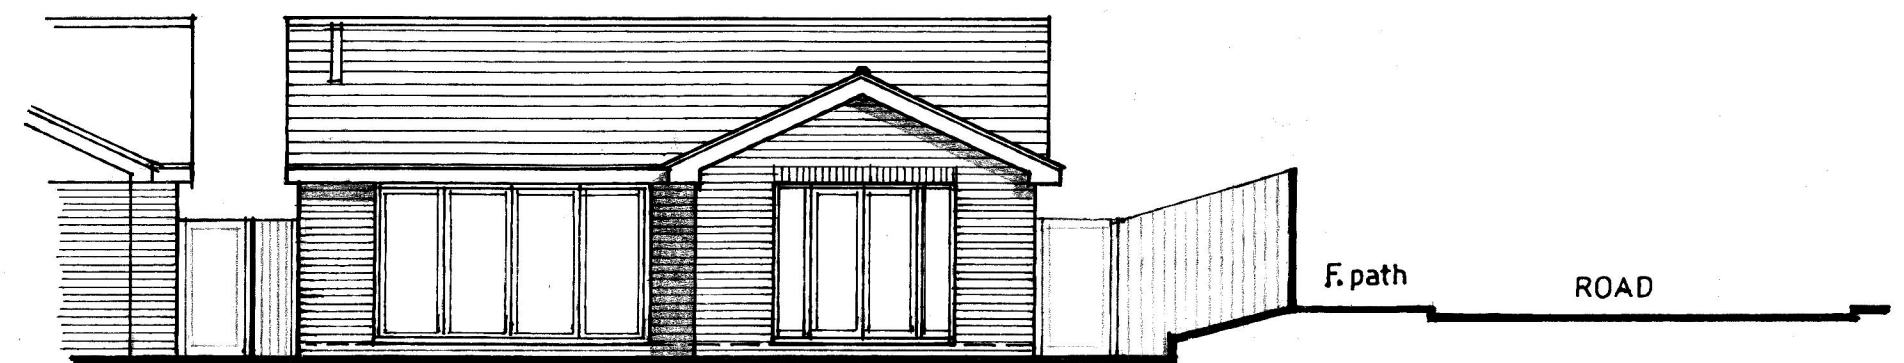


rear elevation (W)

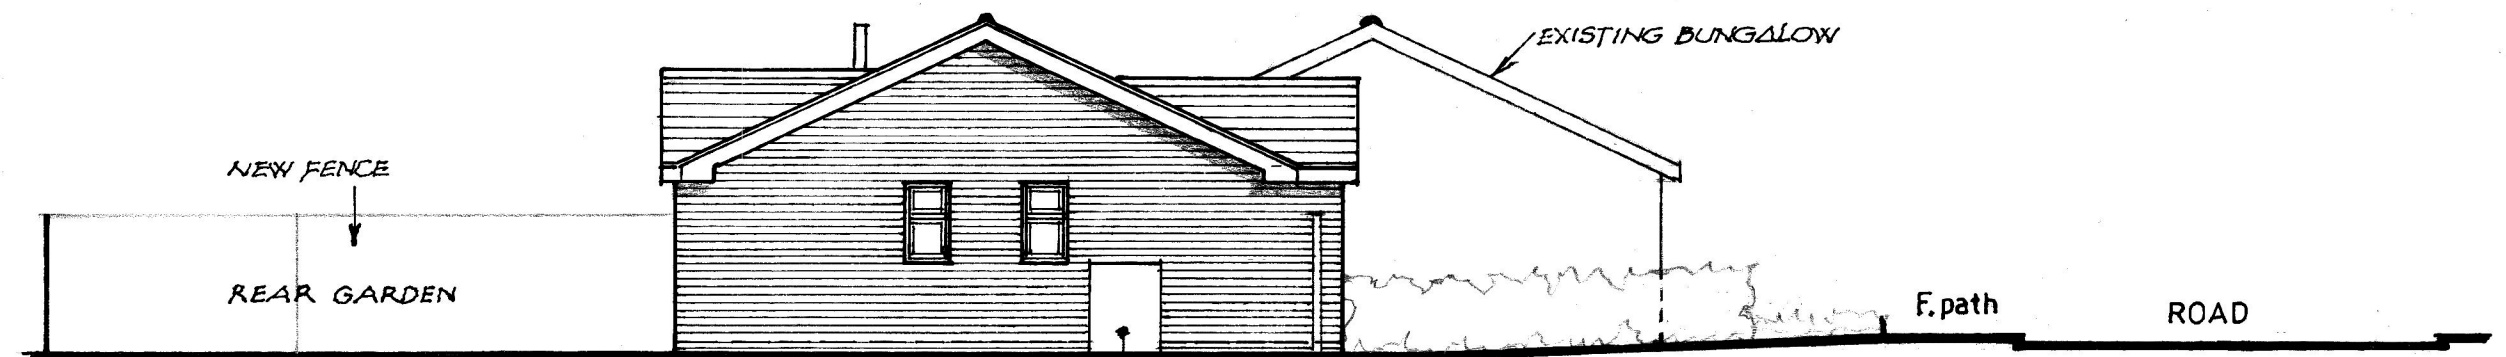

side elevation (S)

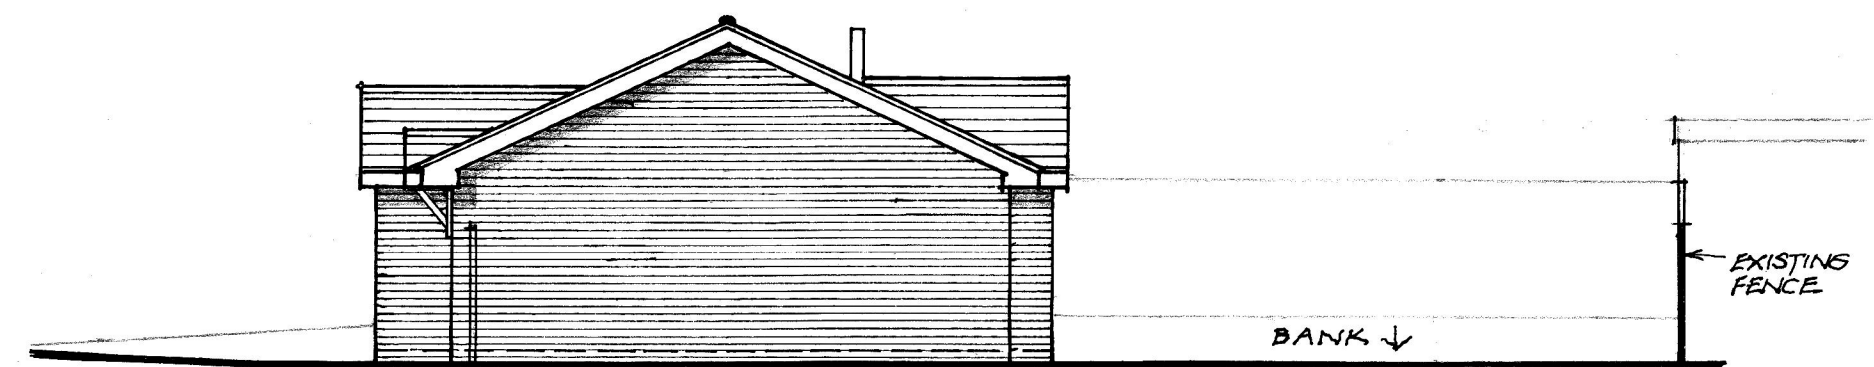


side elevation (N)

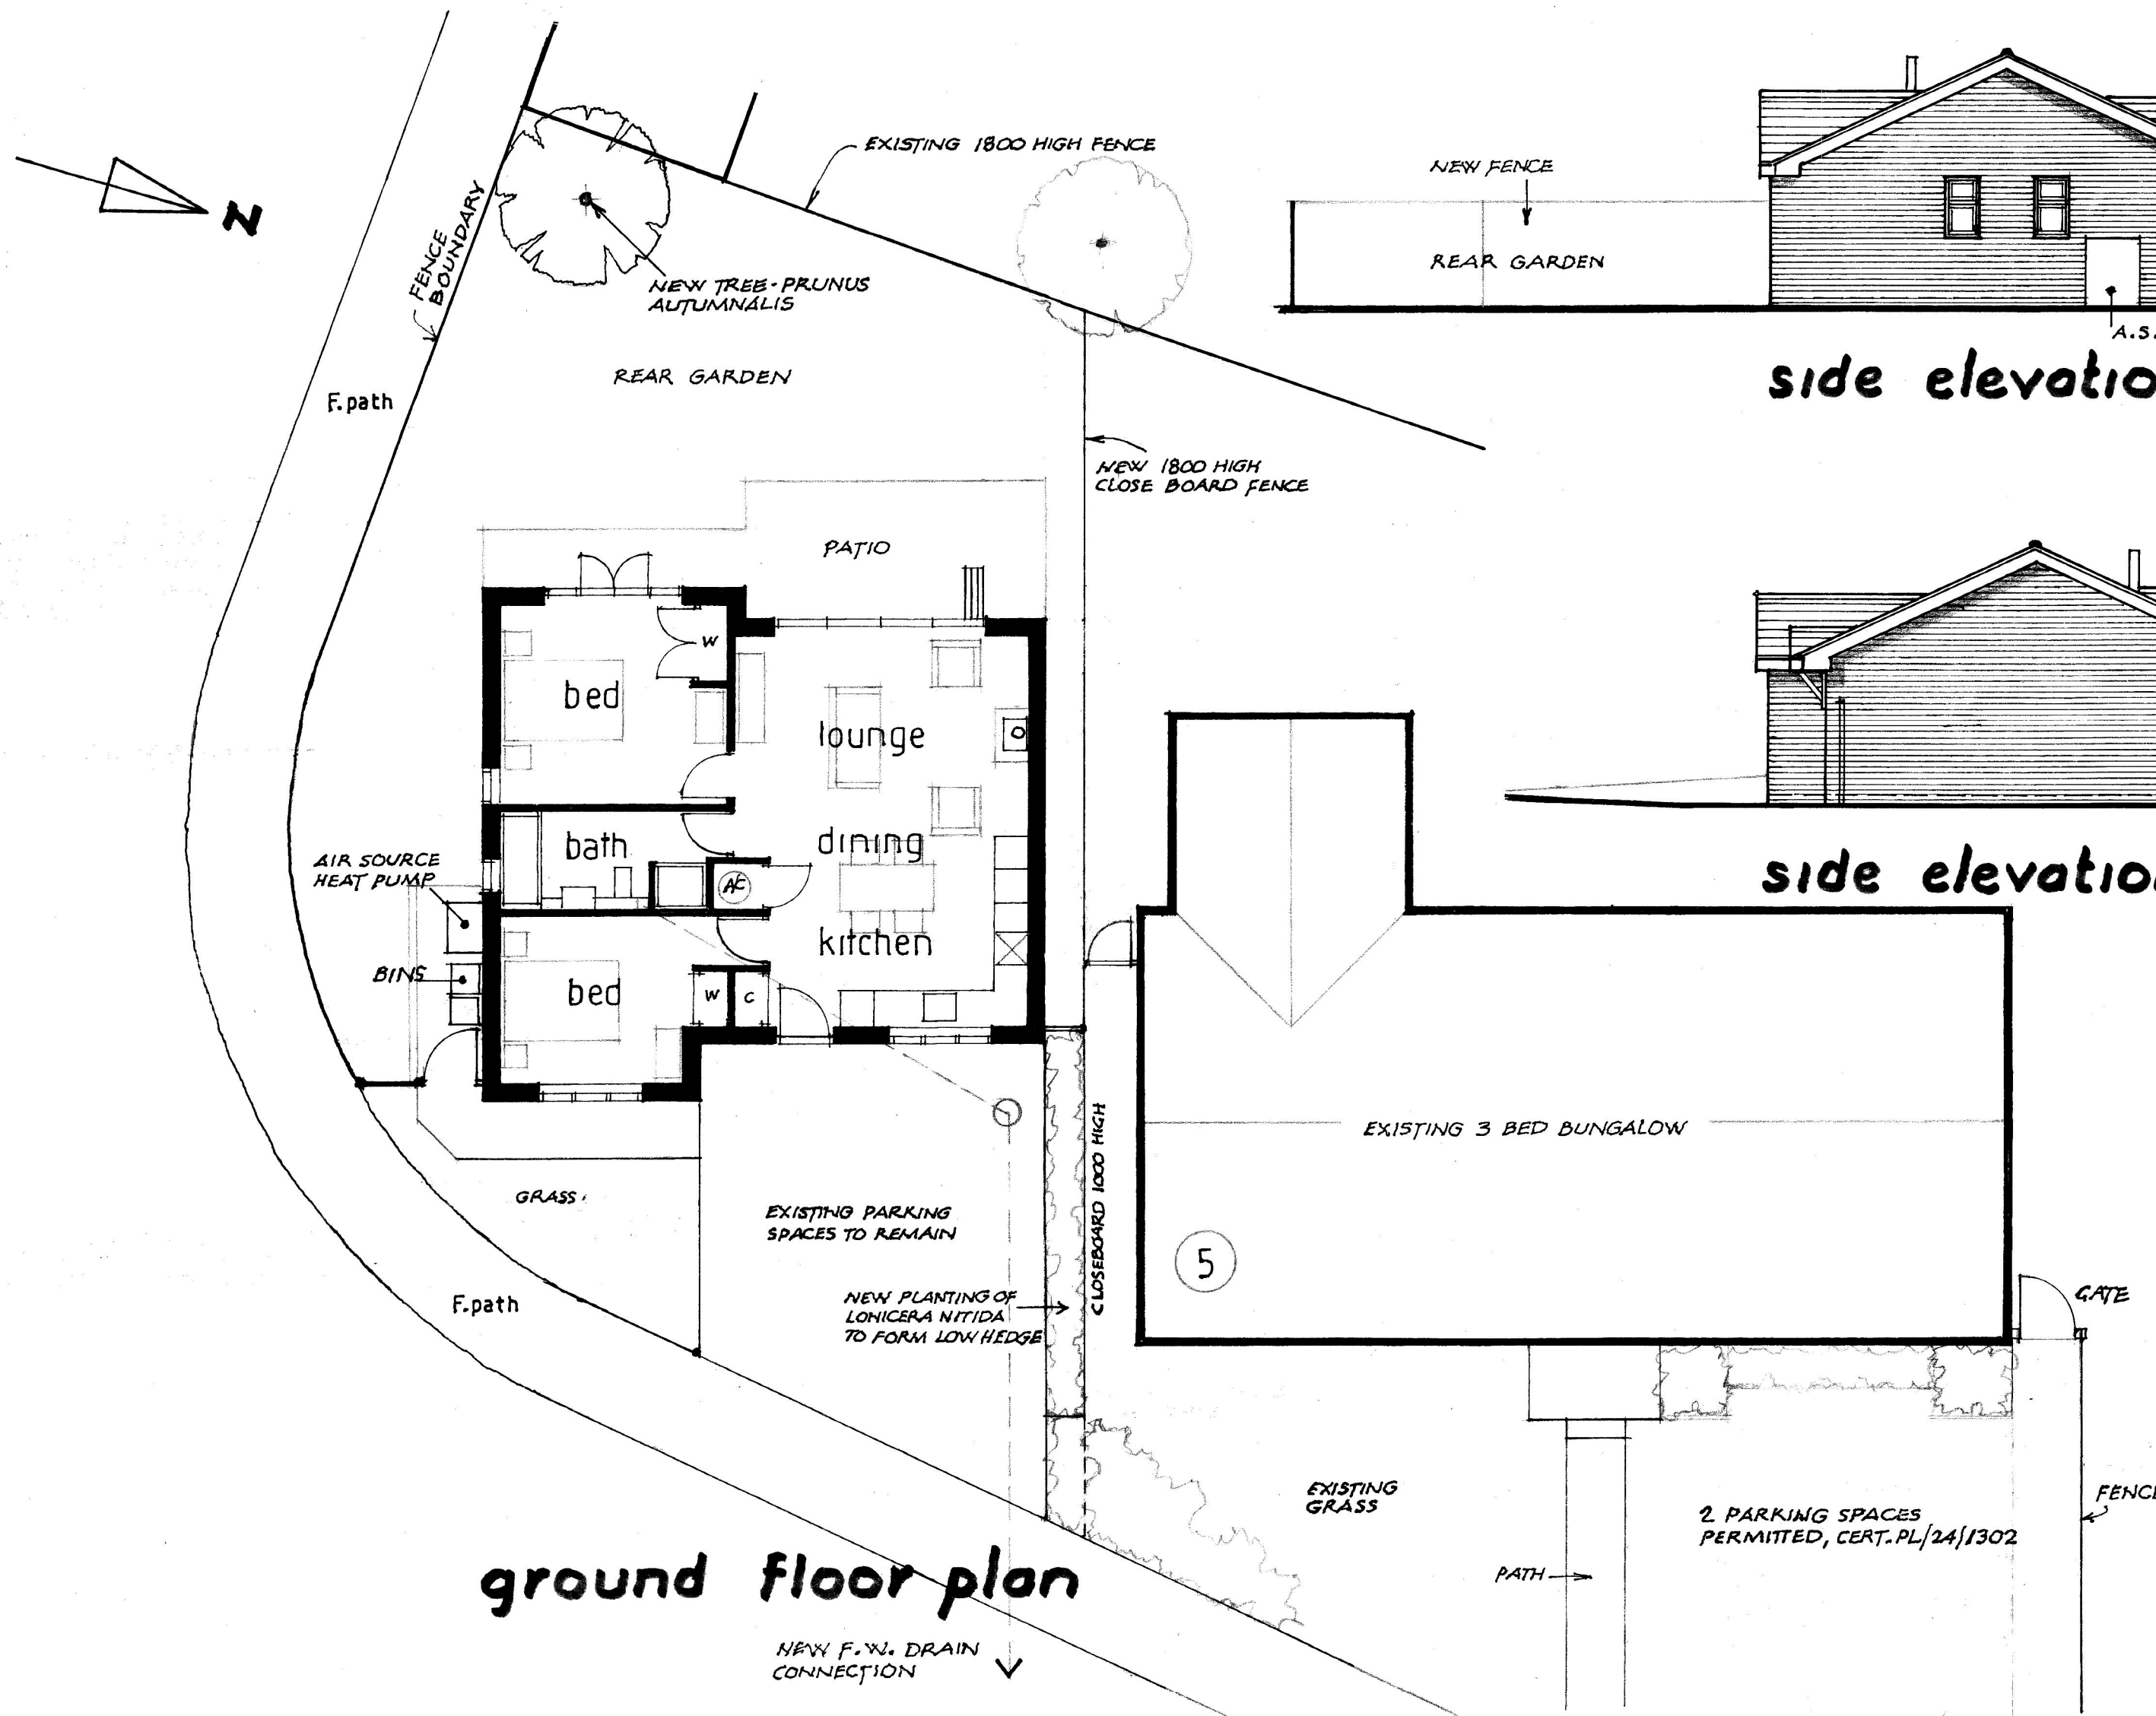

ground floor plan

FOR EXISTING LAYOUT SEE DRAWING No 375-01

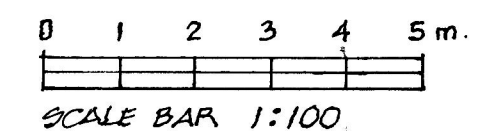

5 SOUTHERNDENE CLOSE TILEHURST, READING BERKSHIRE RG31 6ND	Scale 1:100 Date nov. 2024 Revision
PROPOSED	375-02
Countryside Designs countryside_designs@outlook.com	White Gables School Road Hurst Berks, RG10 0DR 0118 9340390 07811 252850