


© This drawing remains the property of The Keen Partnership and shall not be copied without prior written consent.

All dimensions to be checked on site and any discrepancies to be reported before work commences.

Notes:

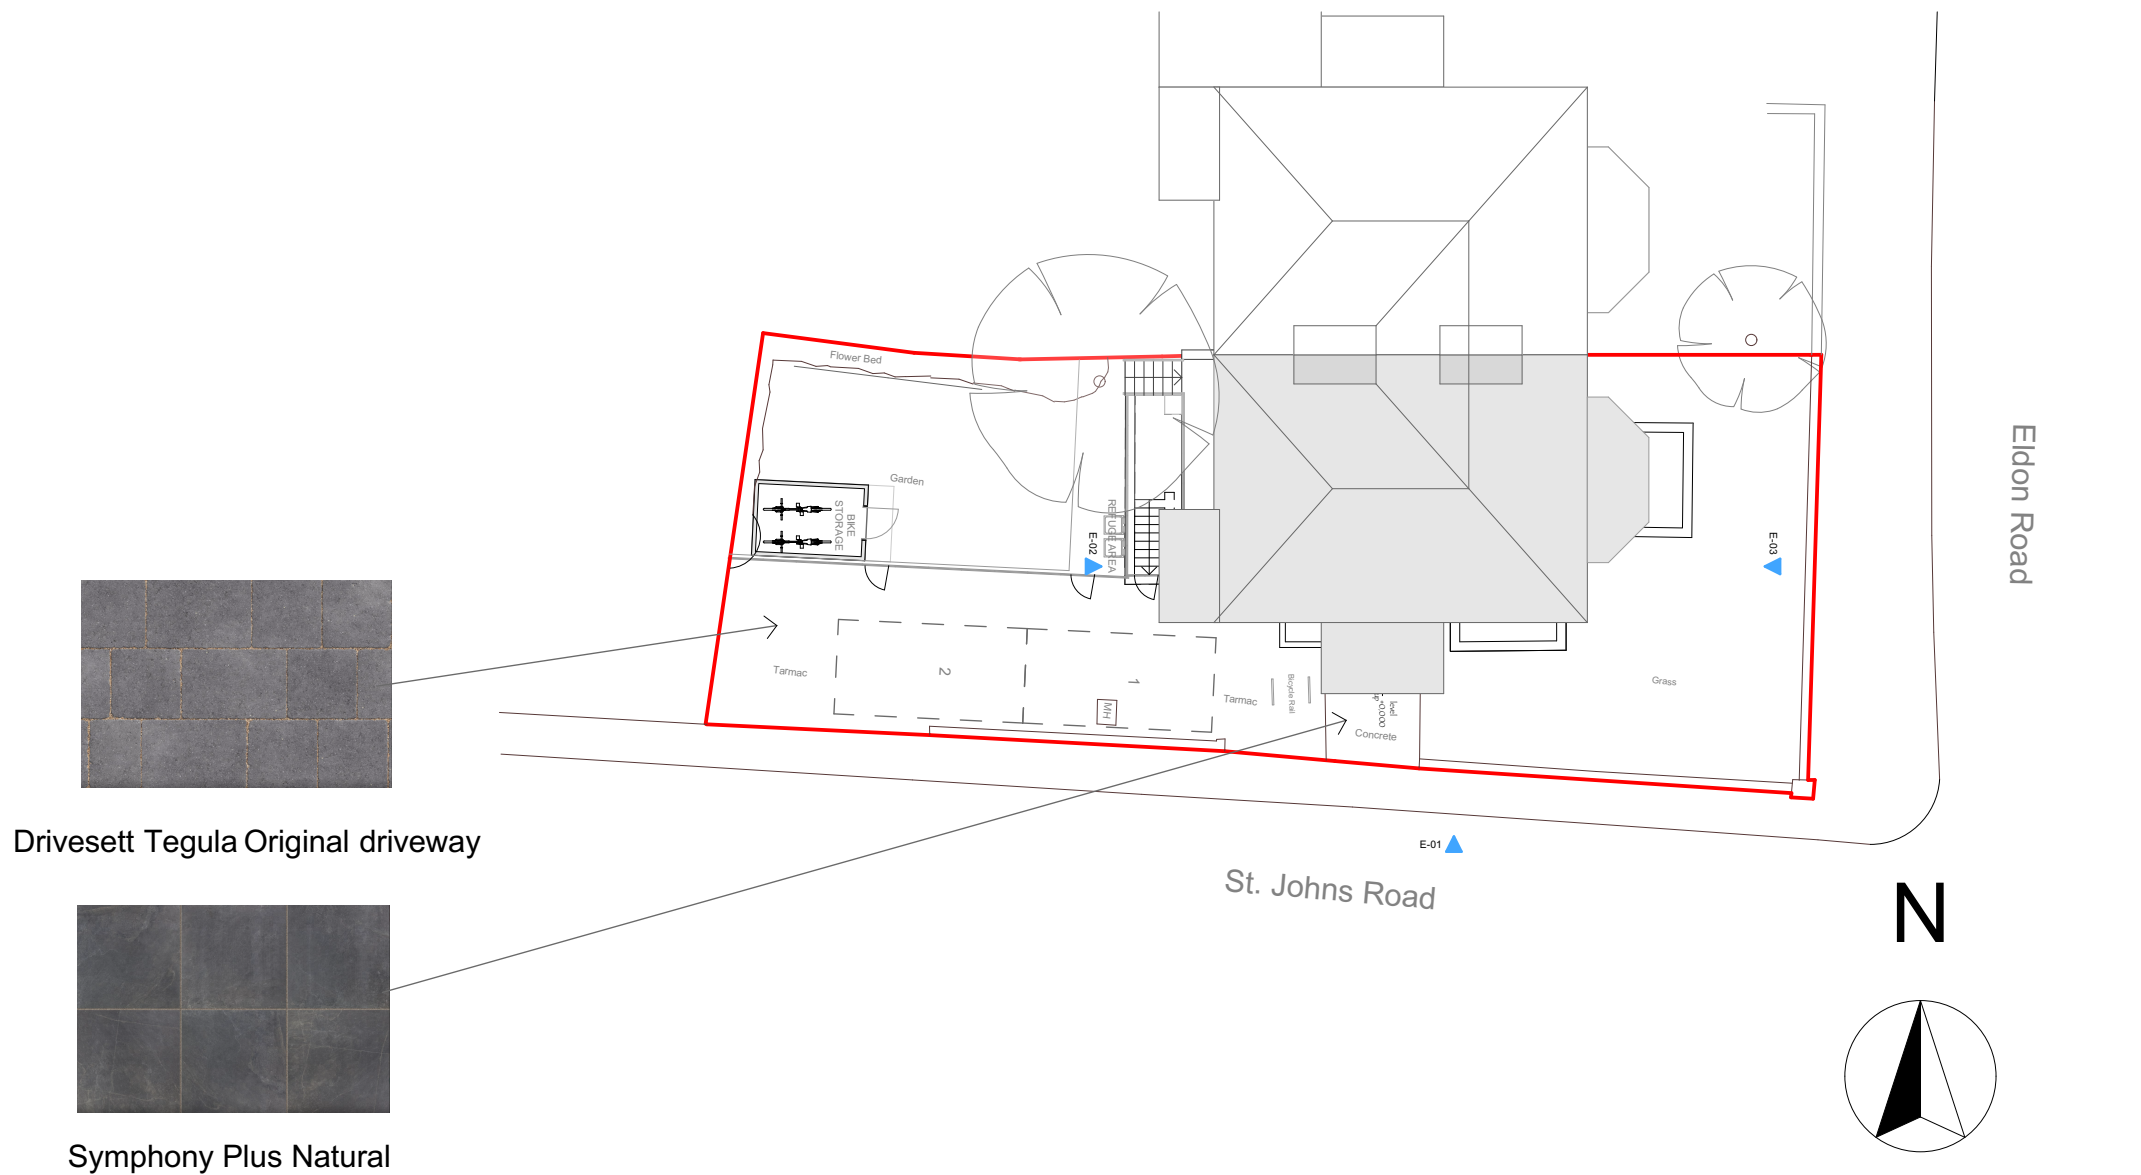

THE KEEN PARTNERSHIP
The Courtyard
Edinburgh Road
Reading RG30 2UA
Tel: 0118 9510 855
Fax: 0118 9510 866
chris@keenpartnership.co.uk
www.keenpartnership.co.uk



Client:

Mr M Opal

Job Title:

10 Eldon Road, Reading, RG1 4DH

Drawing Title:

Proposed Site Plan

Drawing Date:	Status:	
15-11-2021	PLANNING DRAWINGS	
Issue Date:	Drawn By:	Scale:
02/12/2024	C.P/ CM	1:200@A3
Job No:	Drawing No:	Rev:
9403	9403 PL-04	