


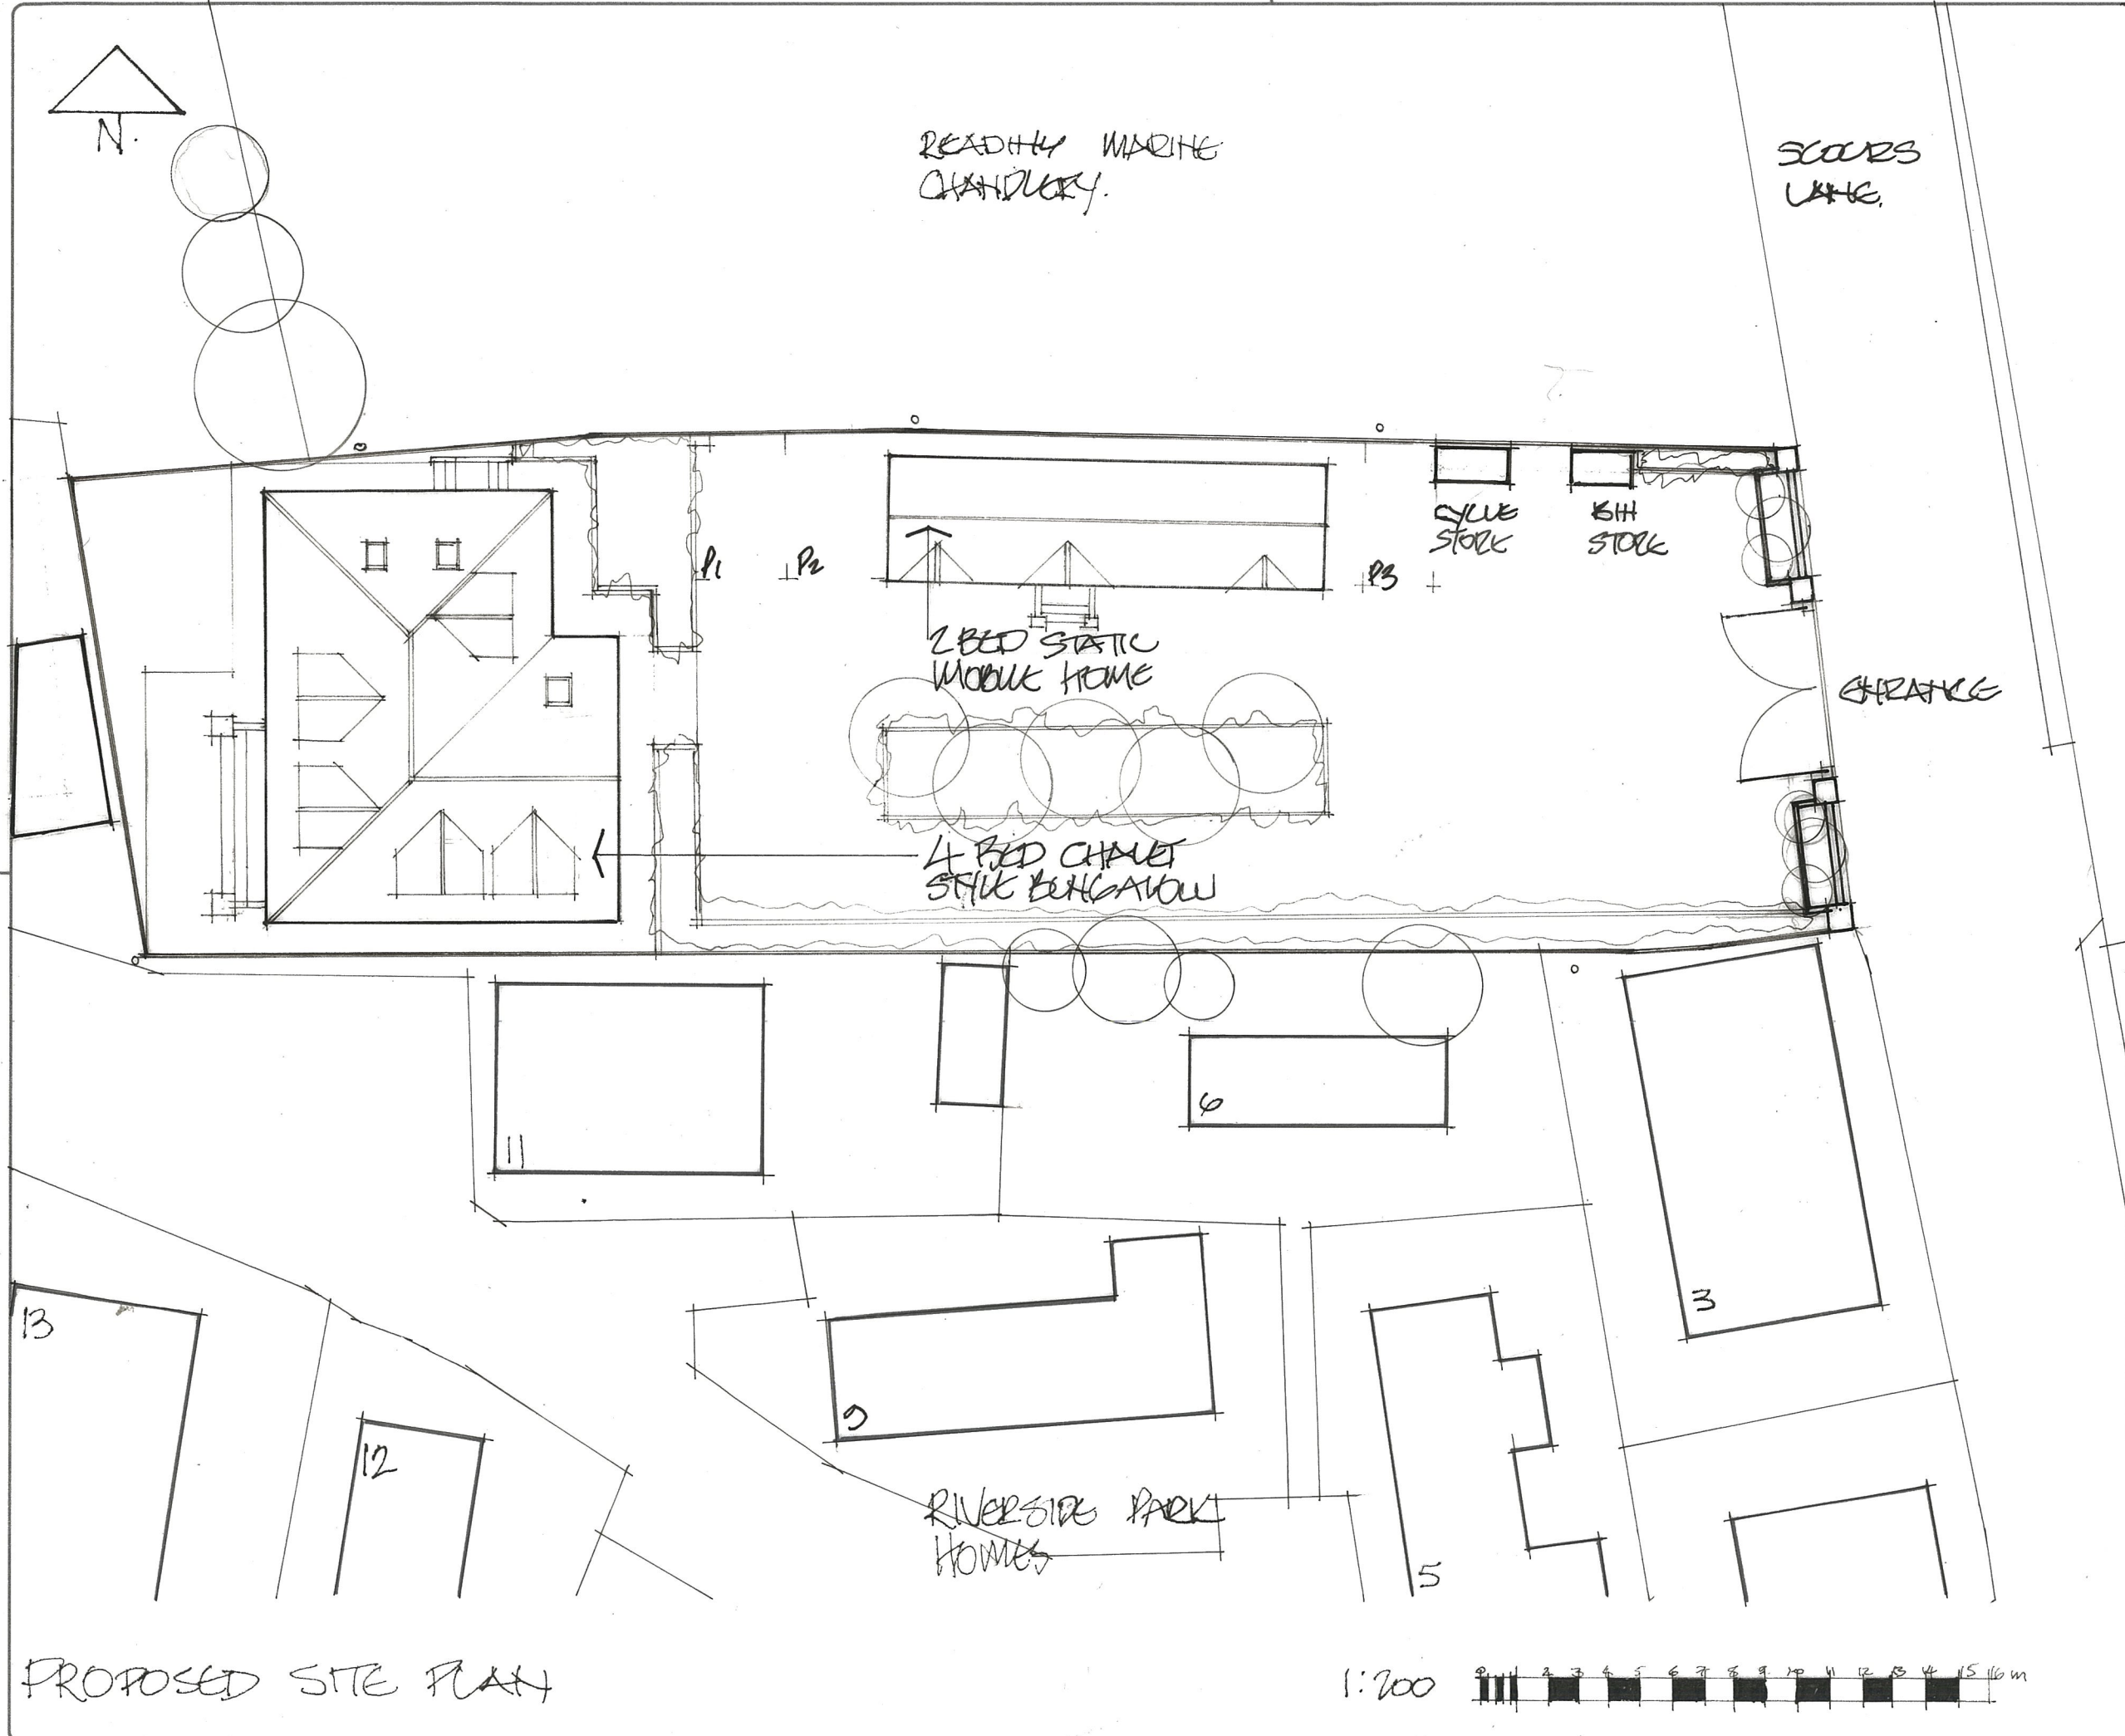

PROPOSED SITE PLAN

1:200



A		Revisions	
Date			
© copyright			
Client MR M. COFFEY			
Job Title RIVERVIEW MAJOR SCOURS LAKE TILGHURST READING BERKS			
Drawing Title PROPOSED SITE PLAN			
Scale 1:200			
Date AUG 2024		Drawn by KS	
Drg. No. 24/SCOURS/04		Rev.	