



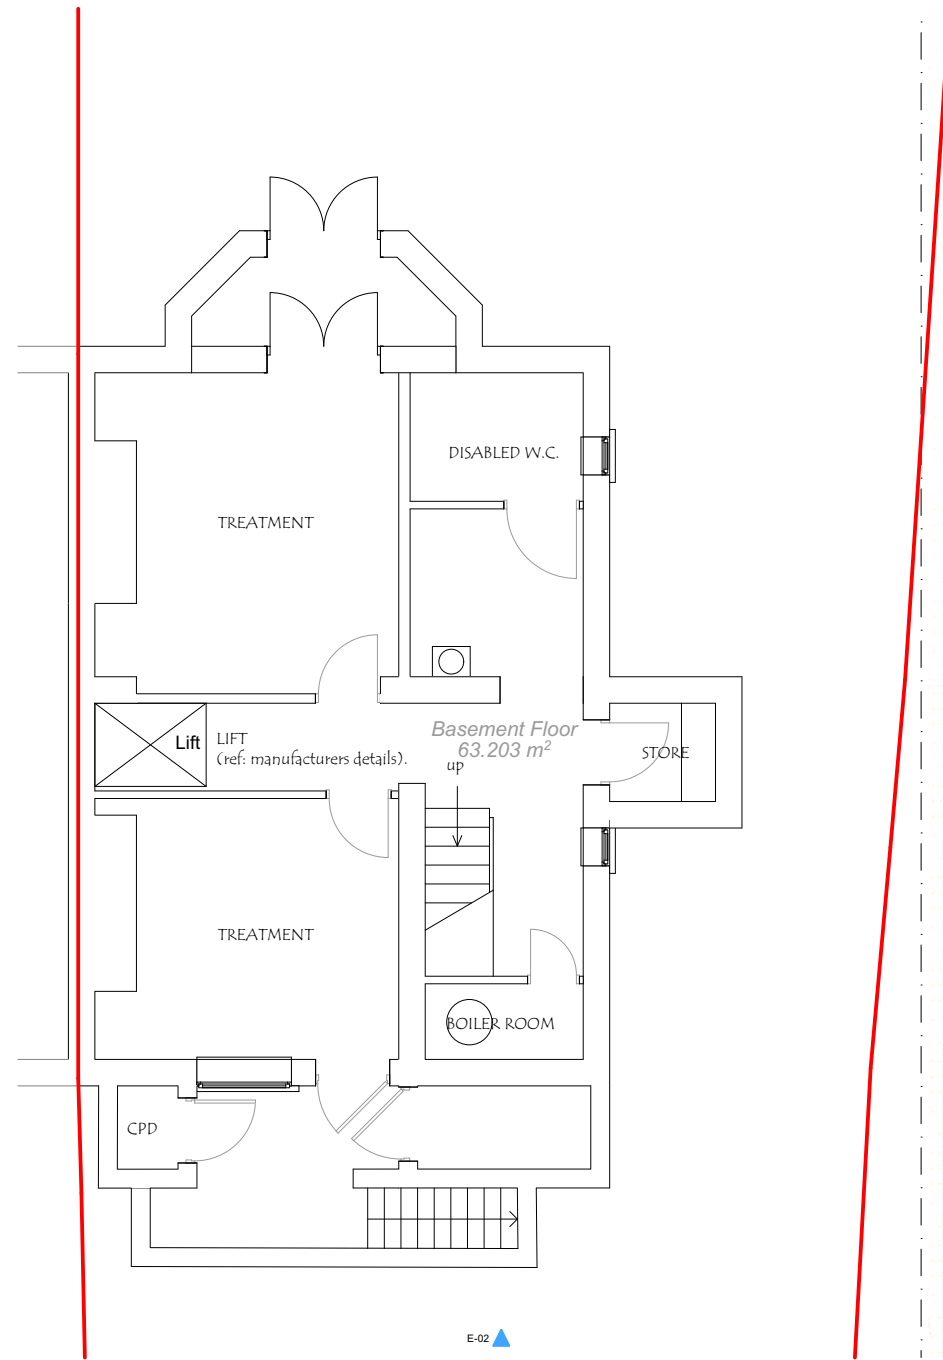

-1.0 Existing Basement Plan 1:100

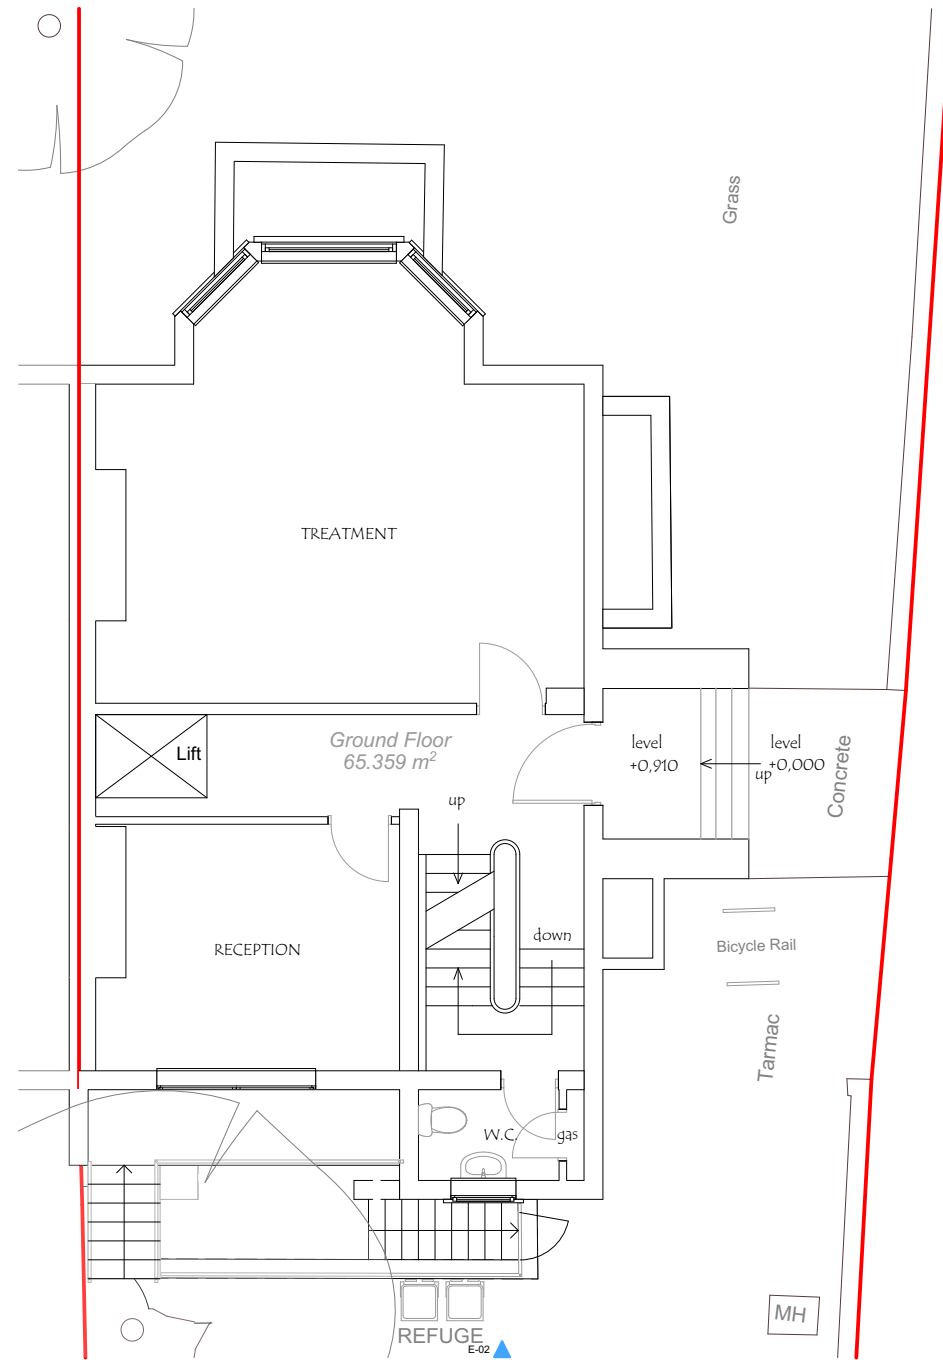

0.0 Existing Ground Floor Plan 1:100

© This drawing remains the property of The Keen Partnership and shall not be copied without prior written consent.

All dimensions to be checked on site and any discrepancies to be reported before work commences.

Notes:



THE KEEN PARTNERSHIP The Courtyard Edinburgh Road Reading RG30 2UA Tel: 0118 9510 855 Fax: 0118 9510 866 chris@keenpartnership.co.uk www.keenpartnership.co.uk	cabe chartered association of building engineers RICS ™
--	---

Client:
Mr M Opal

Job Title:
10 Eldon Road, Reading, RG1 4DH

Drawing Title:
Existing Basement and Ground Floor Plans

Drawing Date: 15-11-2021	Status: PLANNING DRAWINGS	
Issue Date: 02/12/2024	Drawn By: C.P/ CM	Scale: 1:100@A3
Job No: 9403	Drawing No: 9403 PL-05	Rev: