

2725mm

675


FRONT

S




SIDE

W

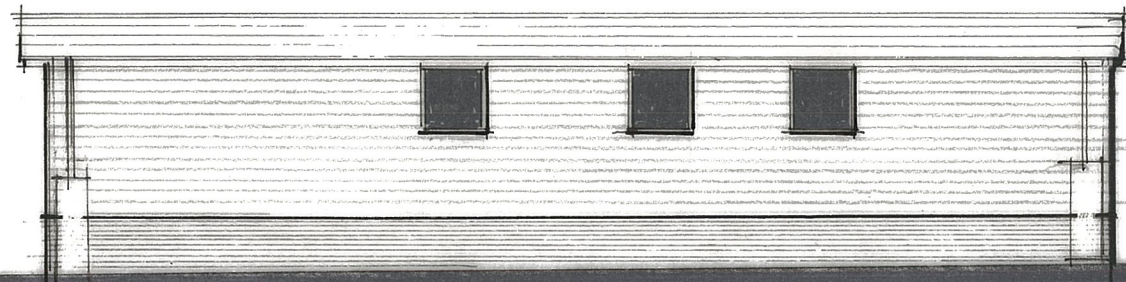

REAR


N

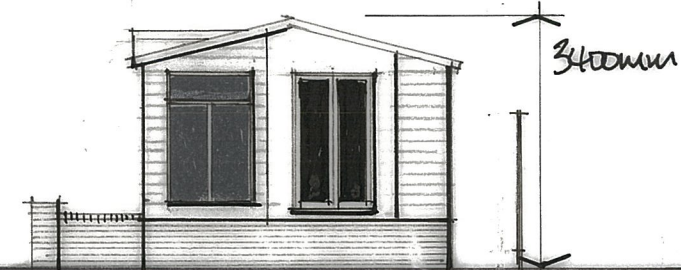

SIDE

E

3400mm

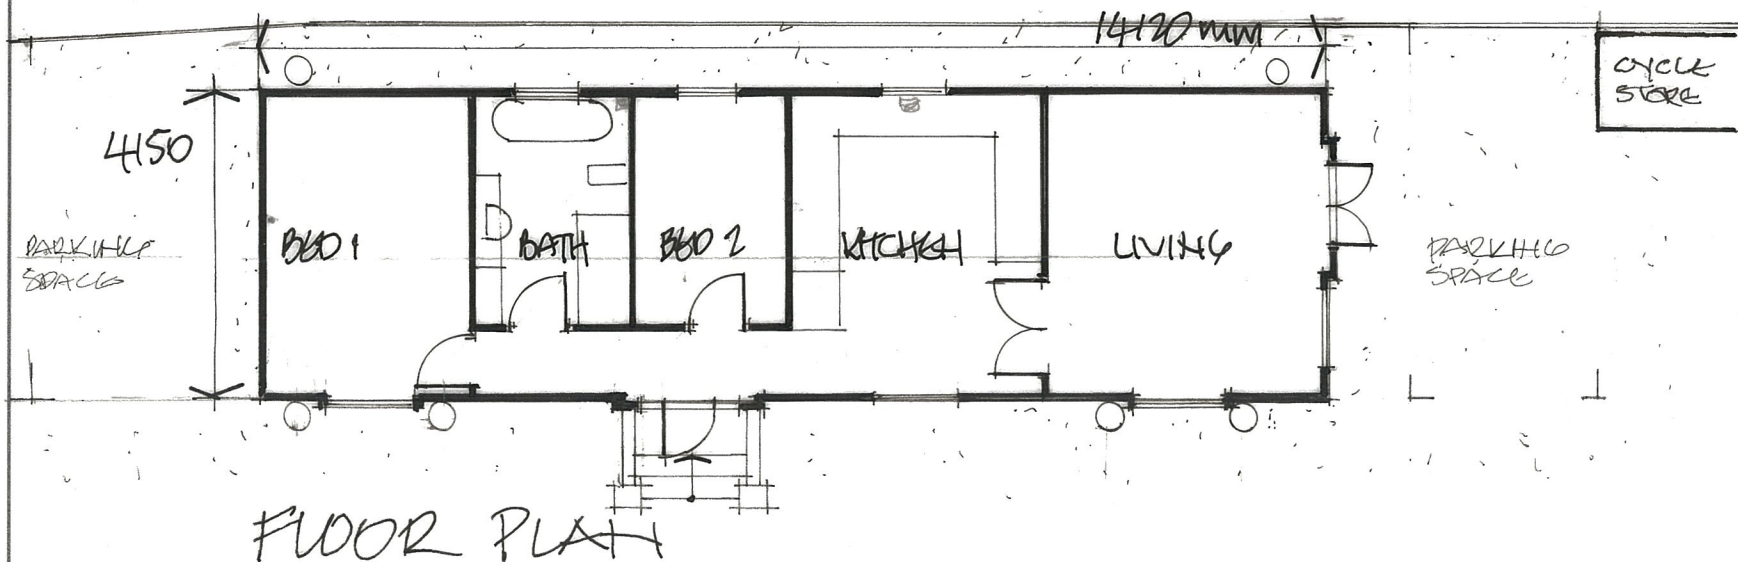

FLOOR PLAN

CYCLE
STORE

PARKING
SPACE

1:100



A	Date	Revisions

© copyright

Client

MR W. COFFEY

Job Title

RIVERVIEW MANOR
SCOUR LANE
TILGHURST
READING
BERKS

Drawing Title

PROPOSED
MOBILE HOME
DETAILS

Scale

1:100

Date

AUG 2024

Drawn by

RS

Drg. No.

24/SCOUR/07

Rev.