




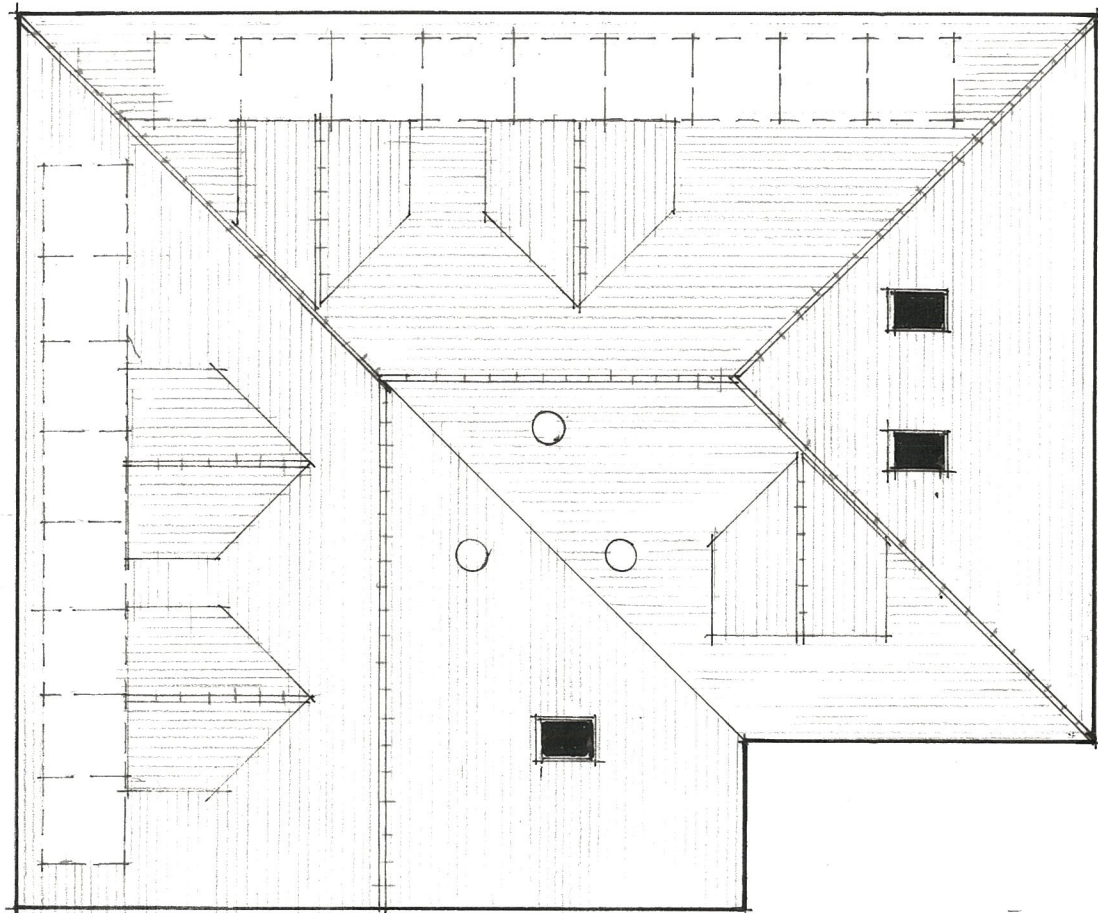


ROOF PLAN.

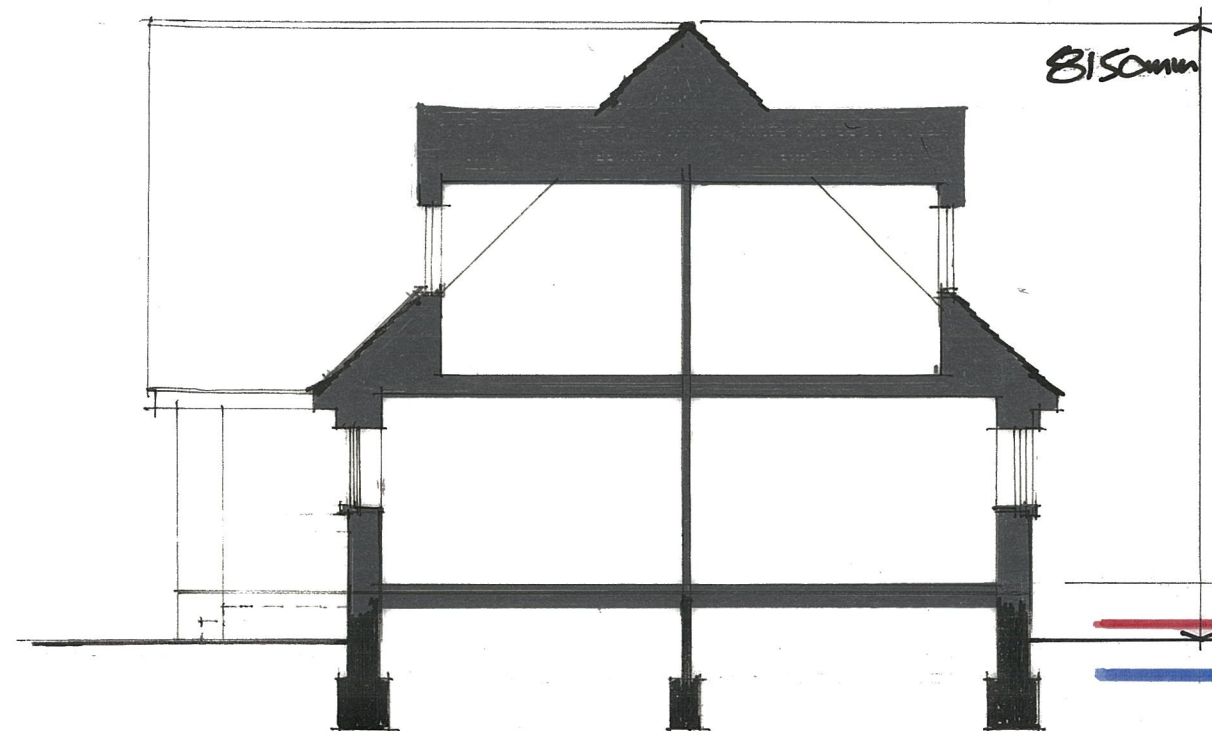

COMPOSITE SECTION

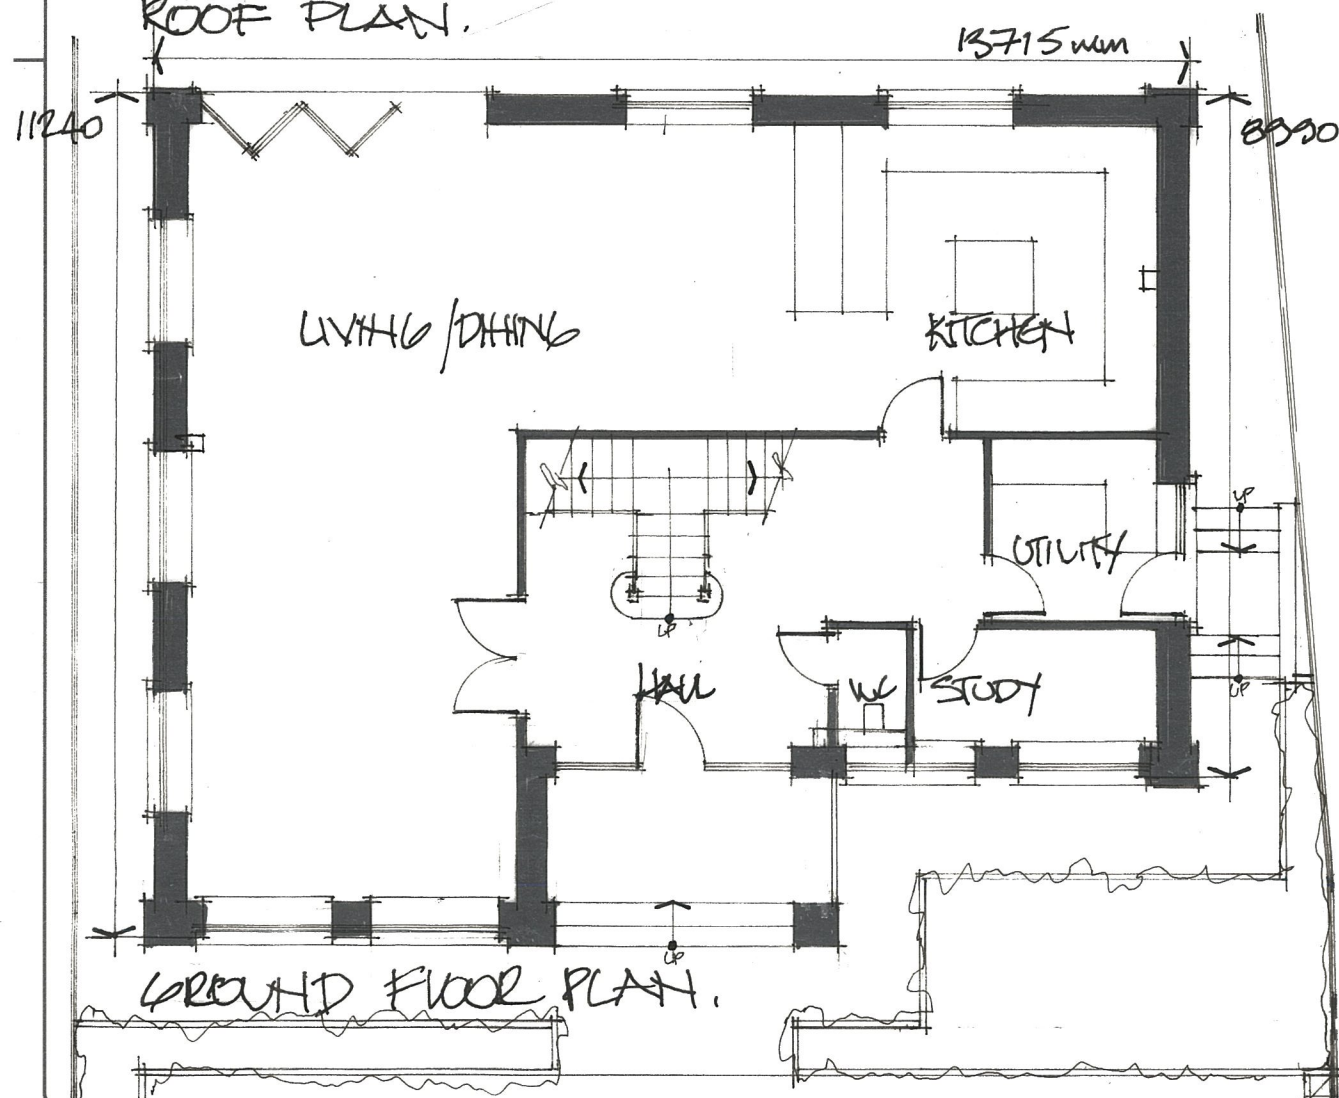

GROUND FLOOR PLAN.

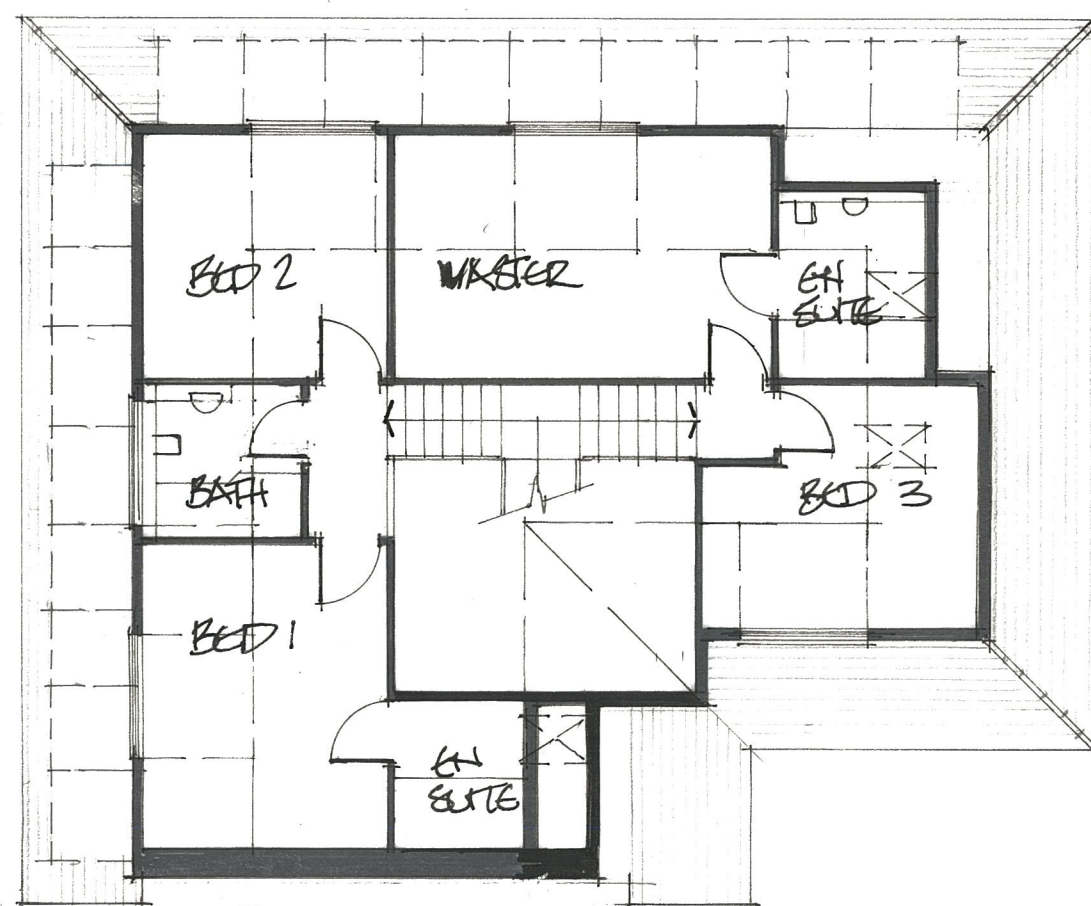

FIRST FLOOR PLAN.

1:100

A	Date	Revisions

© copyright

32.80 AOD R.F.L.
32.76 AOD FLOOD
32.73 AOD FLOOD

Client

MR M. COFFEY

Job Title

RIVERVIEW MANOR
SCURS LAKE
TILGHURST
READING
BERKS

Drawing Title

PROPOSED PLANS
AND SECTION

Scale 1:100

Date 16/05/2024

Drawn by KS

Drg. No.

24/SCURS/05

Rev.