



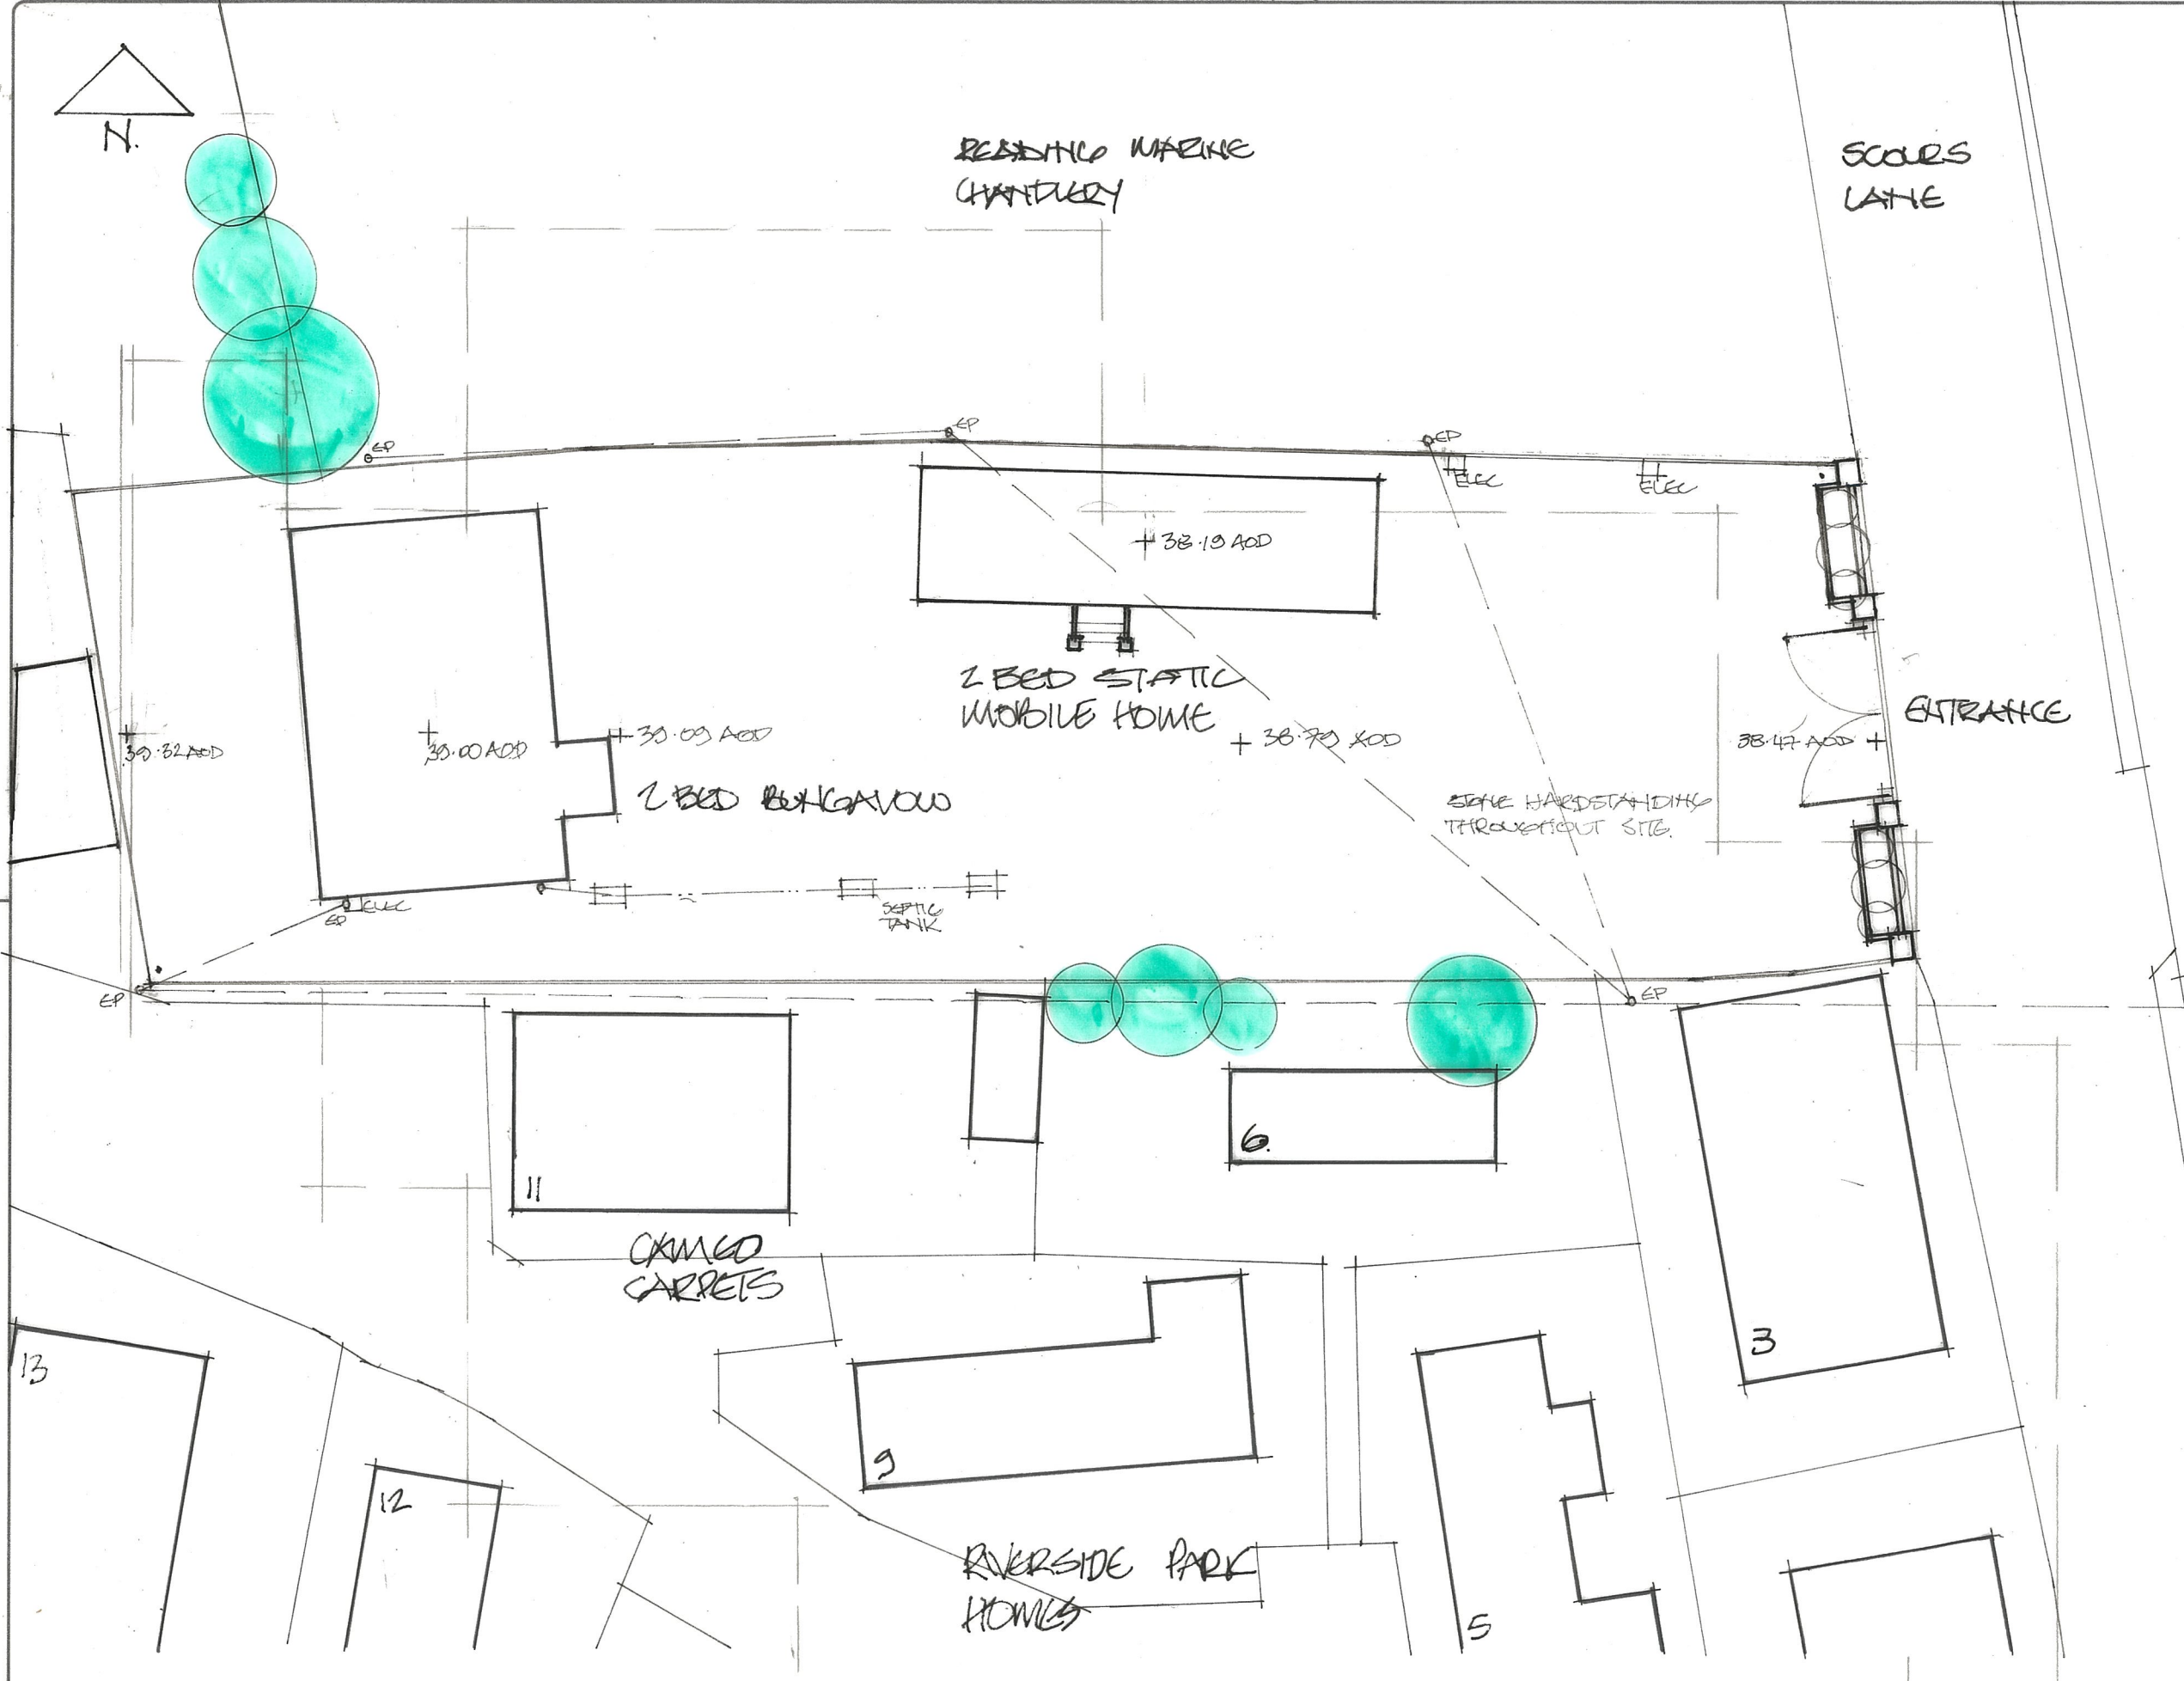

EXISTING SITE PLAN

 

A		Date	Revisions
© copyright			
Client MR M. COFFEY			
Job Title RIVERVIEW MANOR SCOURS LANE TILGHURST READING BERKS			
Drawing Title EXISTING SITE PLAN			
Scale 1:200			
Date 16/10/14		Drawn by KS	
Dwg. No. 24/SCOURS/02		Rev.	