


NOTES

1. No dimensions are to be scaled from this drawing.

2. Contractors must verify all figured dimensions on site before commencing any work or making any shop drawings.

3. This drawing is the sole copyright of Savills and no part may be reproduced without the written consent of the above.

4. Site Location Plans are prepared from the Ordnance Survey Map with the sanction of the Controller of H.M. Stationery Office. Crown Copyright Reserved.

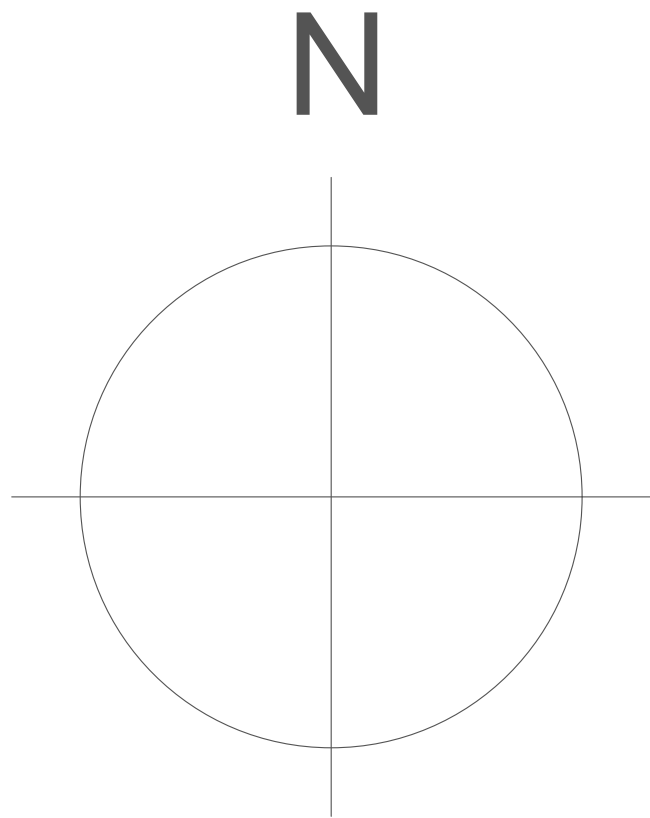

As existing proposal
bank formed and
grassed.

As existing proposal,
concrete ramp to
structural engineers
design.

Armco with integral handrail.

Retaining wall with armco and
integral handrail.

New level access doors
and ramp.

New level access doors
and ramp.

New level access FE door
to external step.

New steel ramp sitting on existing
concrete slab, armco with integral
handrail.

0.0M

50M

100M

C	Extending ramp 600mm, change of material to steel	HD	14.11.24
B	Layout and extra three ramps	HD	19.08.24
A	Construction Issue	HD	01.08.24

Rev	Description	By	Date
-----	-------------	----	------

Drawing Status

Construction



ARCHITECTURE & BUILDING
CONSULTANCY
Savills (UK) Limited
Wytham Court, 11 West Way,
Botley, Oxford OX2 0QL

Telephone: + 44 (0)1865 269000
Fax: + 44 (0)1865 269001
www.savills.co.uk

Client
- UBS Triton

Project
- Unit 30
- Worton Grange
-

Drawing Title
- Proposed Site Plan

Scale 1:250@ A1	Date 14.10.24	Drawn HD	Checked MT
Drawing Number 002	Rev. C	Project Number OXKD	