


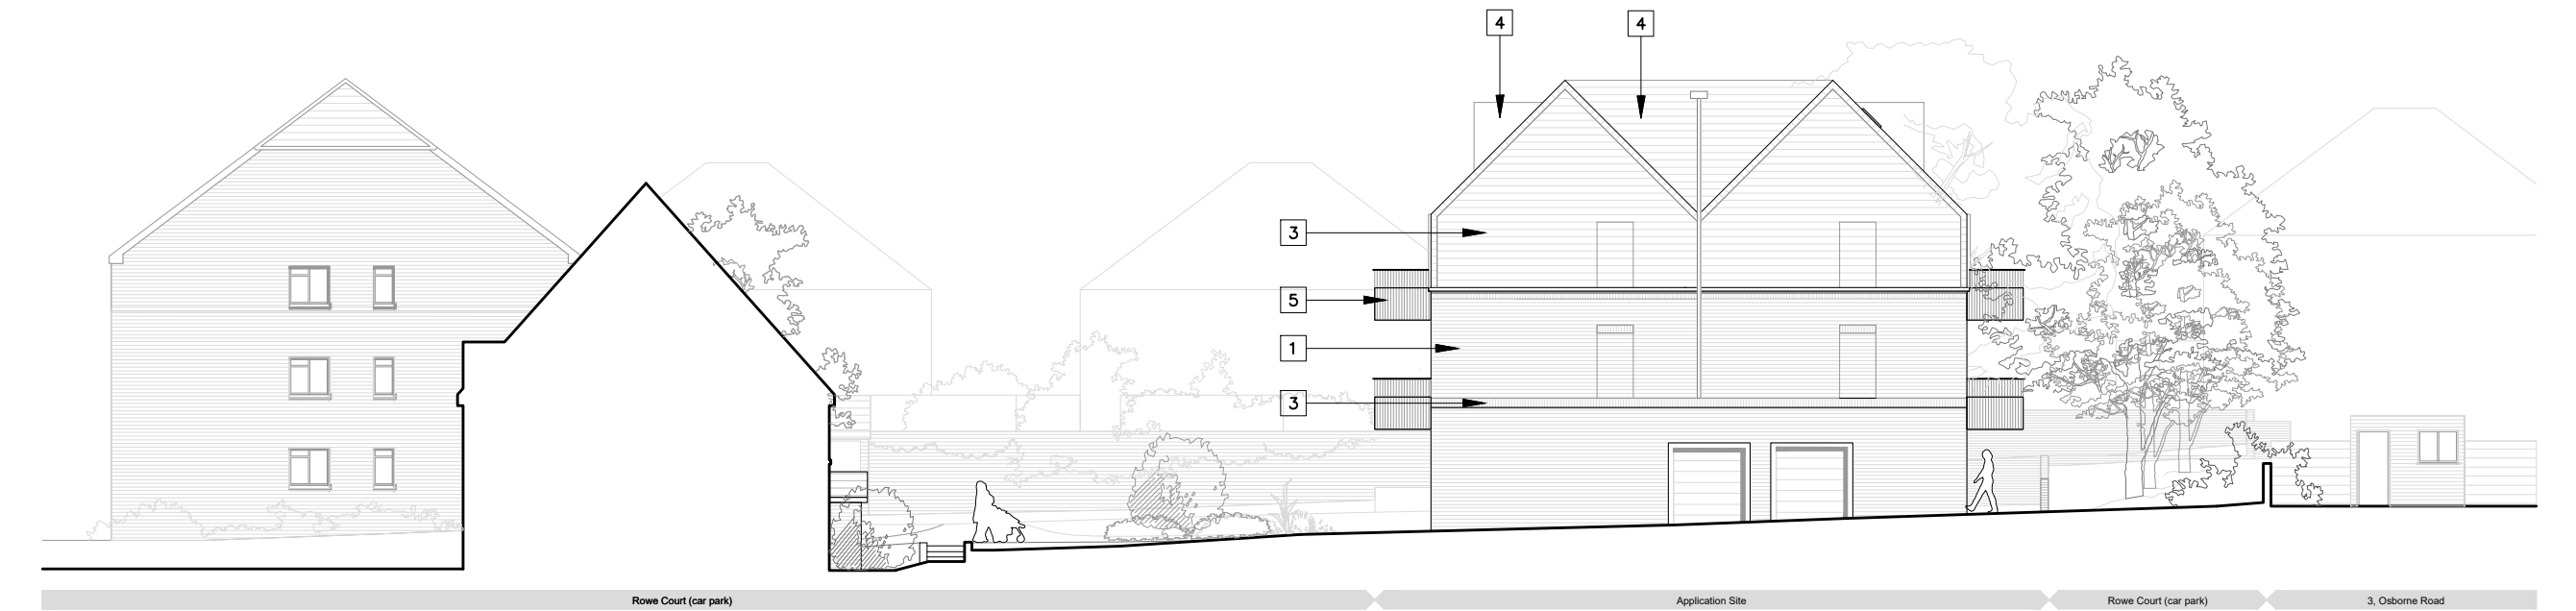

01
0200

North Elevation

Proposed

1:200@A3




02
0200

East Elevation

Proposed

1:200@A3

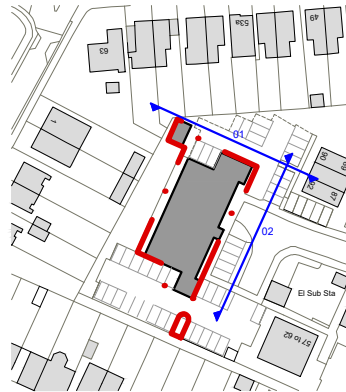

- Material Key:**
1. Facing Bricks – Red brown, Vandersanden 'Wickford' with natural mortar.
 2. Soldier course brick – Red brown, Vandersanden 'Wickford' with natural mortar.
 3. Wall and Roof tile – Clay Single camber – Farmhouse Brown sandfaced
 4. Accent tile – Clay Single camber – Grey brown sandfaced
 5. Metal Balustrade and metalwork generally – PPC painted chocolate brown RAL 8017
 6. Windows – Aluminium framed PPC painted chocolate brown RAL 8017 with clear glazing

P2	05.12.2024	Planning Update
P1	06.02.2023	Planning Revision
P0	03.11.2022	Planning Issue
Revision	Date	Description

© copyright Wimshurst Pelleriti, all rights reserved 2022

Do not scale-off this drawing. Wimshurst Pelleriti take no responsibility for any dimensions obtained by measuring or scaling from this drawing and no reliance may be placed on such dimensions. If no dimension is given, it is the responsibility of the recipient to ascertain the dimension specifically from the Architect or by site measurement.

The sizing of all structural and service elements must always be checked against the relevant engineers drawings. No reliance should be placed upon sizing information shown on this drawing.

Project
Rowe Court
63-86, Rowe Court, Reading, RG30 2HY

Drawing Title
Elevations - Sheet 01
Proposed

Drawing Number	Revision
0792-WPA-0200	P2

Scale @ A3	Revision Date
1:200	06.02.2023

Drawing Purpose
PLANNING

WIMSHURST PELLERITI

The Mews,
6 Putney Common, SW15 1HL

0208 780 2206
info@wp.uk.com
wimshurst-pelleriti.com

