



THIS DRAWING IS THE PROPERTY OF RRS DESIGNS
- COPYING / REDISTRIBUTION BY CONSENT ONLY

NOTES

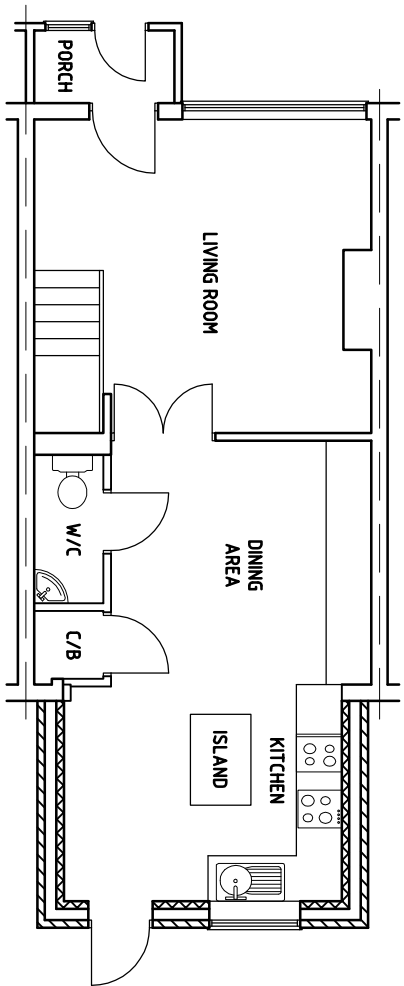


PROPOSED GROUND
FLOOR PLAN

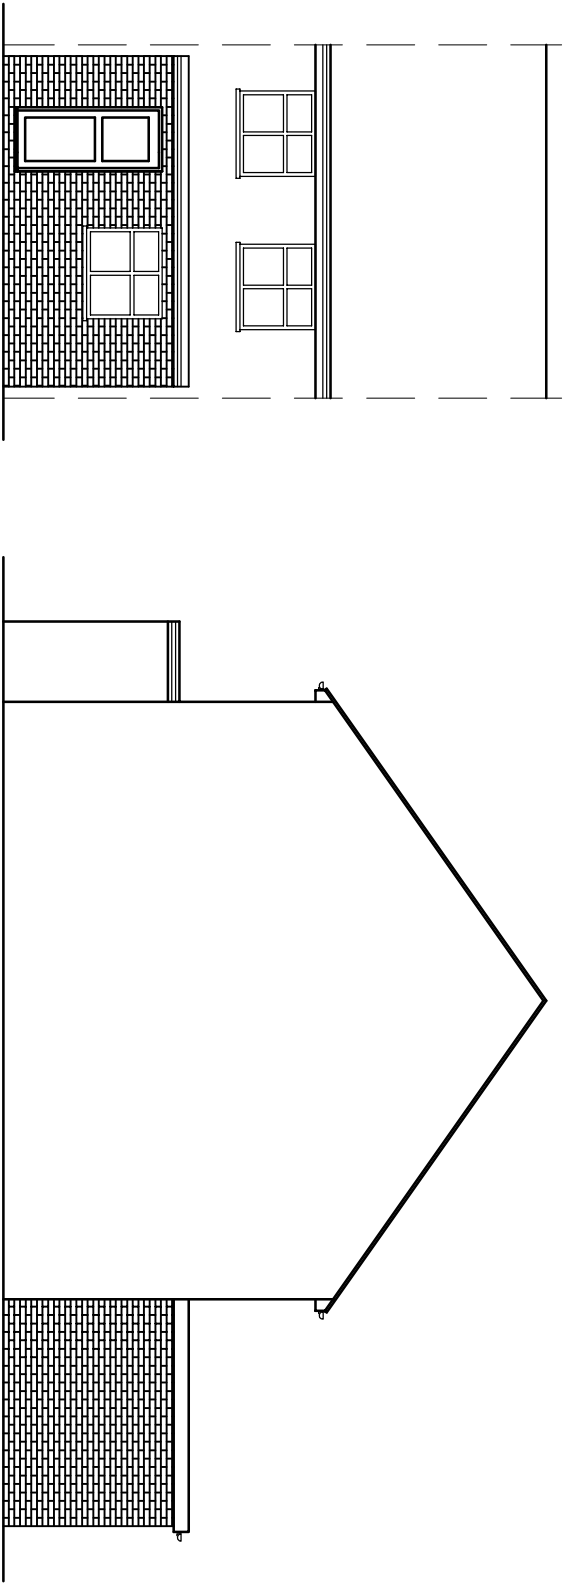

PROPOSED REAR
ELEVATION

PROPOSED SIDE
ELEVATION

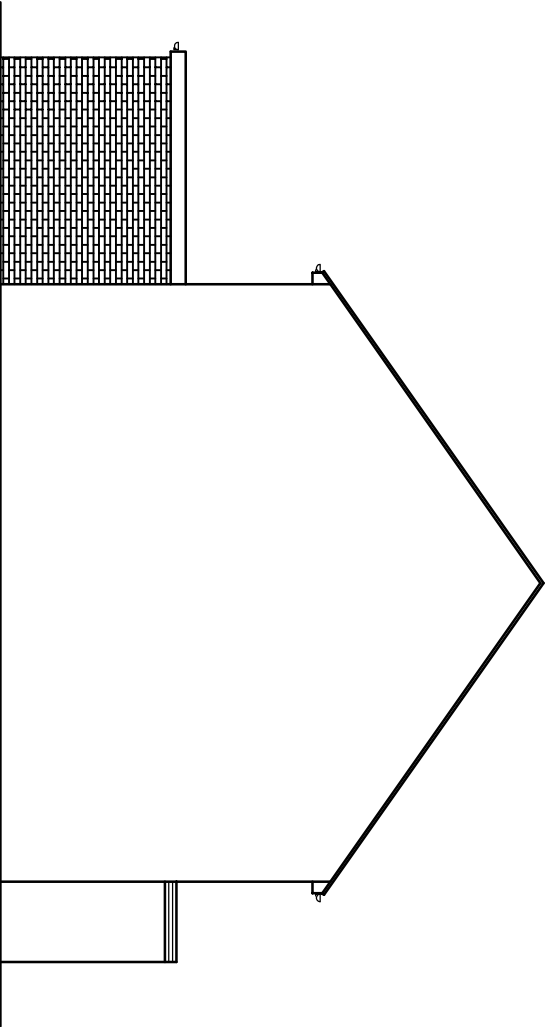

PROPOSED SIDE
ELEVATION

REV	Date	Amendment			
A	-	-			

PROJECT
4.7 TINTERN CRESCENT
COLEY PARK
READING
RG1 6HB

TITLE

PROPOSED GROUND FLOOR
PLAN AND ELEVATIONS

RRS Designs
Architectural & Planning Services

Mobile- 07964326643
Email- amar@rrsdesigns.co.uk
Website- www.rrsdesigns.co.uk

DRAWN	AS	SCALE @ A3	
DATE	NOV 24	1:100	
DRAWING NO.	AS03524-02	REV.	
		A	