

Rev.	Description	By	Ckd	Date

Client:
Miss. Prekchha Rai

Project:
Single Storey Side and Rear wraparound
extension.

Location:
75 Birchhill Avenue,
Reading, RG2 7JU.


Status:
PLANNING

Title:
Existing and proposed Roof plans

Drawn by:	Str. Et.	Checked by:
L.p	---	R.k
Project no: BAL-1796	Sheet Size A3	Sheet no.
Date: 09/12/2024	Scale: 1:100	02



Scale bar 1:100 (Meter)

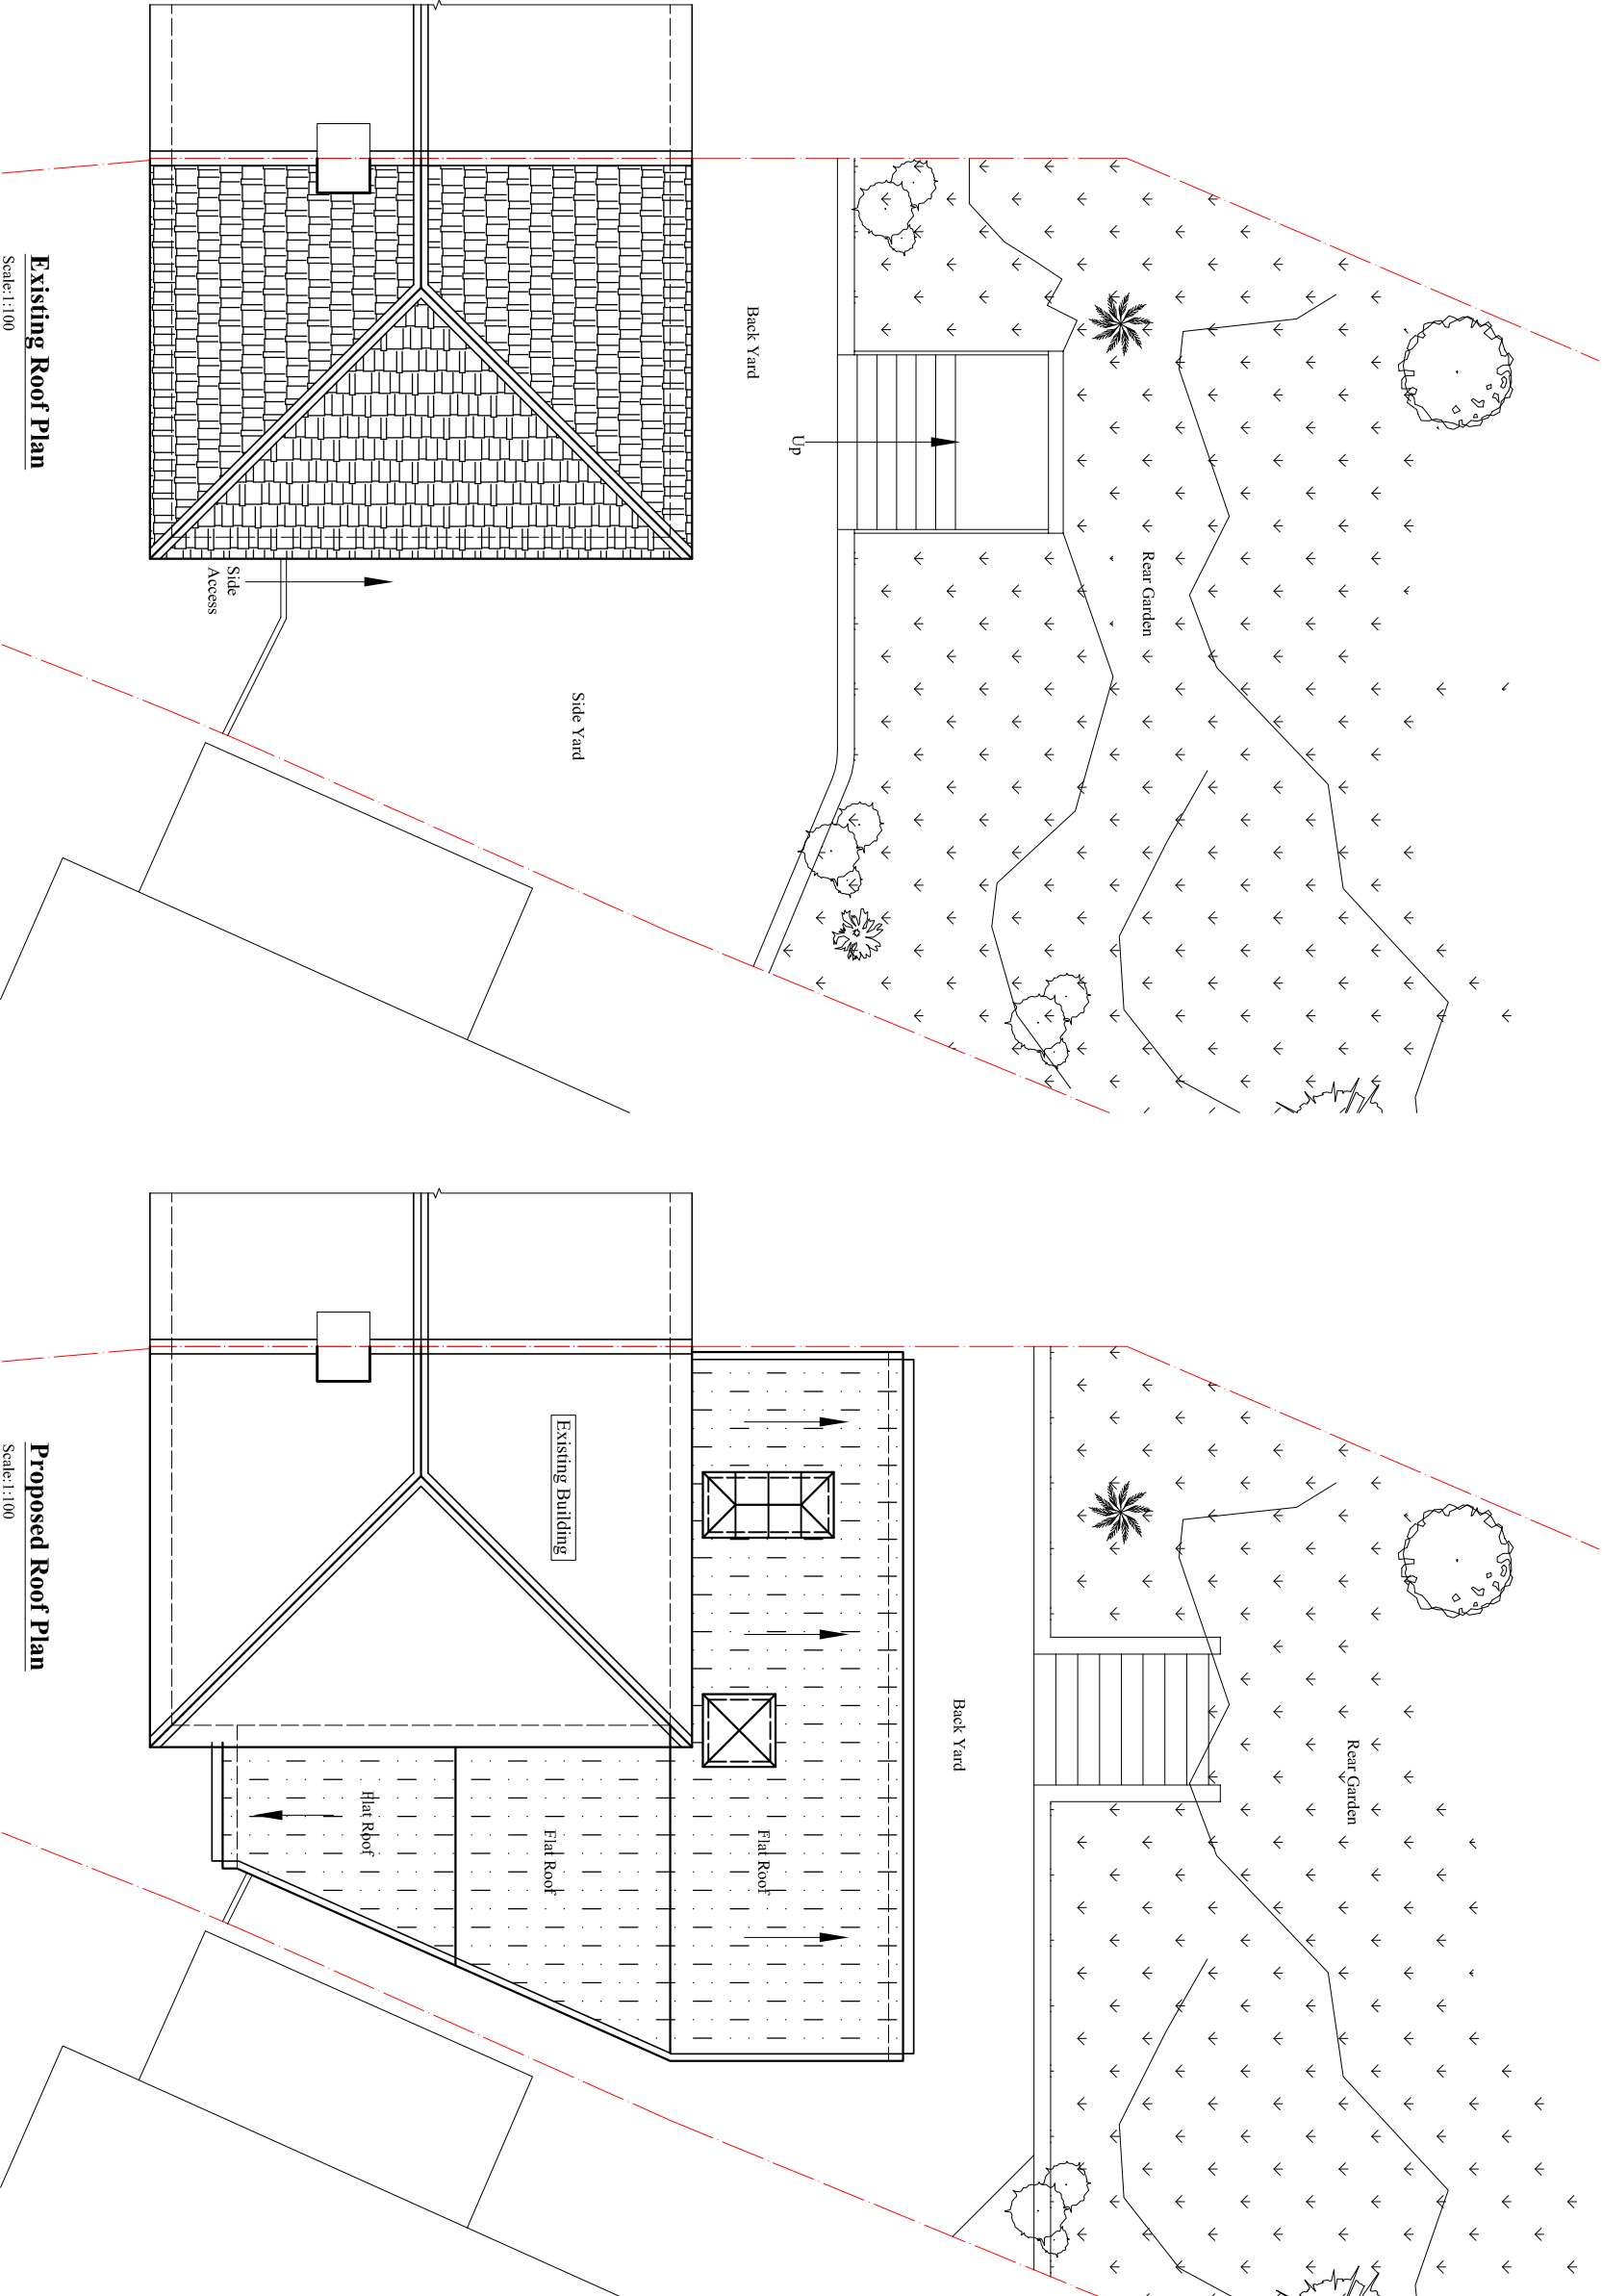

Existing Roof Plan

Scale:1:100

Proposed Roof Plan

Scale:1:100